


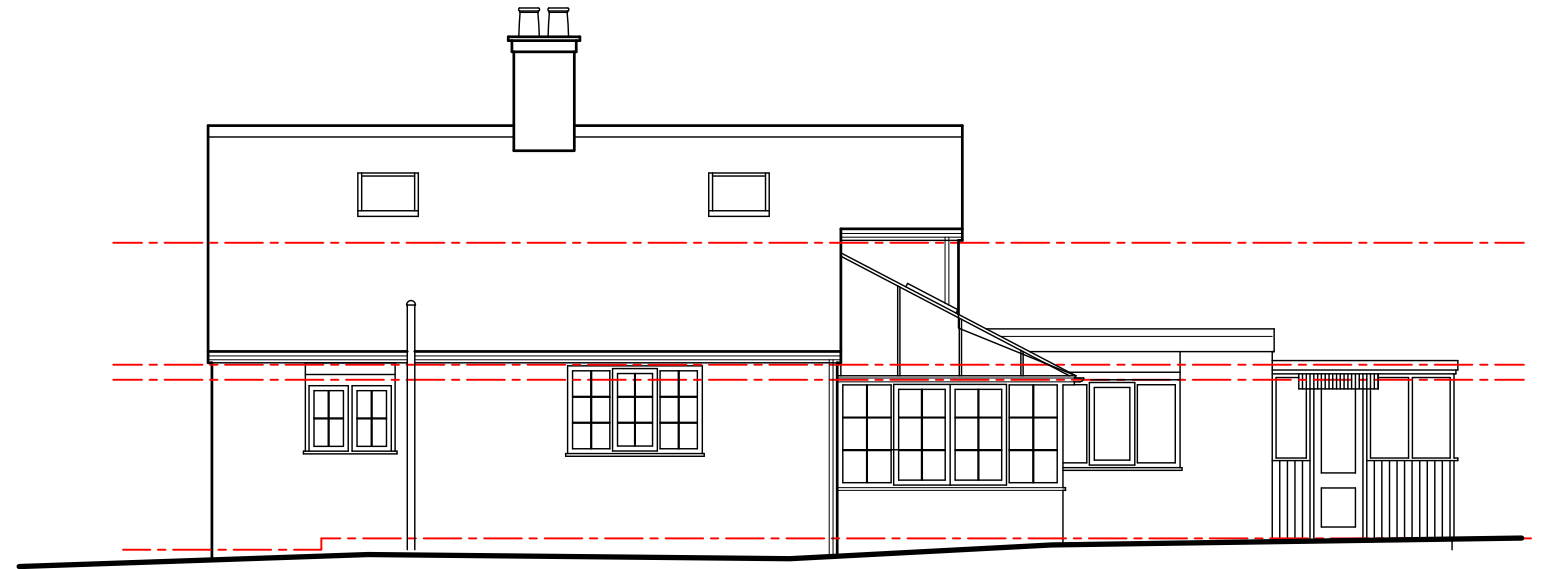


Front Elevation 1:100



Side Elevation 1:100



Rear Elevation 1:100

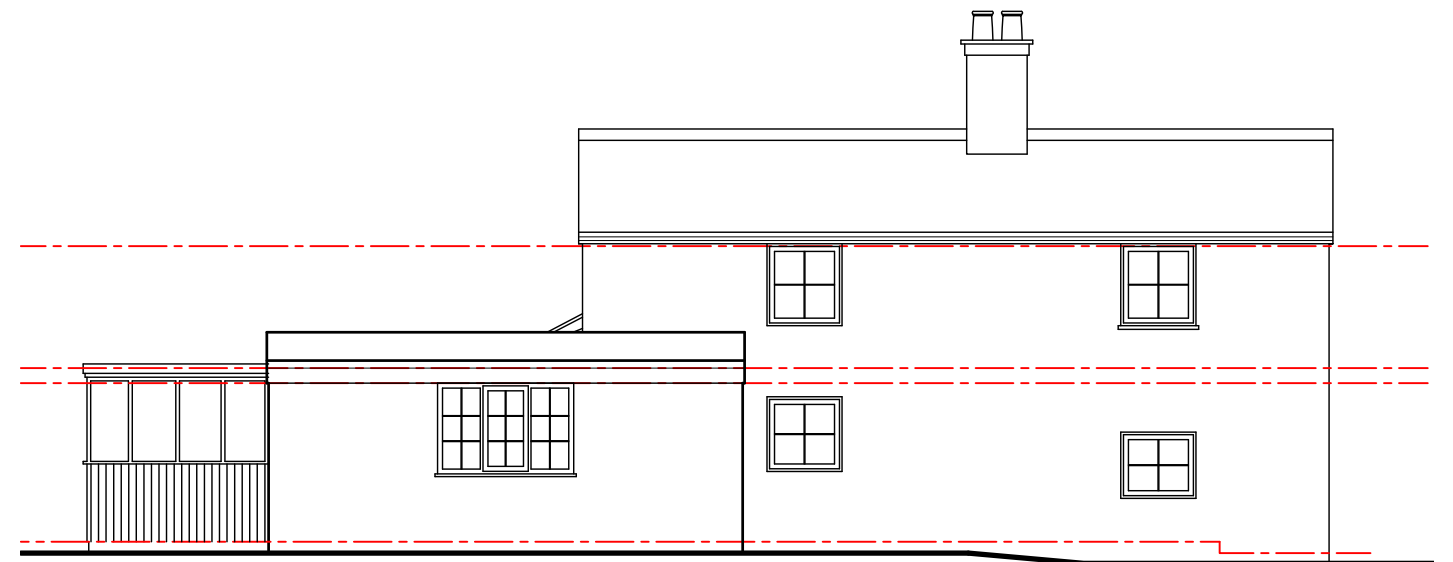

Side Elevation 1:100

As Existing

 HDS Architectural Services, The Foundry, 15 Yorke Street, Wrexham LL13 8LW Tel (01978) 345250 www.hdsarchitectural.co.uk	Project; Old Toll Bar House, Lodge, Wrexham, LL11 5NR		Dwg No; OT/PD/02	Date; 25.09.23
	Title; Existing Elevations	Scale (A3); 1:100	Revision;	