


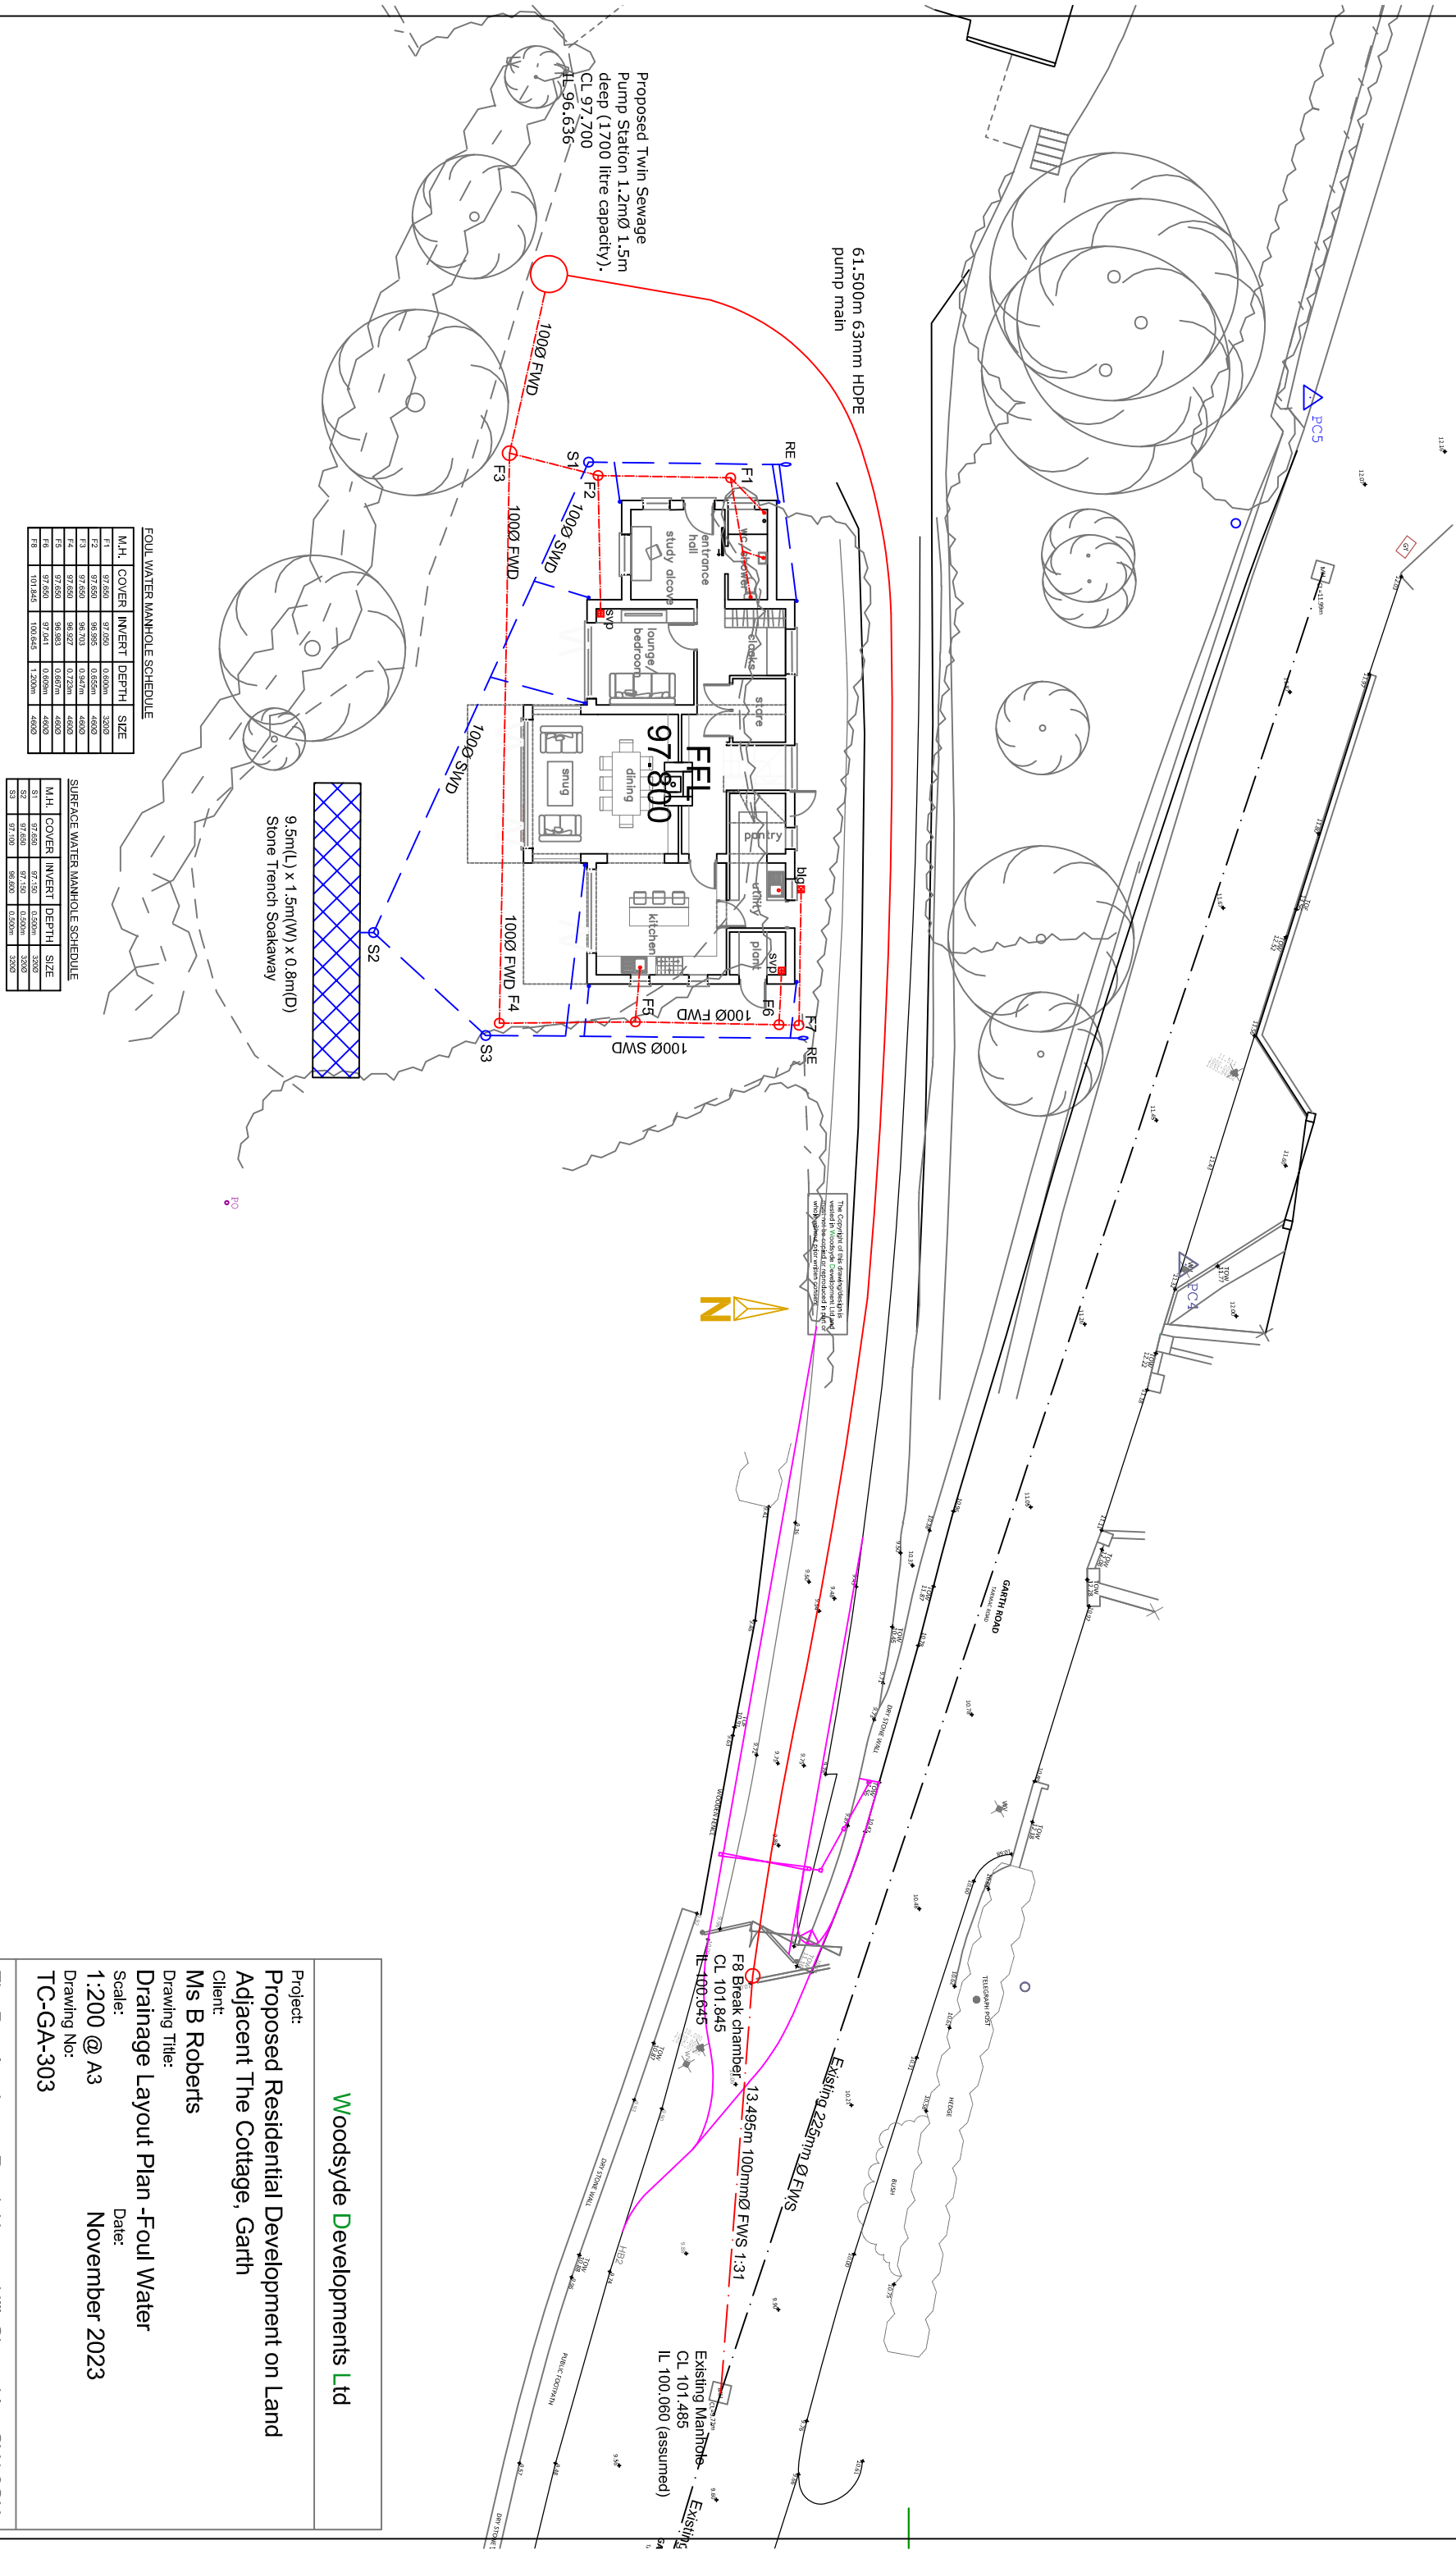

M.H.	COVER	INVERT	DEPTH	SIZE
F1	97.650	97.050	0.600m	3000
F2	97.650	96.995	0.655m	4000
F3	97.650	96.970	0.967m	4600
F4	97.650	96.927	0.723m	4600
F5	97.650	96.983	0.667m	4600
F6	97.650	97.041	0.609m	4600
F7	101.845	100.645	1.200m	4600

SURFACE WATER MANHOLE SCHEDULE				
M.H.	COVER	INVERT	DEPTH	SIZE
S1	97.650	97.150	0.500m	3203
S2	97.650	97.150	0.500m	3203
S3	97.100	96.500	0.500m	3203

Woodsyde Developments Ltd

Project:
Proposed Residential Development on Land
Adjacent The Cottage, Garth

Ms B Roberts

Drawing Title:

Drainage Layout Plan -Foul Water

Scale:

1:200 @ A3

TC-GA-303

The Poppies, Lower Road, Harmer Hill, Shropshire. SY4 3QX.

Tel: 01939 290483 Mob: 07527 352084

email: andrew@awgough.co.uk