

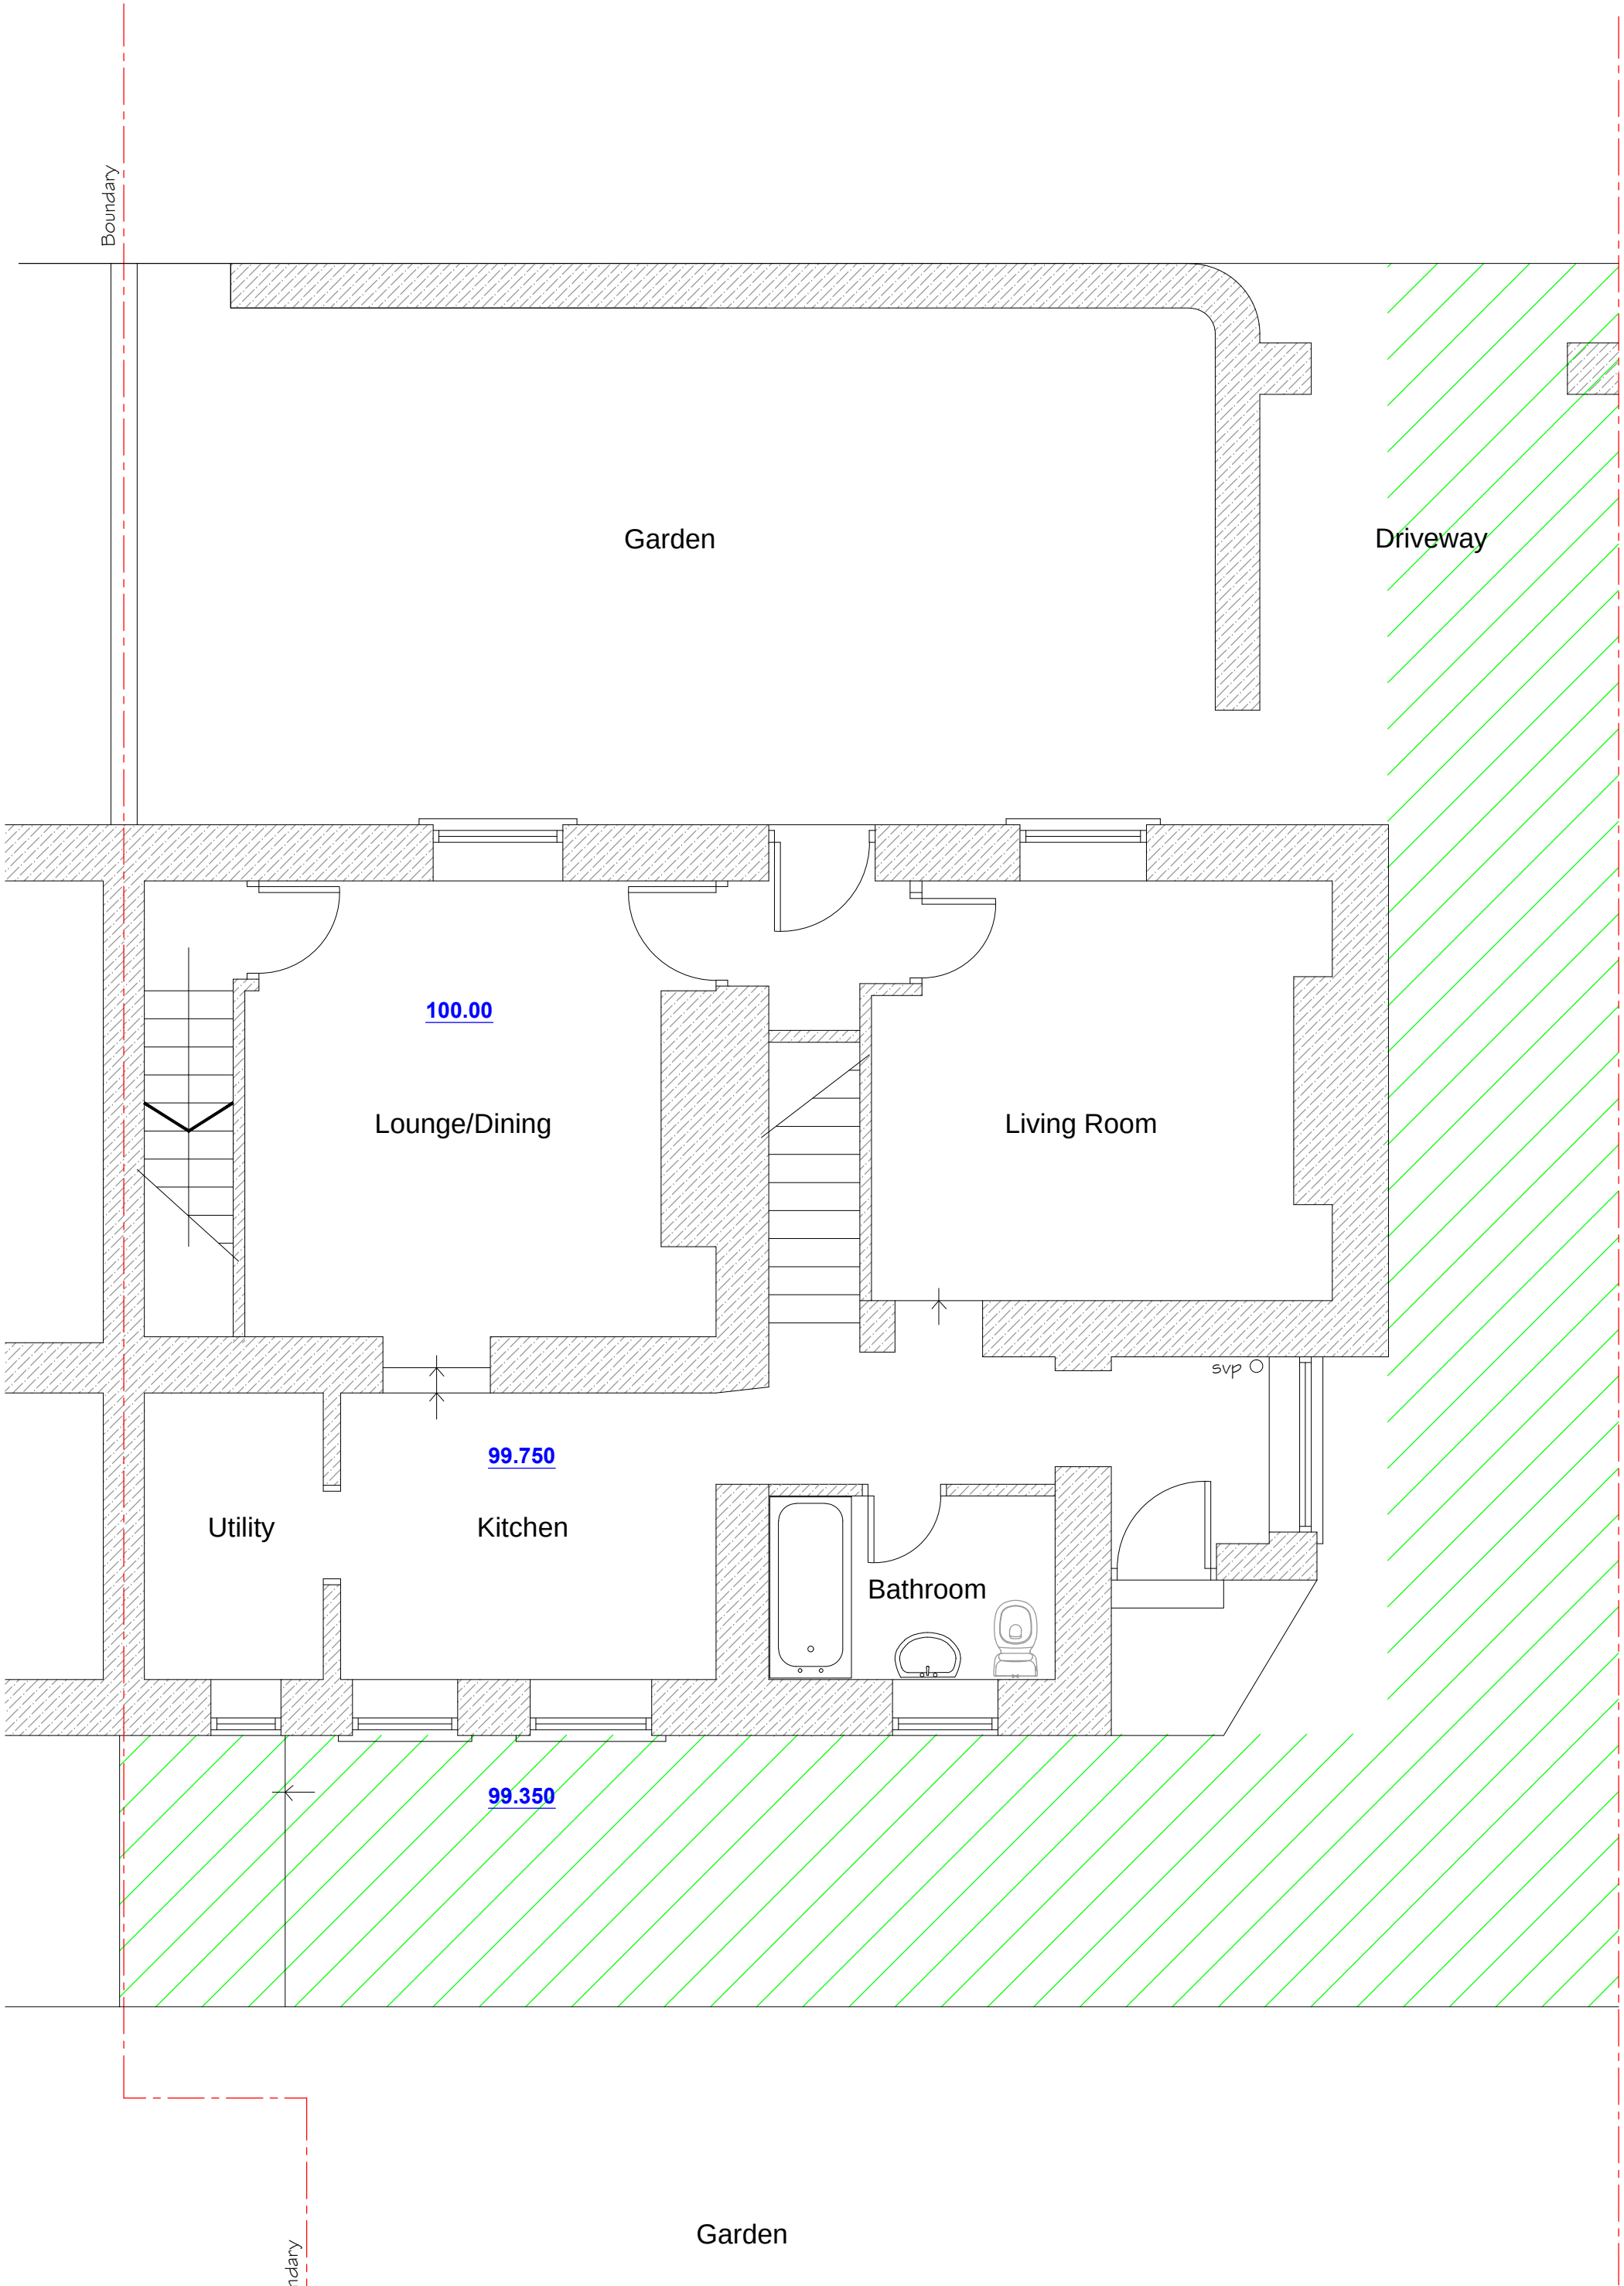


Green hatched area denotes existing rights of way access from No. 19 only.

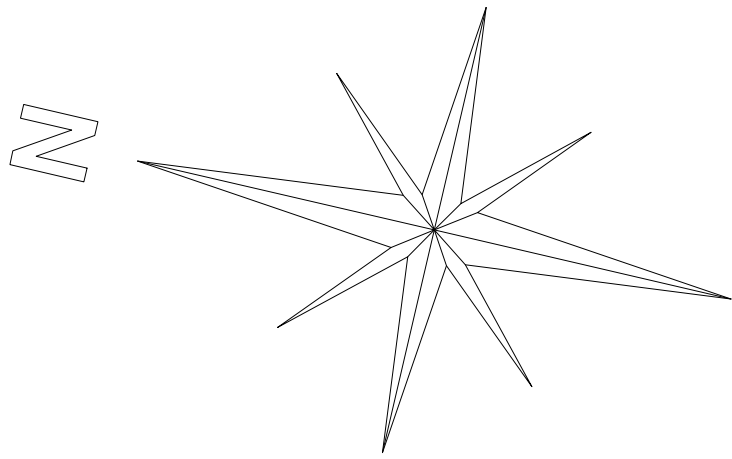


Existing Ground Floor Plan

1:50

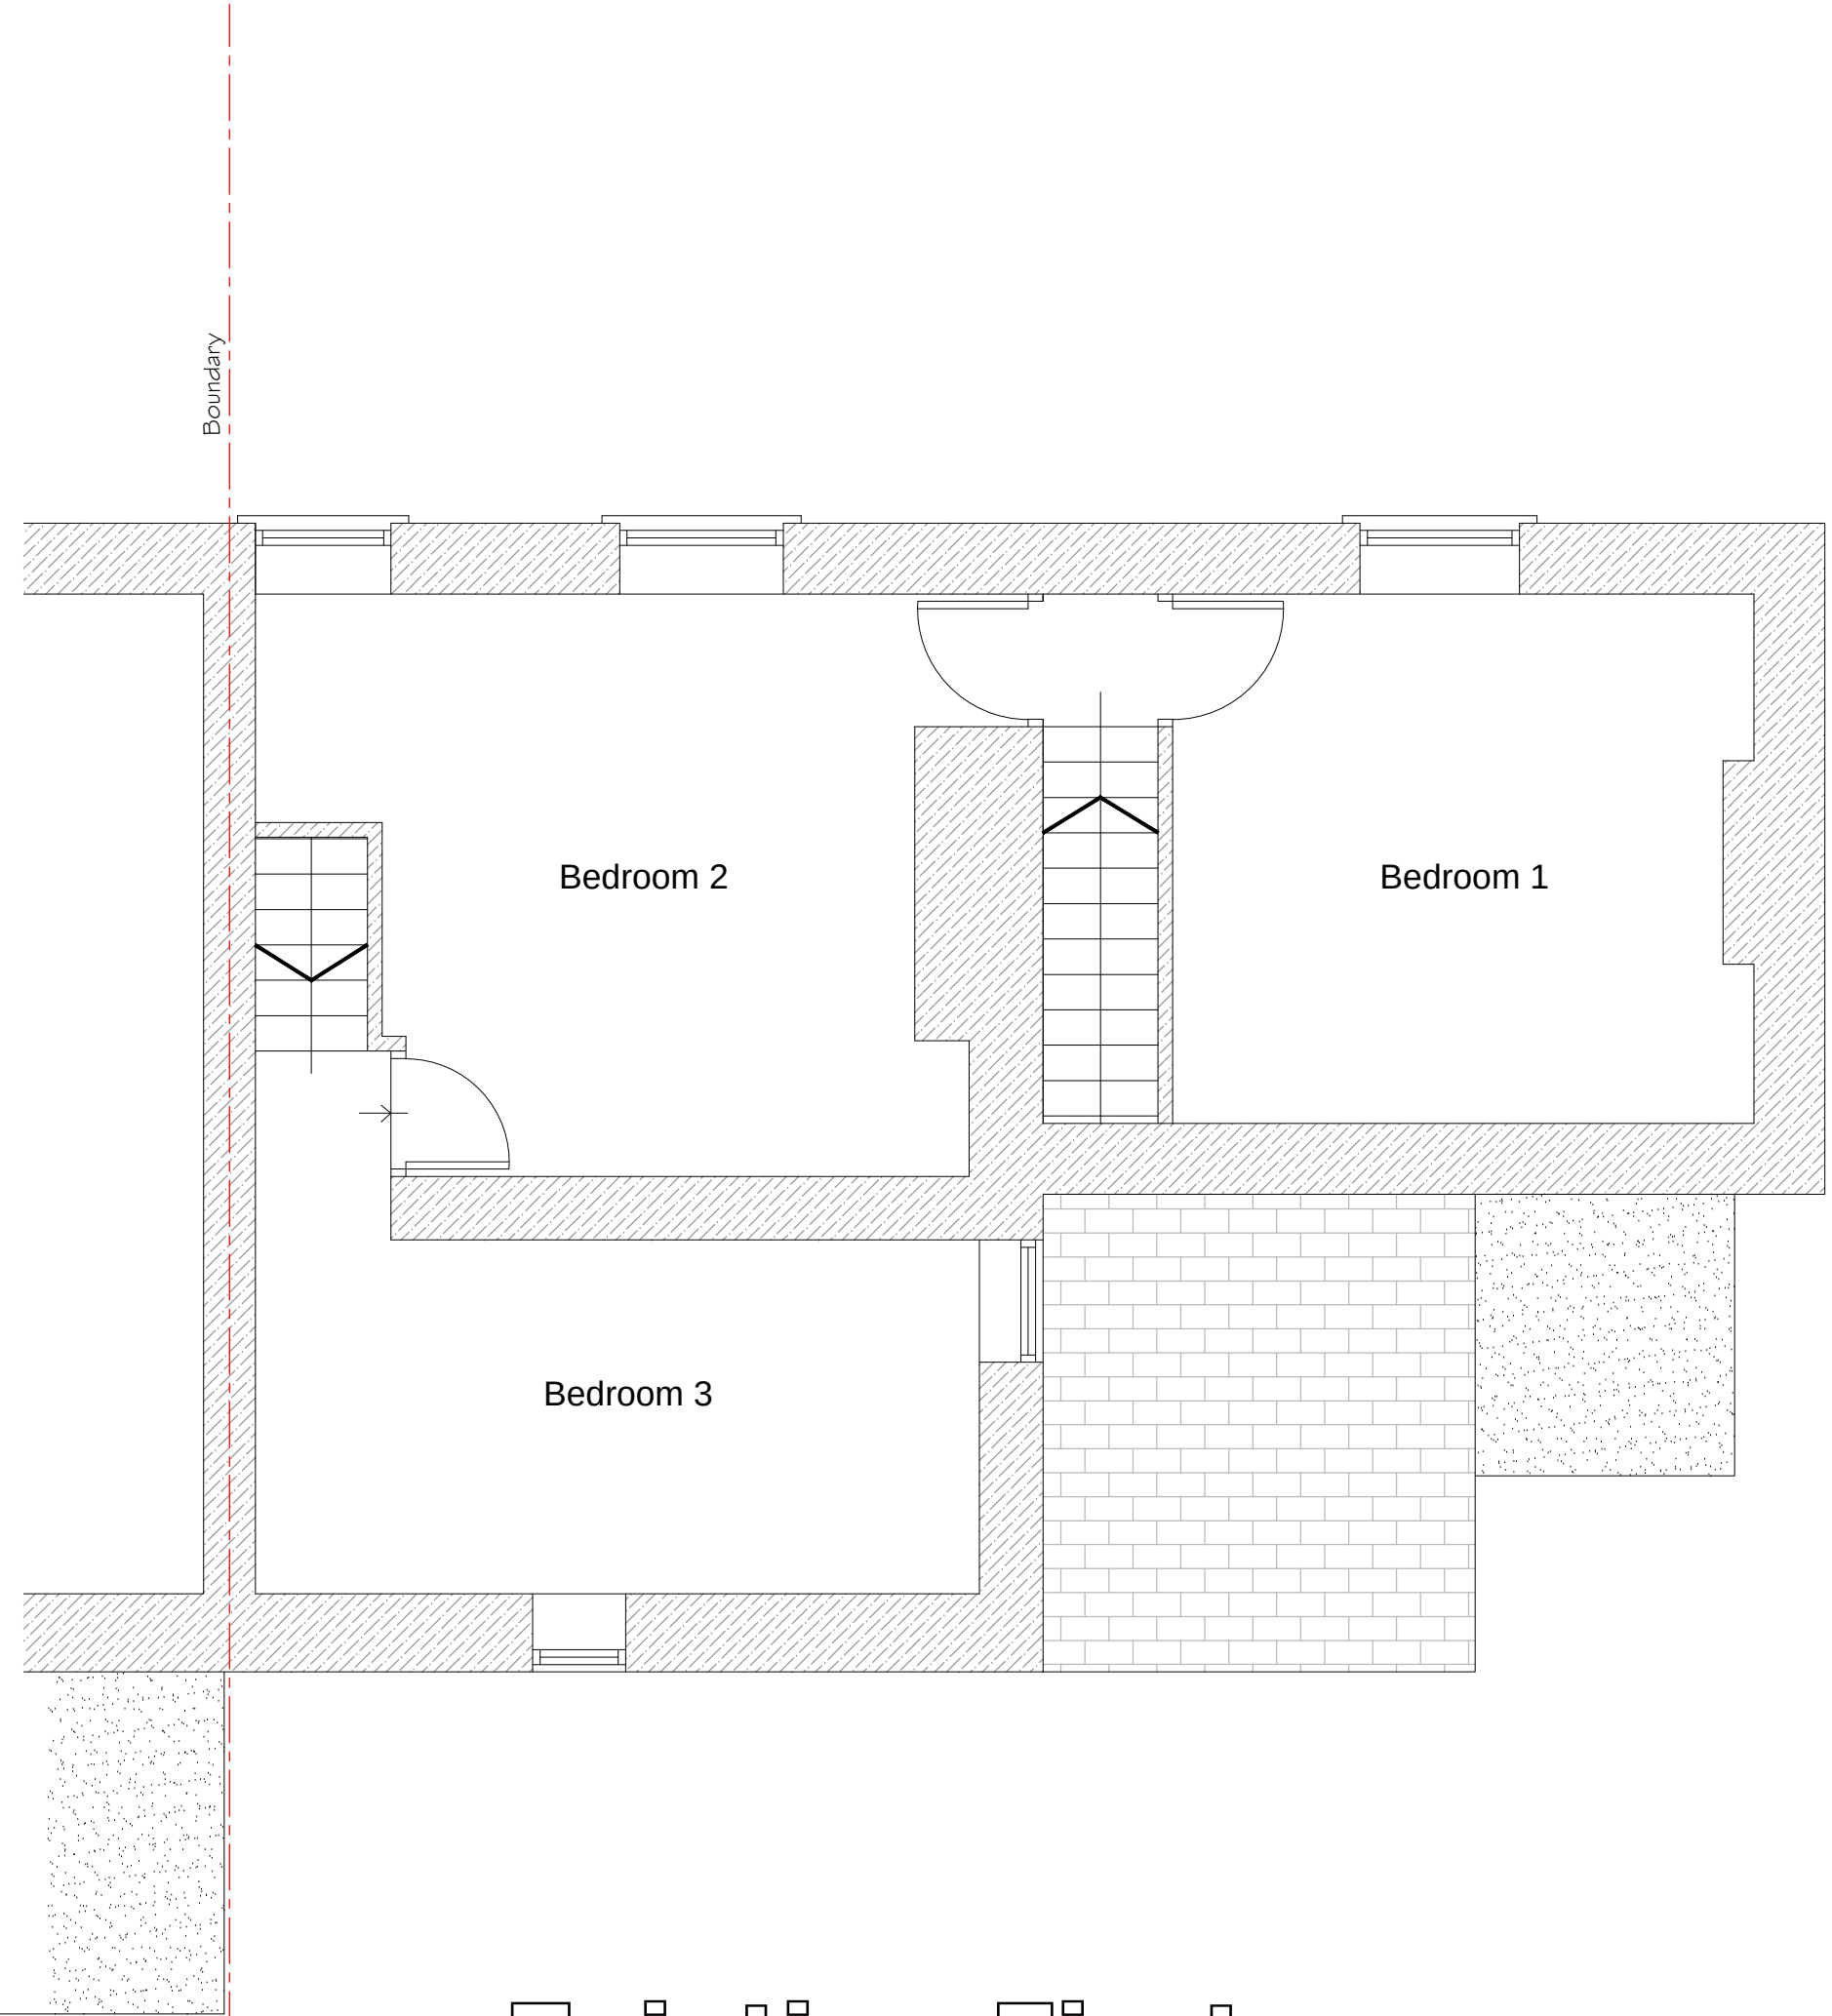


Existing First Floor Plan

1:50

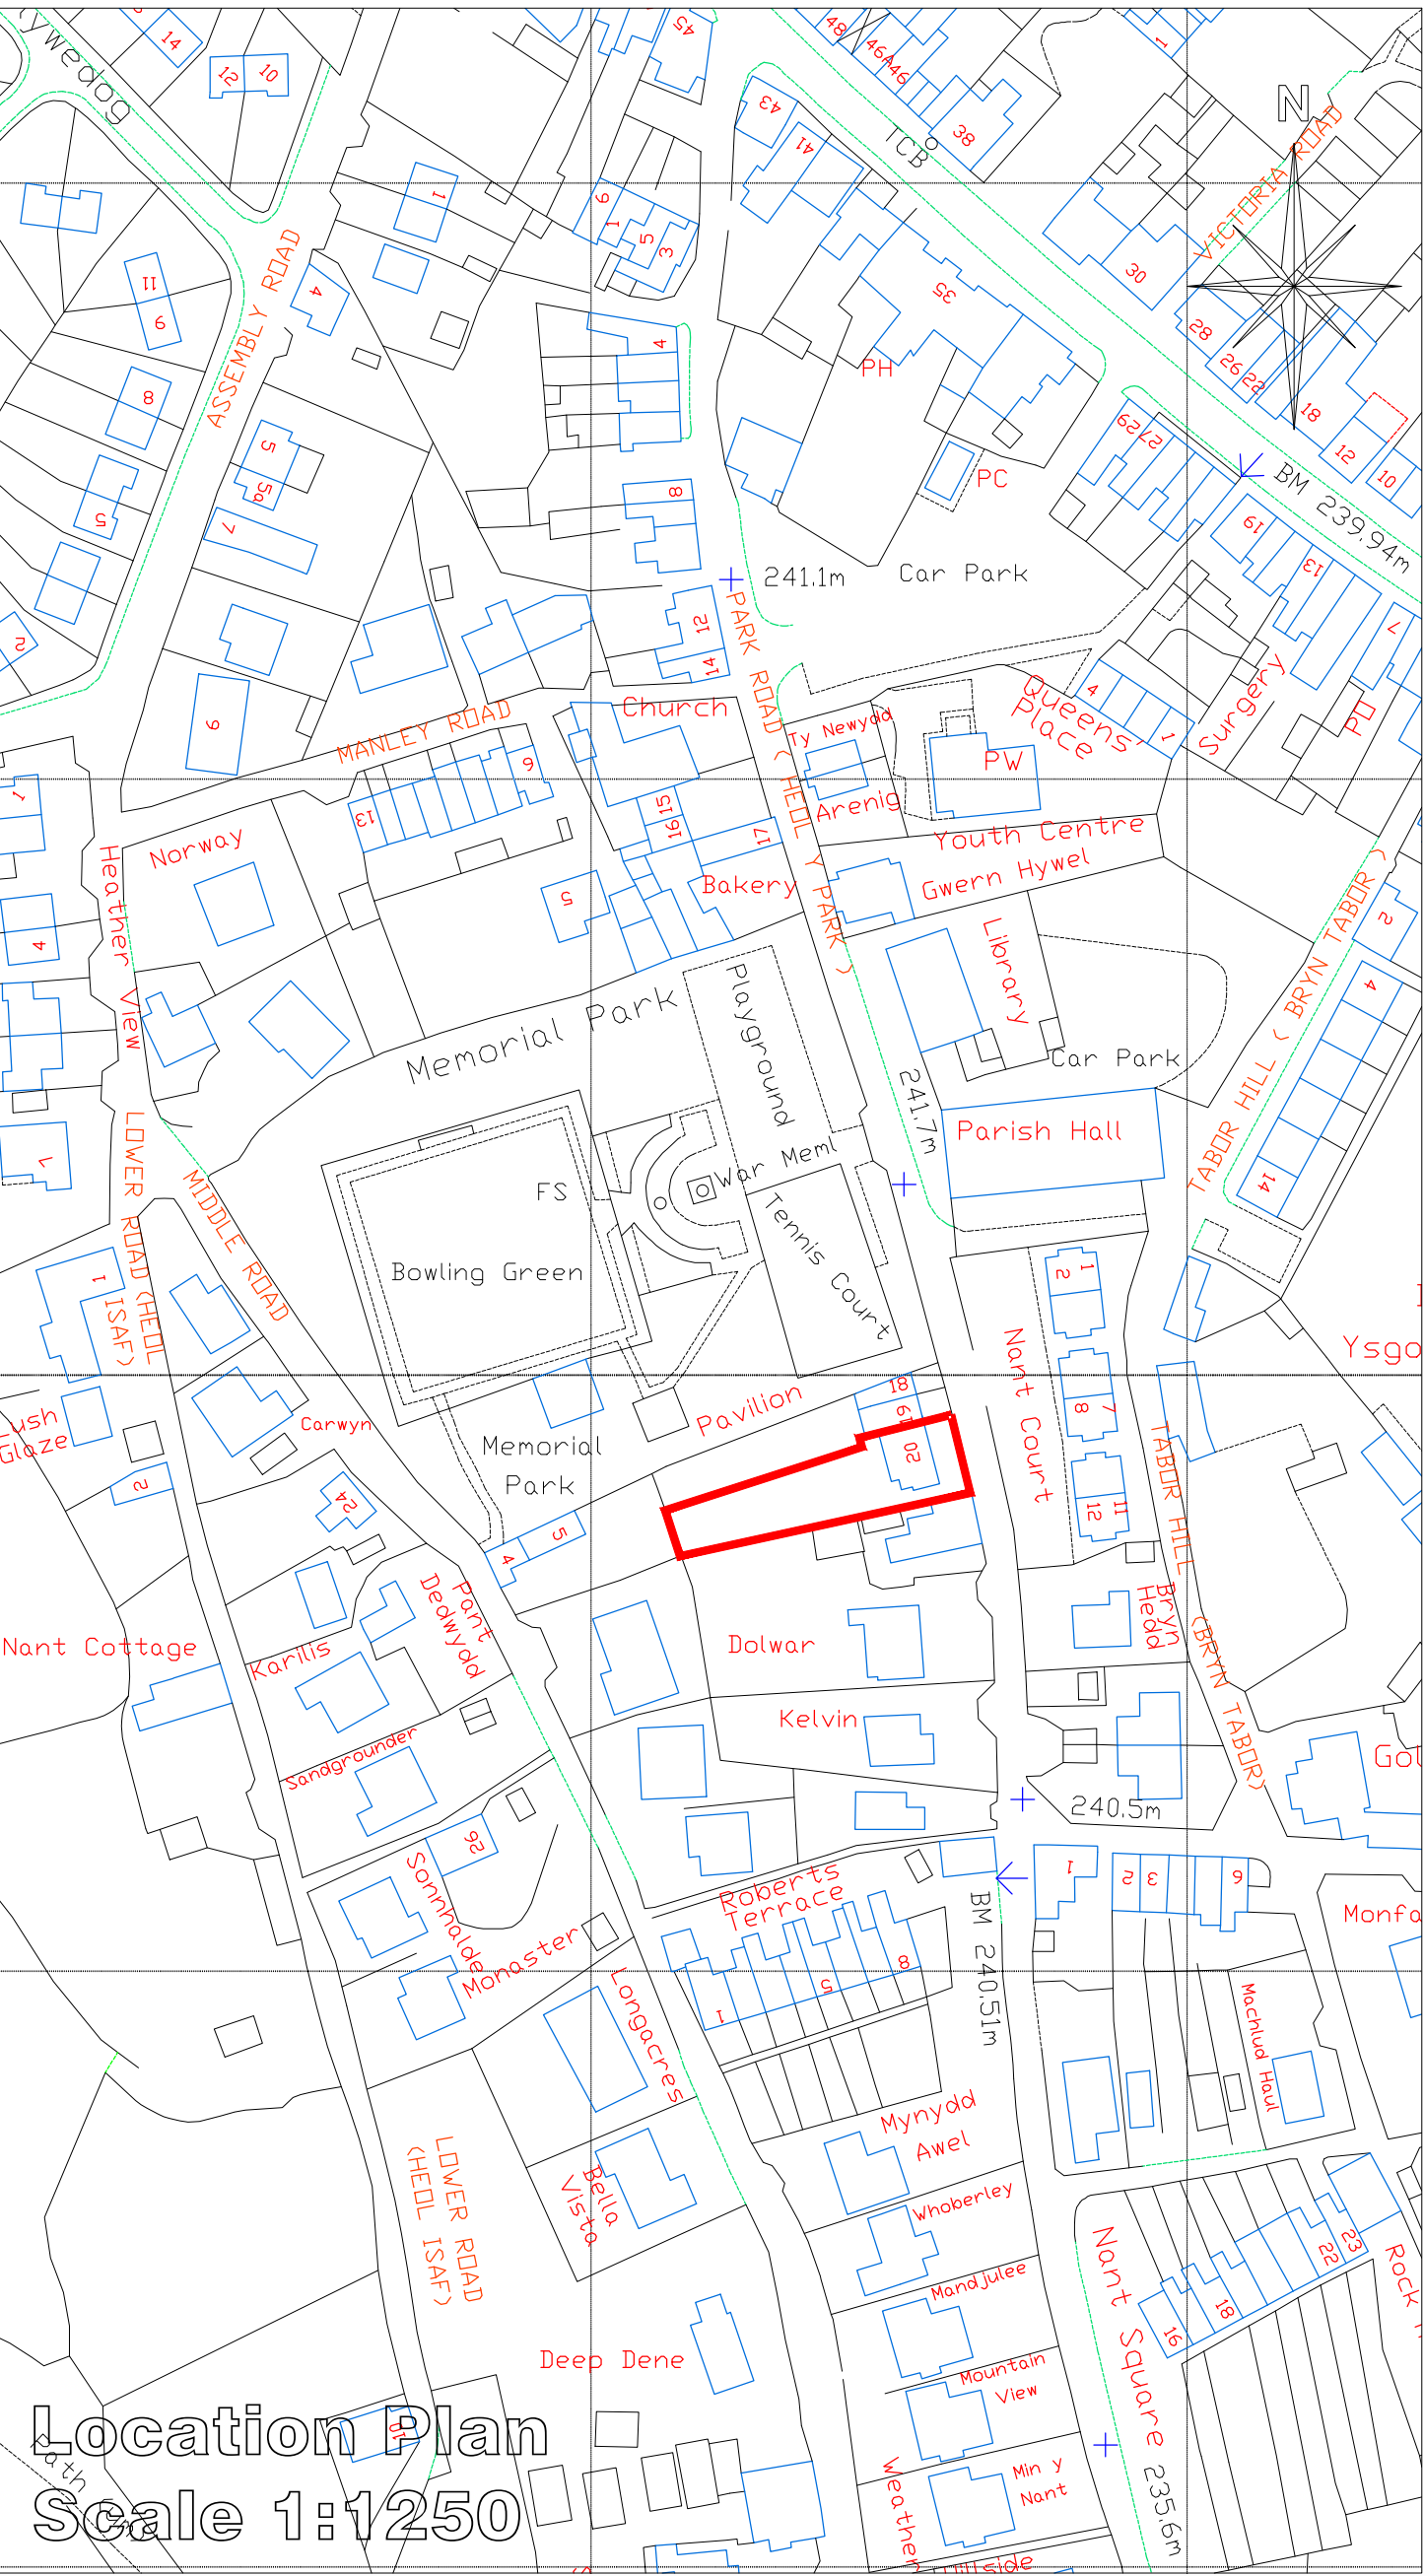

Location Plan

Scale 1:1250

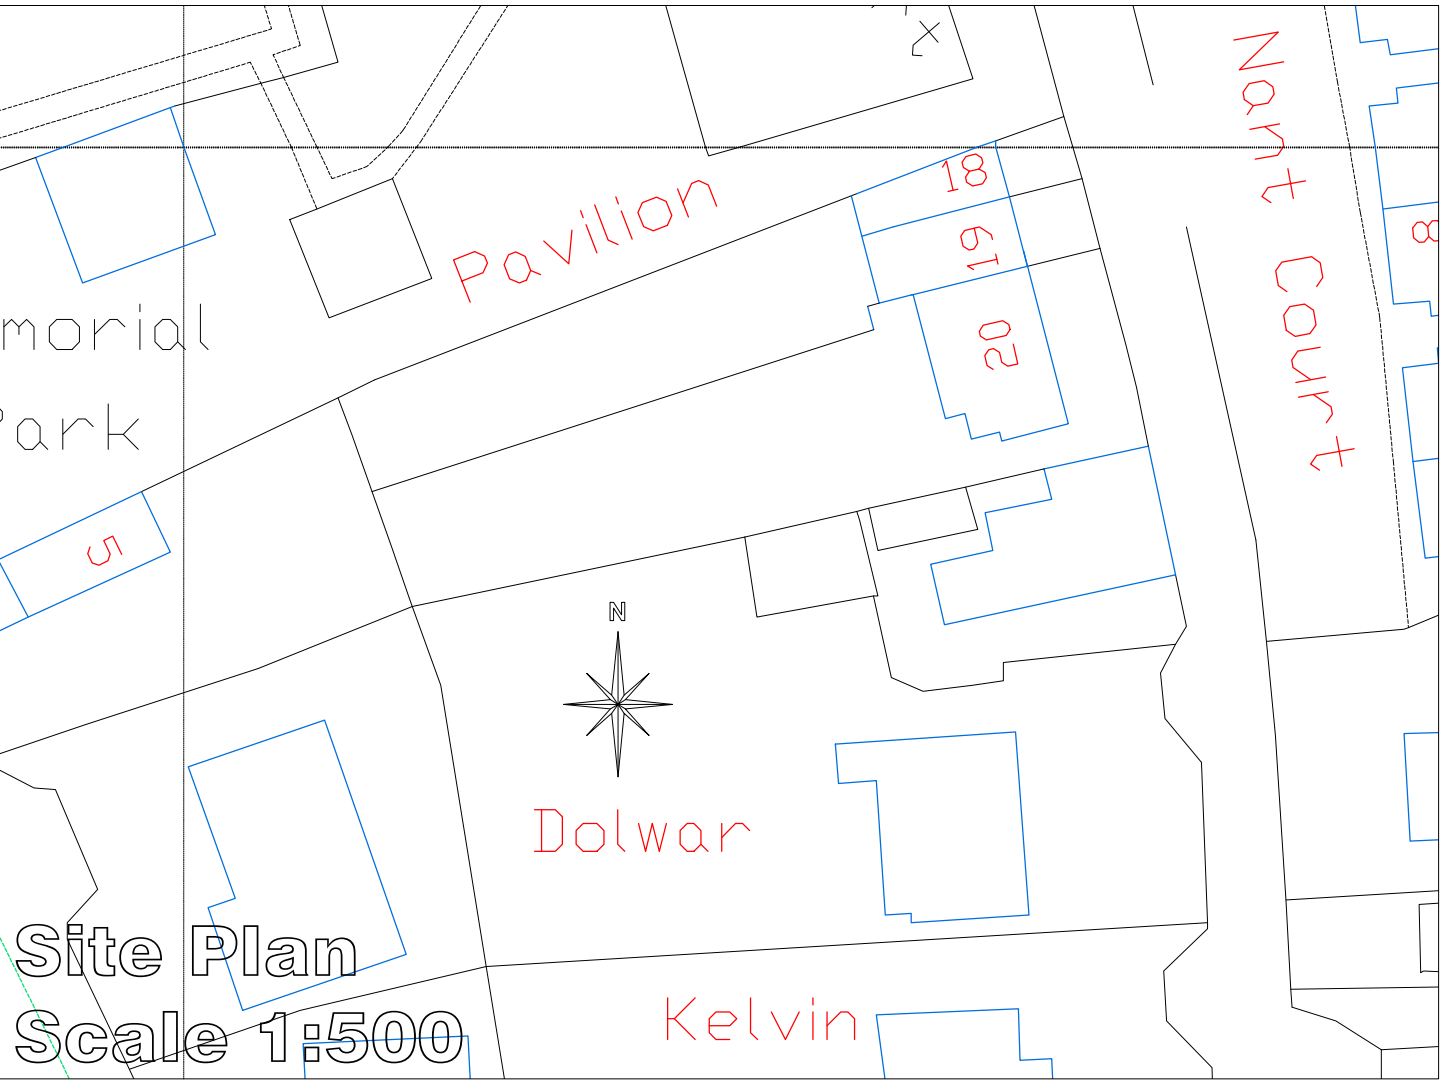

Site Plan

Scale 1:500

 CULLIS-ARCHITECTURAL-DESIGN 25 Sunningdale Close Wrexham North Wales LL13 9QU T 01978 264376 M 07791 480768 E ajones540@btinternet.com	Client Mr. L. Sanger.	
	Drawing Title Existing Plans & Location Plan.	
	Job Title Proposed Alterations to 20 Park Road, Coedpoeth	
	Date: Dec 2023	Date No: PD278 / 01