




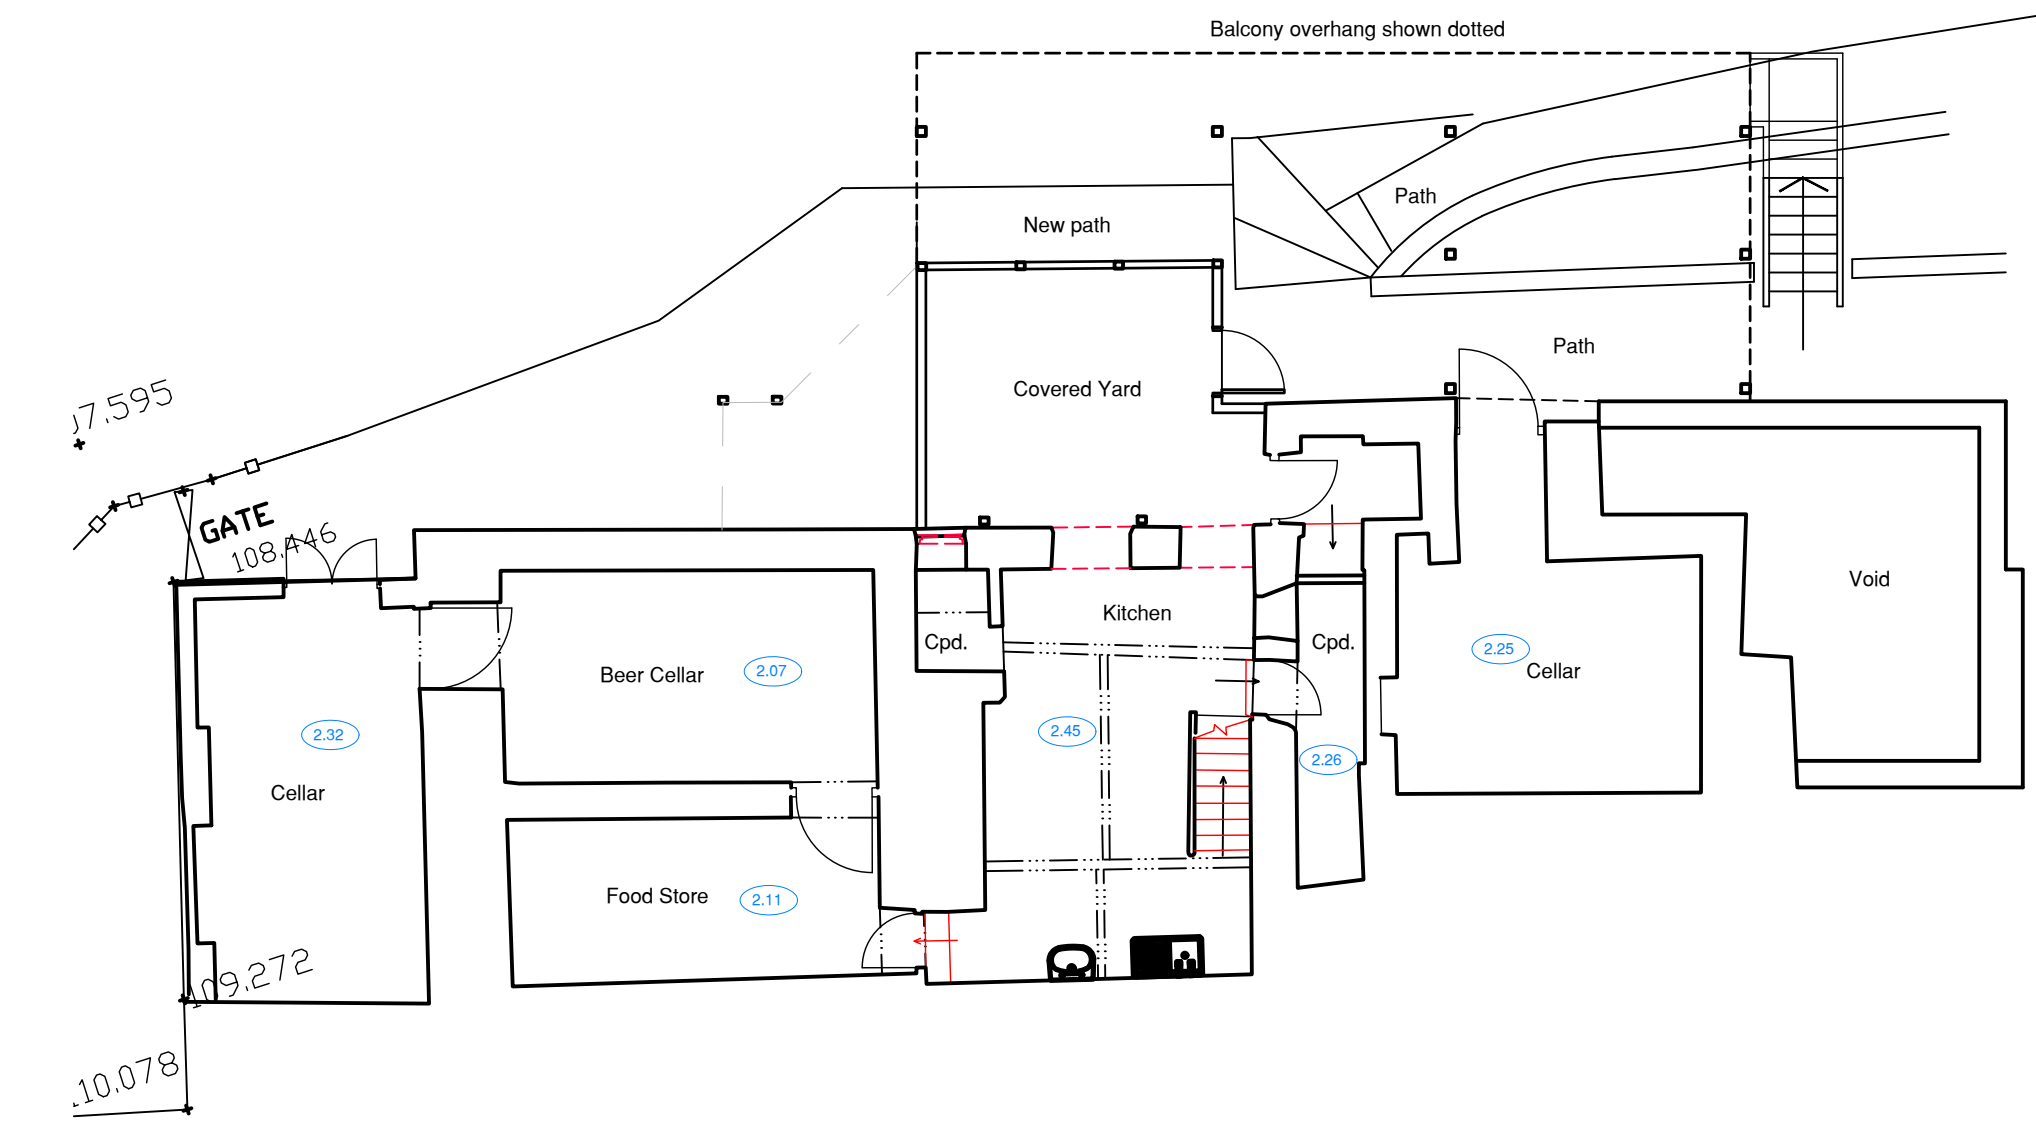


1. Lower Ground Floor Plan

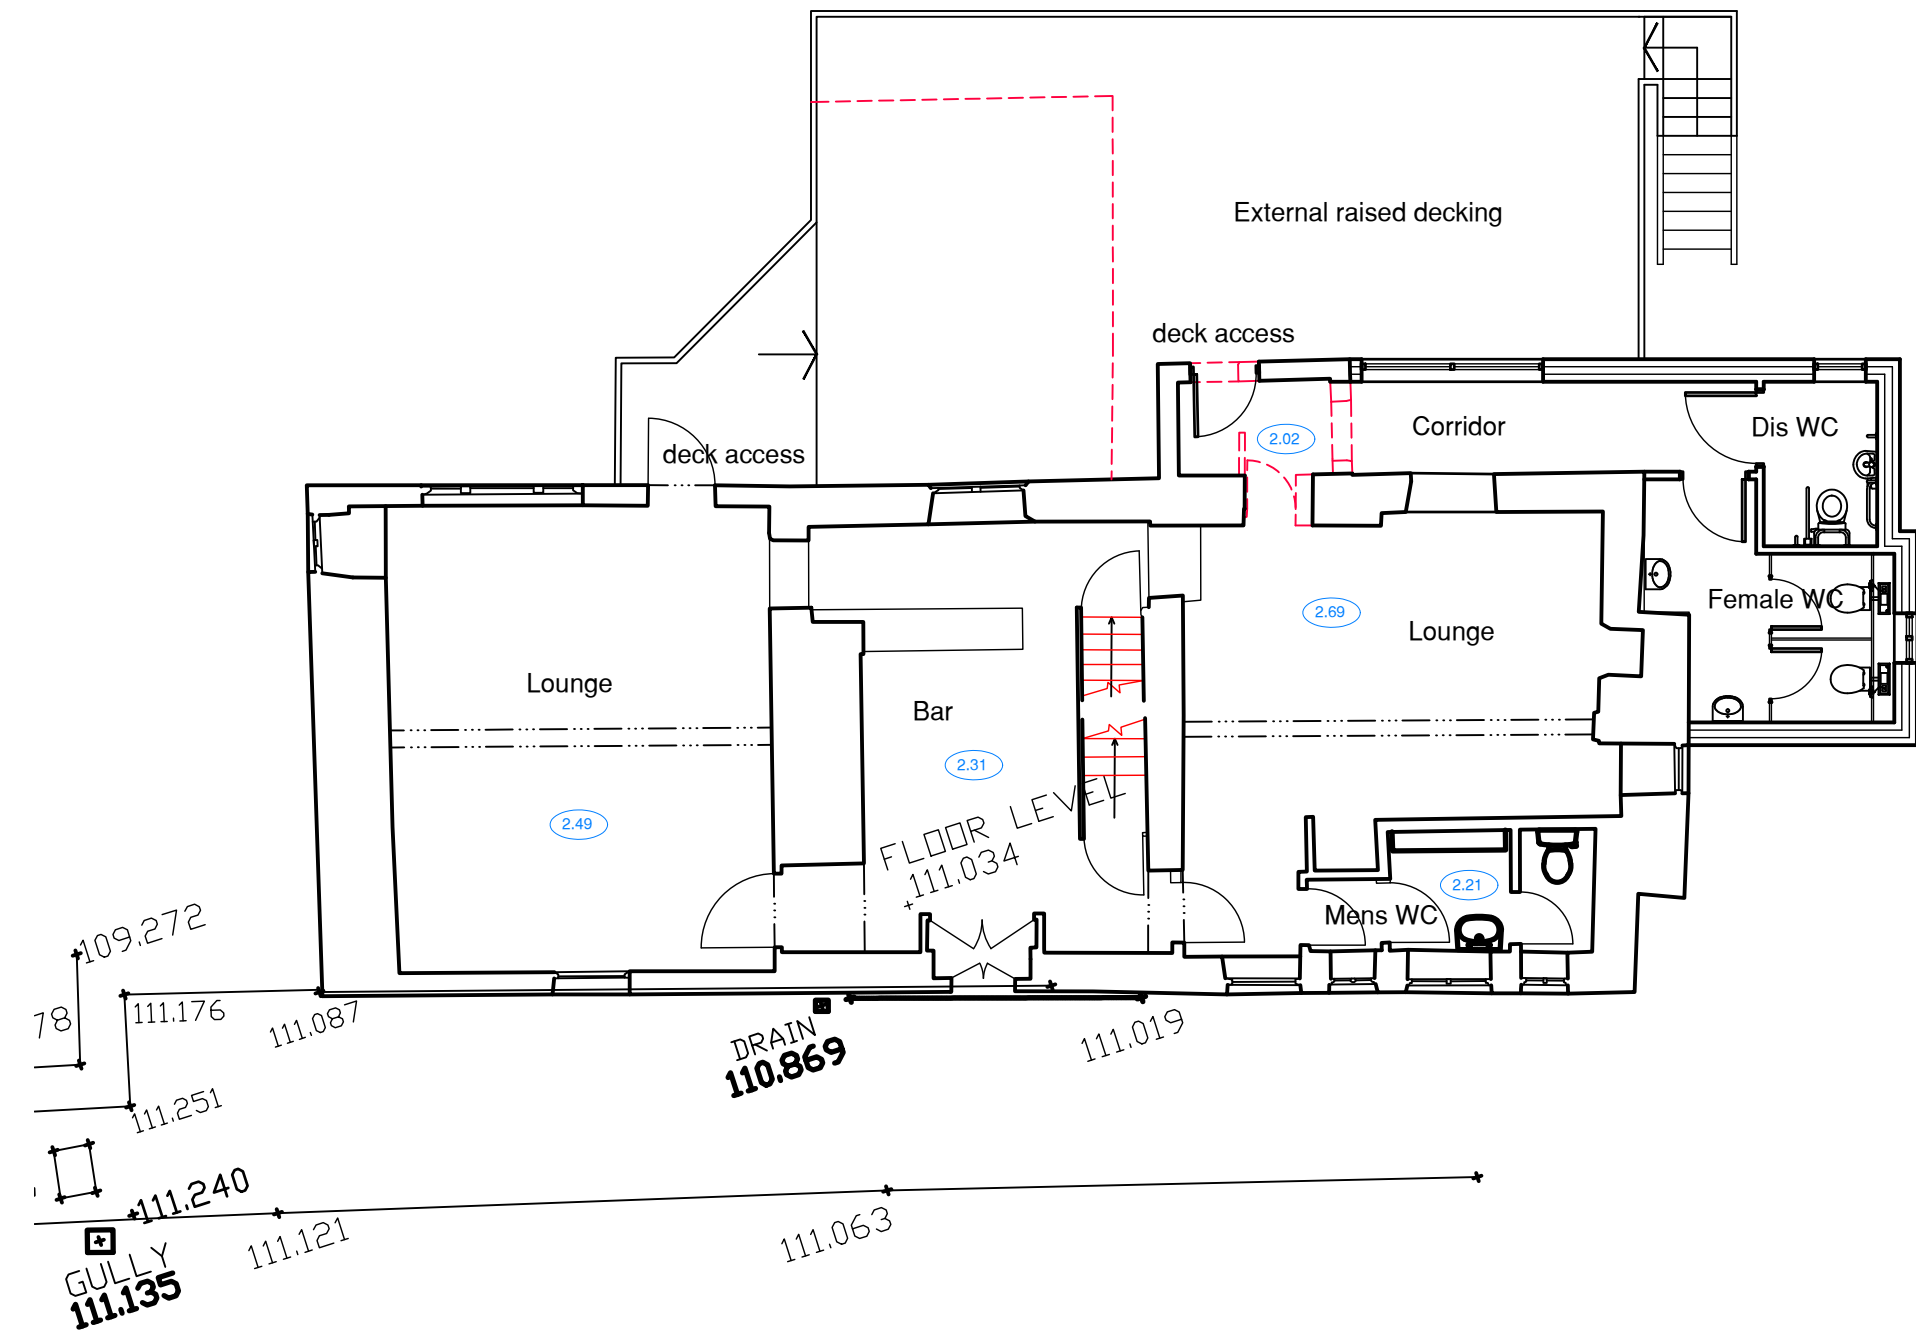

2. Ground Floor Plan

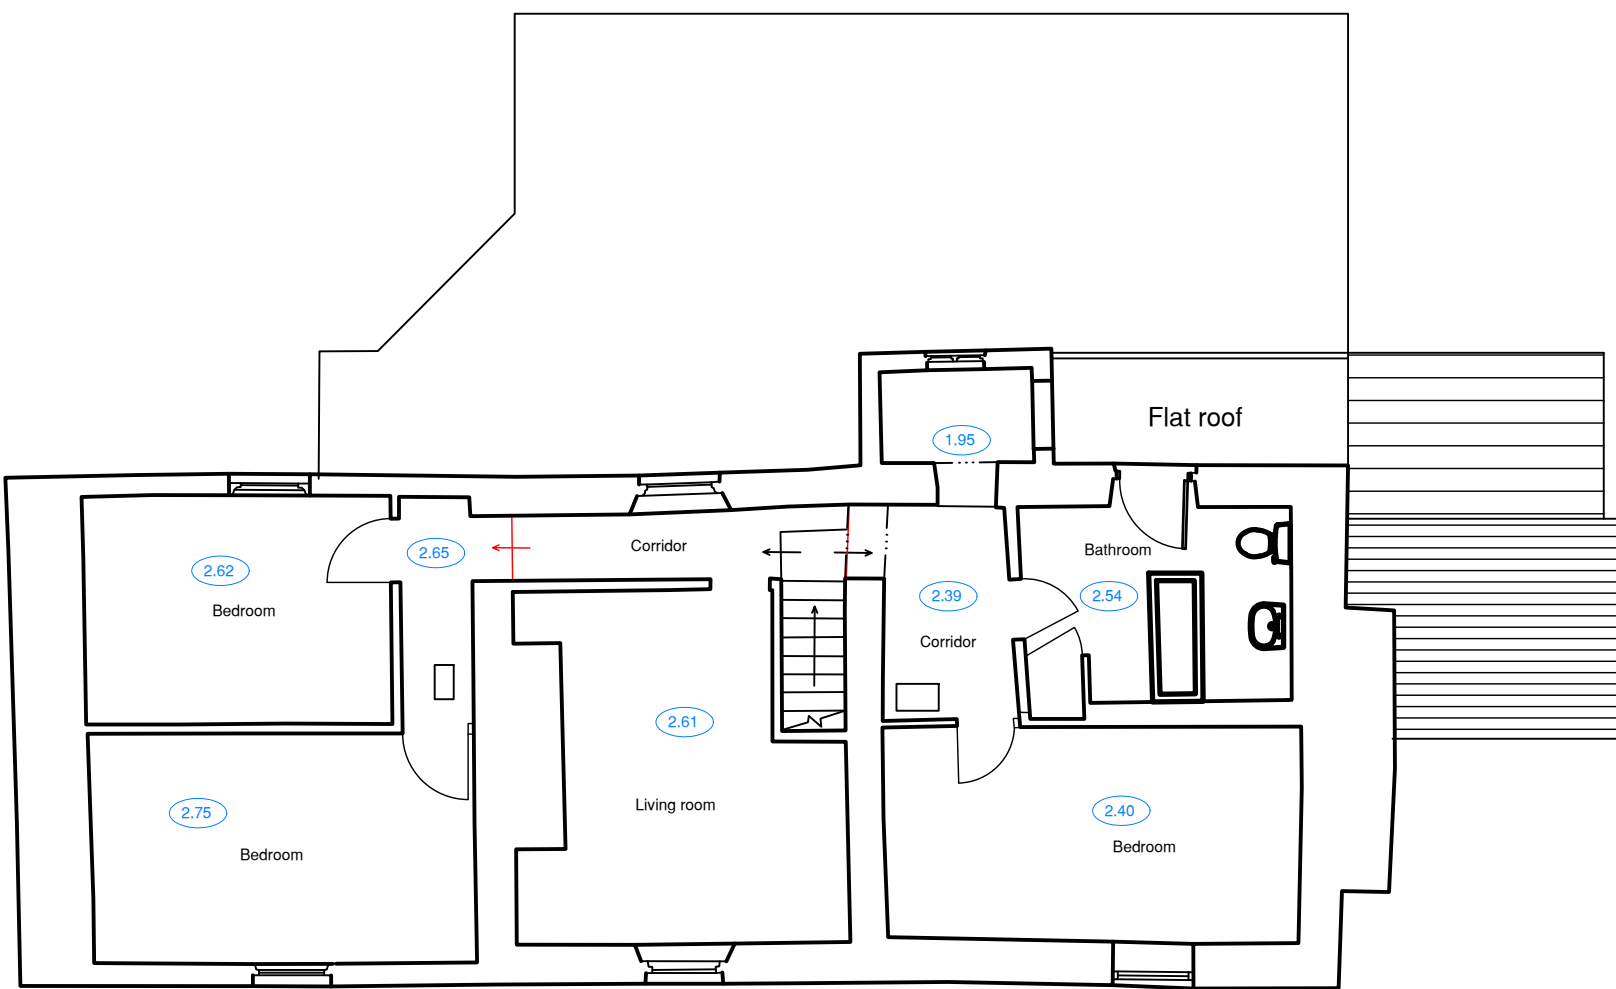

3. First Floor Plan

 

NOTES	
1.	Do not scale this drawing.
2.	All dimensions to be checked on Site.
3.	Final positions of all equipment to be agreed on Site.
4.	This drawing is subject to Copyright and is not to be reproduced in part or whole without approval.

0	TS	20.05.2020	First issue.
Rev.	By	Date	Description

Client Mr. Nick Edwards			
Project The Aquaduct Inn Holyhead Road Froncysyllte LL207PY			
Drawing Title Proposed Floor Plans			
Drawn By	TS	Date	January 2019
Job No.	P294	Status	PLANNING
Dwg No.	L04	Rev.	0
Scale	A1		1:100
 ARCHITECTURE WORKS RESIDENTIAL COMMERCIAL INDUSTRIAL The Coach House Warrington Road Mickle Trafford Chester CH2 4EA Tel: 01244 300199 Mobile: 07974 674674 Email: toby@architecture.works			