


REV.	DESCRIPTION	DATE	BY:	CHK.
P1	INITIAL ISSUE	01/03/2024	DP	SD
P2	CLIENT COMMENTS	26/04/2024	MJ	DP




FRONT ELEVATION
SCALE: 1 : 50

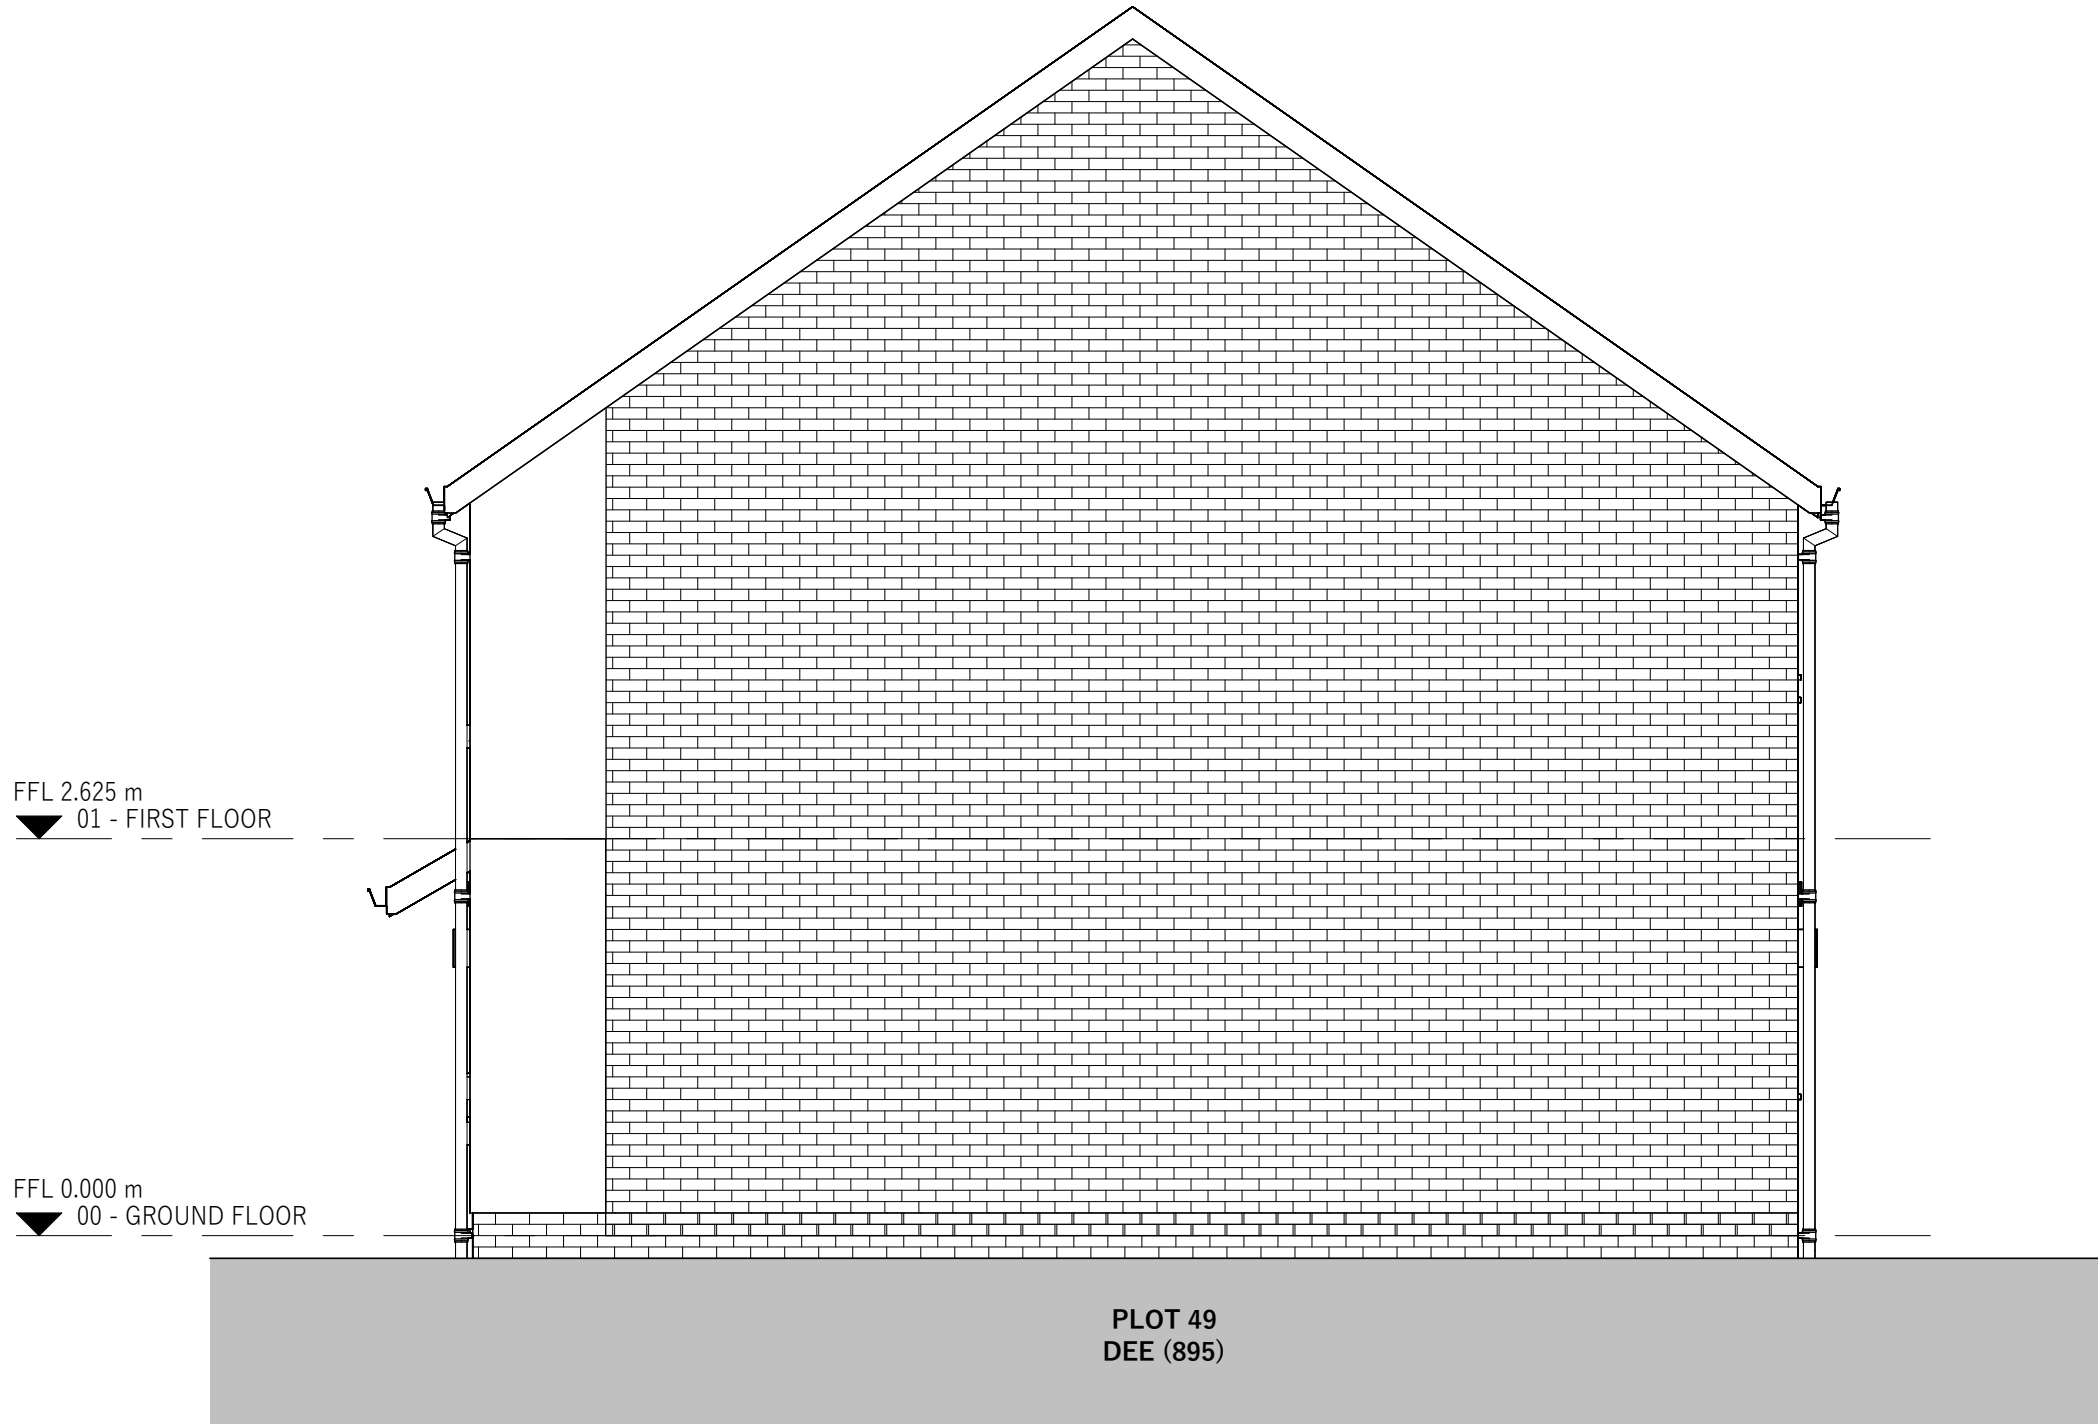


GABLE 1
SCALE: 1 : 50



REAR ELEVATION
SCALE: 1 : 50

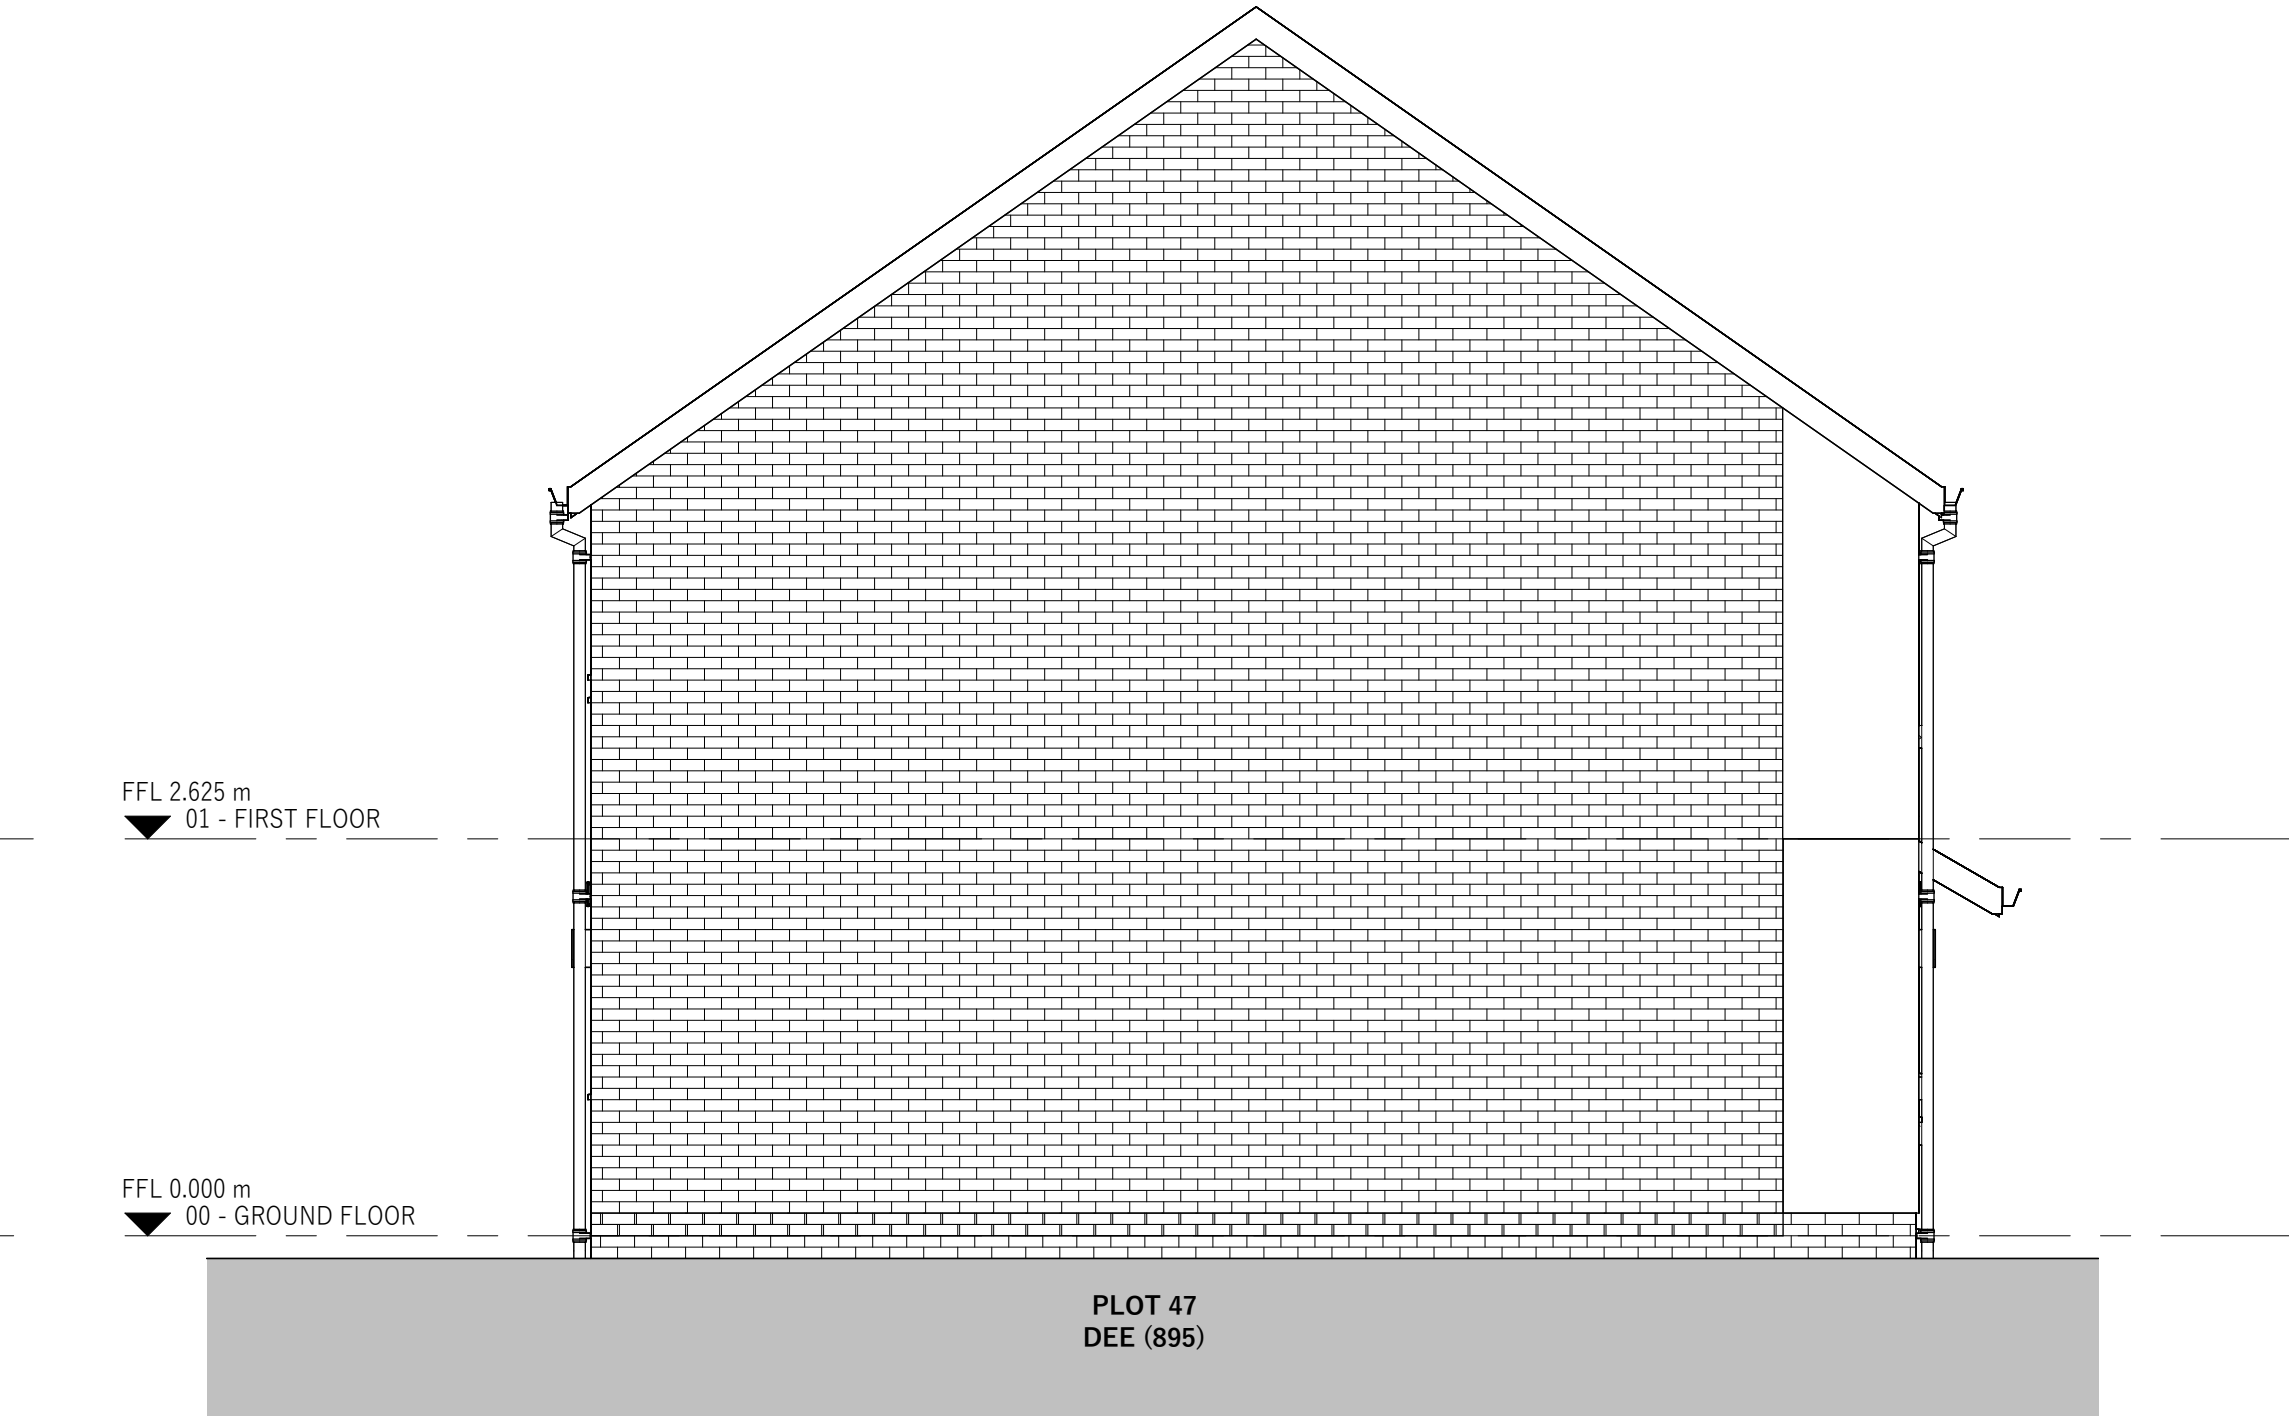

GABLE 2
SCALE: 1 : 50

 

www.saer.wales | 01492 472478 | studio@saer.wales

THIS DRAWING IS COPYRIGHT OF SAER ARCHITECTS LIMITED. CHECK ALL DIMENSIONS ON SITE. DISCREPANCIES TO BE NOTIFIED TO ARCHITECT. ELEMENTS OF STRUCTURE SHOWN ARE INDICATIVE AND FOR GUIDANCE. FINAL DESIGN TO STRUCTURAL ENGINEERS DETAILS AND SPECIFICATION. DO NOT SCALE FROM DRAWING. WORK TO FIGURED DIMENSIONS ONLY.

PROJECT:
WATTS DYKE, LLAY

CLIENT:
SG ESTATES

DRAWING TITLE:
BLOCK 14 - ELEVATIONS
1
PLOTS 47-49

DRAWING STATUS:
FOR CONSTRUCTION

STATUS:
S3

DRAWING No:
WDL-SAL-24-ZZ-DR-A-0242

PROJECT No:
P1262

SCALE:
1 : 50@A1

REVISION:
P2