



PROPOSED EAST ELEVATION.

Remove extg window and take down masonry to finished ground floor level. Make good to sides of opening and provide and fit new timber door set in timber frame. Glazed panels to comprise sealed double glazed units as indicated. Door and frame to be decorated to match extg, retained adjacent windows.



PROPOSED NORTH ELEVATION.




PROPOSED WEST ELEVATION.


Link extension to be finished with smooth red/brown facing brickwork to match extg with naturally toned mortar to all bed and perpend joints.
New window to comprise sealed, double glazed units set in timber frame to style indicated and decorated to match extg, adjacent window.



PROPOSED SOUTH ELEVATION.

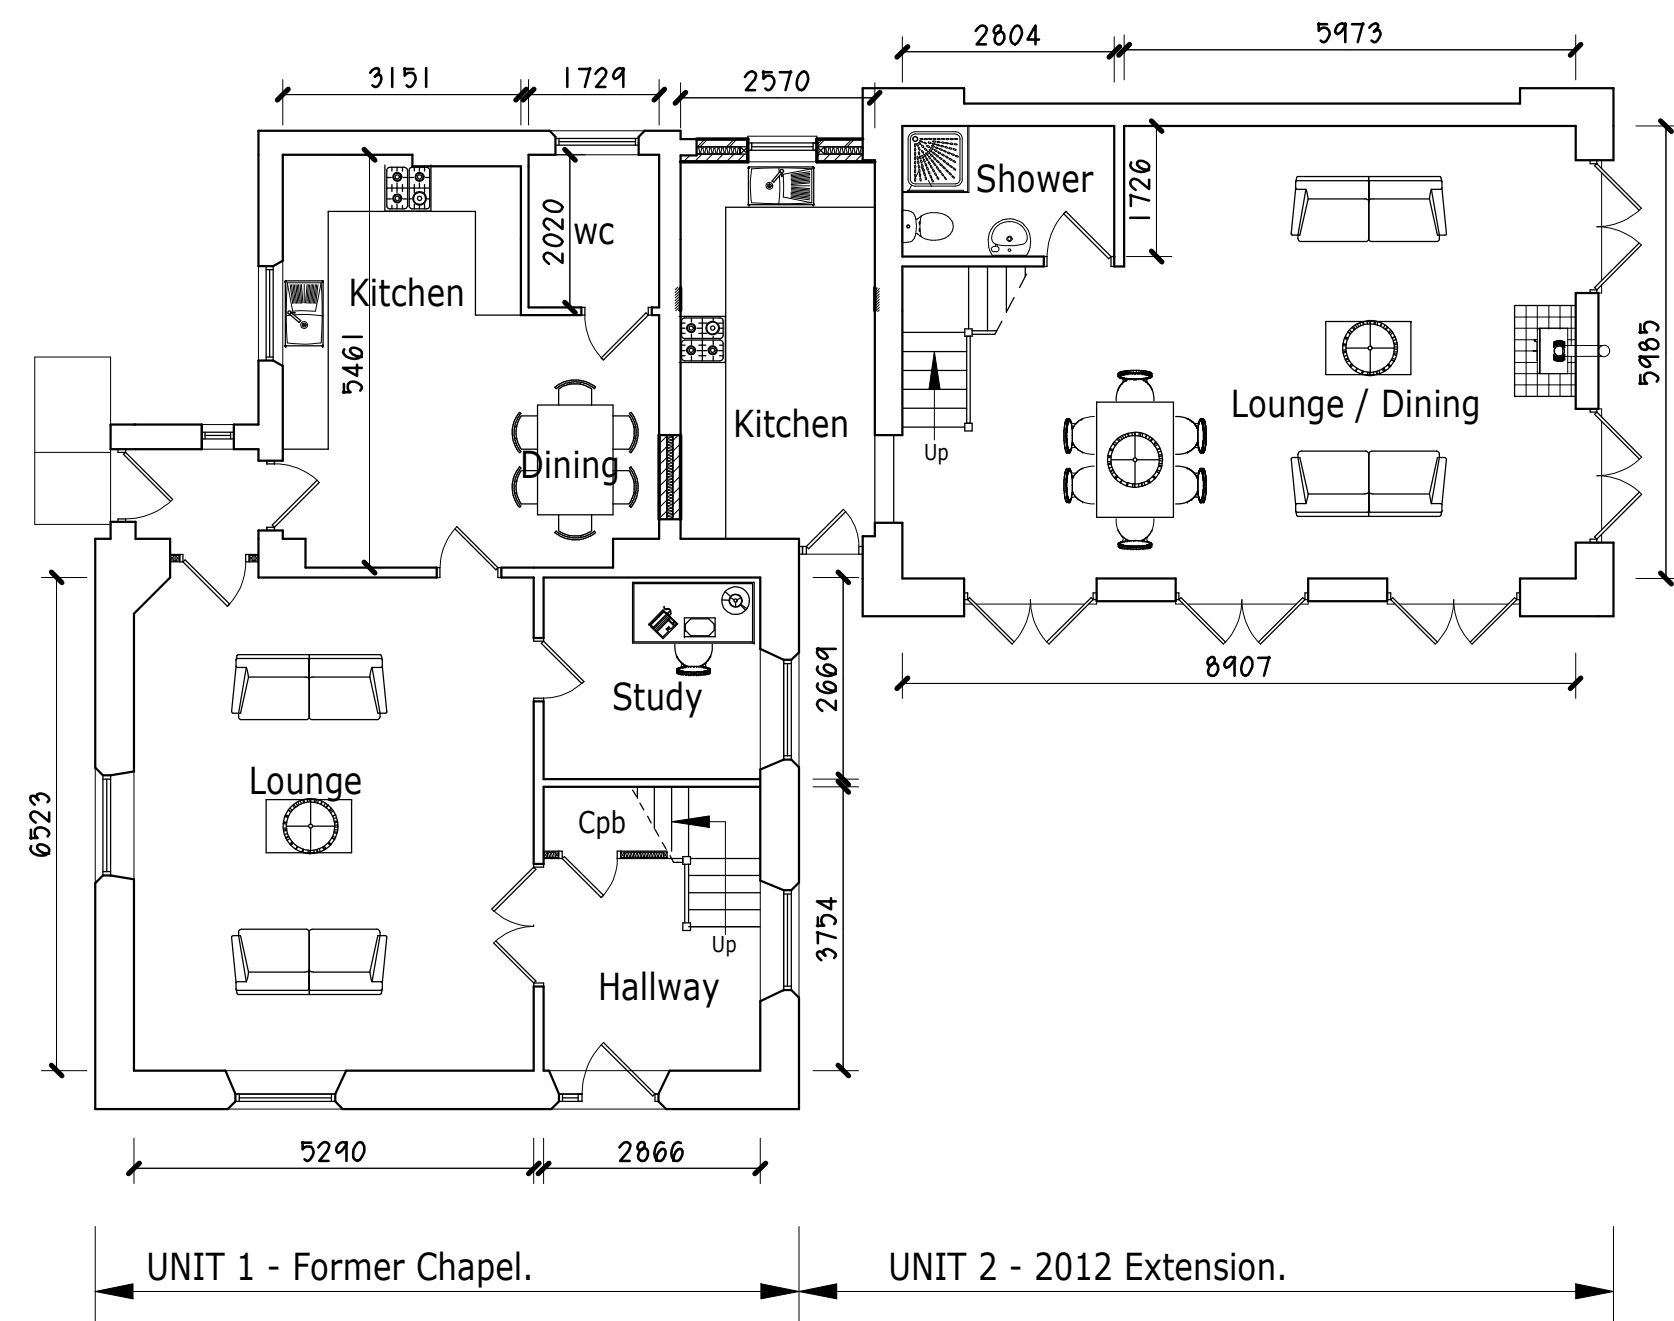

PROPOSED GROUND FLOOR PLAN.

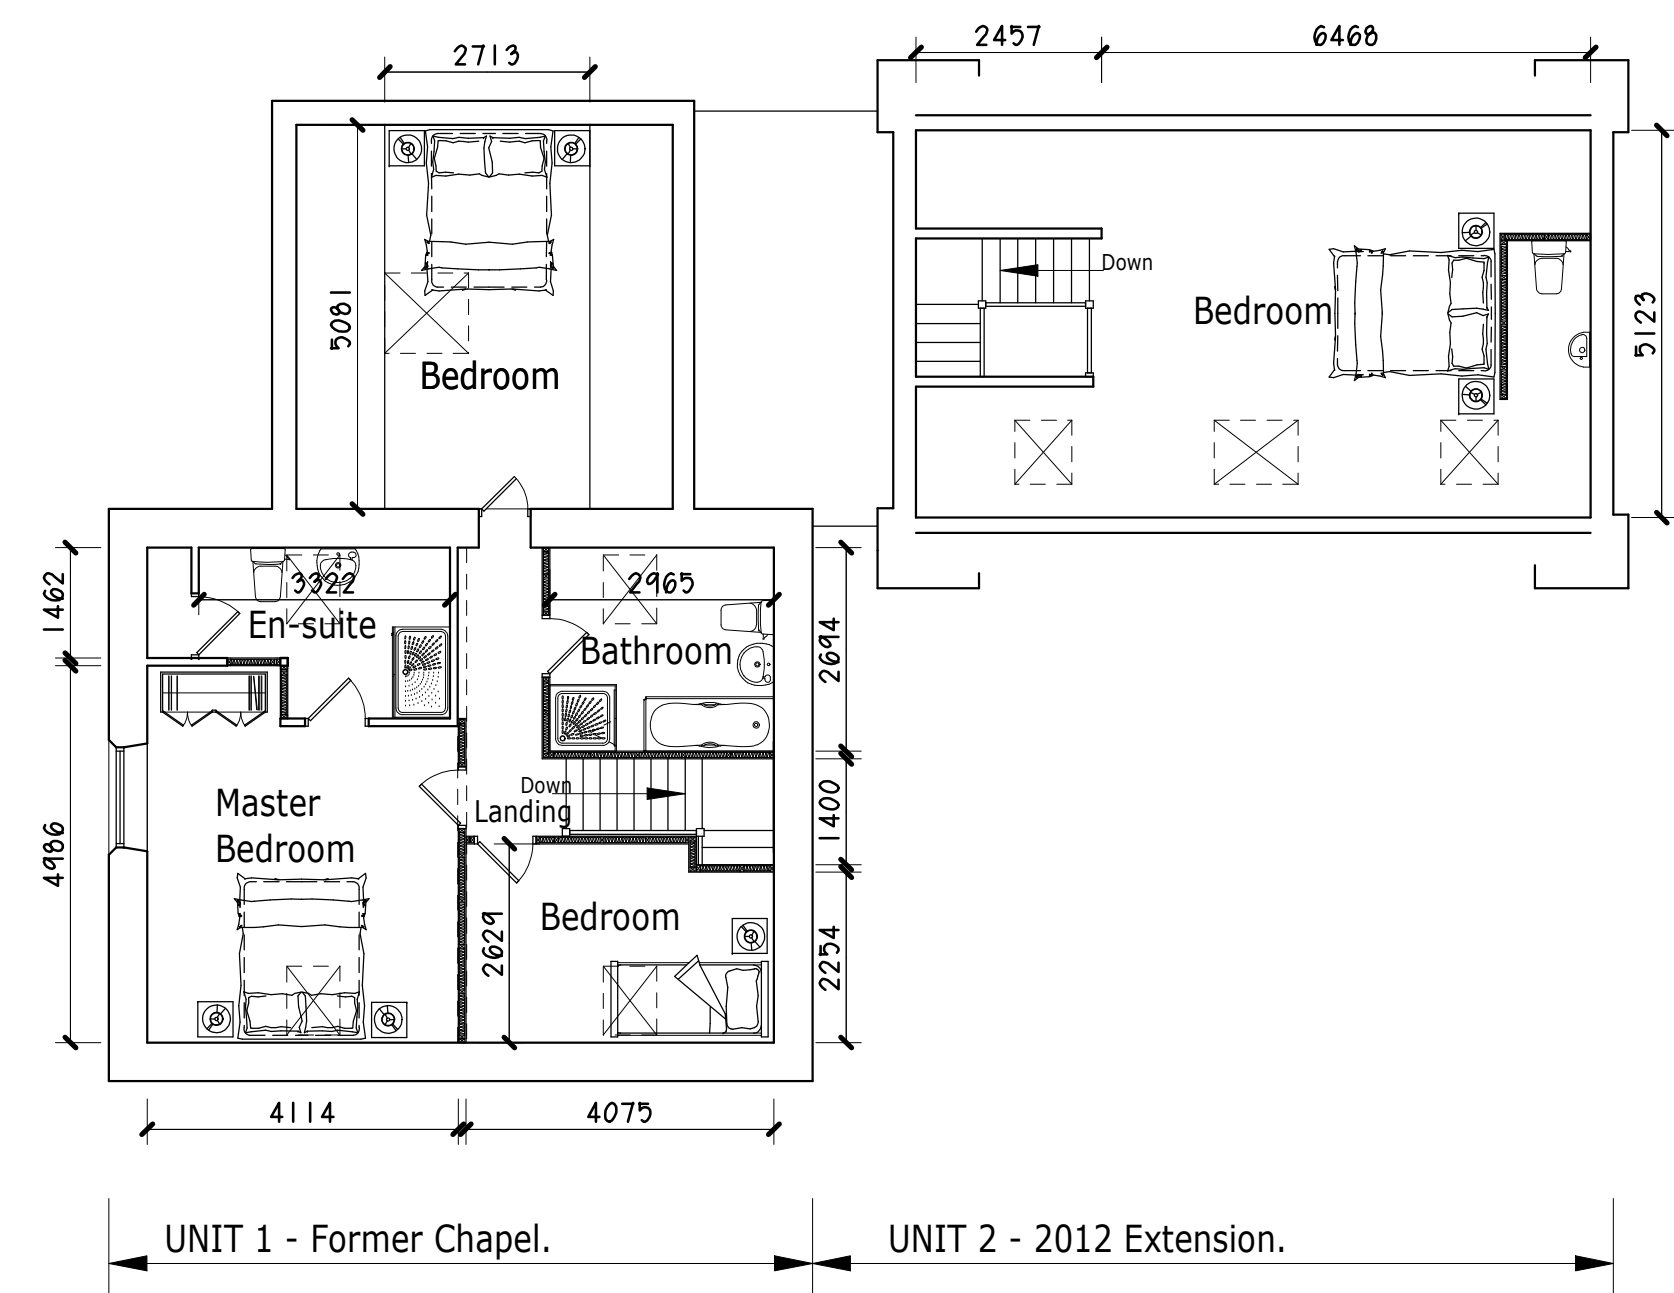

PROPOSED FIRST FLOOR PLAN.



Project.
PROPOSED CONVERSION
of COMMERCIAL BUILDING
to TWO DWELLINGS at
BRYN-YR-EOS CHAPEL,
WHITEHURST,
CHIRK, LL14 5AS.

Client.
Ms L. WRIGLEY.

Title. PLANS & ELEVATIONS -
AS PROPOSED.

Drawing No. 10588.04.dsj

Date. Dec 2023. Scale. 1:100@A1.

D.S. Jones & Co.
Architectural & Planning
Consultants.
The Studio,
26, Prospect Drive,
Coedpoeth, Wrexham, LL11 3PE.
Tel : 01978 750195 / 07880 874522.
E : dsjonesandco@live.co.uk

