



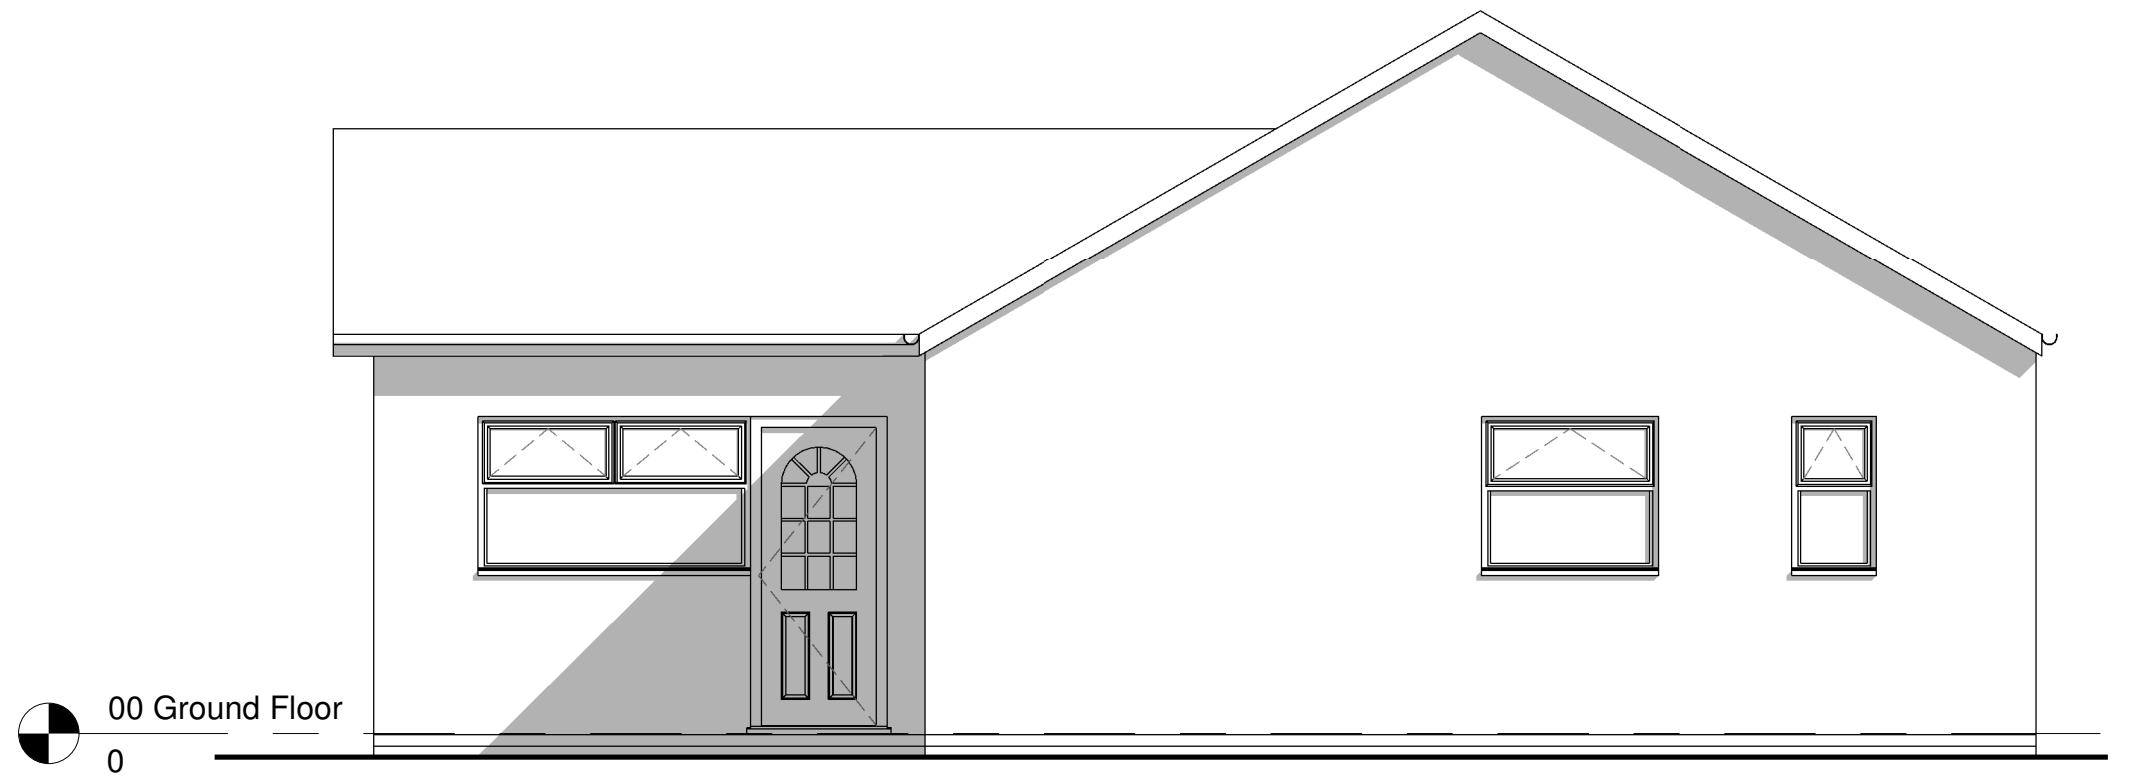


Existing North East Elevation
1 : 50

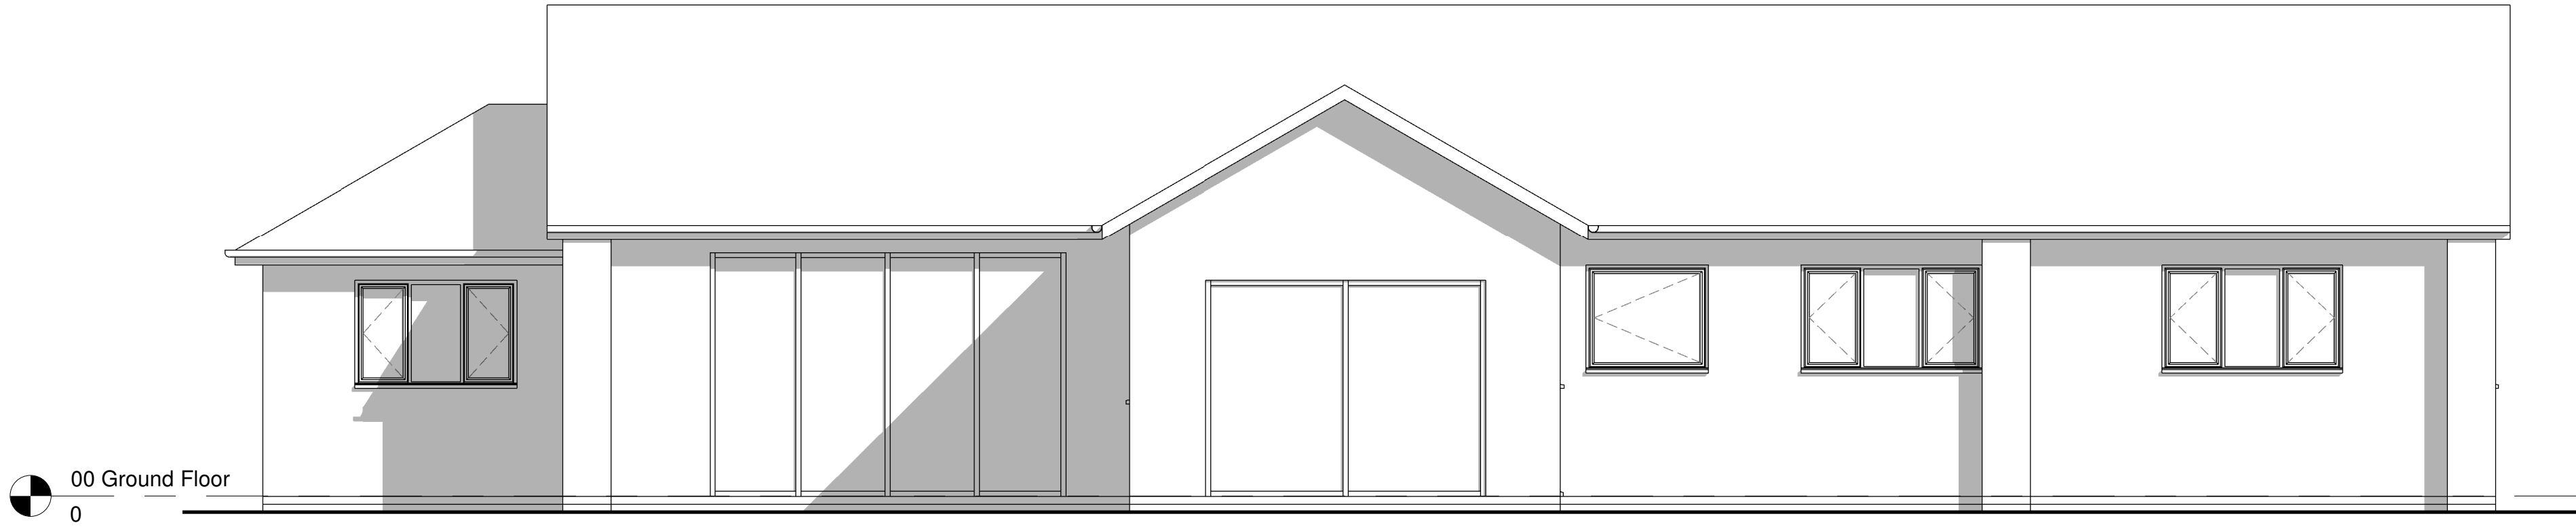


Existing South East Elevation
1 : 50




Existing South West Elevation
1 : 50

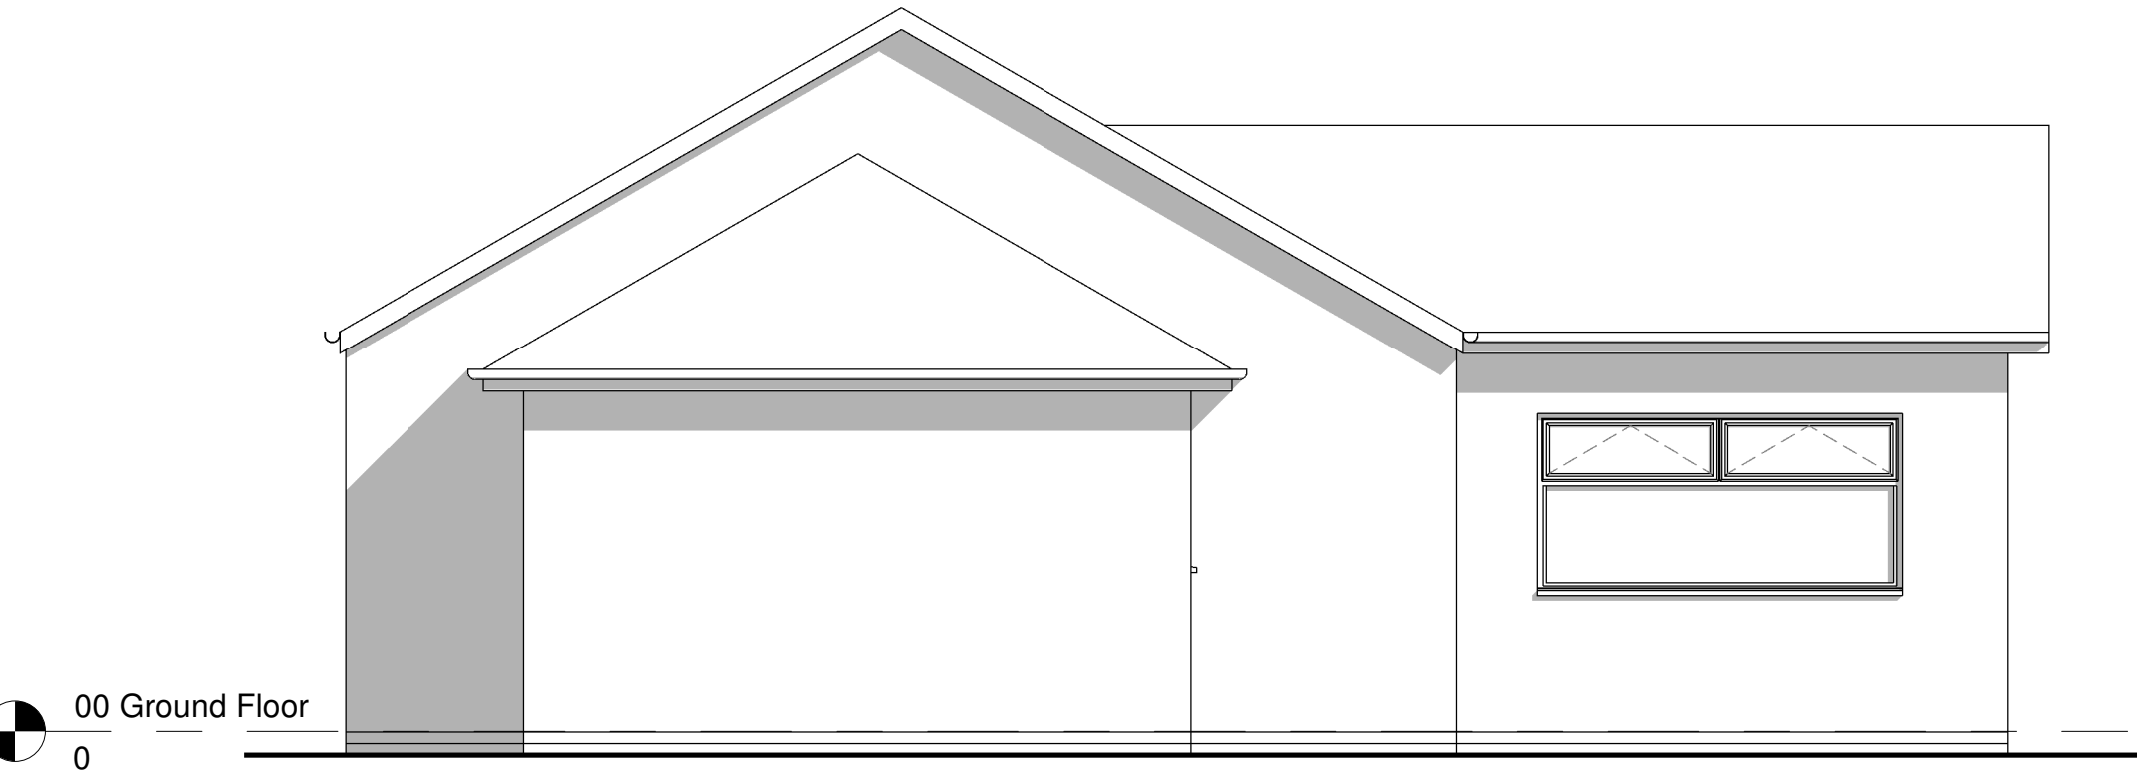

Existing North West Elevation
1 : 50

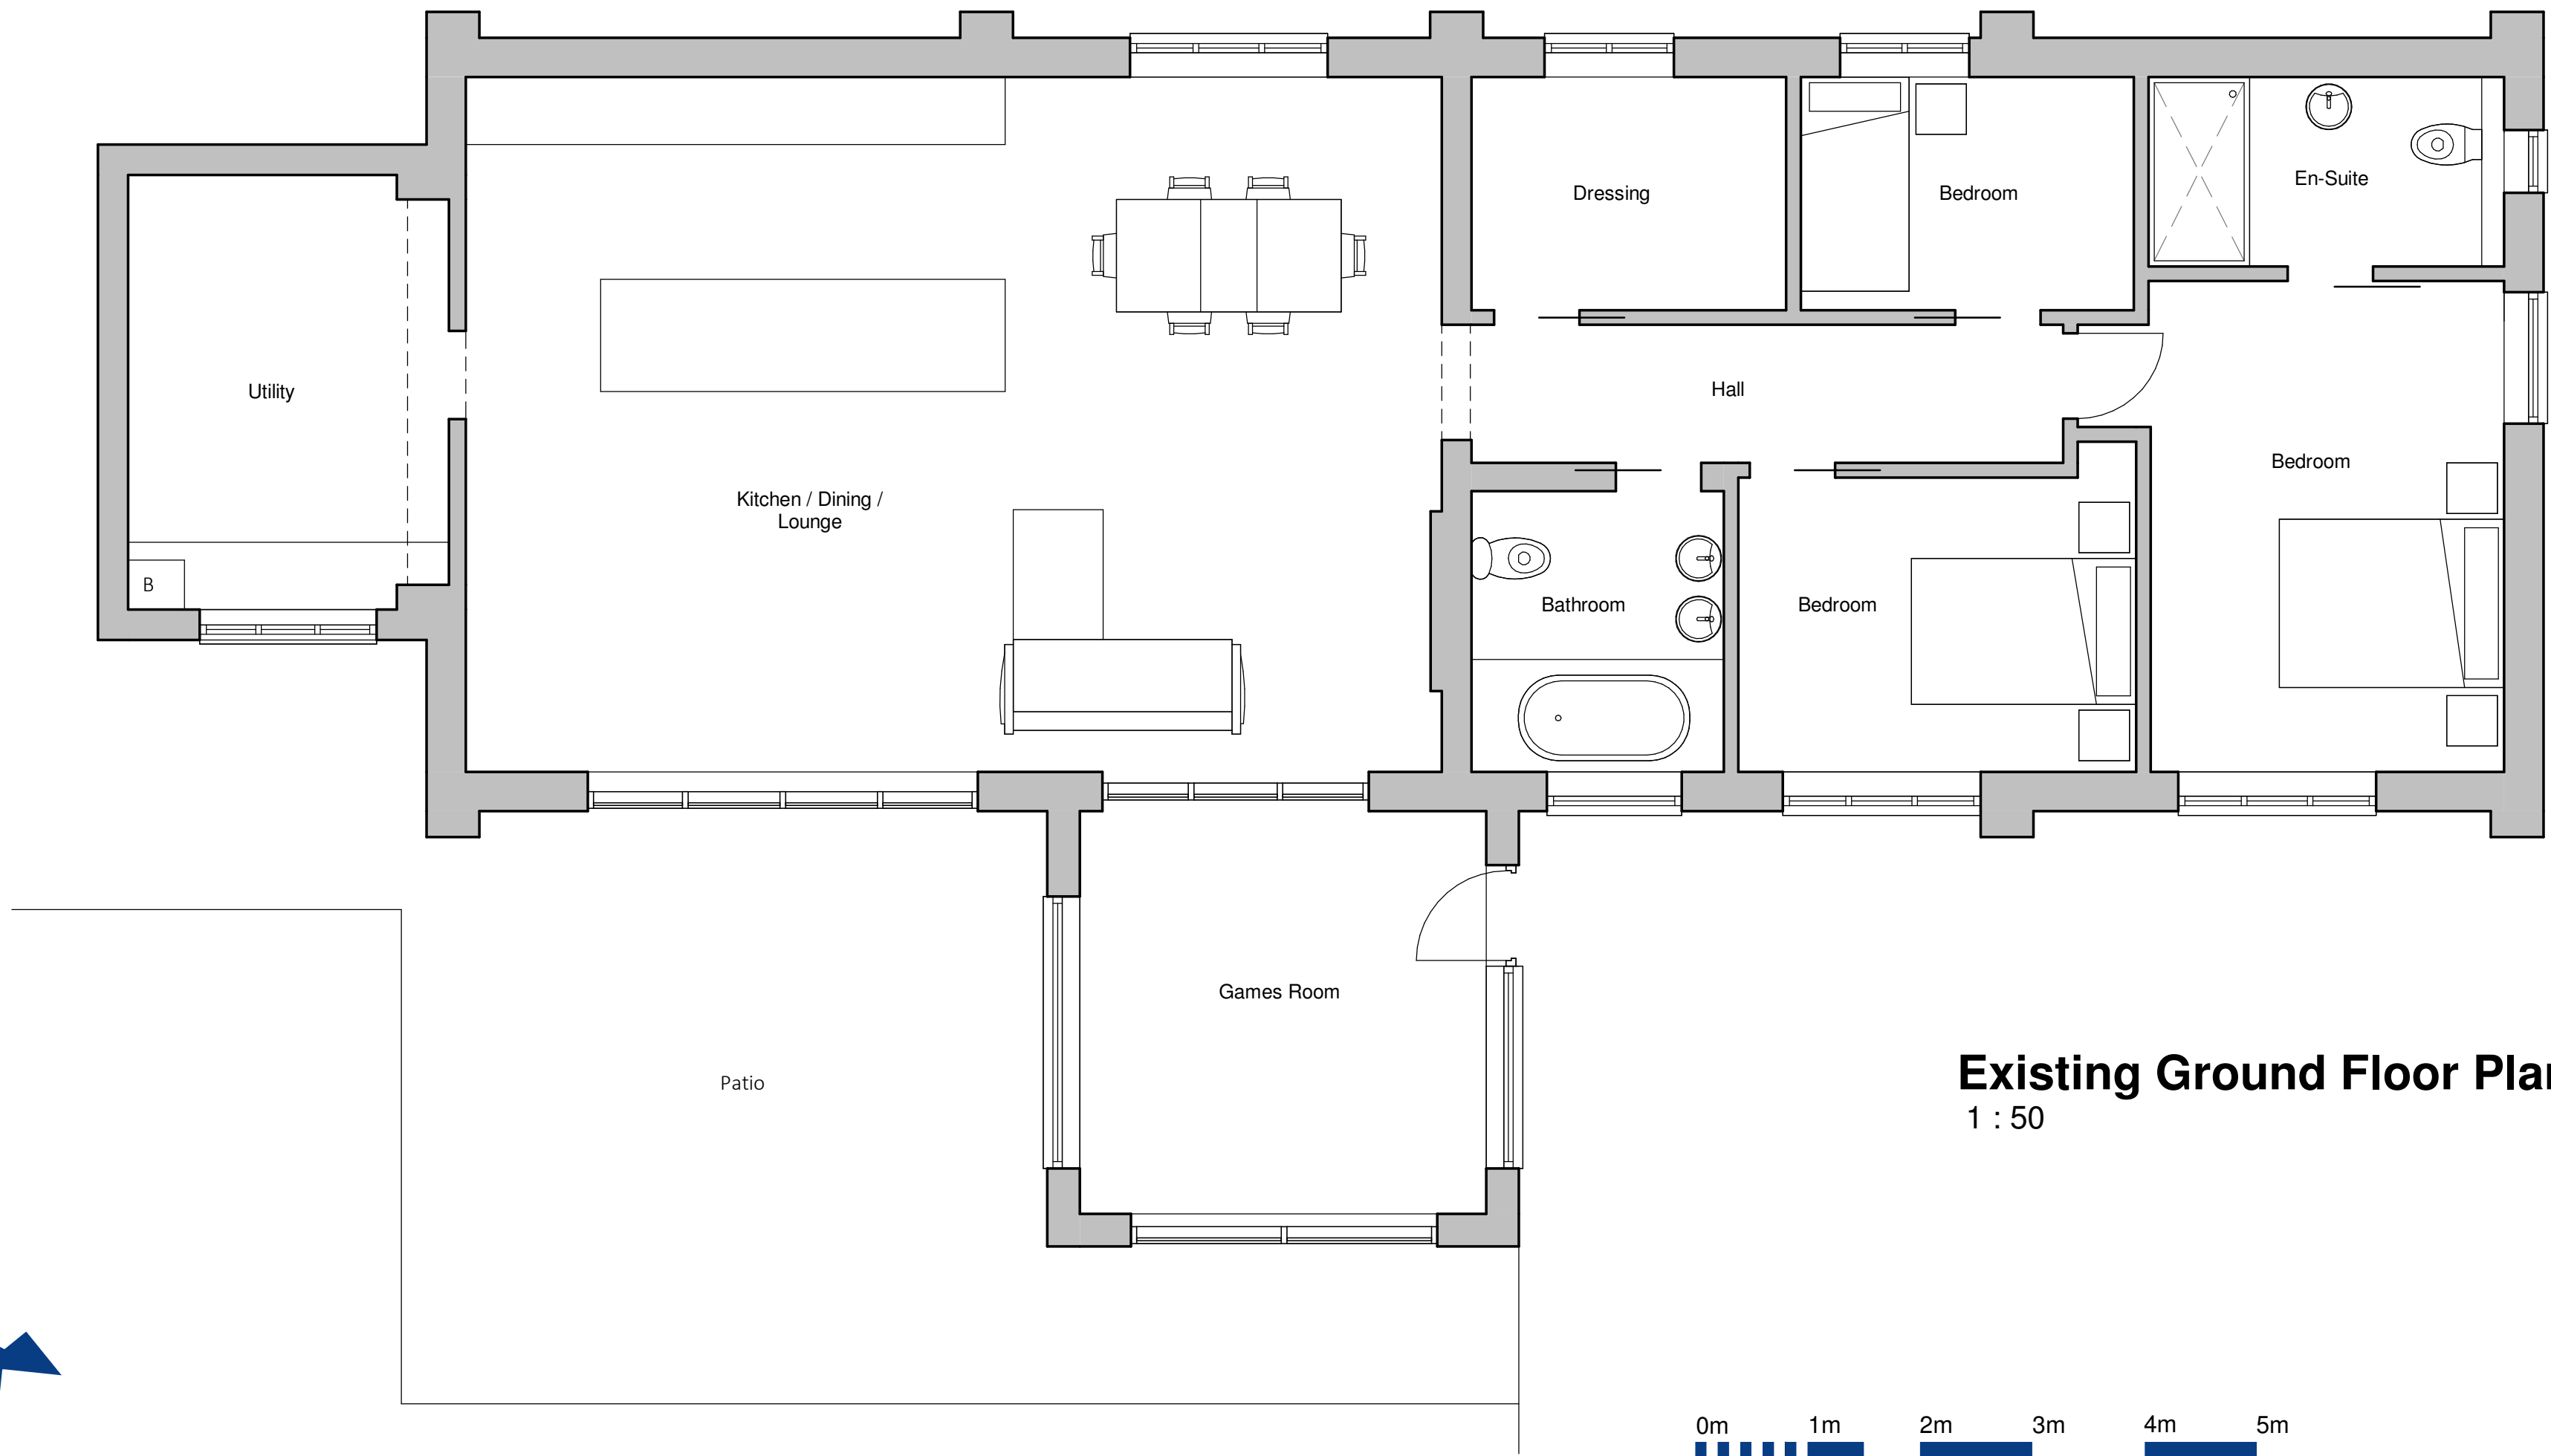

Existing Ground Floor Plan
1 : 50

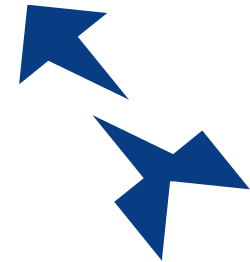

Project: Tanglewood, Llay LL12 0NS			
Title: Existing Floor Plan & Elevations			
Scale @ A1: 1 : 50	Scale @ A3: 1:100	Author: GE	Date: 01/08/23
Project Ref: 23-44	Drawing No: A003	Rev: -	