



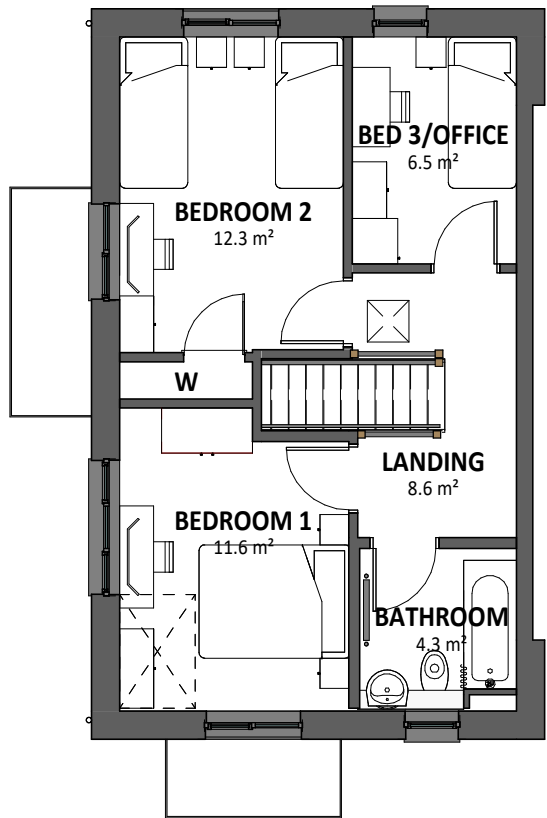

FIRST FLOOR PLAN


SCALE: 1 : 100

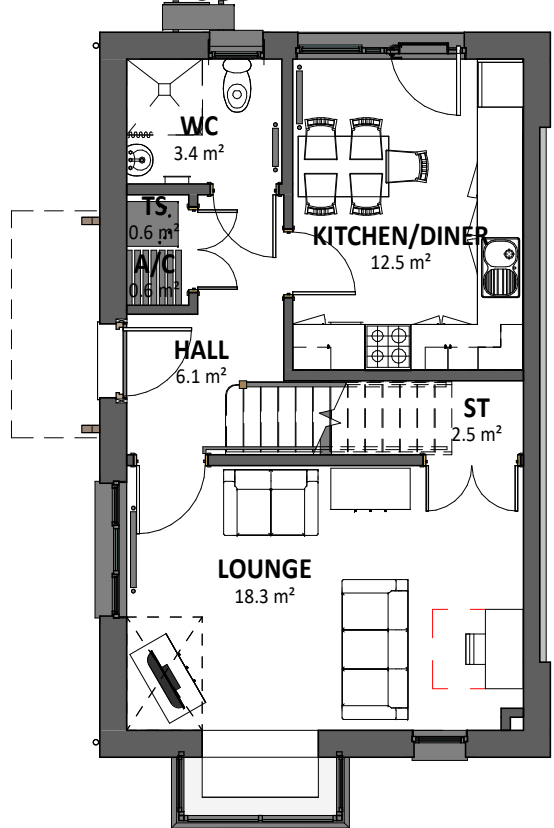

GROUND FLOOR PLAN

SCALE: 1 : 100

MATERIAL KEY

 

ROOF TILES



BRICK



GREY ARTSTONE SURROUND/CILLS TO WINDOWS



WINDOWS AND DOORS - UPVC GRAPHITE



FACIAS, SOFFITS AND RWG'S - UPVC



REAR GABLE

SCALE: 1 : 100

FRONT GABLE

SCALE: 1 : 100



SIDE ELEVATION

SCALE: 1 : 100

Area Schedule (GIA)	
GROUND FLOOR	46.6m ²
FIRST FLOOR	46.6m ²
93.1m ²	

PLOT 1,24,35

A	PLOT NUMBERS REVISED + ROOM TAGS ADDED	03/06/24	OR
REV	DESCRIPTION	DATE	BY

THIS DRAWING IS THE COPYRIGHT OF AINSLEY GOMMON ARCHITECTS. CHECK ALL DIMENSIONS ON SITE. DISCREPANCIES TO BE NOTIFIED TO ARCHITECT. ELEMENTS OF STRUCTURE SHOWN ARE INDICATIVE AND FOR GUIDANCE. FINAL DESIGN TO BE AS STRUCTURAL ENGINEERS DETAILS AND SPECIFICATION. DO NOT SCALE FROM THIS DRAWING. WORK TO FIGURED DIMENSIONS ONLY.

PROJECT
BERSE RD, WREXHAM
for ADRA CYF

DRAWING TITLE
5P3B SIDE ENTRY (FRONT
BAY HANDED)

SCALE	DATE	DRAWN	CHECKED
As @A3	12/12/22	OR	SV
indicated DRAWING STATUS	PRELIMINARY		
JOB No	DRAWING No	REVISION	
1091	109	A	