



EXISTING EAST ELEVATION.




EXISTING NORTH ELEVATION.




EXISTING WEST ELEVATION.



EXISTING SOUTH ELEVATION.

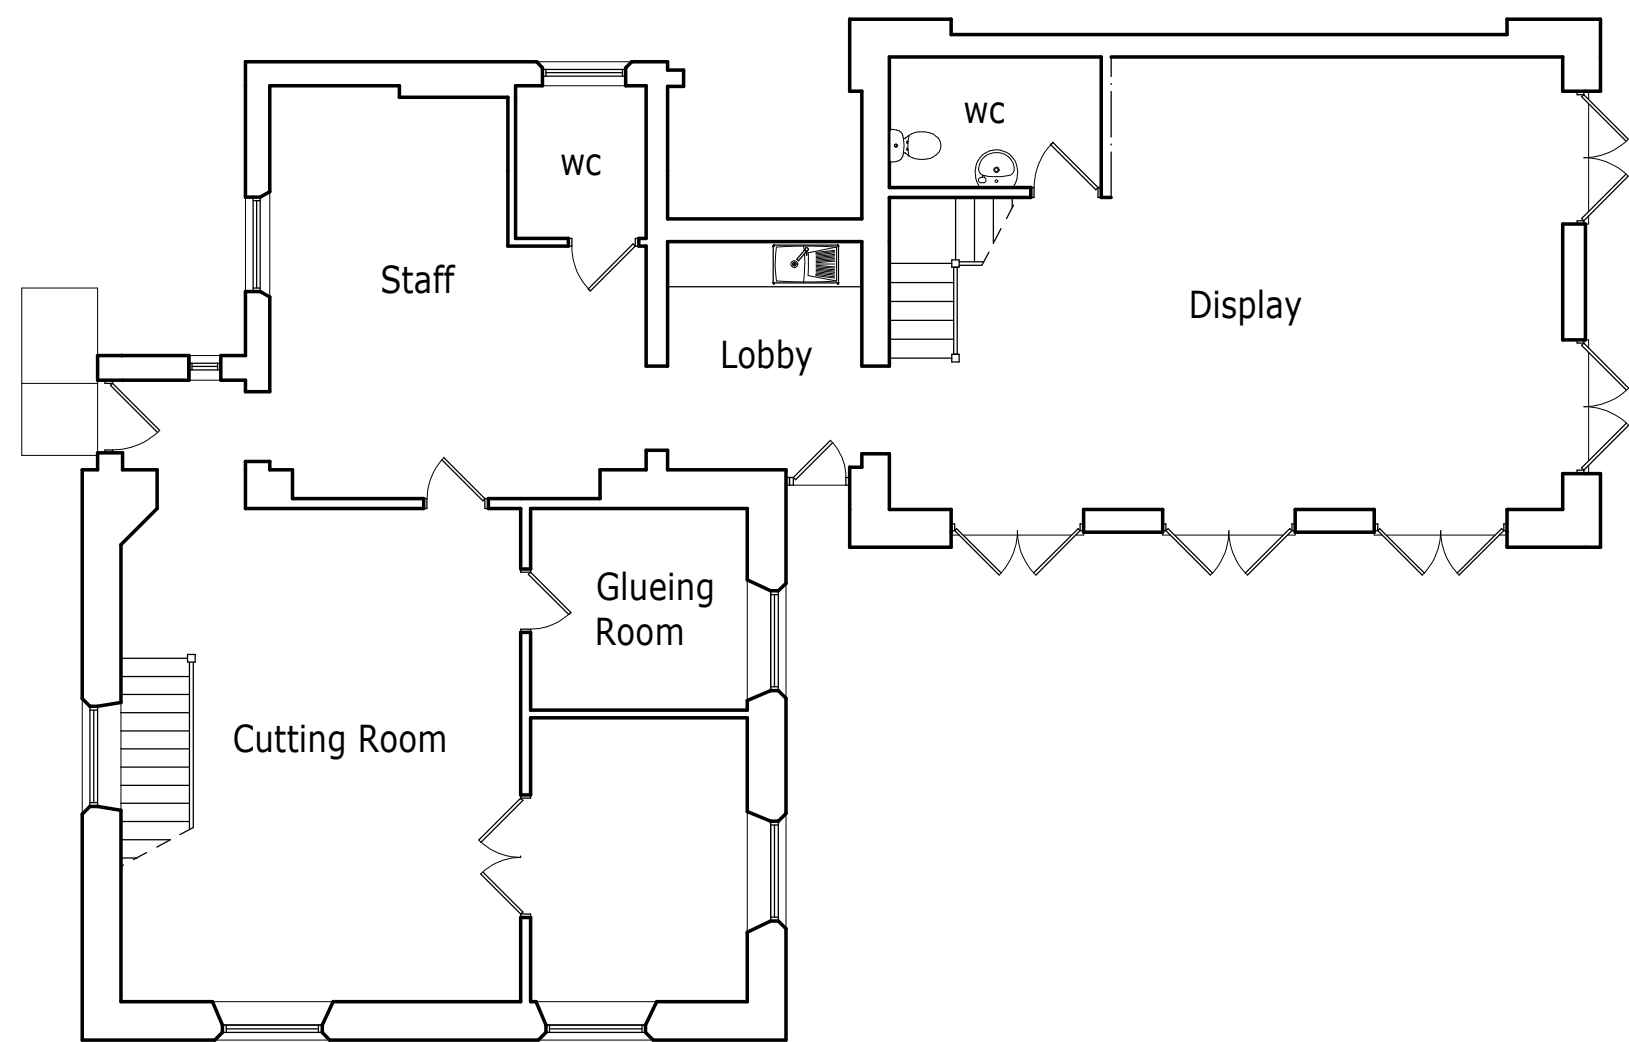

EXISTING GROUND FLOOR PLAN.

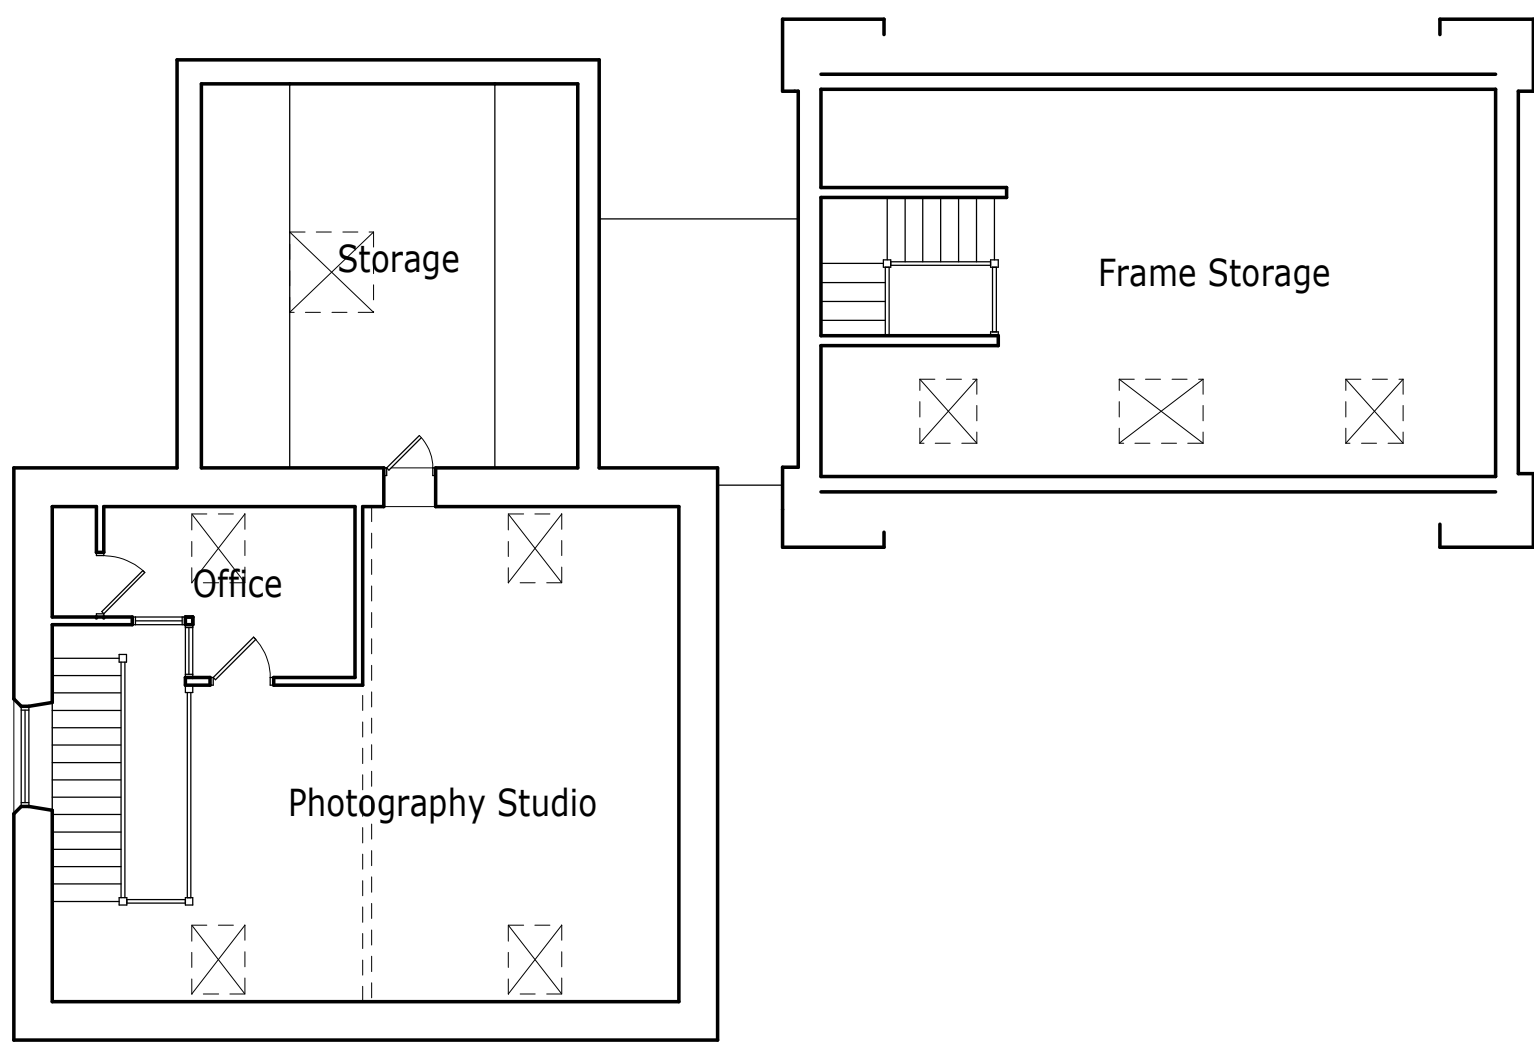

EXISTING FIRST FLOOR PLAN.



Project.	
PROPOSED CONVERSION of COMMERCIAL BUILDING to TWO DWELLINGS at BRYN-YR-EOS CHAPEL, WHITEHURST, CHIRK, LL14 5AS.	
Client.	
Ms L. WRIGLEY.	
Title. PLANS & ELEVATIONS - AS EXISTING.	
Drawing No. 10588.03.dsj	
Date. Aug 2022.	Scale. 1:100@A1.
D.S. Jones & Co.	
Architectural & Planning Consultants. The Studio, 26, Prospect Drive, Coedpoeth, Wrexham, LL11 3PE. Tel : 01978 750195 / 07880 874522. E : dsjonesandco@live.co.uk	