




FRONT ELEVATION
SCALE: 1 : 50




GABLE 1
SCALE: 1 : 50



REAR ELEVATION
SCALE: 1 : 50

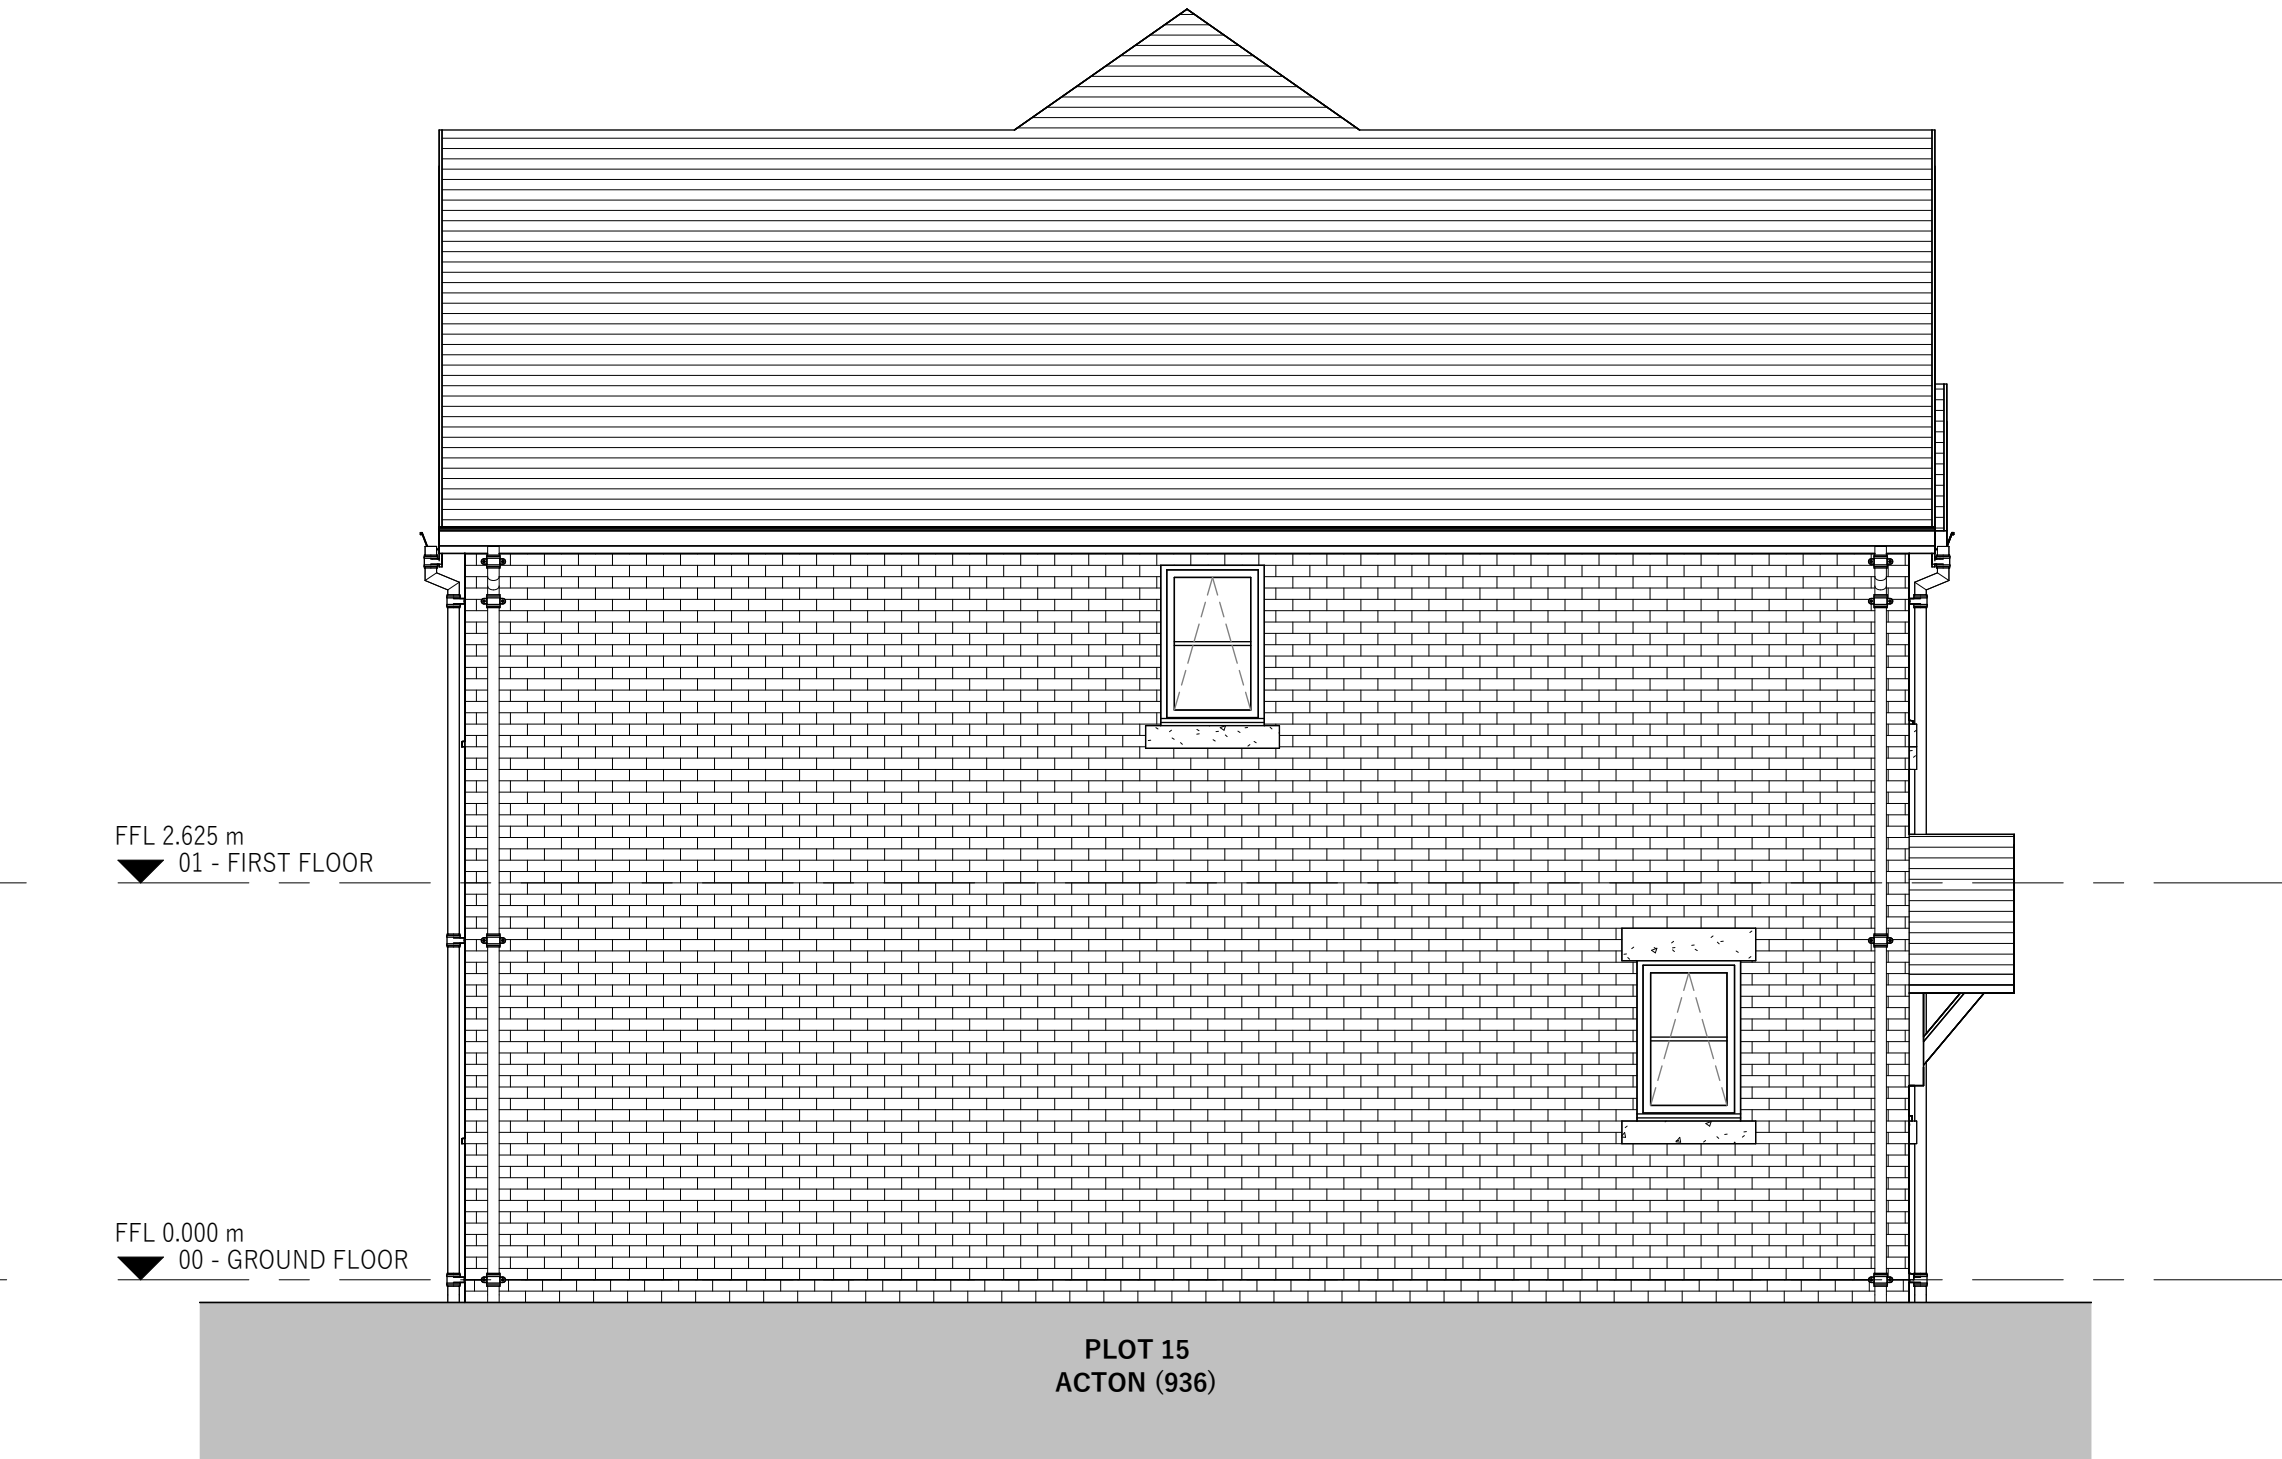

GABLE 2
SCALE: 1 : 50

 

www.saer.wales | 01492 472478 | studio@saer.wales

THIS DRAWING IS COPYRIGHT OF SAER ARCHITECTS LIMITED. CHECK ALL DIMENSIONS ON SITE. DISCREPANCIES TO BE NOTIFIED TO ARCHITECT. ELEMENTS OF STRUCTURE SHOWN ARE INDICATIVE AND FOR GUIDANCE. FINAL DESIGN TO STRUCTURAL ENGINEERS DETAILS AND SPECIFICATION. DO NOT SCALE FROM DRAWING. WORK TO FIGURED DIMENSIONS ONLY.

PROJECT:
WATTS DYKE, LLAY

CLIENT:
SG ESTATES

DRAWING TITLE:
BLOCK 5 - ELEVATIONS 1
PLOTS 13-15

DRAWING STATUS: FOR CONSTRUCTION	STATUS: S3
DRAWING No: WDL-SAL-15-ZZ-DR-A-0152	PROJECT No: P1262
SCALE: 1 : 50@A1	REVISION: P1