




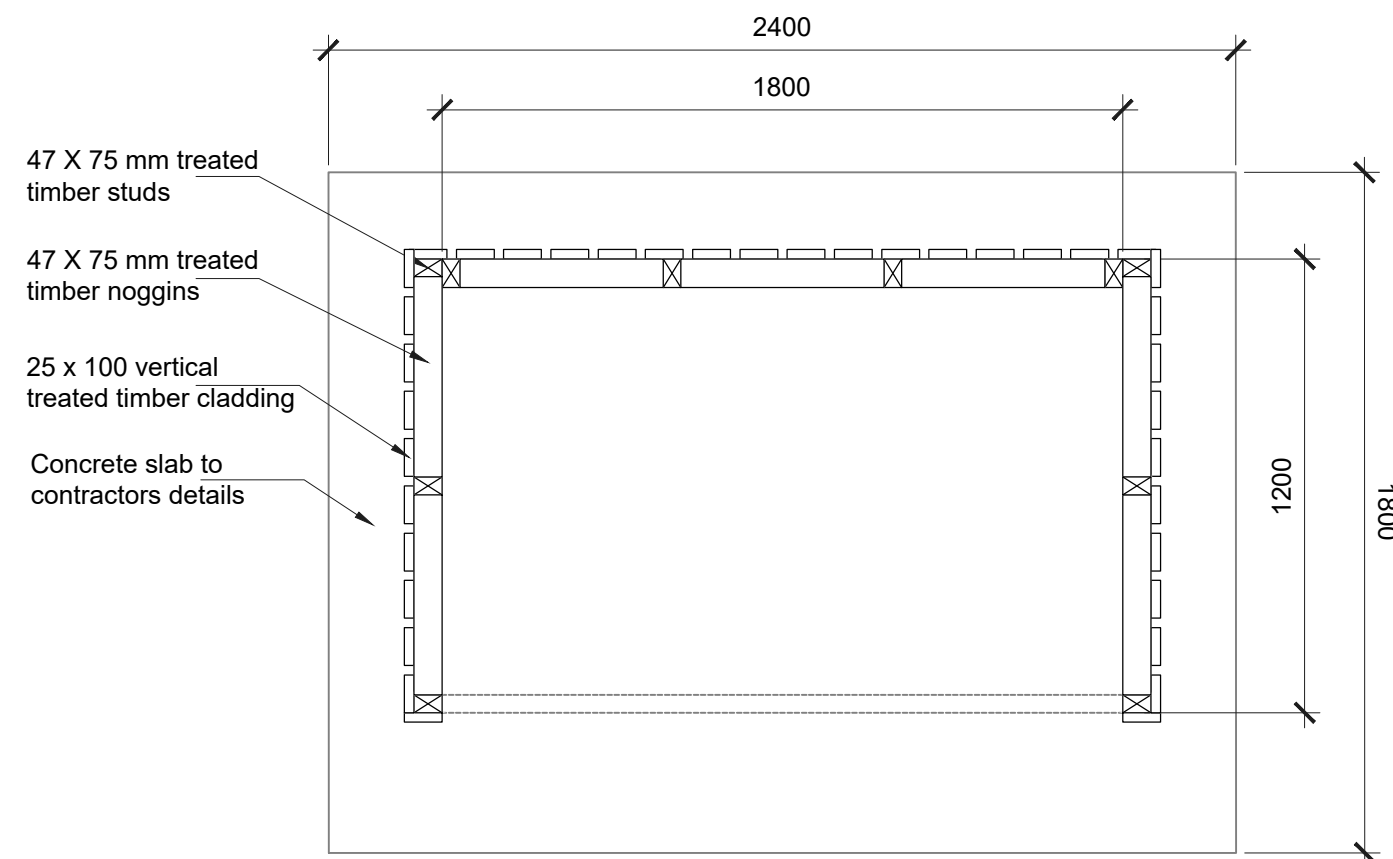


3 CART PLAN
Scale 1:20

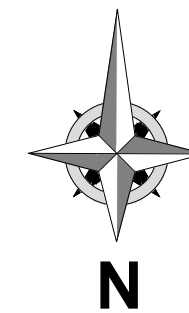


REAR ELEVATION

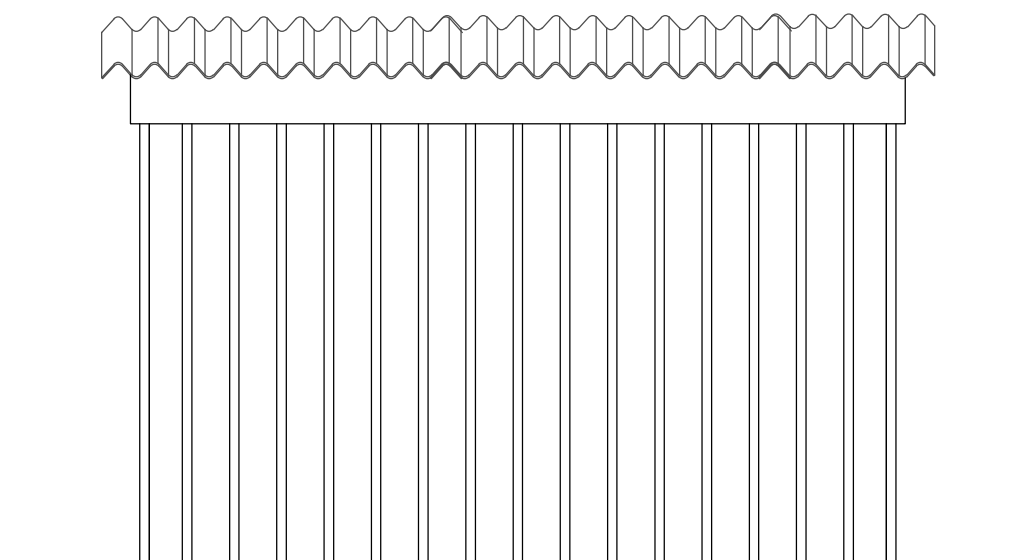

FRONT ELEVATION

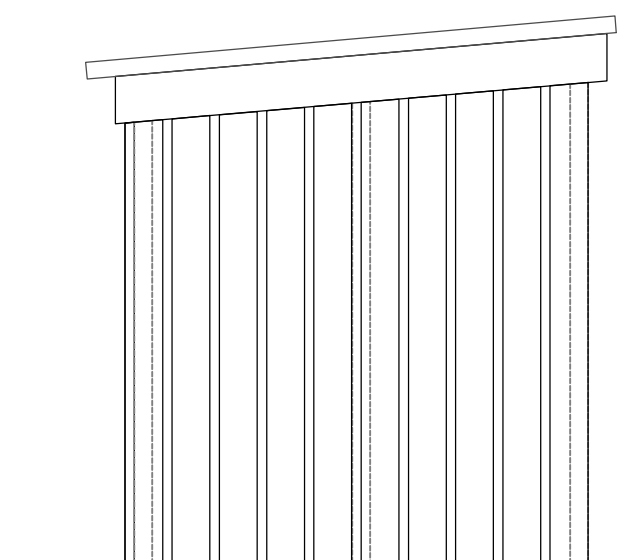

SIDE ELEVATION

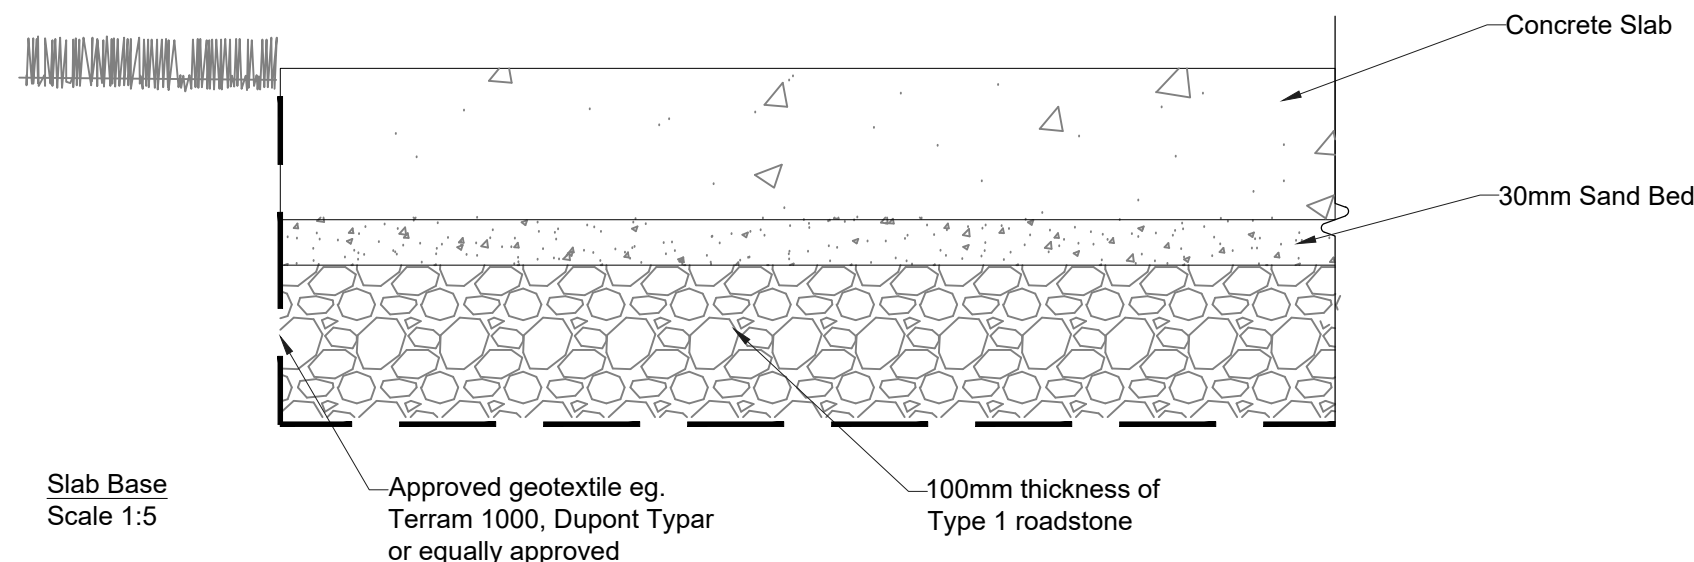

This drawing is the copyright of CAMC and may not be reproduced in whole or in part without its express permission. Whilst information contained in this drawing is provided in good faith, being based on available records and where applicable, electro detection techniques in location of underground electrical & telephonic services, CAMC will not be held responsible for errors in or omissions from the information shown. Contractors and other parties must satisfy themselves as to the accuracy and completeness of the information shown, to determine the existence of services which might cause danger, be damaged or need replacement in connection with their engagement.

Status
CONSTRUCTION

Revisions			

Project/Site **LADY MARGARETS'S PARK
CARAVAN AND MOTORHOME
CLUB CAMPSITE**

Title
**PROPOSED
BUGGY STORE**

Drwg no. LMP-2024-C-478	Date APRIL 23 Checked by --	Drwn. by AS
-----------------------------------	--	--------------------

Scale 1:20 1:5 @A2	CAD Ref. LMP-2024-C-478
---------------------------	--------------------------------