





Existing Rear Elevation
1:50

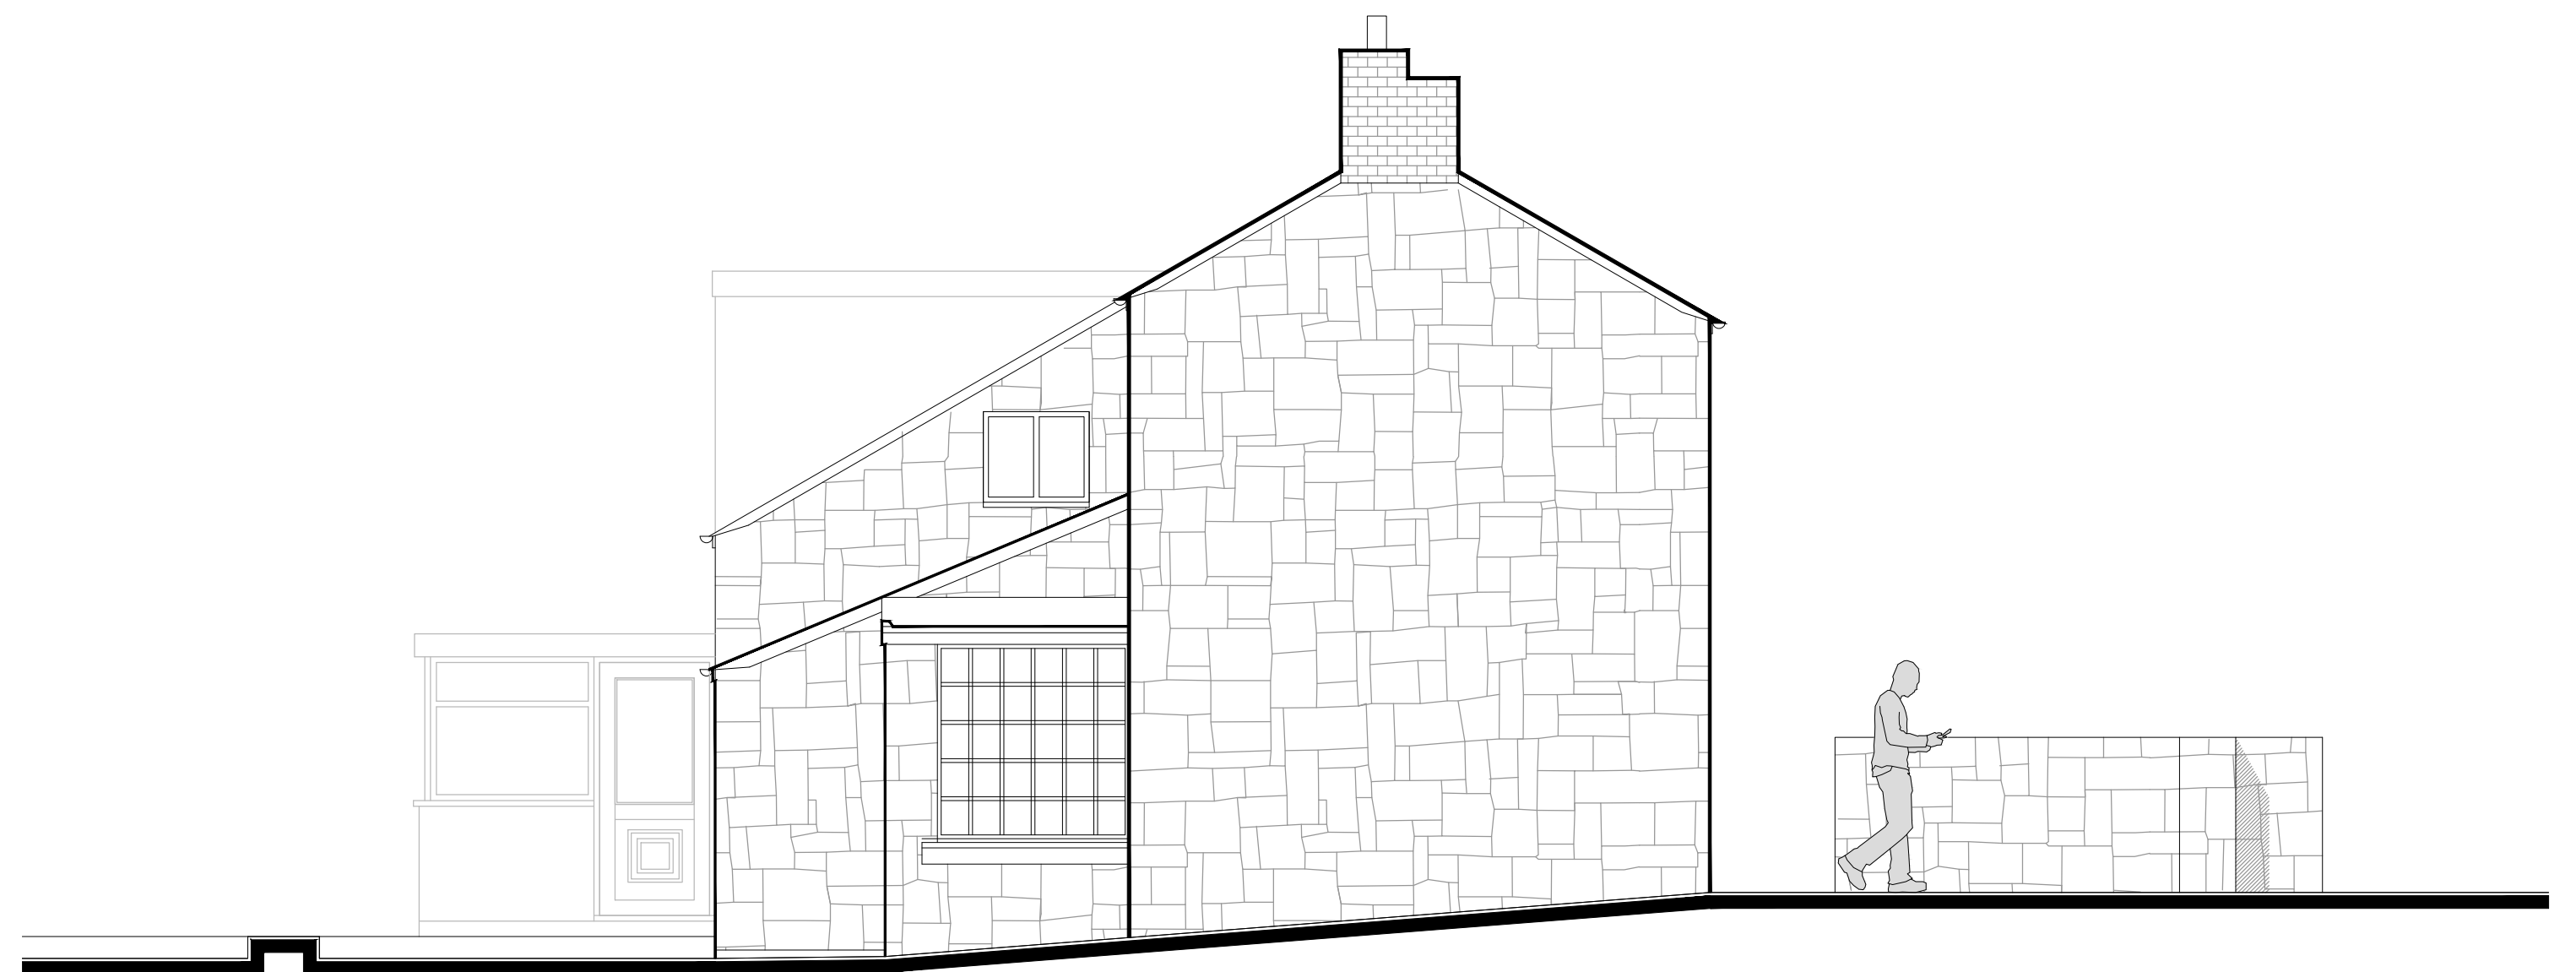

Existing Side Elevation
1:50

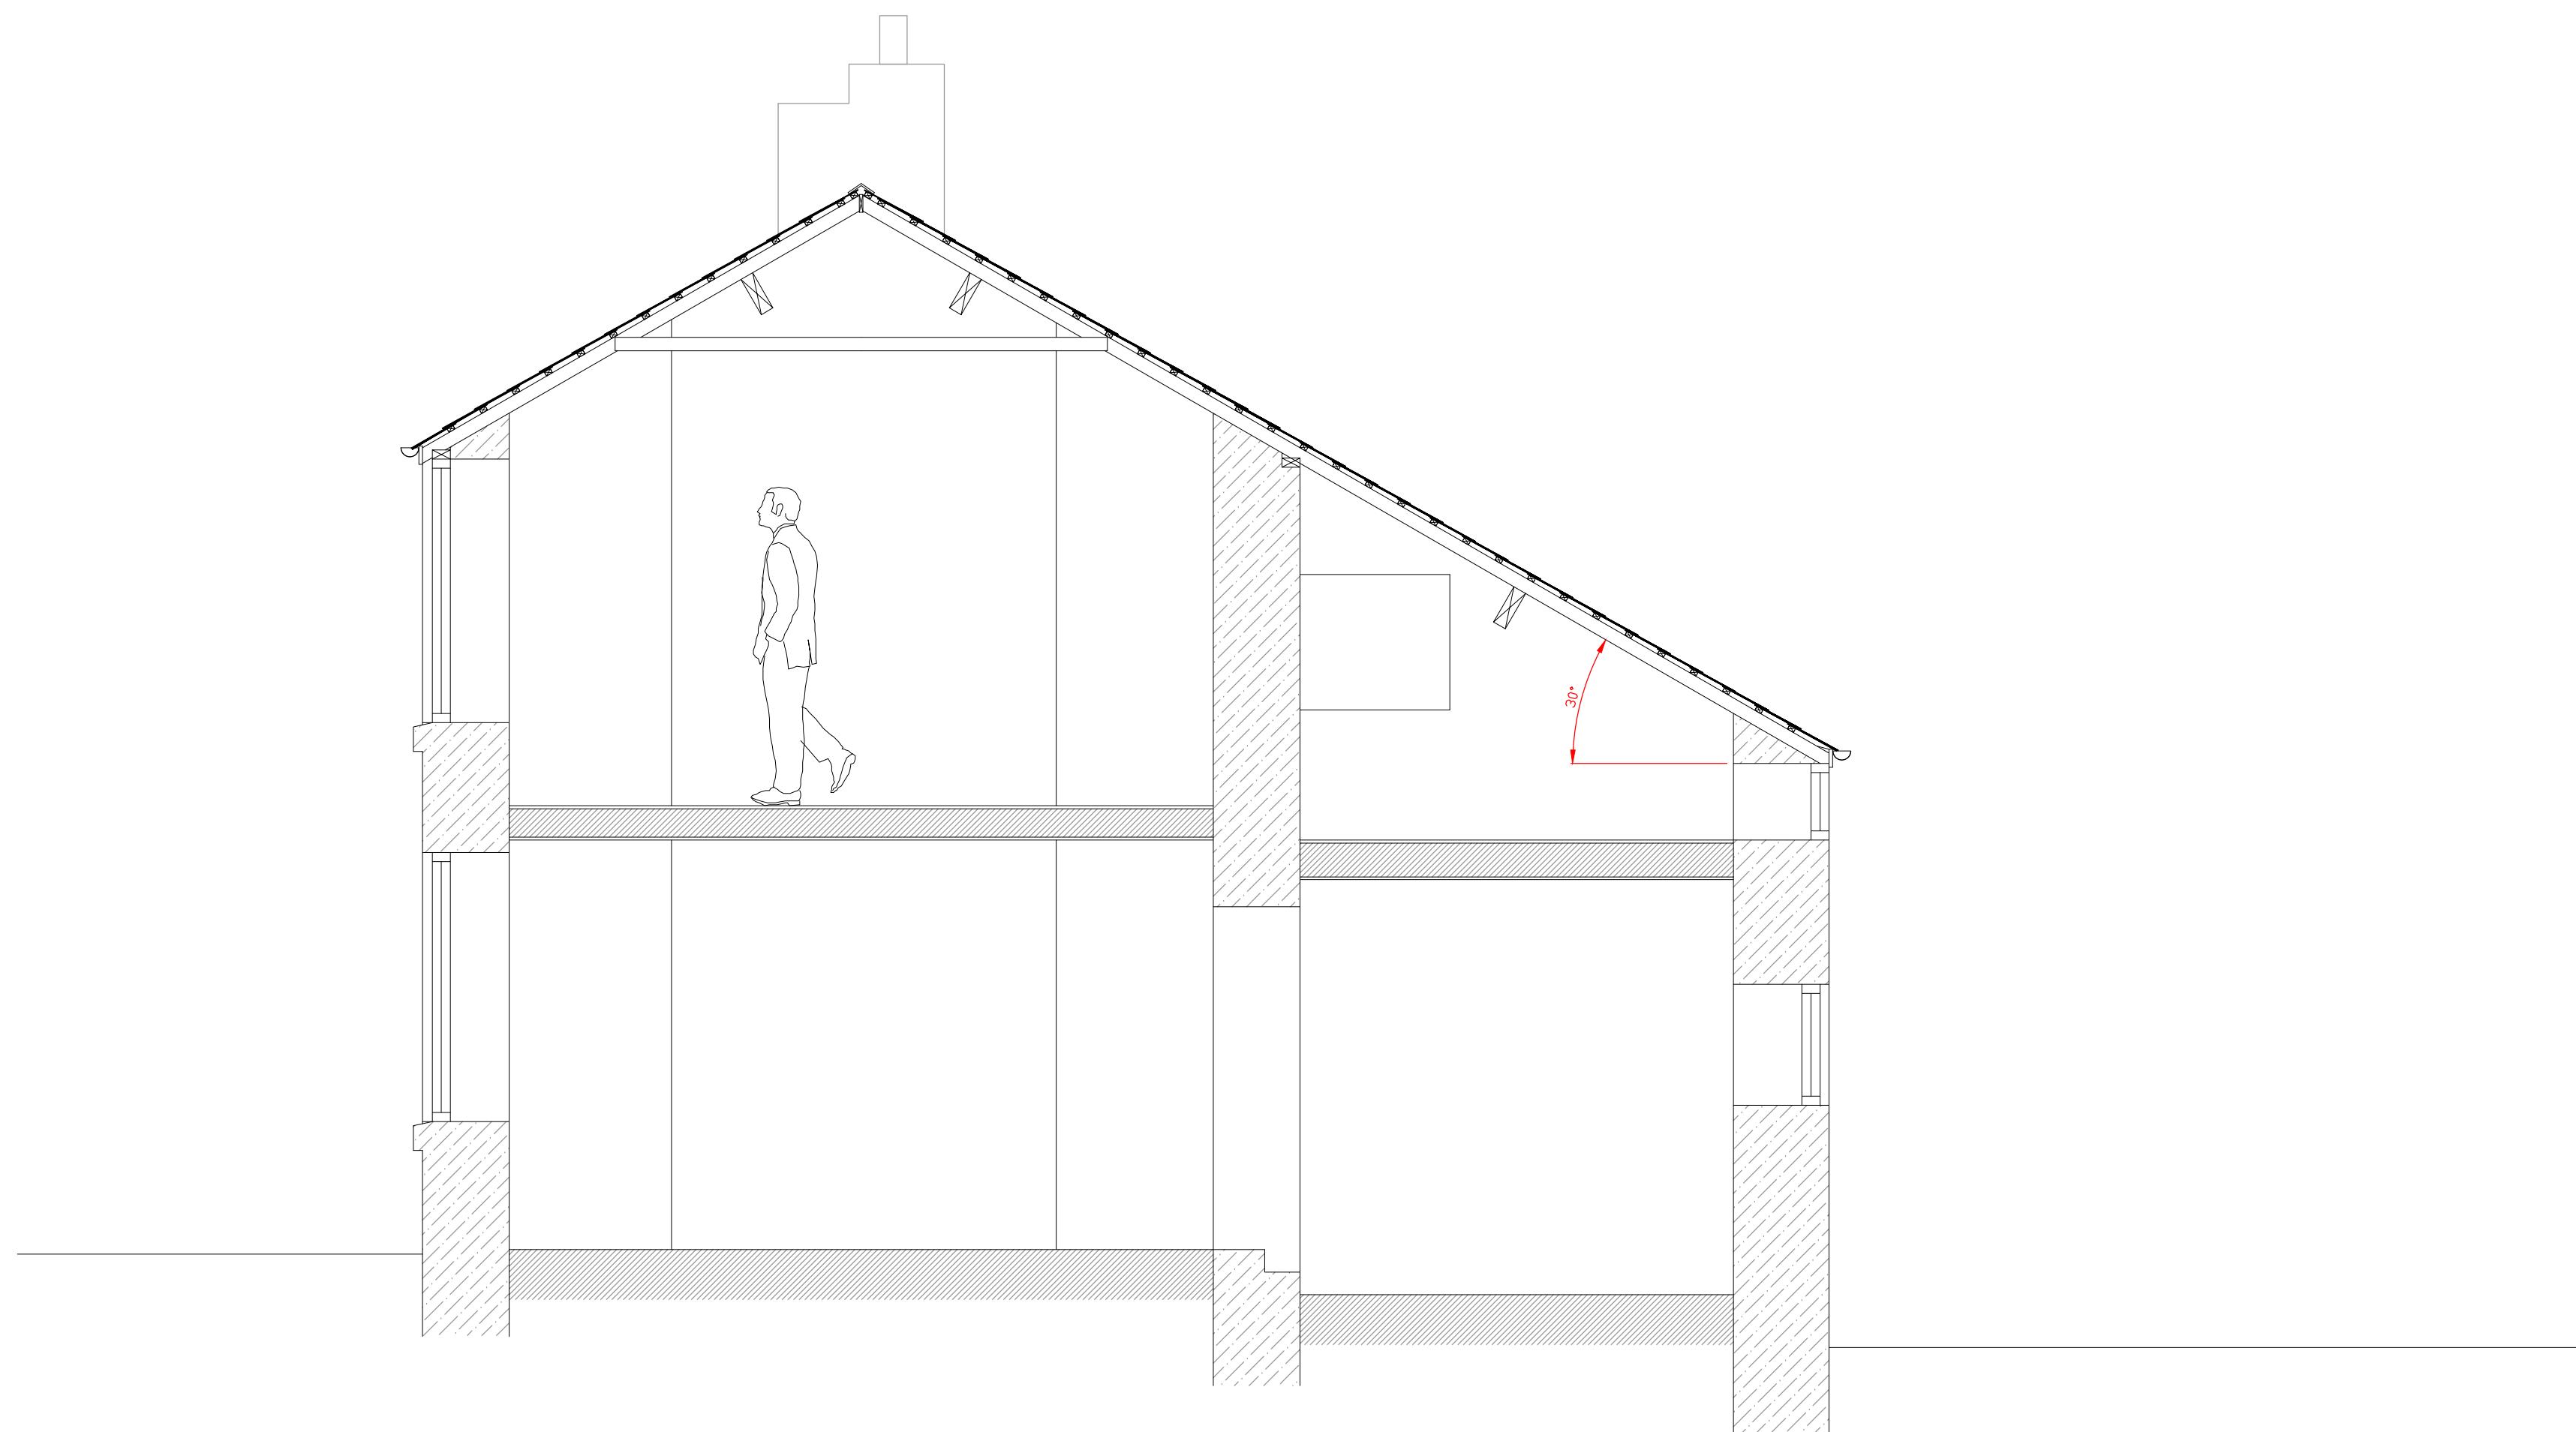

Existing Cross Section
NTS

 CULLIS-ARCHITECTURAL-DESIGN 25 Sunningdale Close Wrexham North Wales LL13 9QU T 01978 264376 M 07791 480768 E ajones540@btinternet.com	Client: Mr. L. Sanger.		
	Drawing Title: Existing Elevations & Section.		
	Job Title: Proposed Alterations to 20 Park Road, Coedpoeth		
	Date: Dec 2023	Scale: 1:50 at A1	Draw No.: PD278/02