


NOTES:
ALL DIMENSIONS TO BE CHECKED AND CONFIRMED ON SITE PRIOR TO ANY WORKS OR FABRICATION.
DO NOT SCALE OFF THIS DRAWING.
ANY ERRORS, OMISSIONS OR DISCREPANCIES ARE TO BE BROUGHT TO THE ATTENTION OF MUNRO ASSOCIATES IMMEDIATELY.

REV	DATE	DESCRIPTION	BY

Drawing Status
FOR APPROVAL

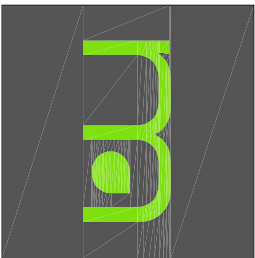

munro
associates

www.munro-associates.com

CHARLTON HOUSE DRAYTONS PASSAGE SHOPPLATCH SHREWSBURY SY1 1JH	CRATCHHOE 6 CROFTCROV CROFTINGLOM PITTLOCHRY PH16 5TG
T: 01743 341438 F: 01743 341441	T: 01796 423234 F: 01796 423234
E: design@munro-associates.com	E: design@munro-associates.com


Client
Clwyd Allyn Housing Association

Project
Proposed 52 Unit Extra Care facility
Llys Madoc
Wrexham

Scale 1:50 @ A2	Date December 2009
	Drawn PCO

Drawing Title BIN STORE DETAIL		
Project No. 484	Drawing No. 7.53	Revision -

© THE CONTENTS OF THIS DRAWING ARE THE COPYRIGHT OF MUNRO ASSOCIATES. IT MUST NOT BE REPRODUCED NOR AMENDED BY A THIRD PARTY WITHOUT OUR WRITTEN PERMISSION.

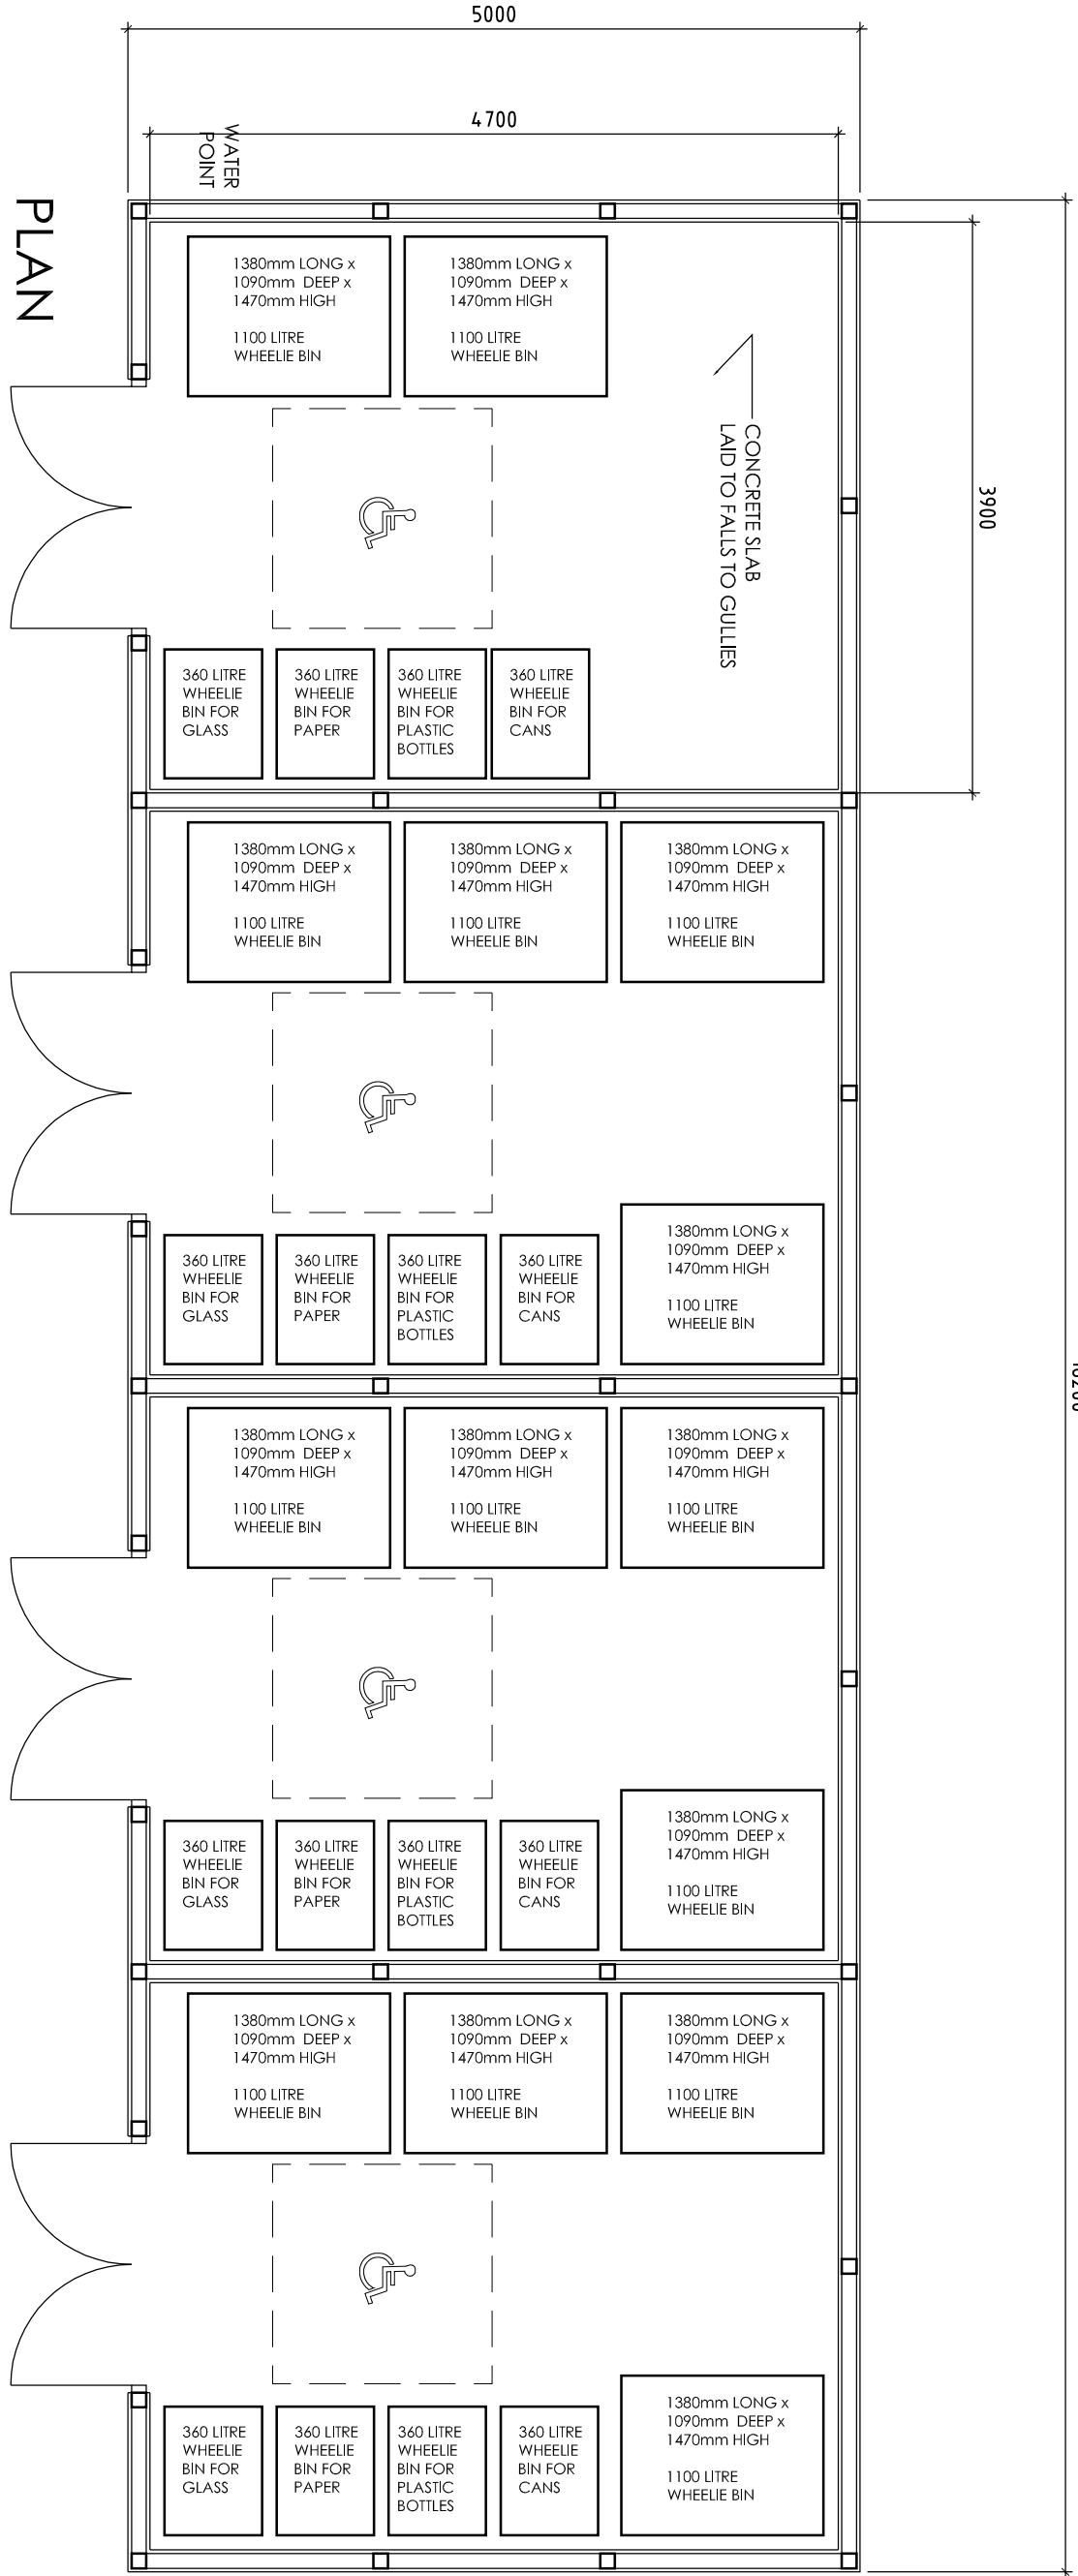

240 litres x 52 flats = 12480 litres
12 No. x 1100litre = 13200 litres

PLAN

COMMERCIAL KITCHEN &
OFFICE USE

APARTMENTS 01 TO 17


APARTMENTS 18 TO 35

APARTMENTS 36 TO 52

16200

FRONT ELEVATION

100mm X 100mm TIMBER POSTS
DOUBLE SIDED HORIZONTAL HIT AND MISS BOARDING,
FINISHED WITH PRESERVATIVE WOODSTAIN.
LEDGED AND BRACED DOUBLE DOORS

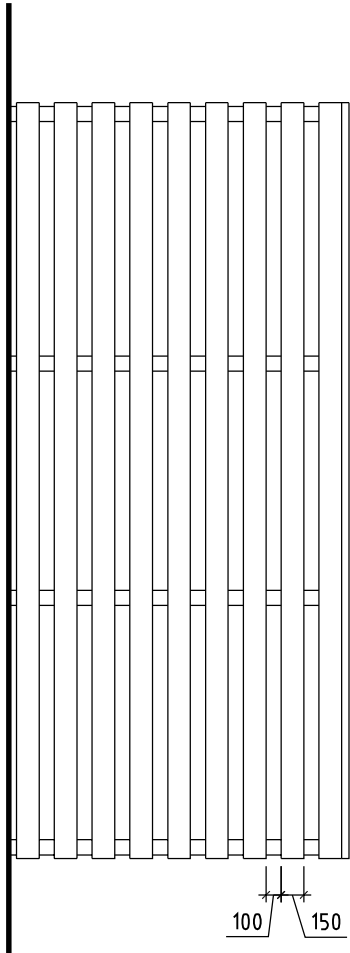

SIDE ELEVATION