


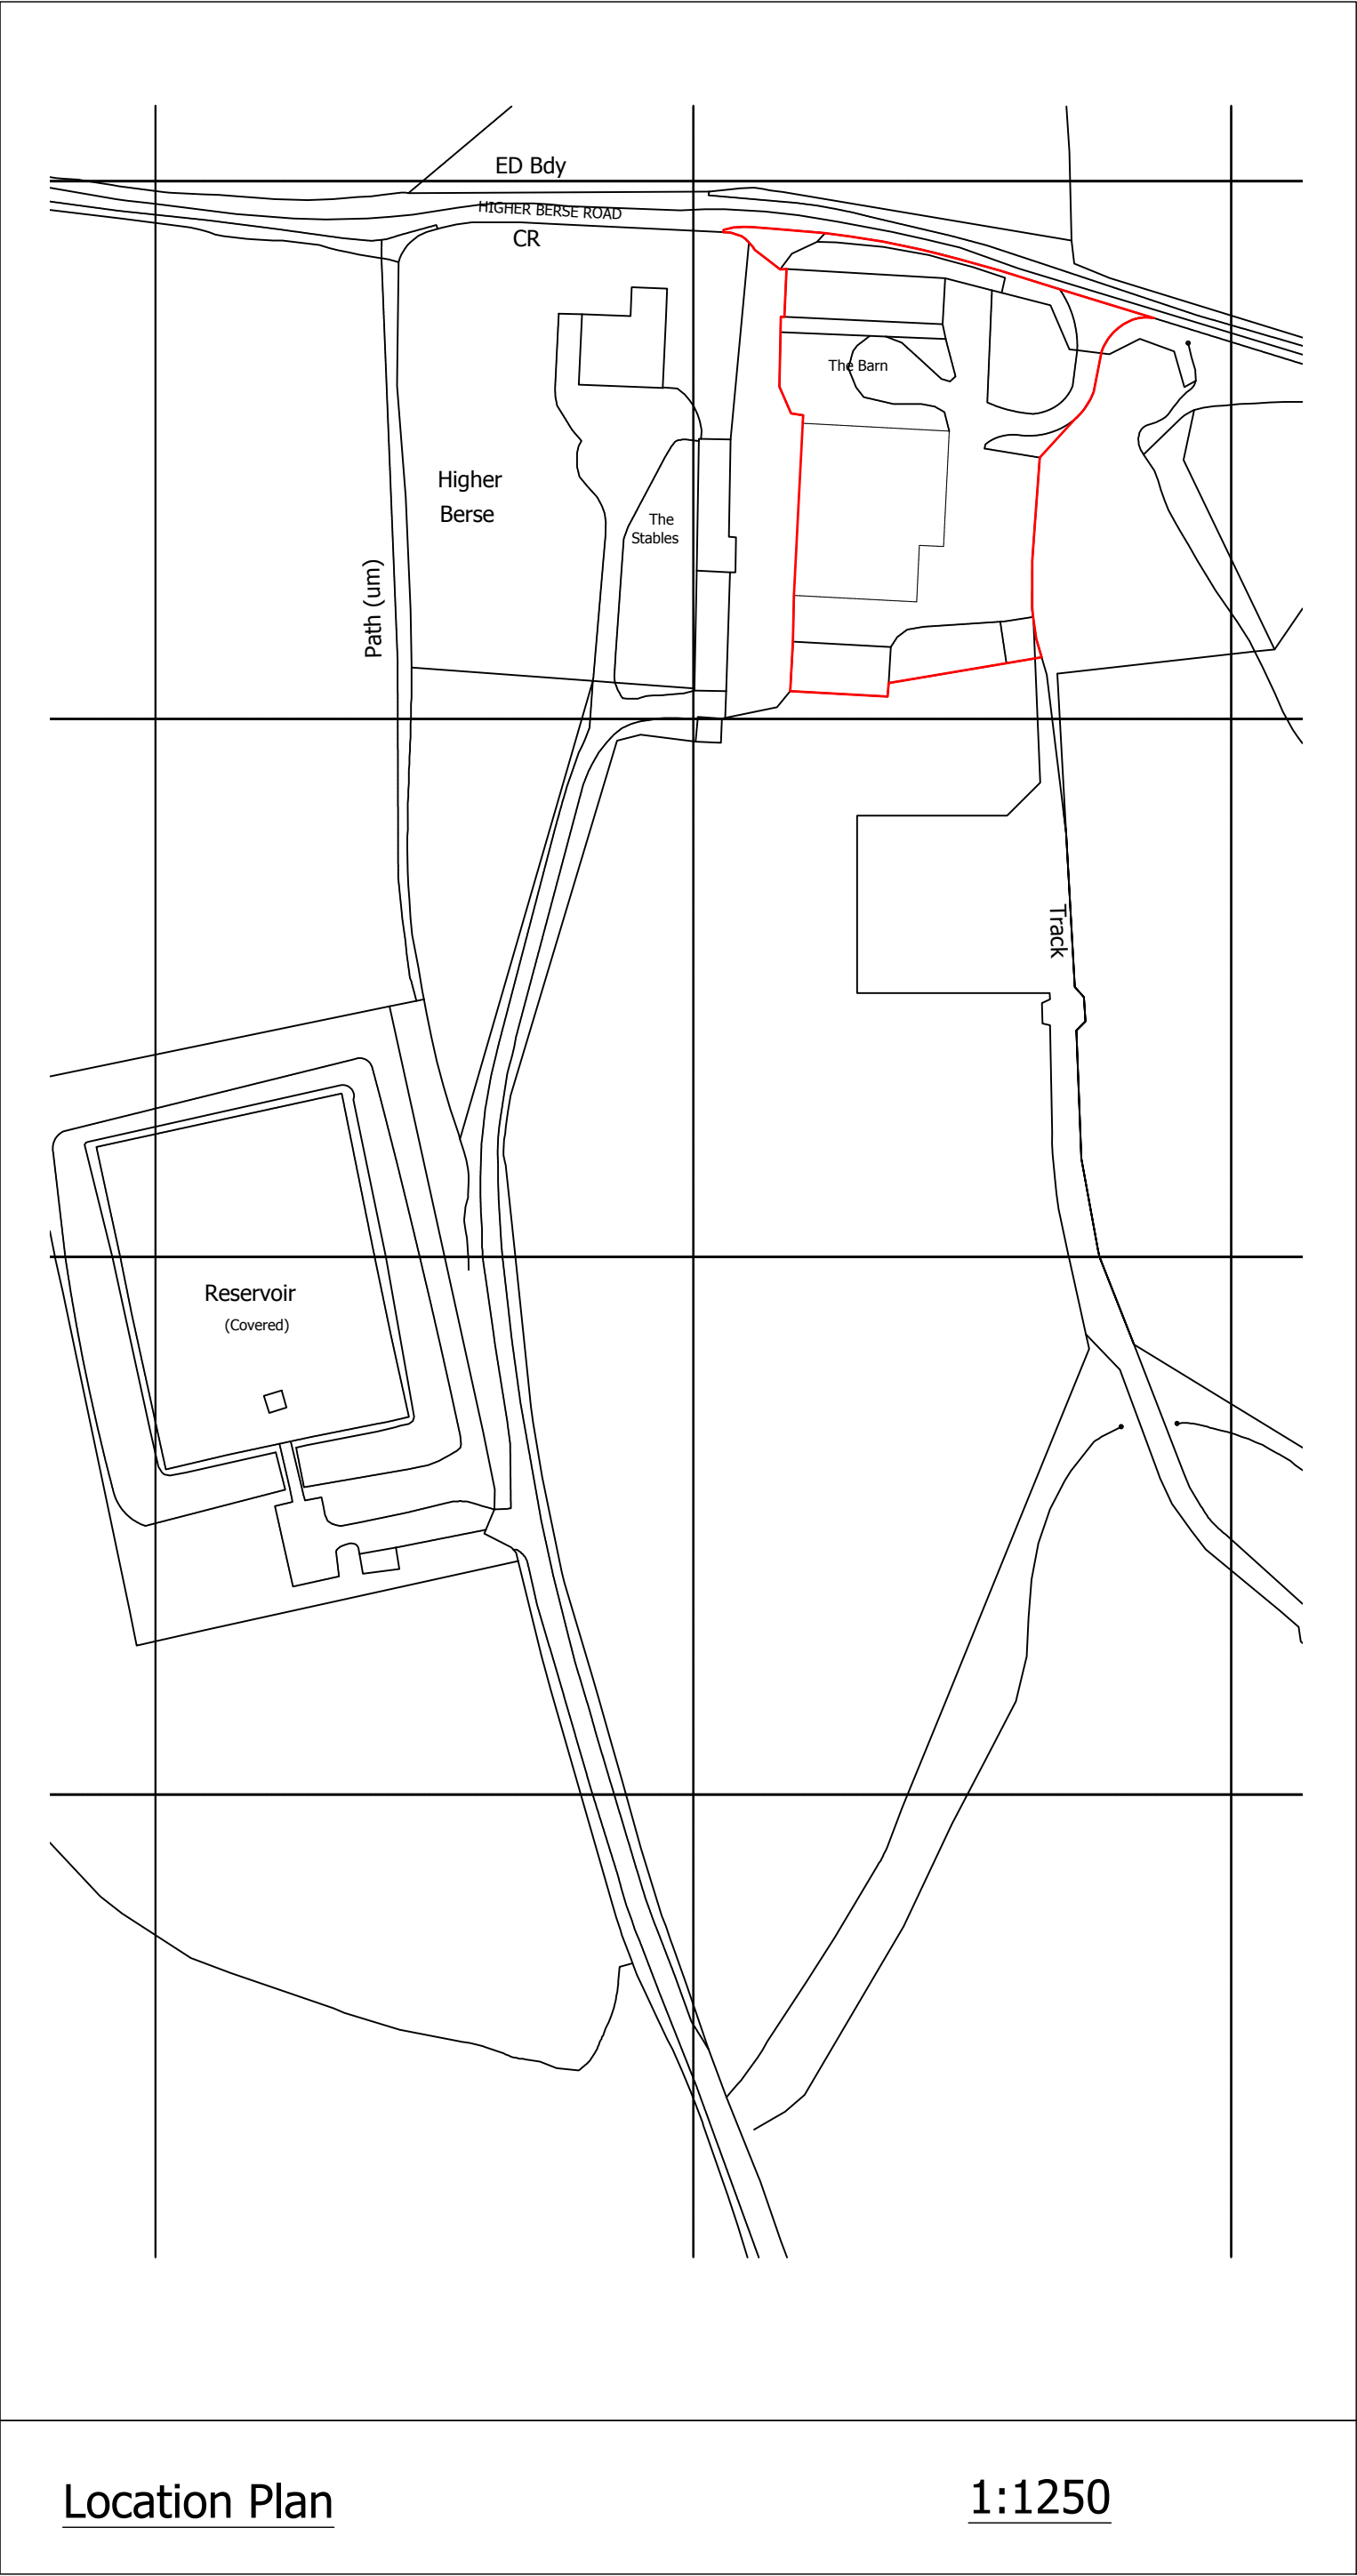

B	3.6.24	Site Plan clarified
A	11.4.24	Red line & site ownership clarified
Rev	Date	Comment

 **Portman Surveyors Ltd**
Chartered Building Surveyors

The Studio
Tarporeley Business Centre
Nantwich Road
Tarporeley
Cheshire CW6 9UT
Tel/Fax: +44 (0)1829 732696
Mobile: +44 (0)7812 021070
e: rob.lee@portmansurveyors.com

 **RICS**

Client:	Date:
Mr & Mrs M Wakefield	June 2023
Project:	
Domestic Garage at The Barn, Higher Berse Road, Wrexham. LL11 6PW	
Drawing Title:	Scale:
PROPOSED	1:200 & 1:1250 at A1
Site Plan & Location Plan	Status:
	Planning
Drawing No:	Rev:
A_342_01	B