




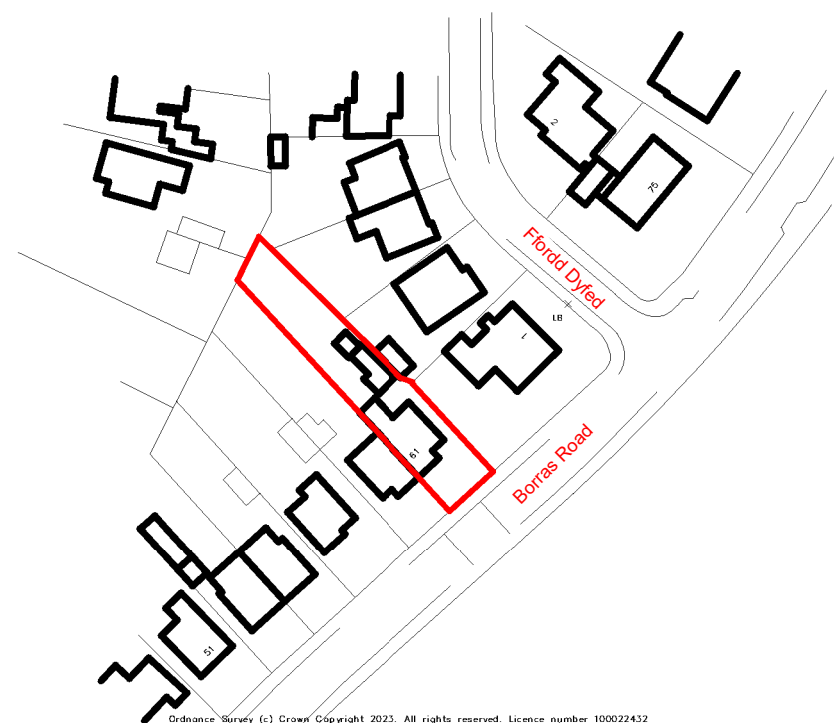


Location Plan
Scale: 1 : 1250

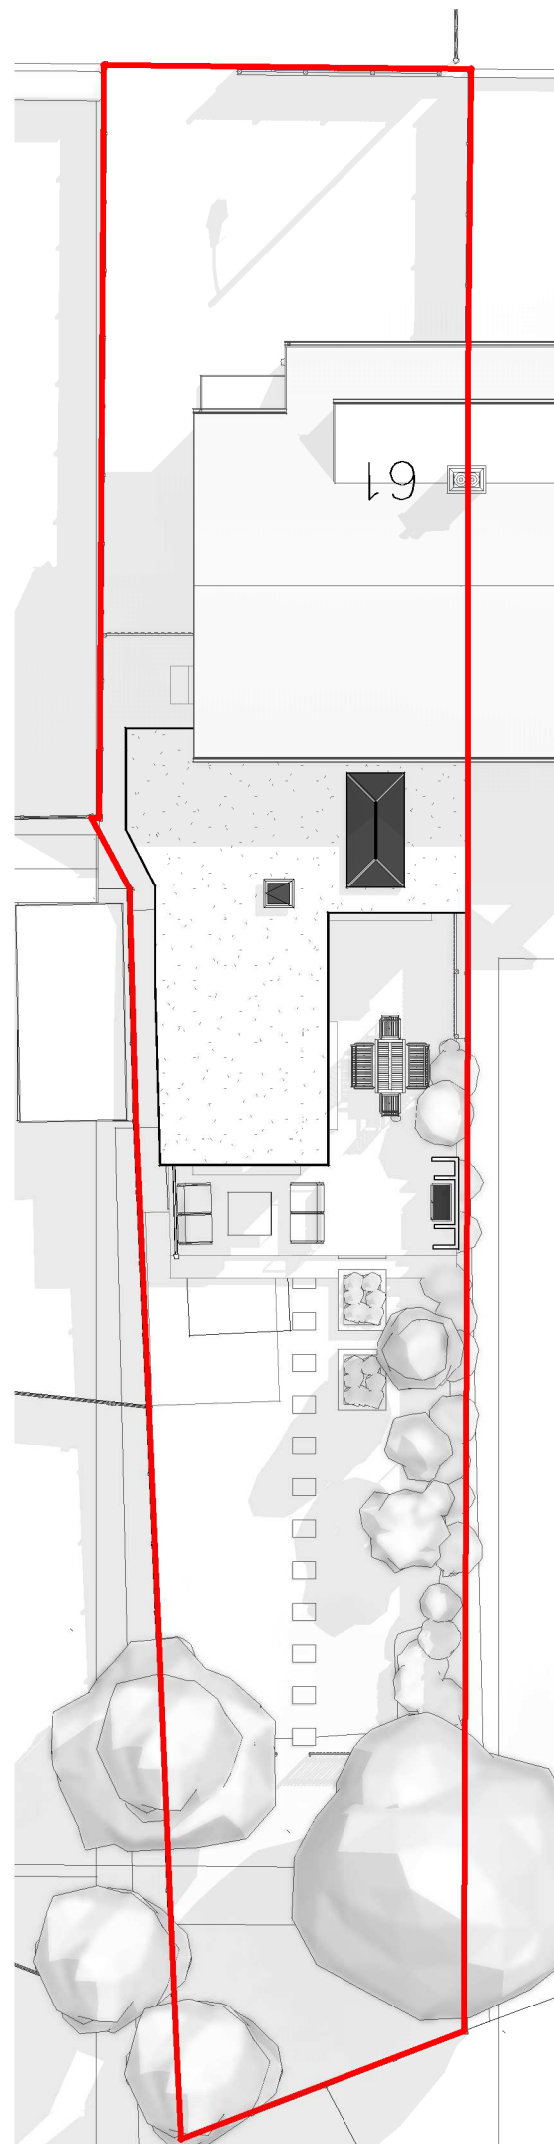


Site Plan
Scale: 1 : 200

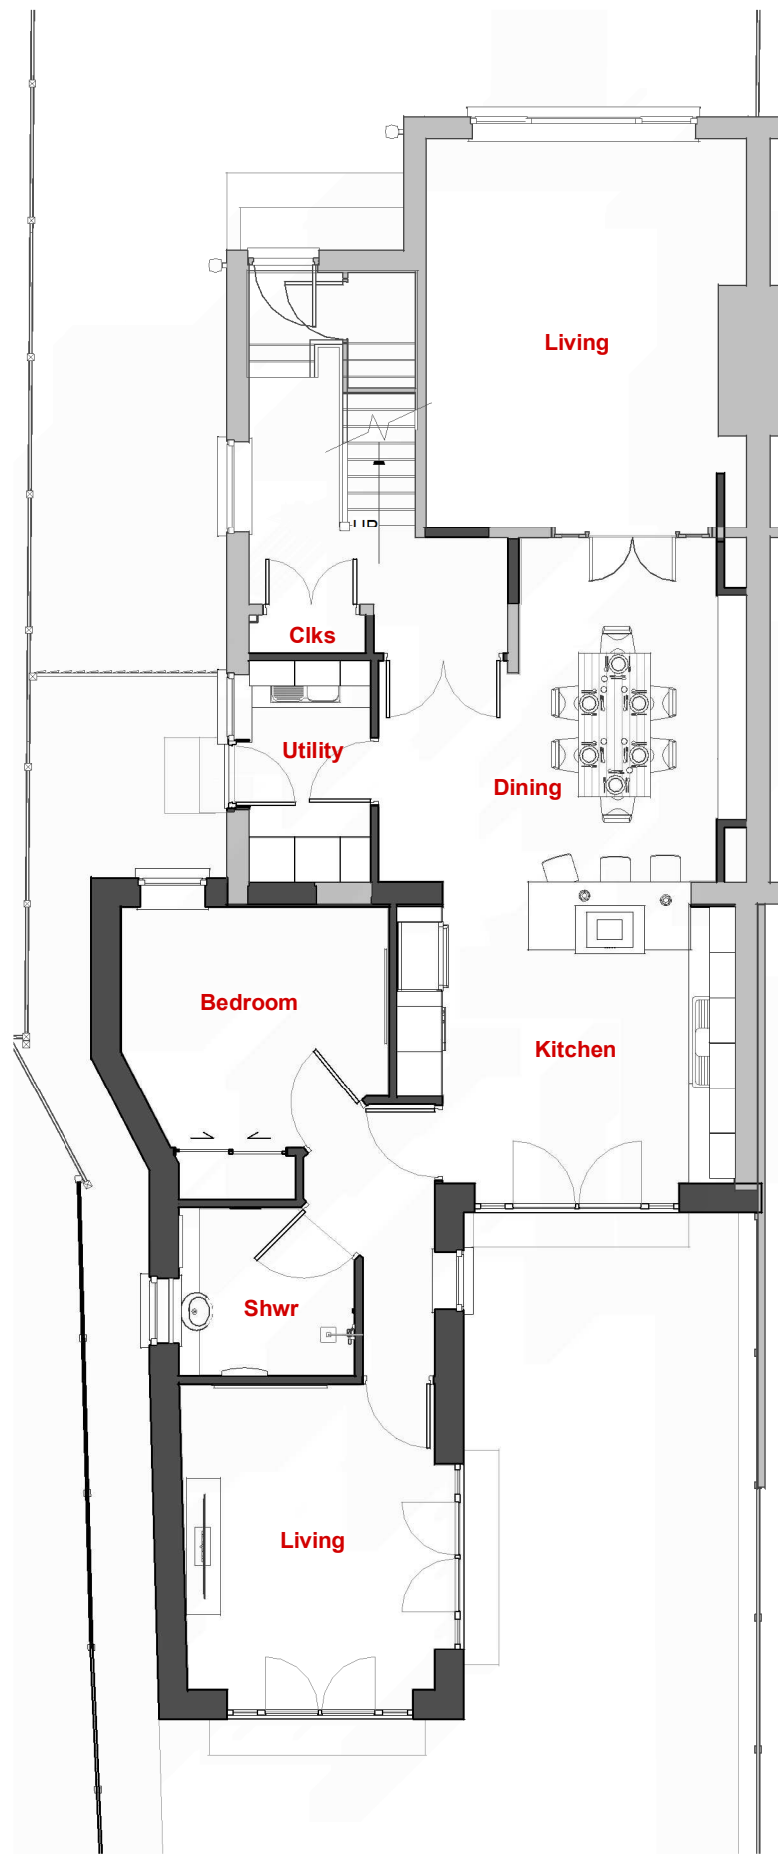

Ground Floor
Scale: 1 : 100

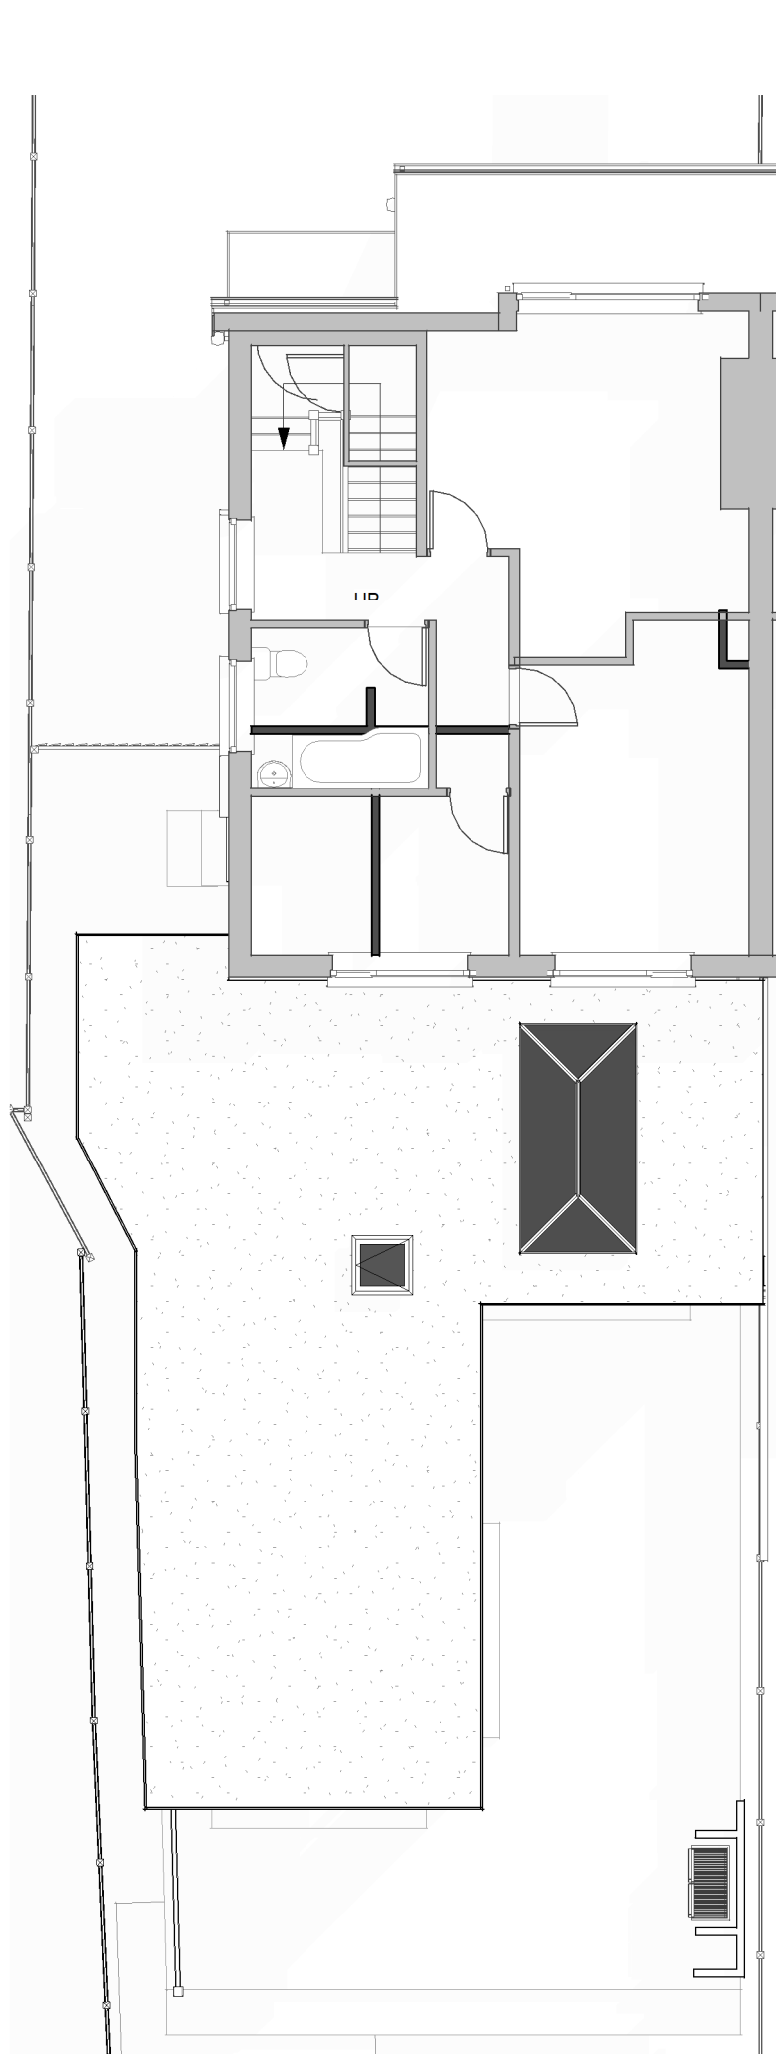


First Floor
Scale: 1 : 100

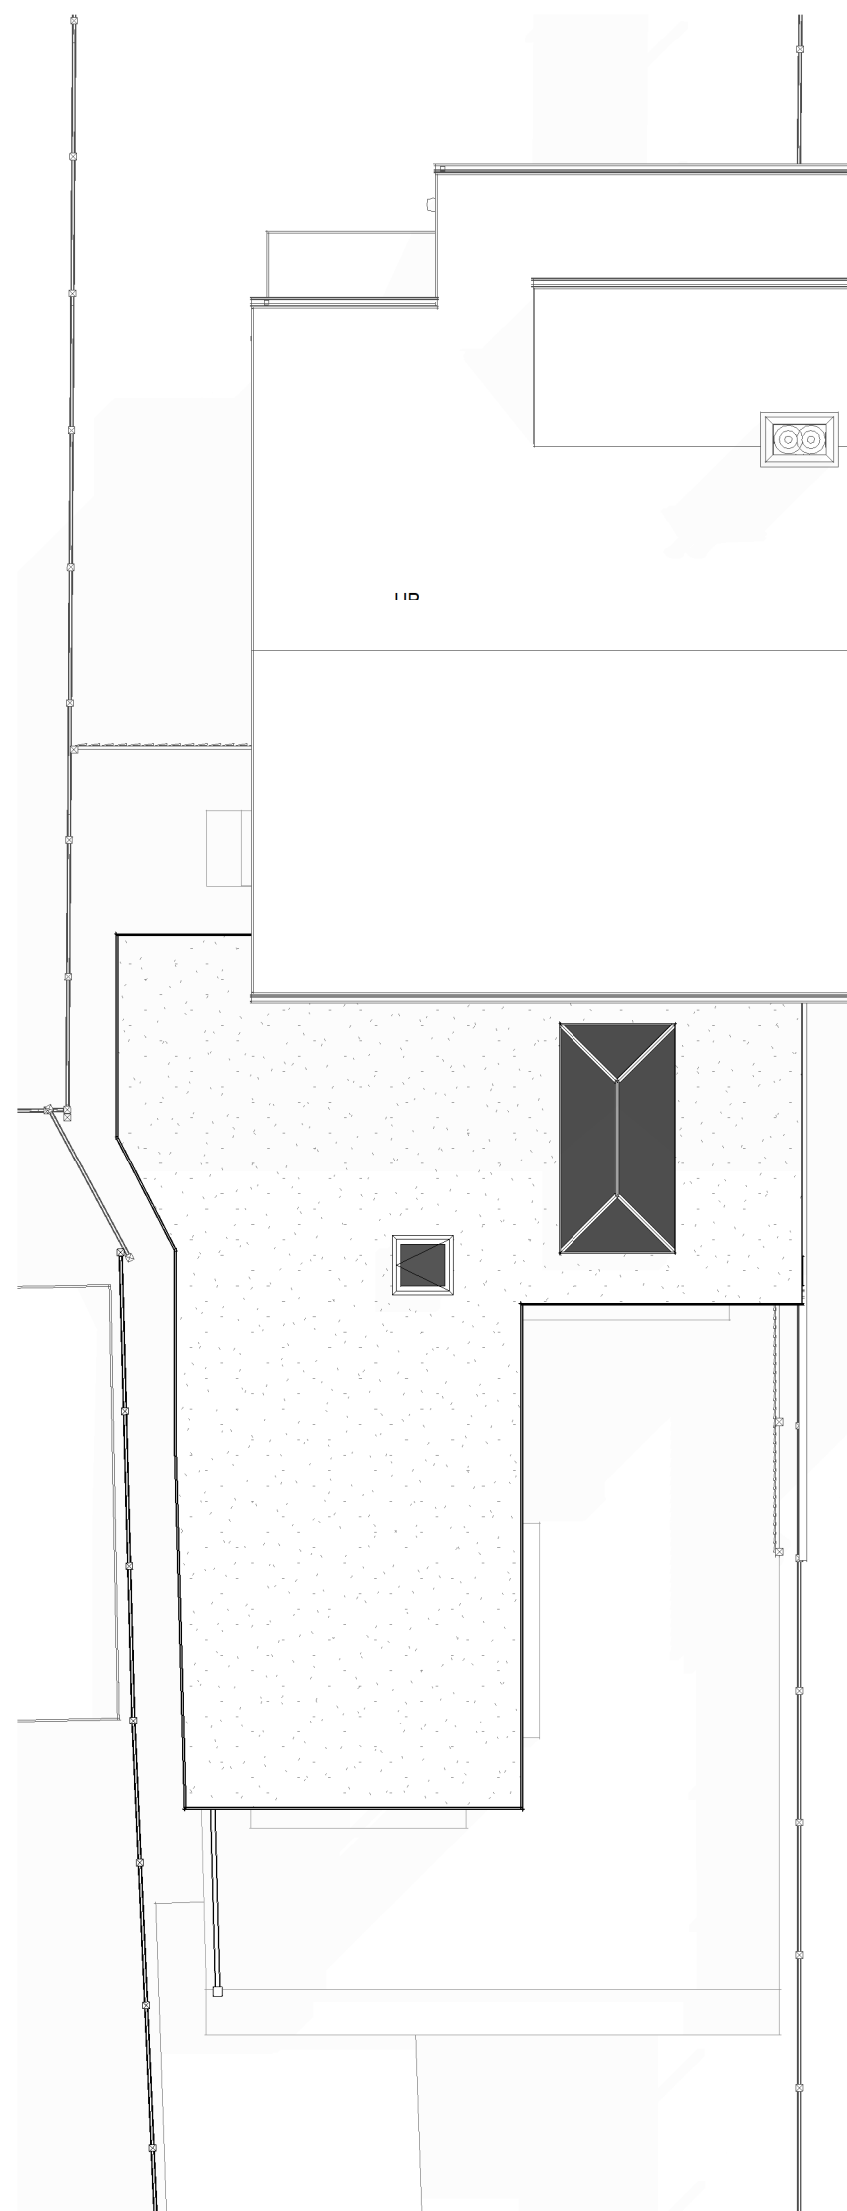

Roof Plan
Scale: 1 : 100



3D View Front
Scale:

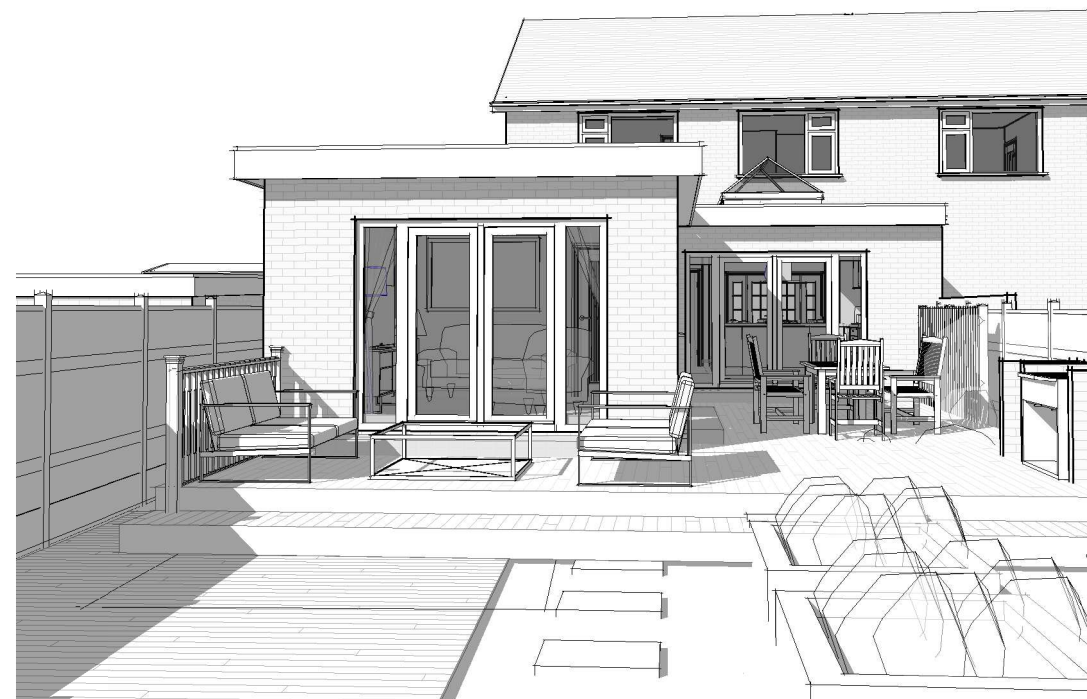

3D View Rear
Scale:



Front Elevation
Scale: 1 : 100



Side Elevation
Scale: 1 : 100



Rear Elevation
Scale: 1 : 100

View Animation at
<https://youtu.be/vqTm79GeUdl>

CityArchitectural Ltd.

R.I.B.A. Chartered Architects
Holly House, Guilden Sutton Lane, Guilden Sutton
CH3 7EX
Tel: 01244 341 662
info@cityarchitectural.co.uk
www.cityarchitectural.co.uk

Project: Extension and Alteration

Drawing: GA as Proposed

Client: Mr M Phillips

Sheet Size: A1L Scale: as shown at A1

Project / Drawing / Revision
0840 / PL03 / A