


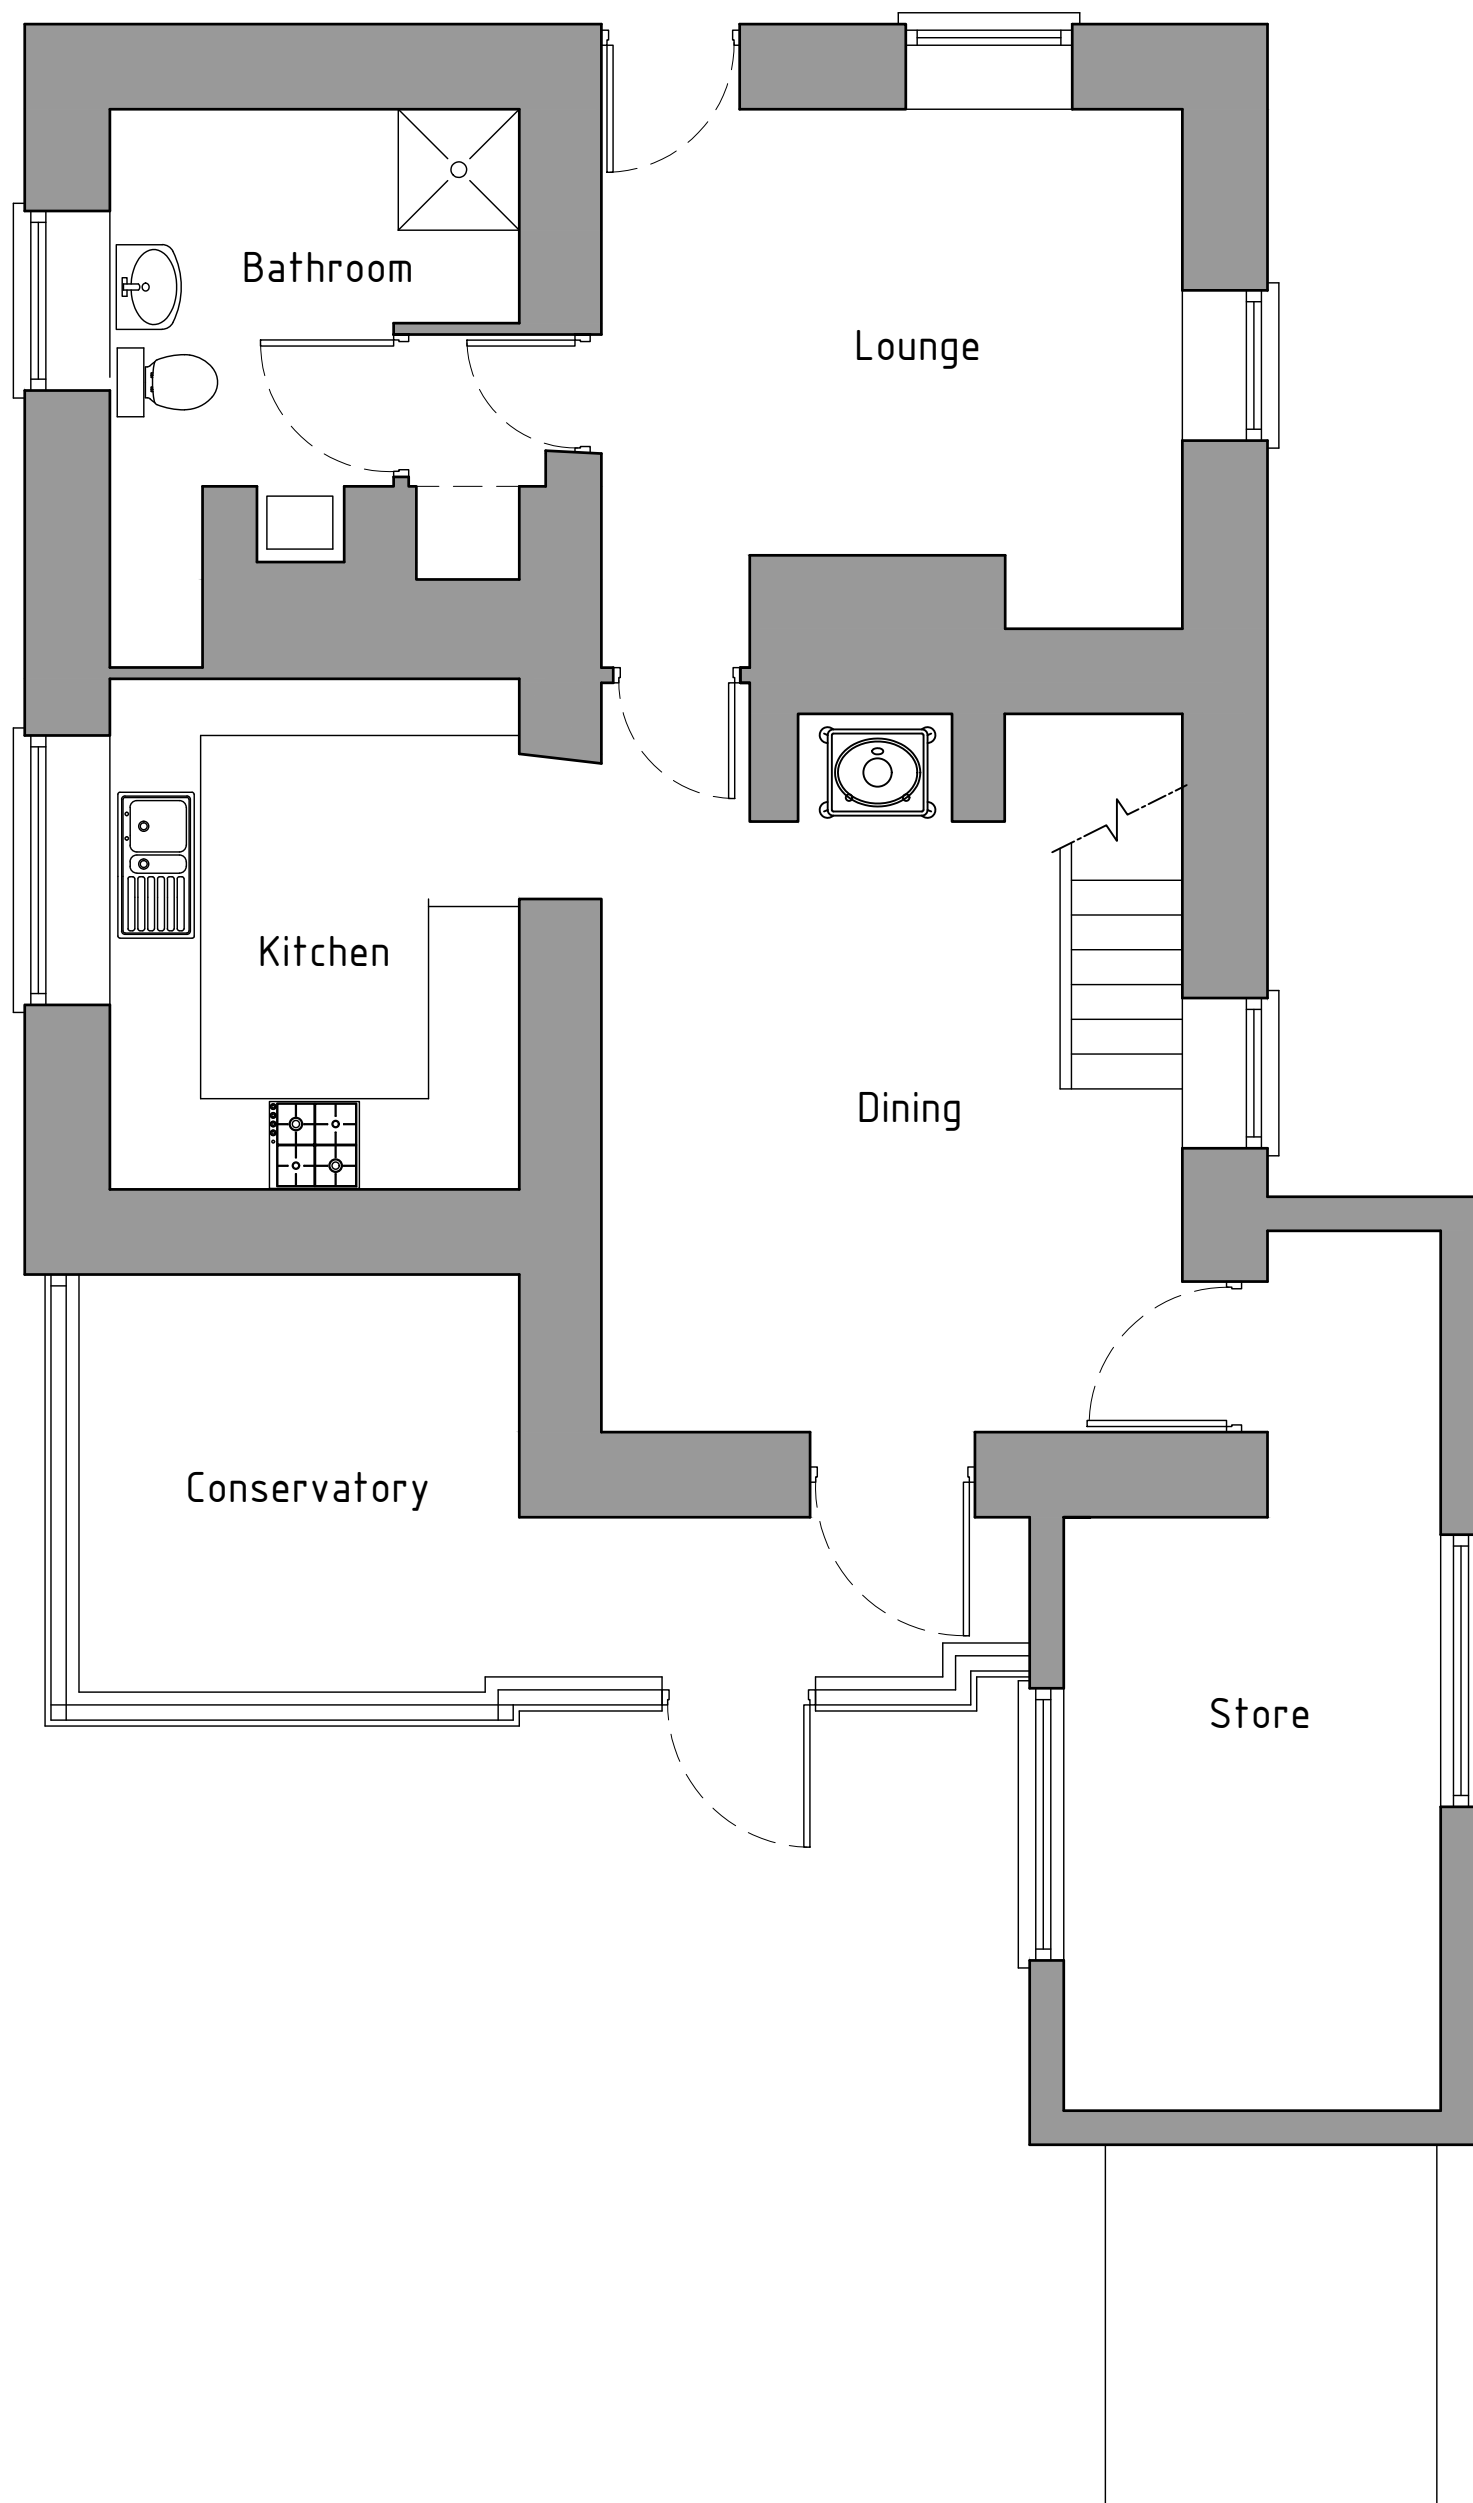

Ground floor plan 1:50

As Existing



HDS Architectural Services, The Foundry,
15 Yorke Street, Wrexham
LL13 8LW
Tel (01978) 345250
www.hdsarchitectural.co.uk

Project; Old Toll Bar House, Lodge, Wrexham, LL11 5NR	
Title; As Existing Ground Floor	Scale (A3); 1:50
Dwg No; OT/PD/01	Date; 25.09.23
Revision;	