




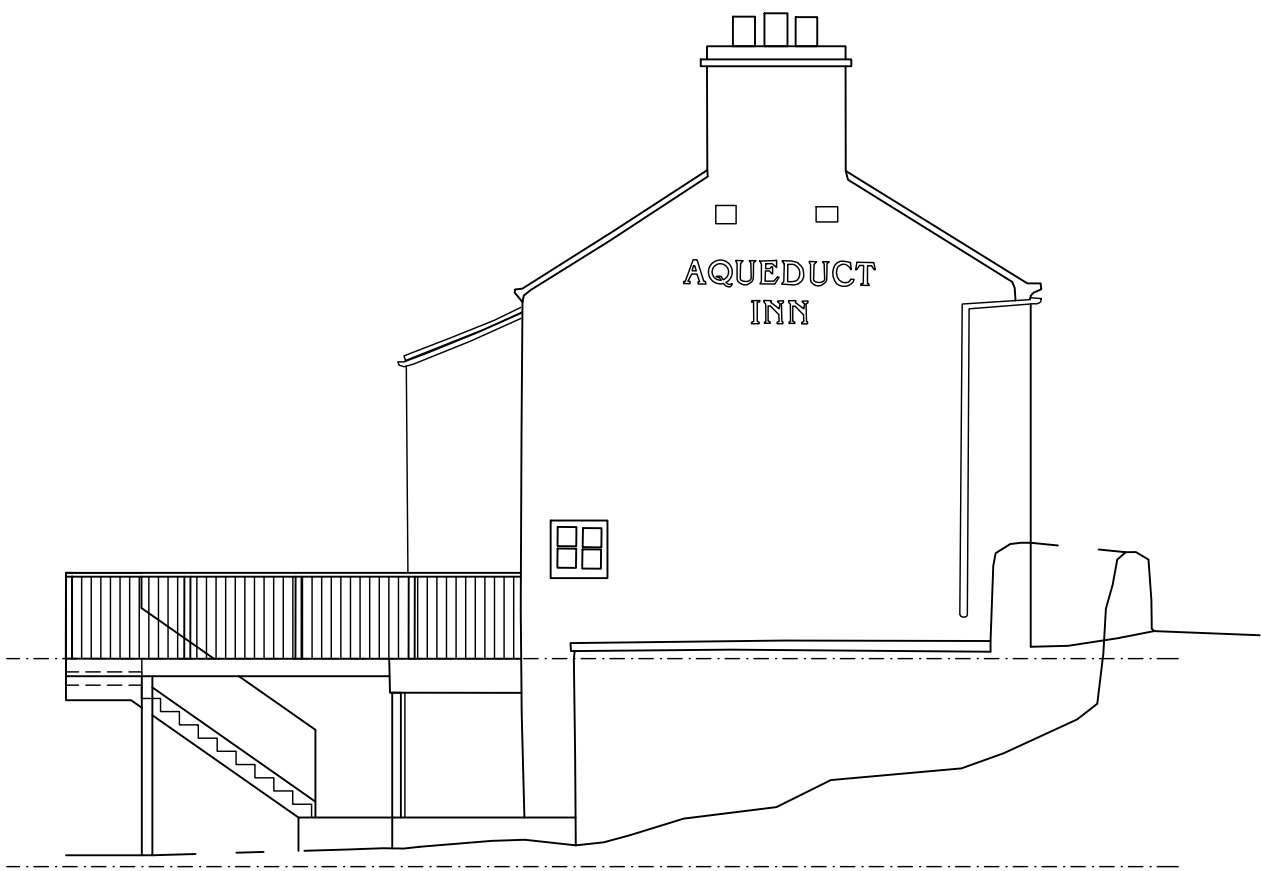

1. Side Elevation as proposed - Llangollen

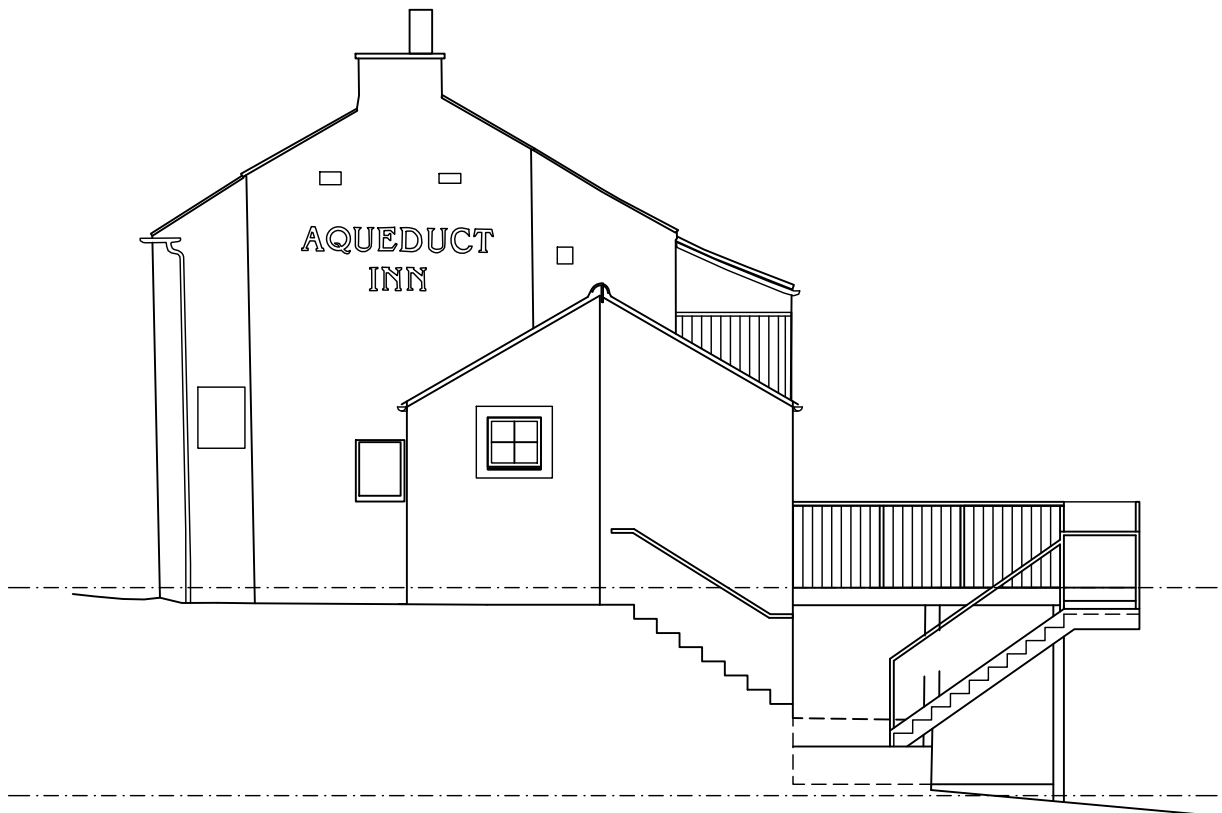

2. Side Elevation as proposed - Wrexham

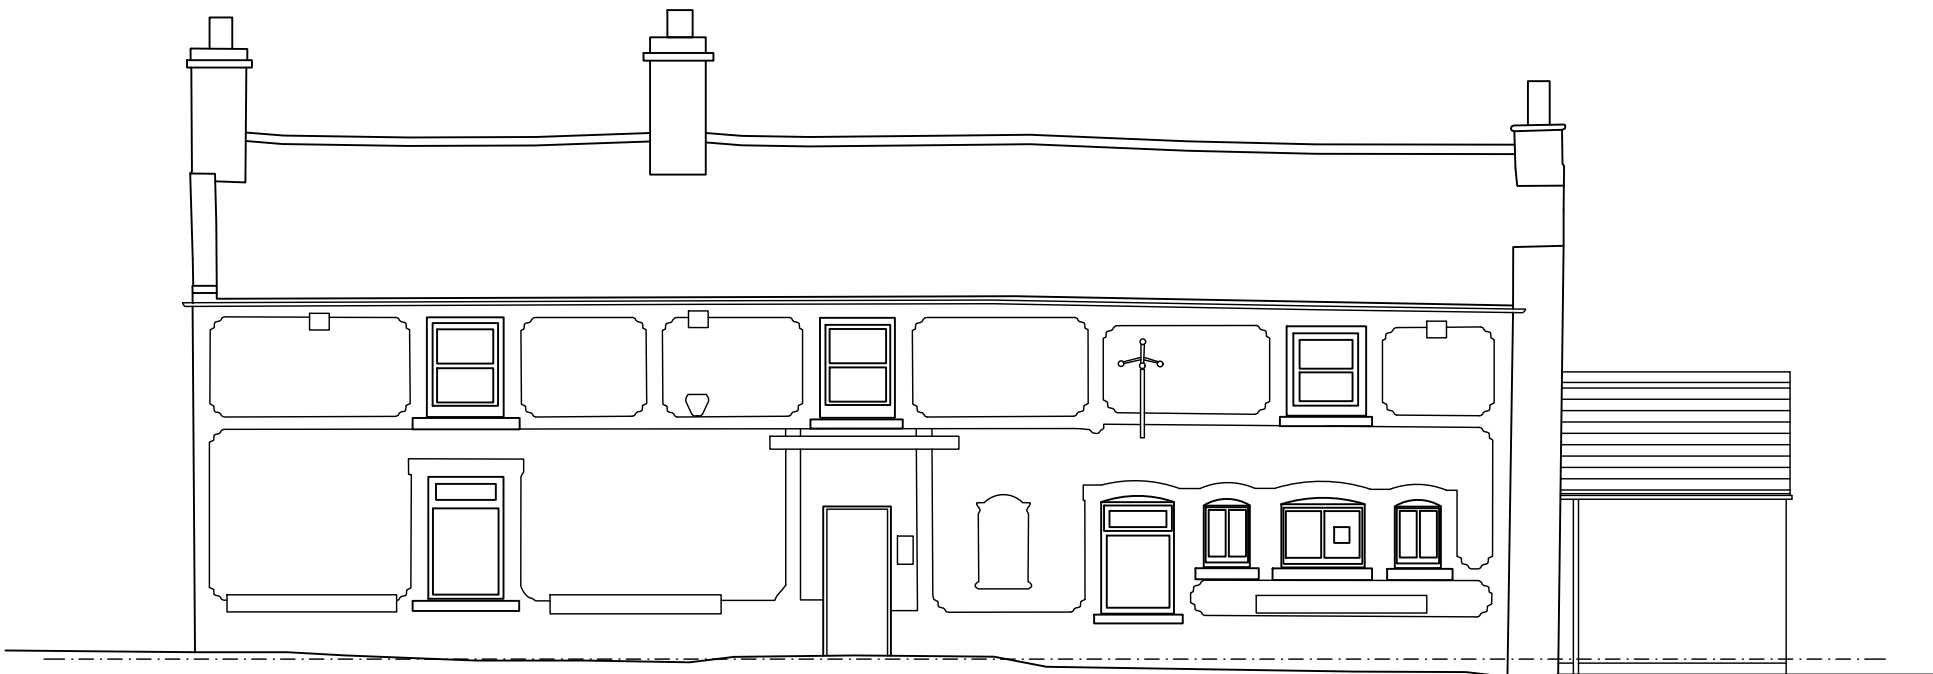


3. Front Elevation as proposed - Holyhead Road



4. Rear Elevation as proposed - Aquaduct

| NOTES |   |
|-------|---|
| 1.    | Do not scale this drawing.                                                                          |
| 2.    | All dimensions to be checked on Site.                                                               |
| 3.    | Final positions of all equipment to be agreed on Site.                                              |
| 4.    | This drawing is subject to Copyright and is not to be reproduced in part or whole without approval. |

 

|      |    |            |              |
|------|----|------------|--------------|
| 0    | TS | 20.05.2020 | First issue. |
| Rev. | By | Date       | Description  |

|   |              |
|---|--------------|
| Client<br>Mr. Nick Edwards   |              |
| Project<br>The Aquaduct Inn<br>Holyhead Road<br>Froncysyllte<br>LL207PY   |              |
| Drawing Title<br>Proposed Elevations   |              |
| Drawn By   | TS           |
| Date   | January 2019 |
| Job No.   | P294         |
| Status   | PLANNING     |
| Dwg No.   | L05          |
| Rev.   | 0            |
| Scale   | A1           |
| 1:100   |              |
| <br><b>ARCHITECTURE WORKS</b><br>RESIDENTIAL COMMERCIAL INDUSTRIAL<br>The Coach House<br>Warrington Road<br>Mickle Trafford<br>Chester<br>CH2 4EA<br>Tel: 01244 300199<br>Mobile: 07974 674674<br>Email: toby@architecture.works |              |