




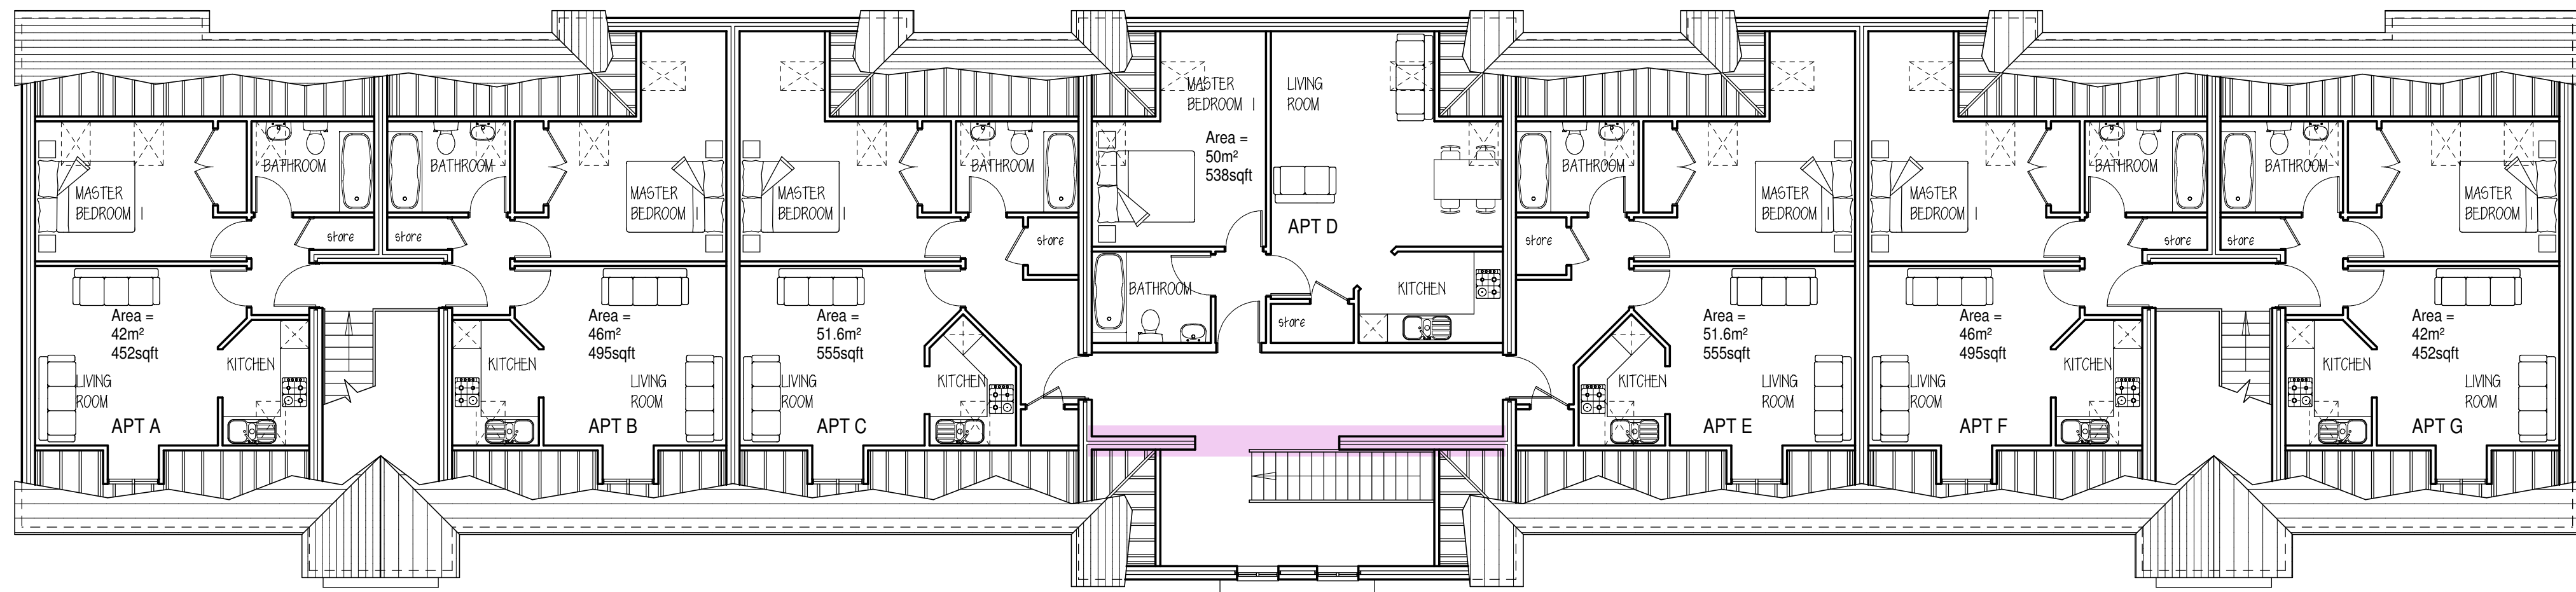

SECOND FLOOR PLAN

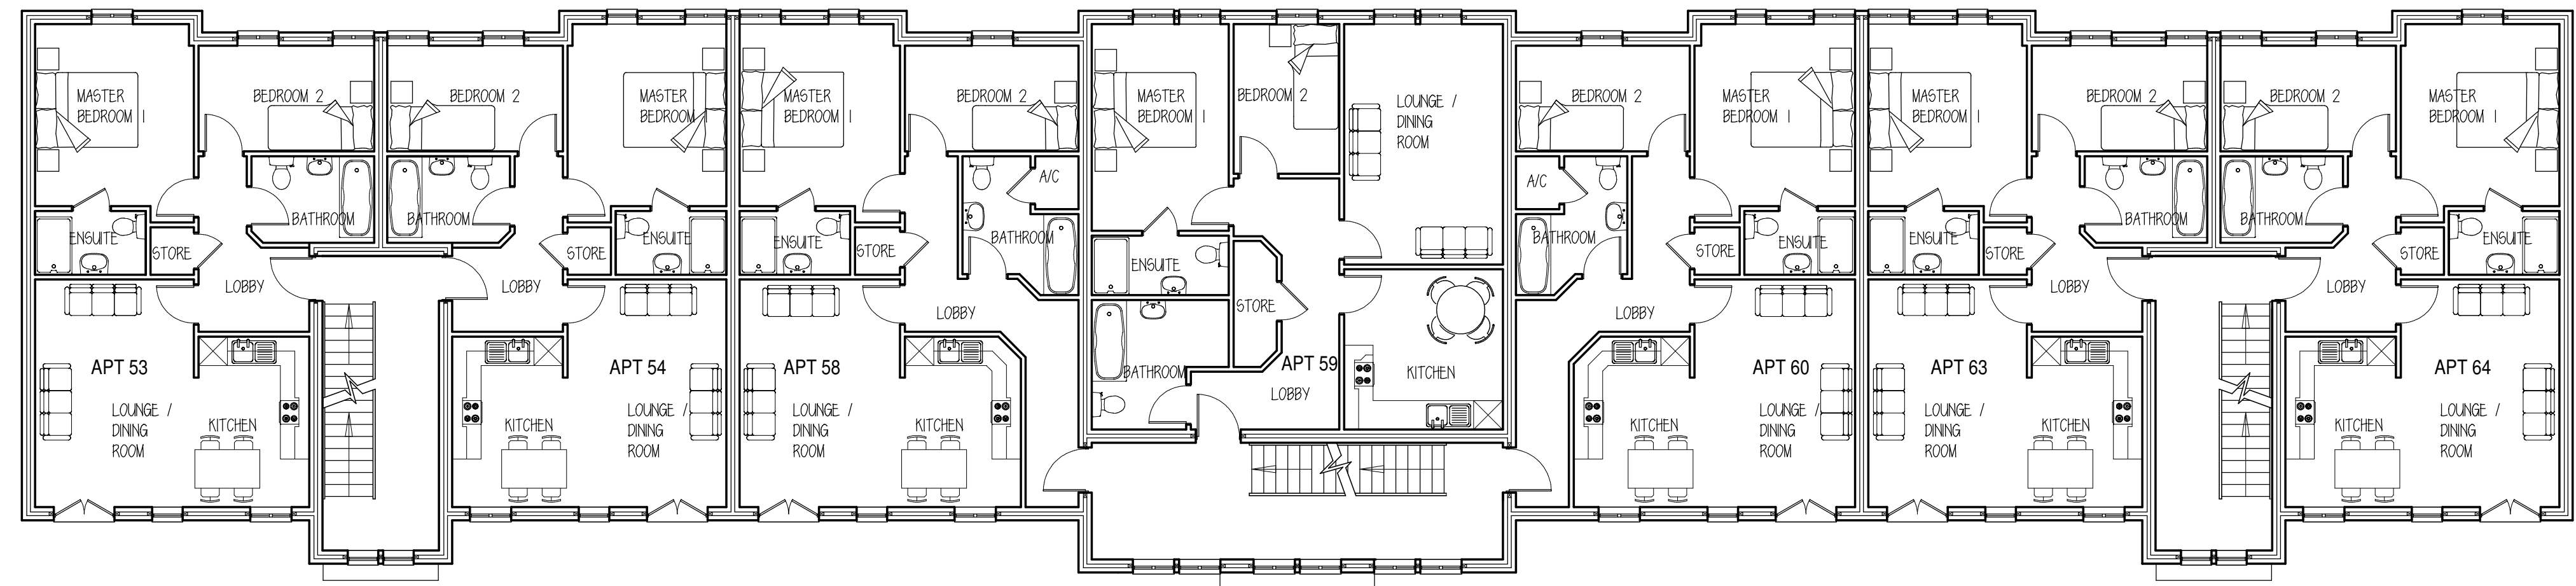

FIRST FLOOR PLAN

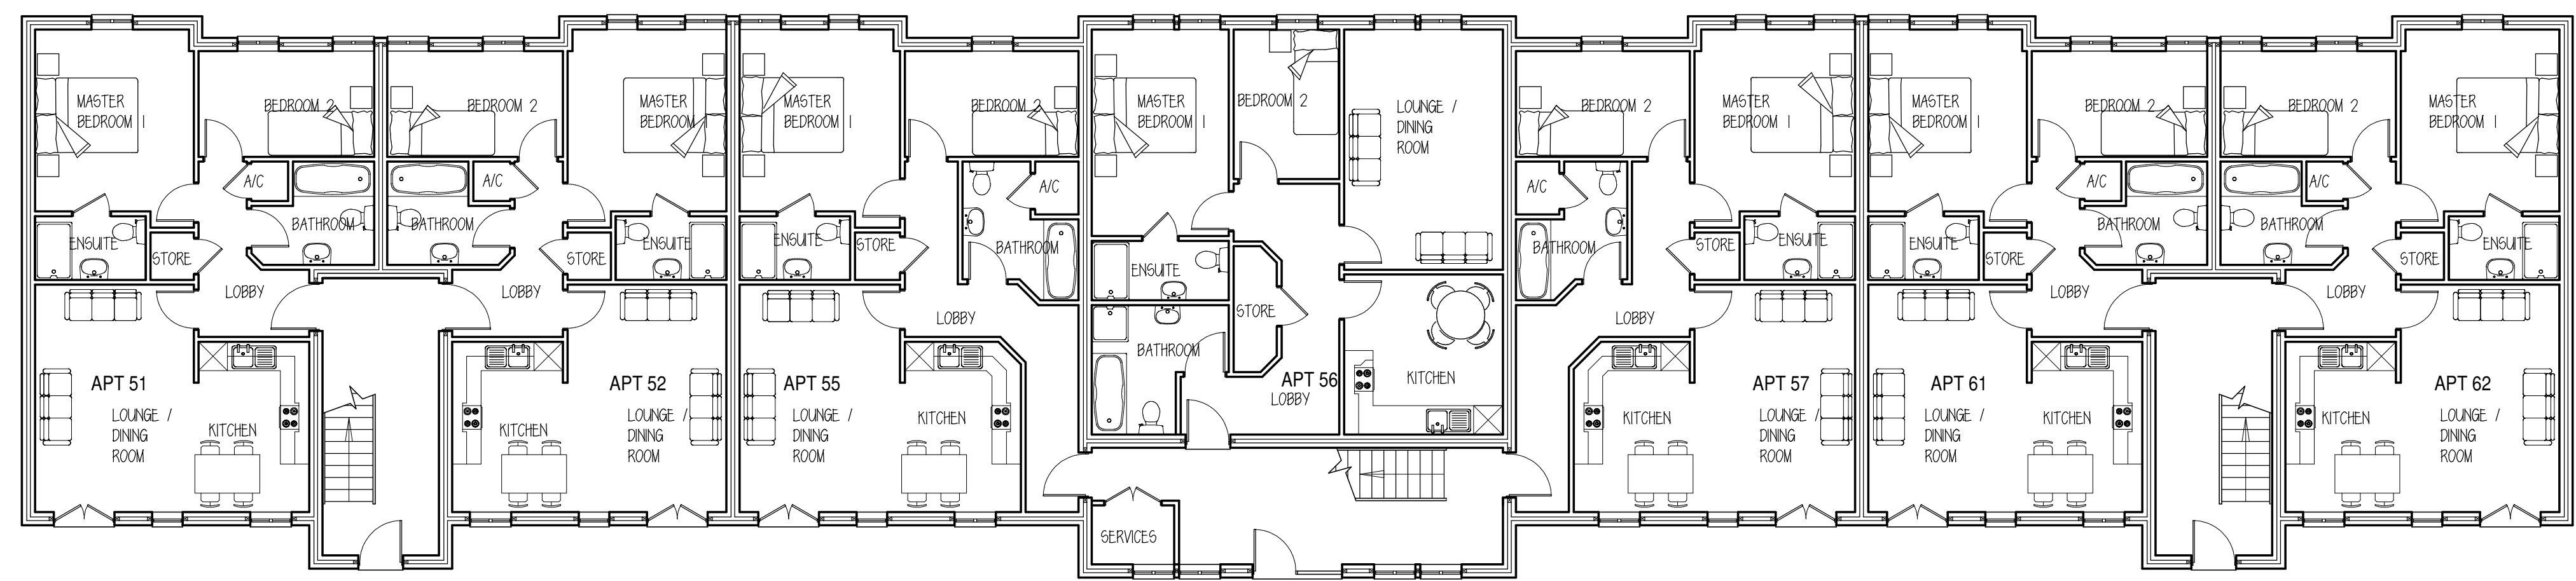

GROUND FLOOR PLAN

Proposed redesign of roof space
to create 7 No. 1 Bedroom Apartments
within the approved roof structure

Ground & First Floor Plans
previously Approved under
Planning Reference
WRO P/2005/0541

Ground & First Floor Plans
previously Approved under
Planning Reference
WRO P/2005/0541

NOTES:
All drawings and specifications contained in this document are copyright to DAVID OWEN ASSOCIATES. All dimensions must be checked on site and not scaled from the drawings. All discrepancies must be notified to the Agent immediately.

KEY :

Rev	Date	Revisions
A	13/01/10	NEW STRUCTURAL WALL INDICATED TO SECOND FLOOR UNDERSIDE OF ROOF LIGHT TO SECOND FLOOR AT 1800mm.
Drawn by :	Date :	
Andrew Hewitt	2nd Sept 03	

DAVID OWEN ASSOCIATES

12a St Mary's Street,
Whitchurch,
Shropshire,
SY13 1QY

Tel: (01948) 663004
Fax: (01948) 666960

e-mail
enquiries@david-owen.co.uk

© copyright
This drawing must not be reproduced without first obtaining written permission

Client :
HAWK HOMES LTD

Job Title :
SECOND FLOOR (7 APARTMENTS)
ADDED TO BLOCK 3 AT
HIGH TOWN BARRACKS,
WREXHAM,
CLWYD.

Drawing Title :
BLOCK 3 - OPTION A
GROUND, FIRST & SECOND FLOOR PLAN

Dwg No :	Scale :	Rev :
W06/1630/ B3 - 01	1 : 100	A