


PRINTED: 20/11/2023 09:20:48

REV: DESCRIPTION: DATE: BY: CHK:

P1 FOR CLIENT APPROVAL 13/03/2023 MM DP
P2 PLANNING 20/11/2023 TJ DP

PLAN KEY

- ACCOMMODATION
- EXISTING PARKING
- PROPOSED ADDITIONAL PARKING

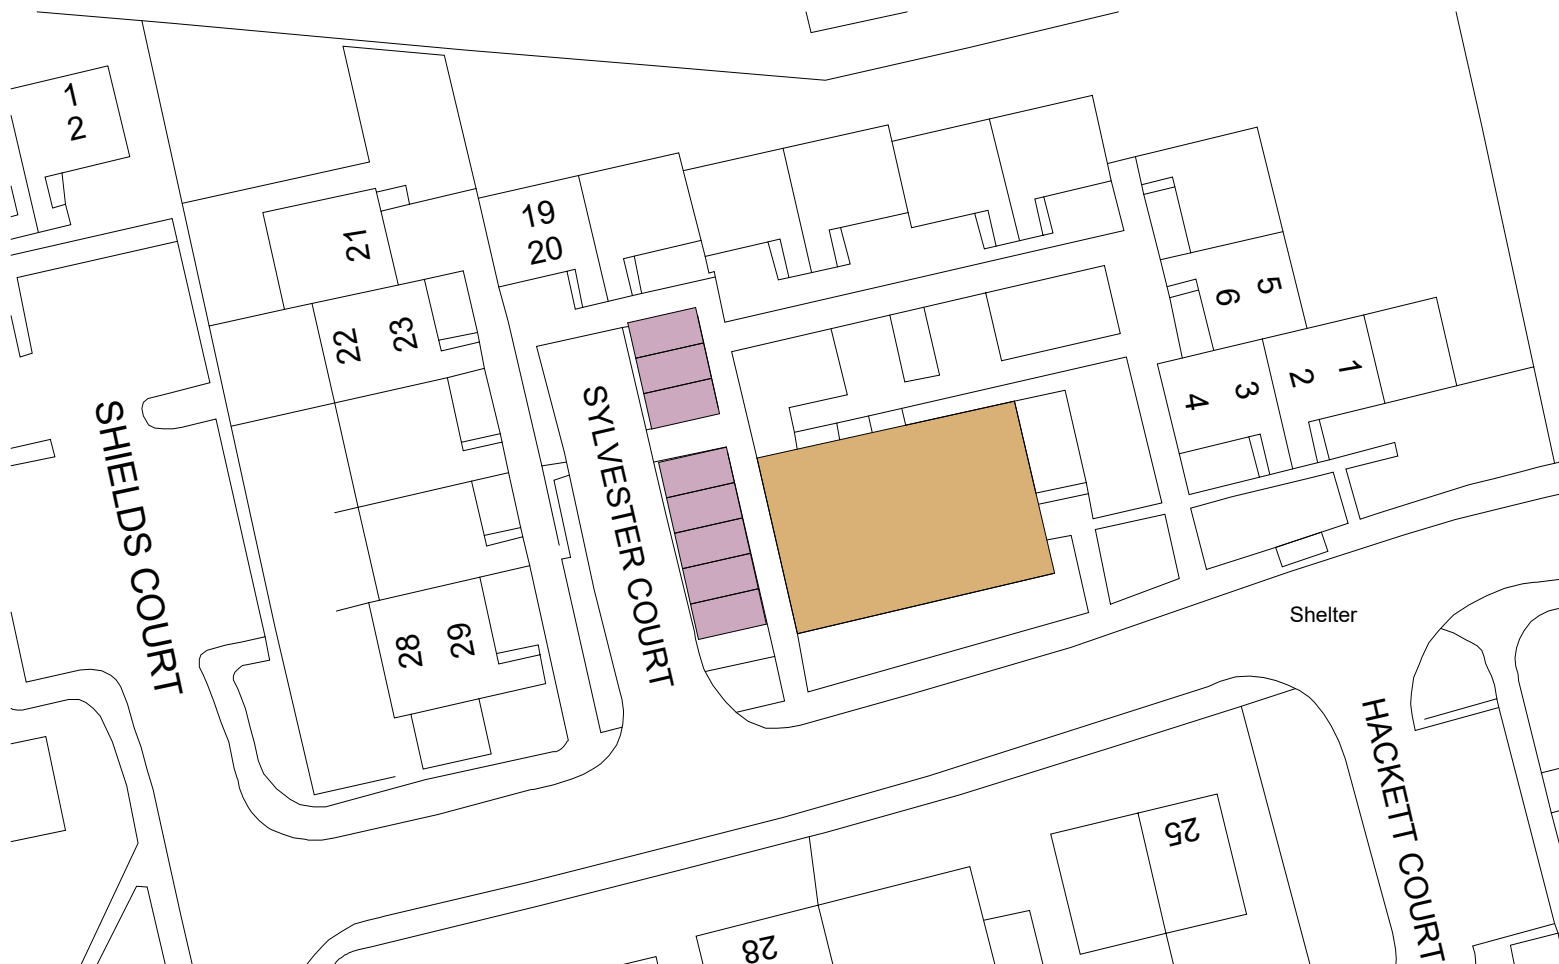

0 5 10 15 20 m

1:500 @ A4



www.saer.wales | 01492 472478 | studio@saer.wales

THIS DRAWING IS COPYRIGHT OF SAER ARCHITECTS LIMITED. CHECK ALL DIMENSIONS ON SITE. DISCREPANCIES TO BE NOTIFIED TO ARCHITECT. ELEMENTS OF STRUCTURE SHOWN ARE INDICATIVE AND FOR GUIDANCE. FINAL DESIGN TO STRUCTURAL ENGINEERS DETAILS AND SPECIFICATION.

PROJECT:

SYLVESTER COURT,
WREXHAM

CLIENT:

WALES & WEST
HOUSING

DRAWING TITLE:

EXISTING SITE PLAN

PURPOSE OF ISSUE:
PLANNING

STATUS:
S3

DRAWING No:
SCR-SAL-A1-ZZ-DR-A-0002

PROJECT No:
P1165

SCALE:
As indicated@A4

REVISION:
P2