



This drawing and the works depicted are the copyright of ForeSite Architectural Limited and shall remain the property of ForeSite Architectural Limited and shall not be reproduced or used in any form without the written permission of ForeSite Architectural Limited. No liability is accepted for amendments made by other persons.

Notes:-


1. Do not scale this drawing.
2. All dimensions shall be checked on site and any discrepancies to be reported to ForeSite Architectural Limited immediately.
3. Any indication of services is approximate only and full investigation should be carried out on site prior to commencing the works.
4. It is the responsibility of the contractor to comply with building regulations whether or not wholly depicted on this drawing.
5. To be read in conjunction with any specialist Structural, Geotechnical or Mechanical design by others.

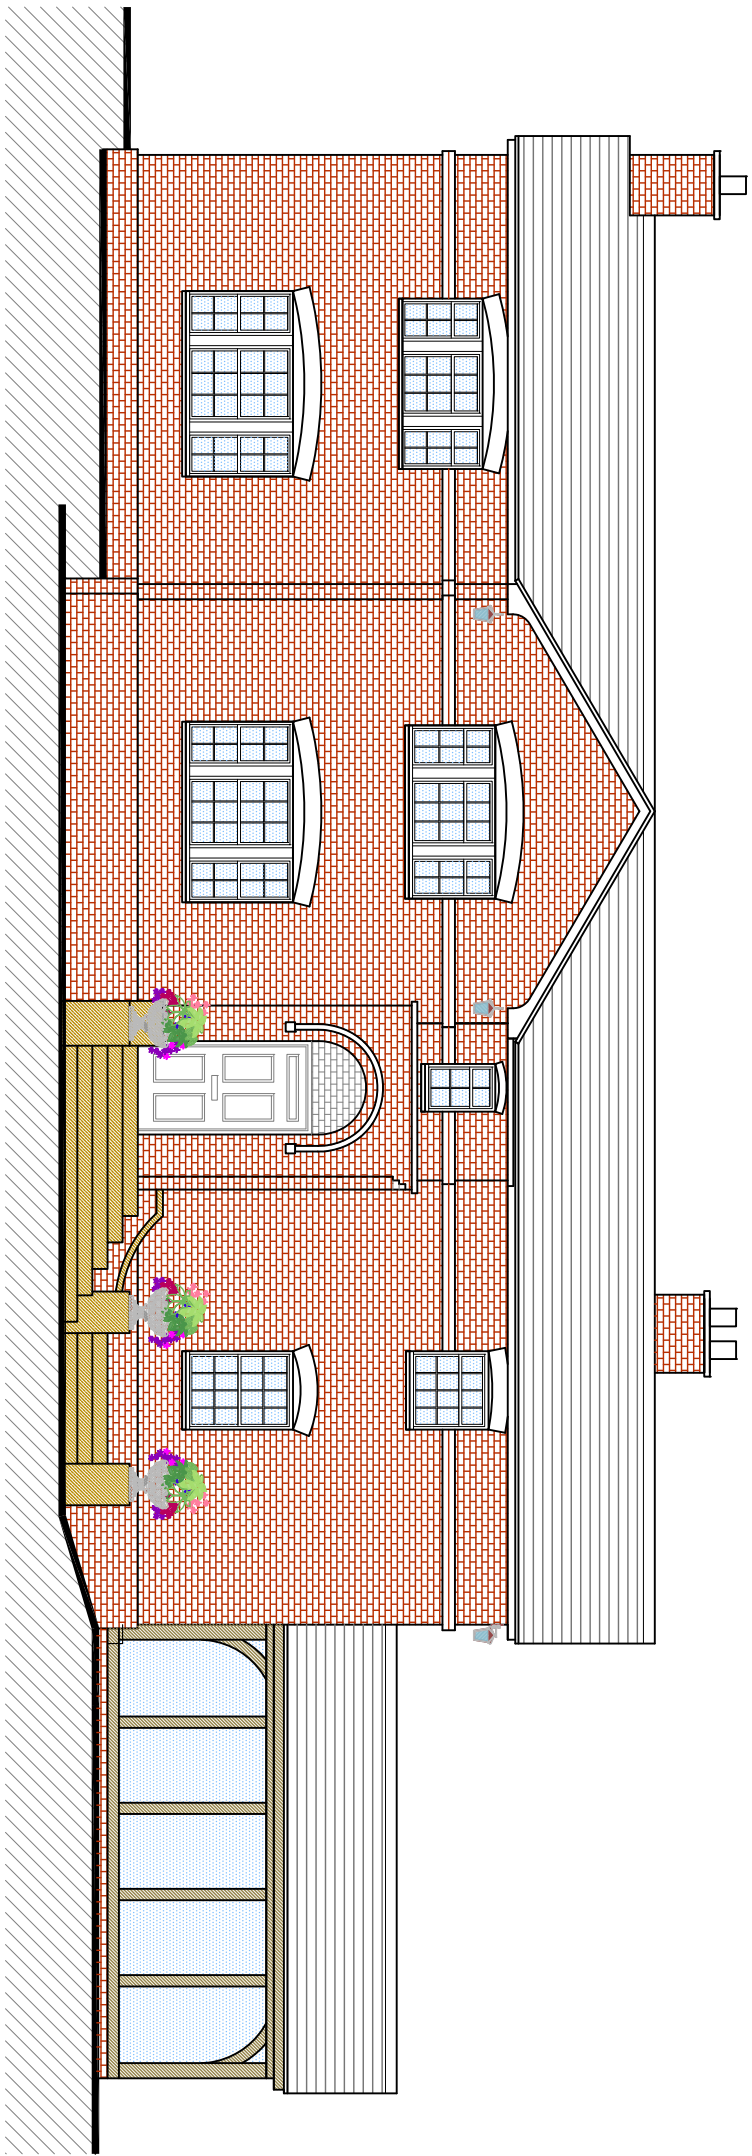

East



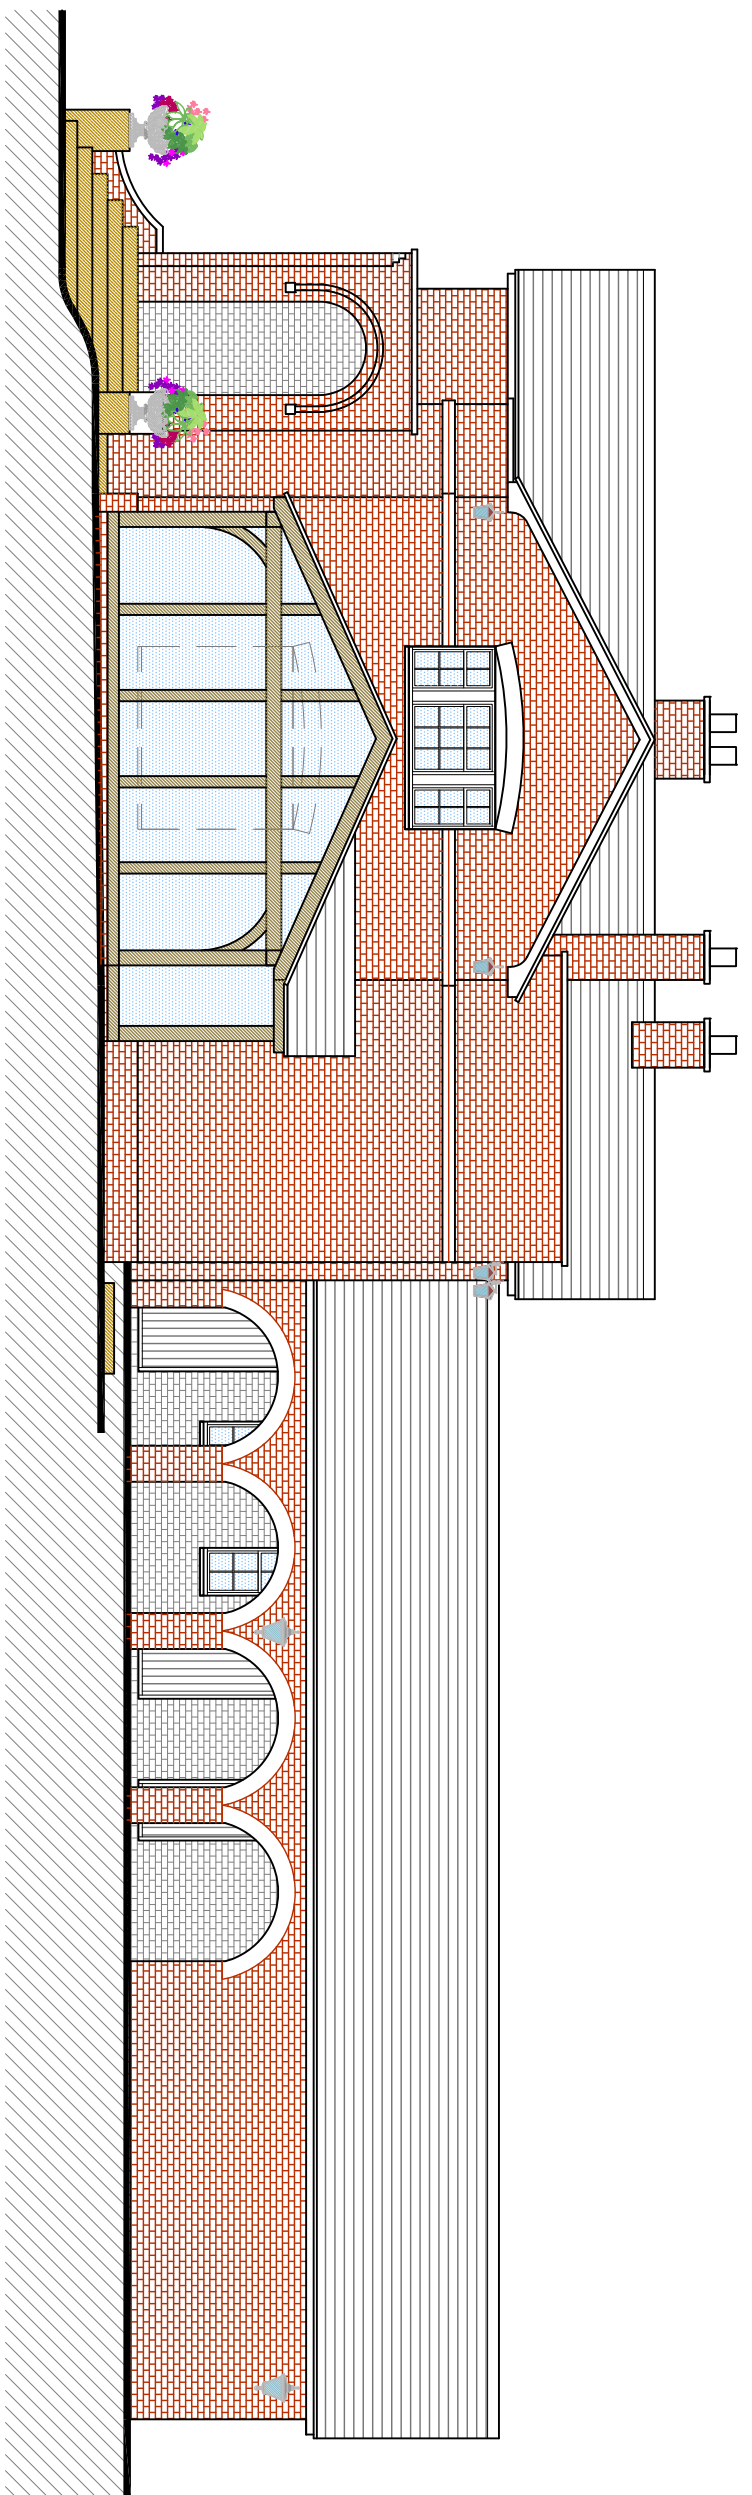


North

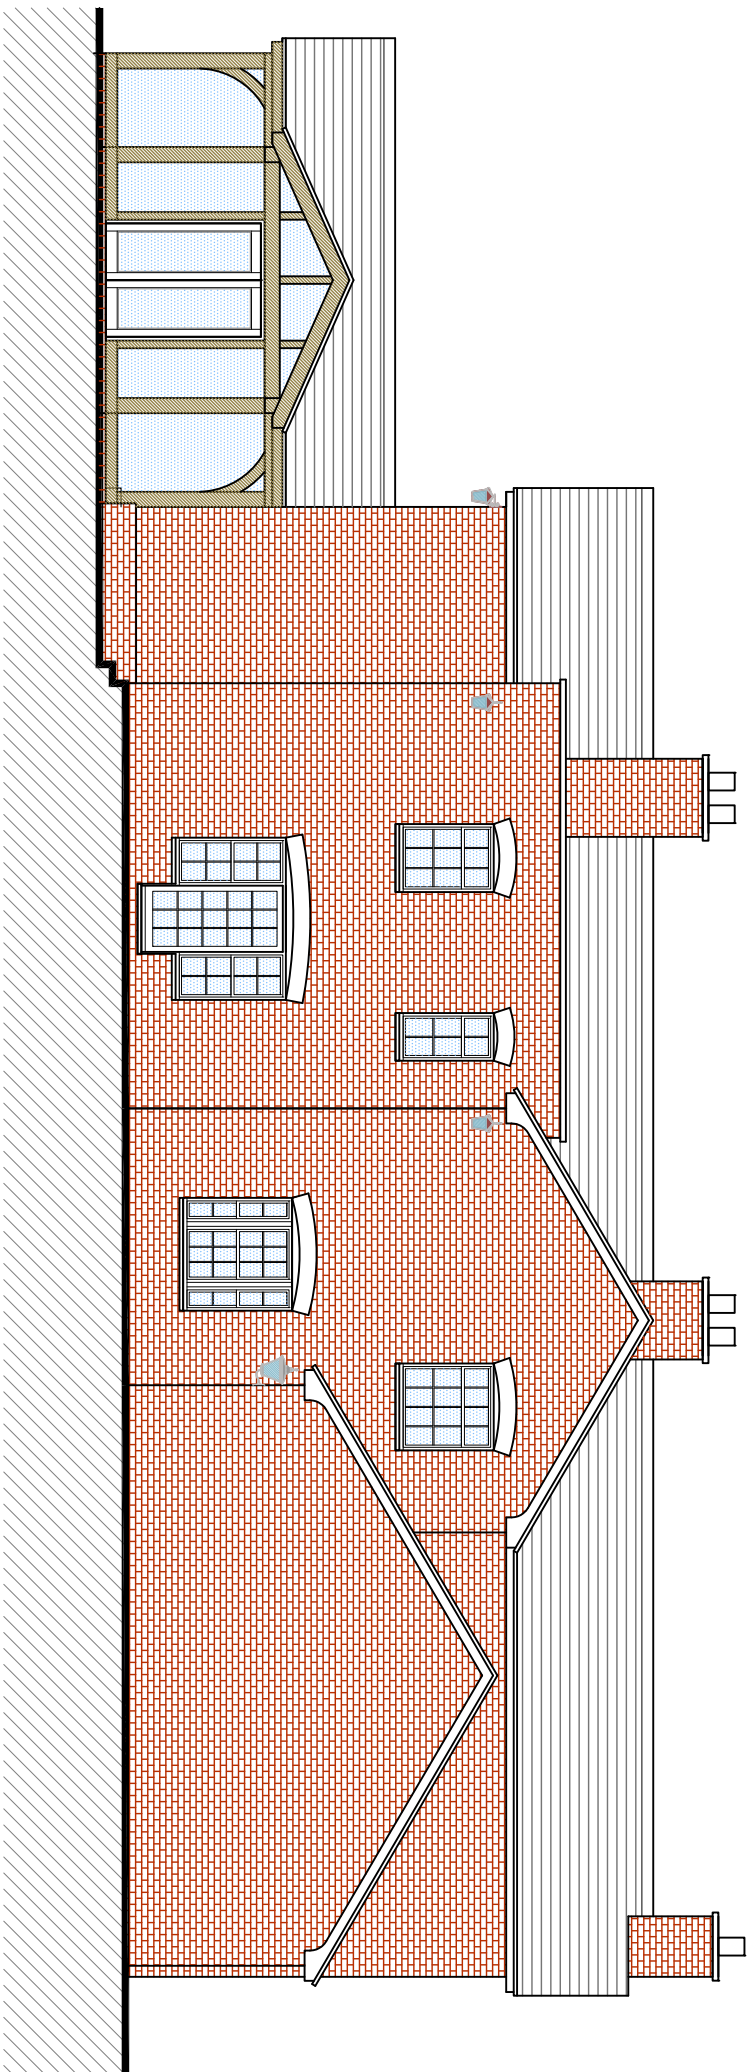

West

PROPOSED ELEVATIONS 1:100

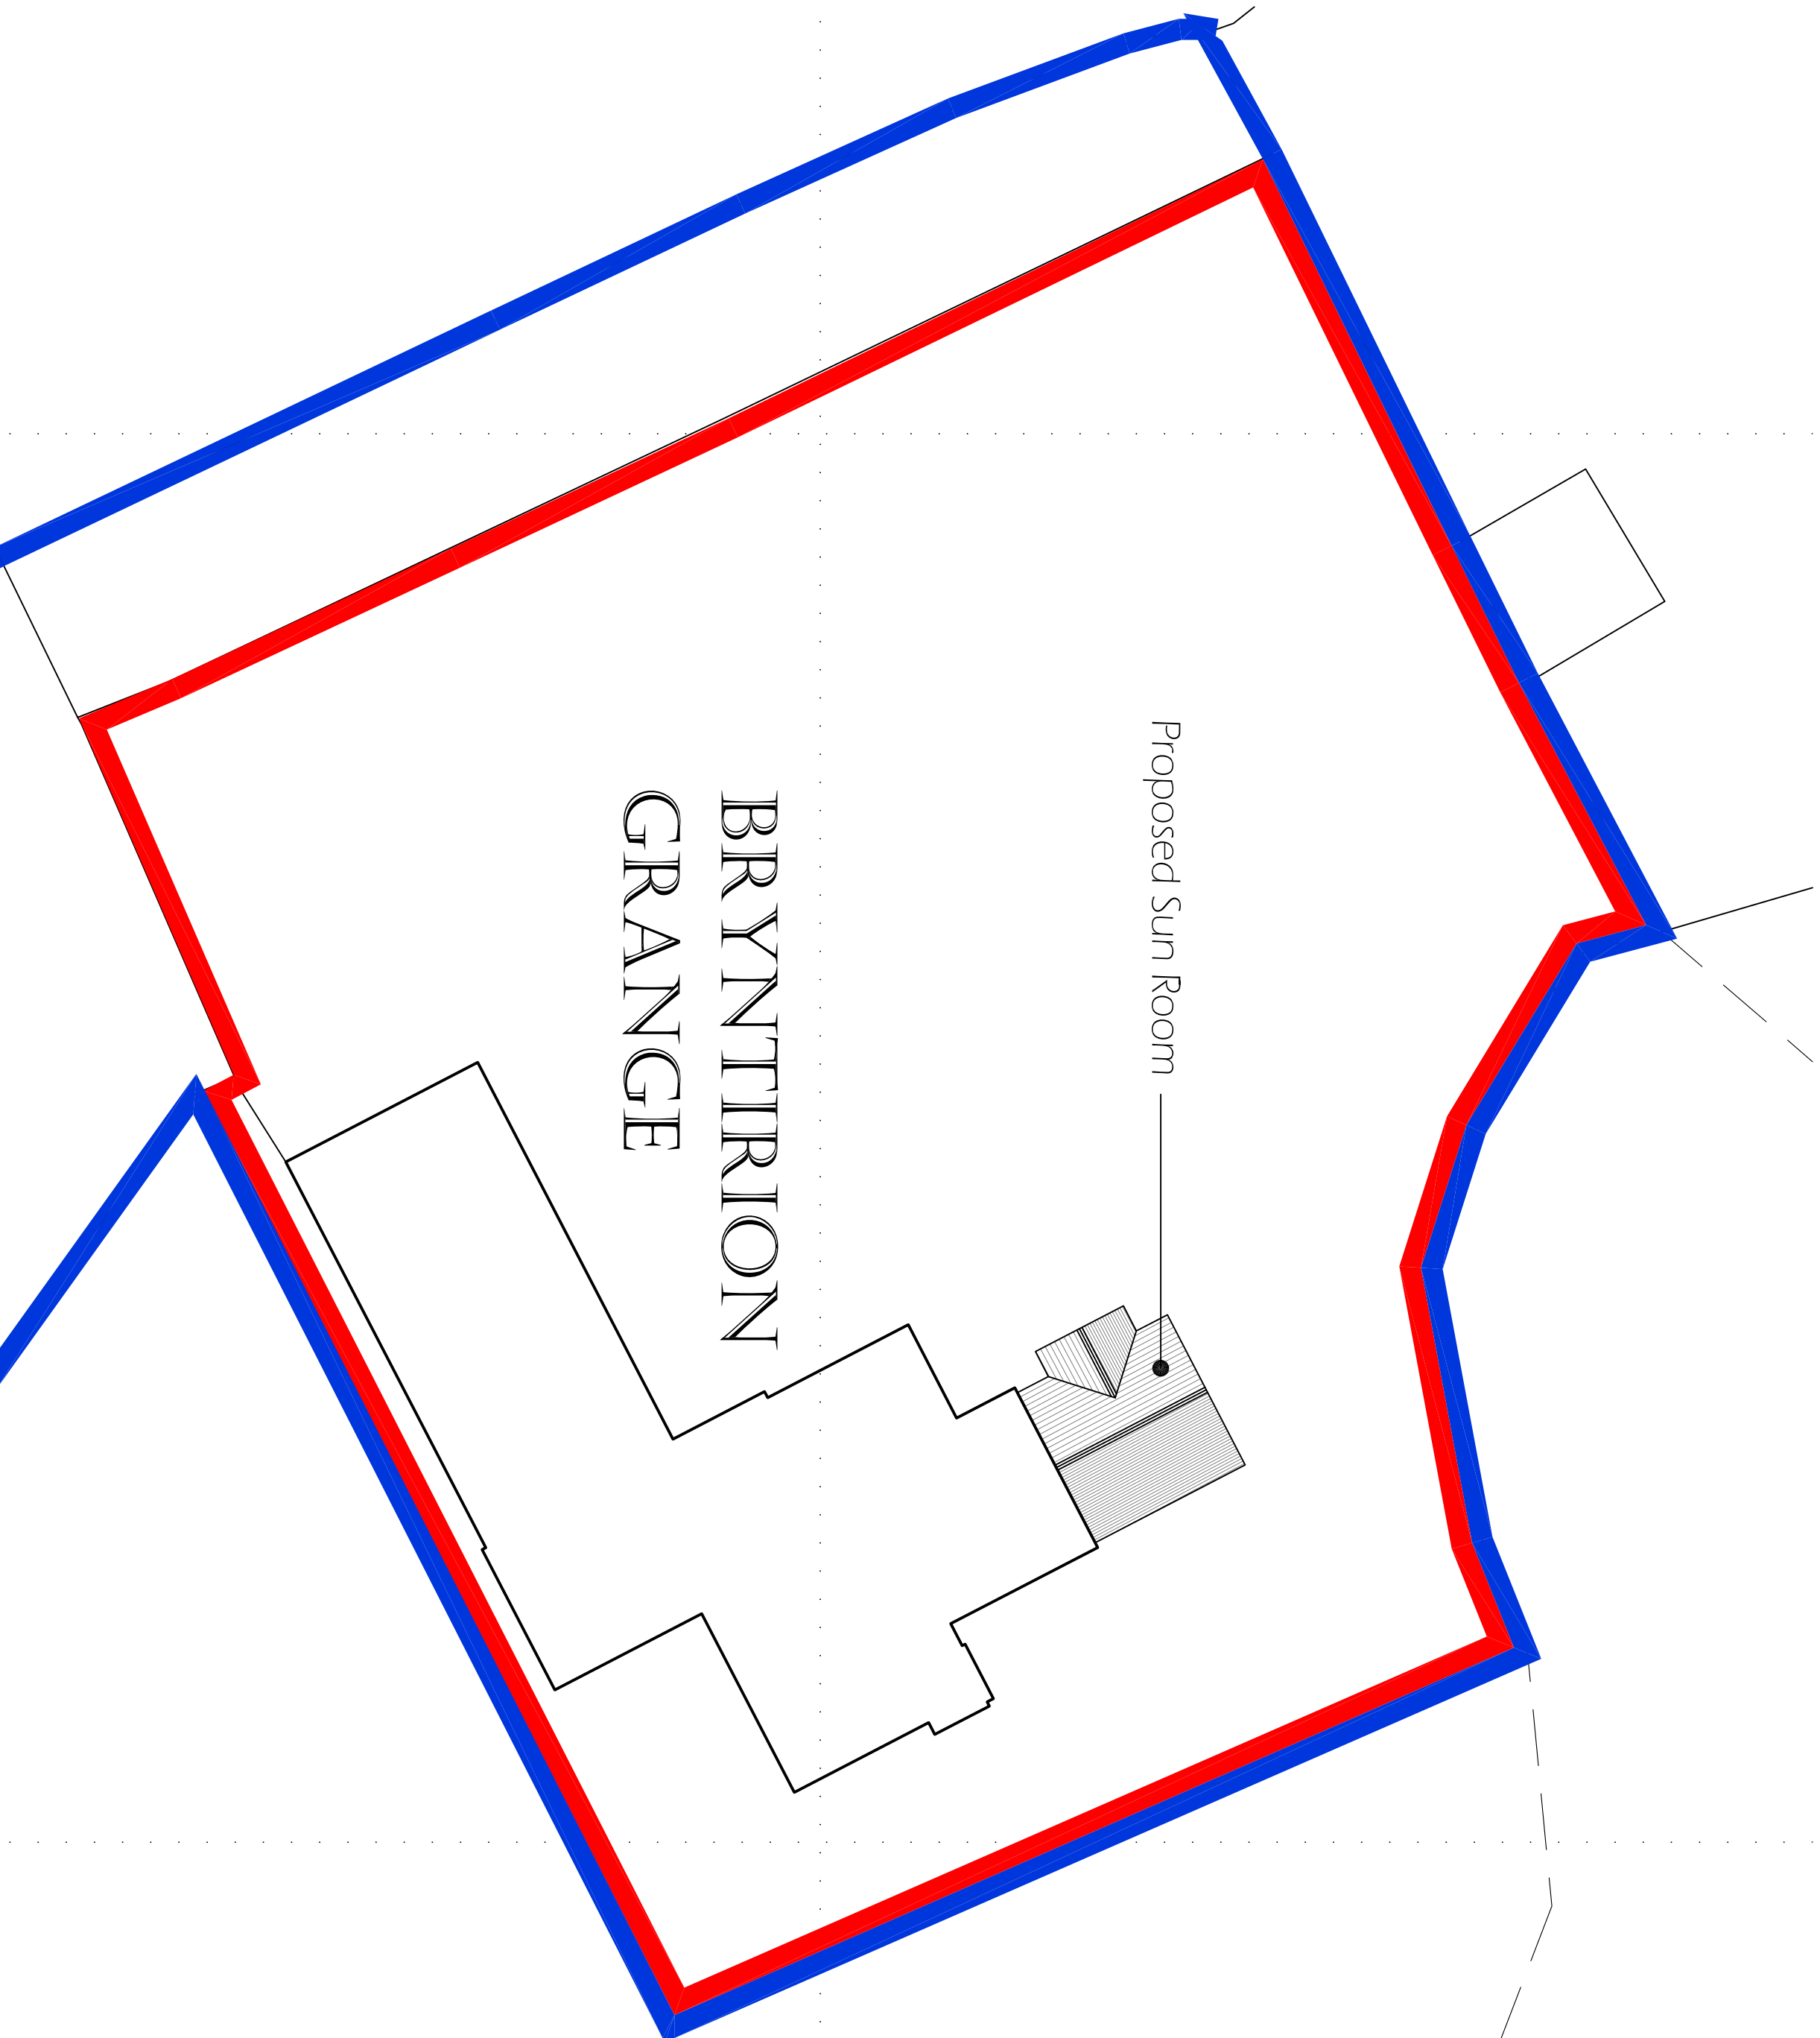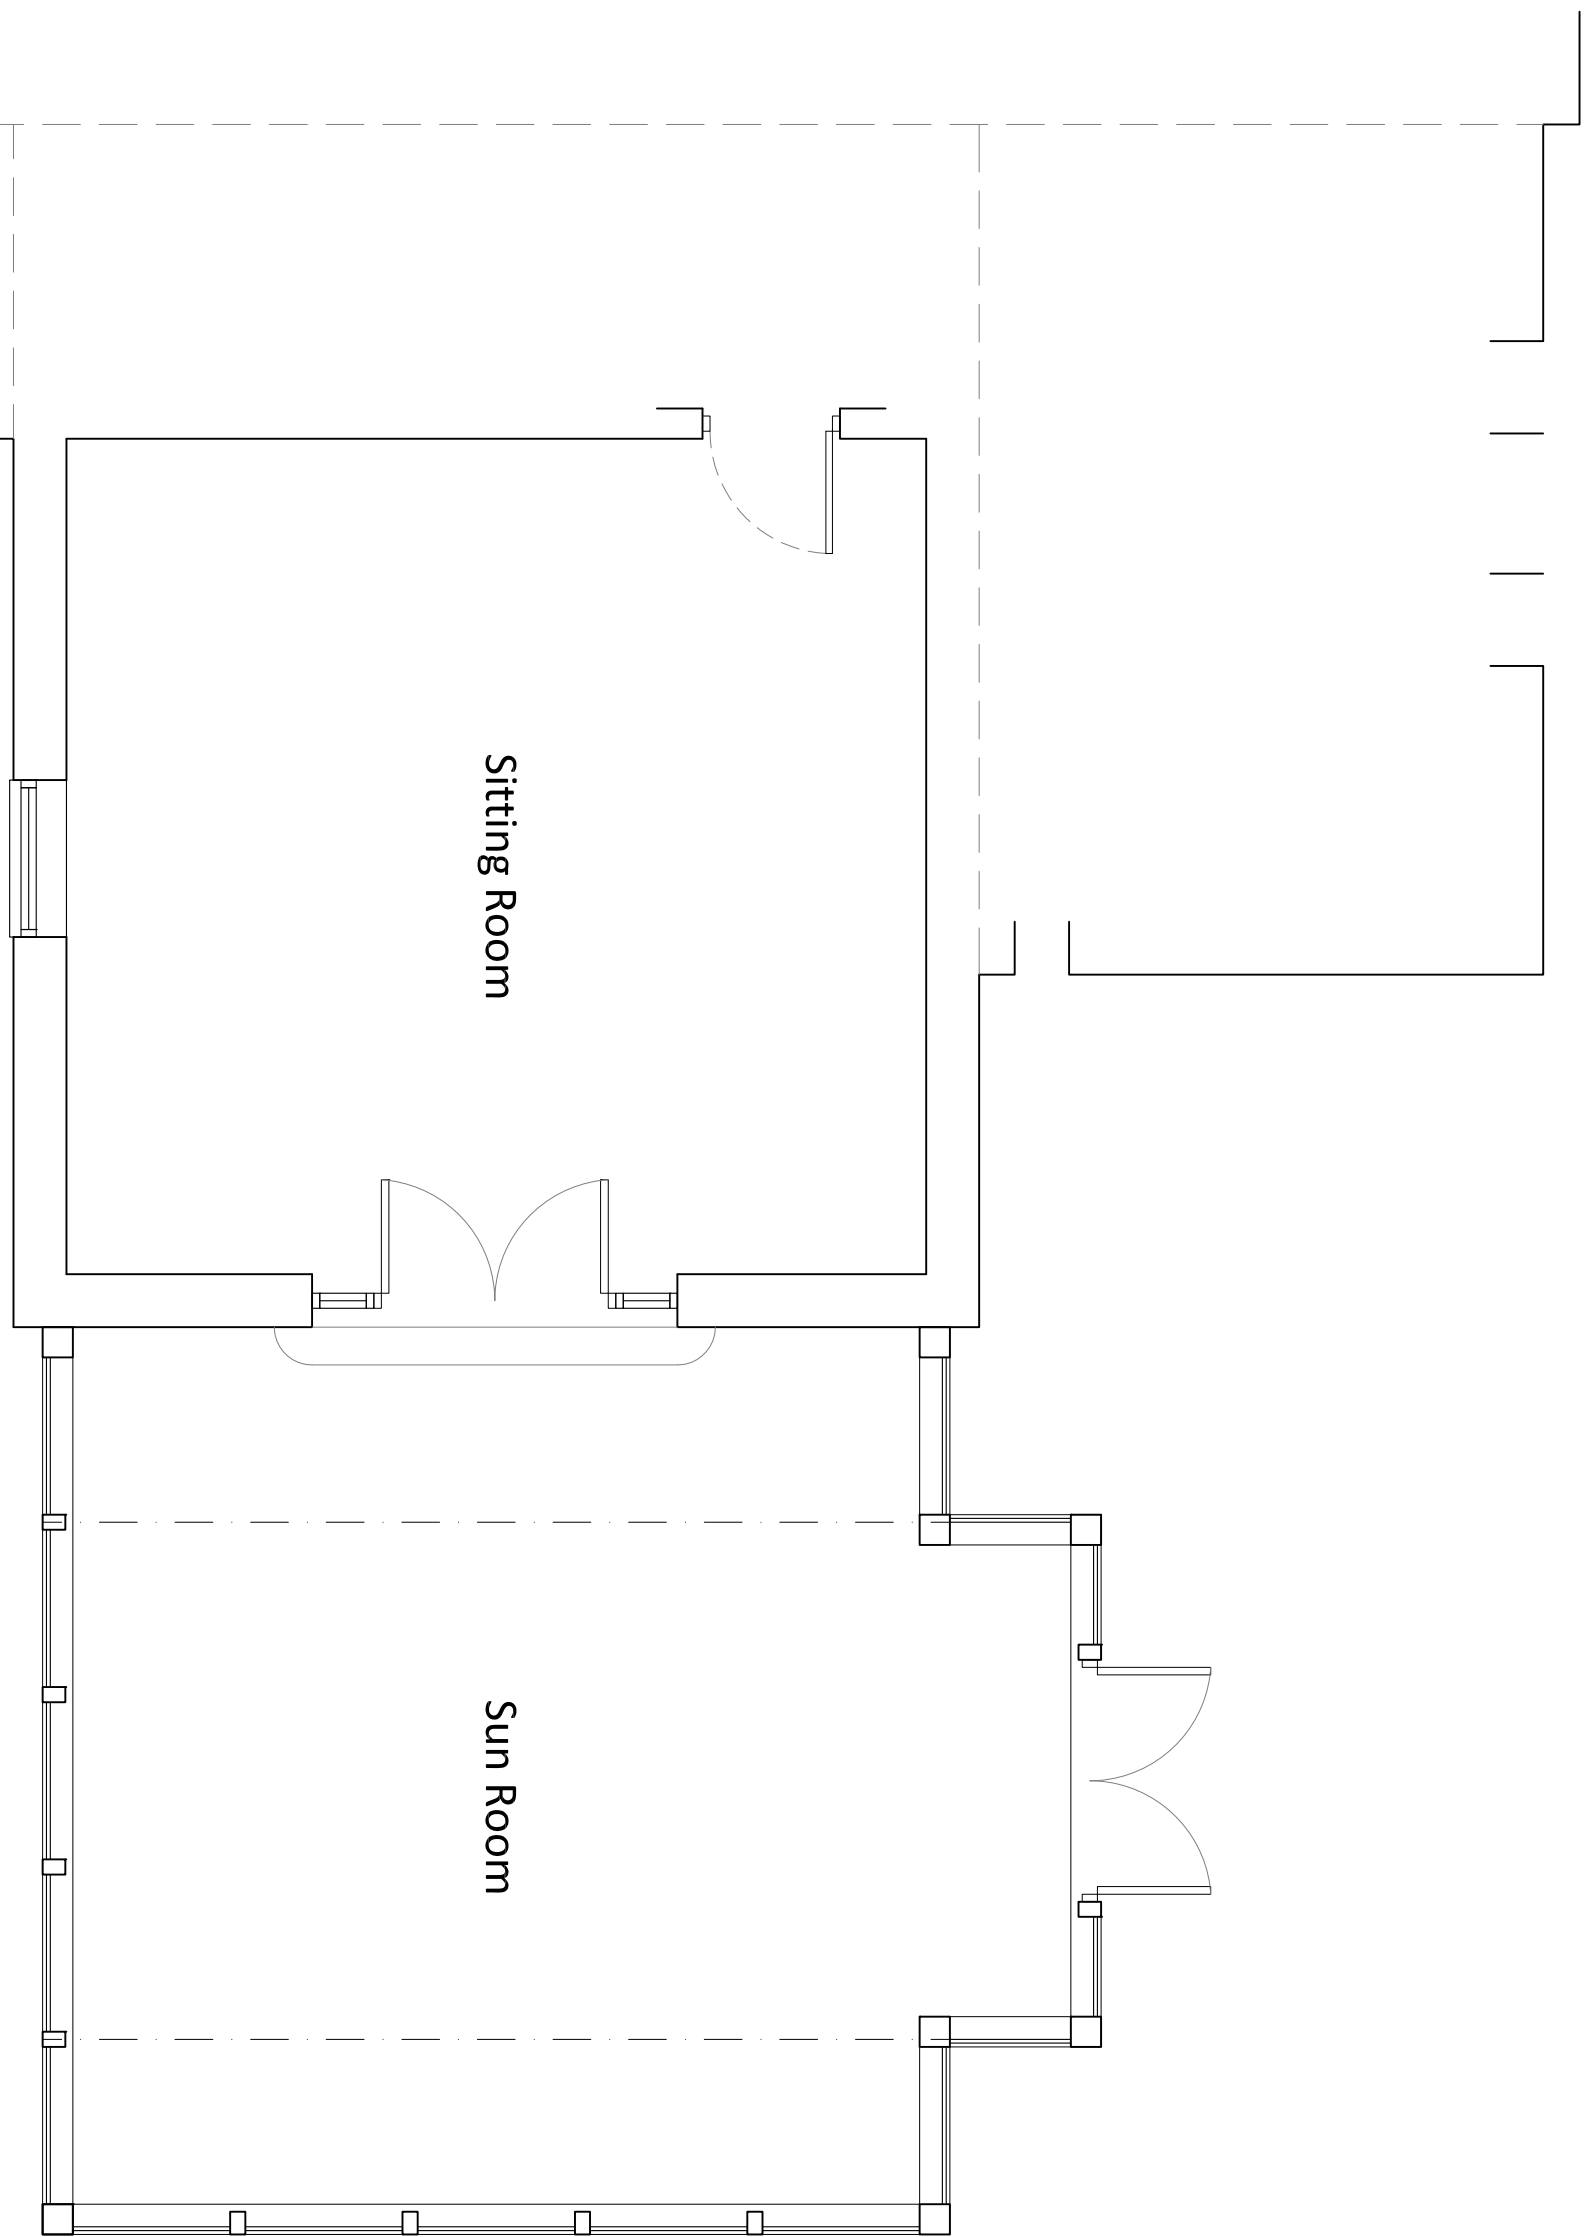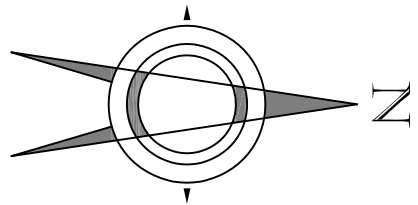

SITE PLAN 1:200

**foreSite** ARCHITECTURAL LTD  
Unit A  
Halesfield 19  
Telford  
Shropshire  
TF7 4QT  
Tel: 01952 - 898078  
Fax: 01952 - 457900  
Email: info@fore-site.co.uk  
Web: www.fore-site.co.uk

Client:- Mr. & Mrs. R. C. Stokes

Bryntirion Grange

Project:- Proposed Sun Room

Bryntirion Grange

LL13 0LP

Drawing:- As Proposed

Scale:- As Shown Drawn:- D.Brice Date:- Jan 10

Project Reference:- Dwg No:- Rev:-

09\_FSLTD\_093 02 -

PROPOSED PLAN 1:50