




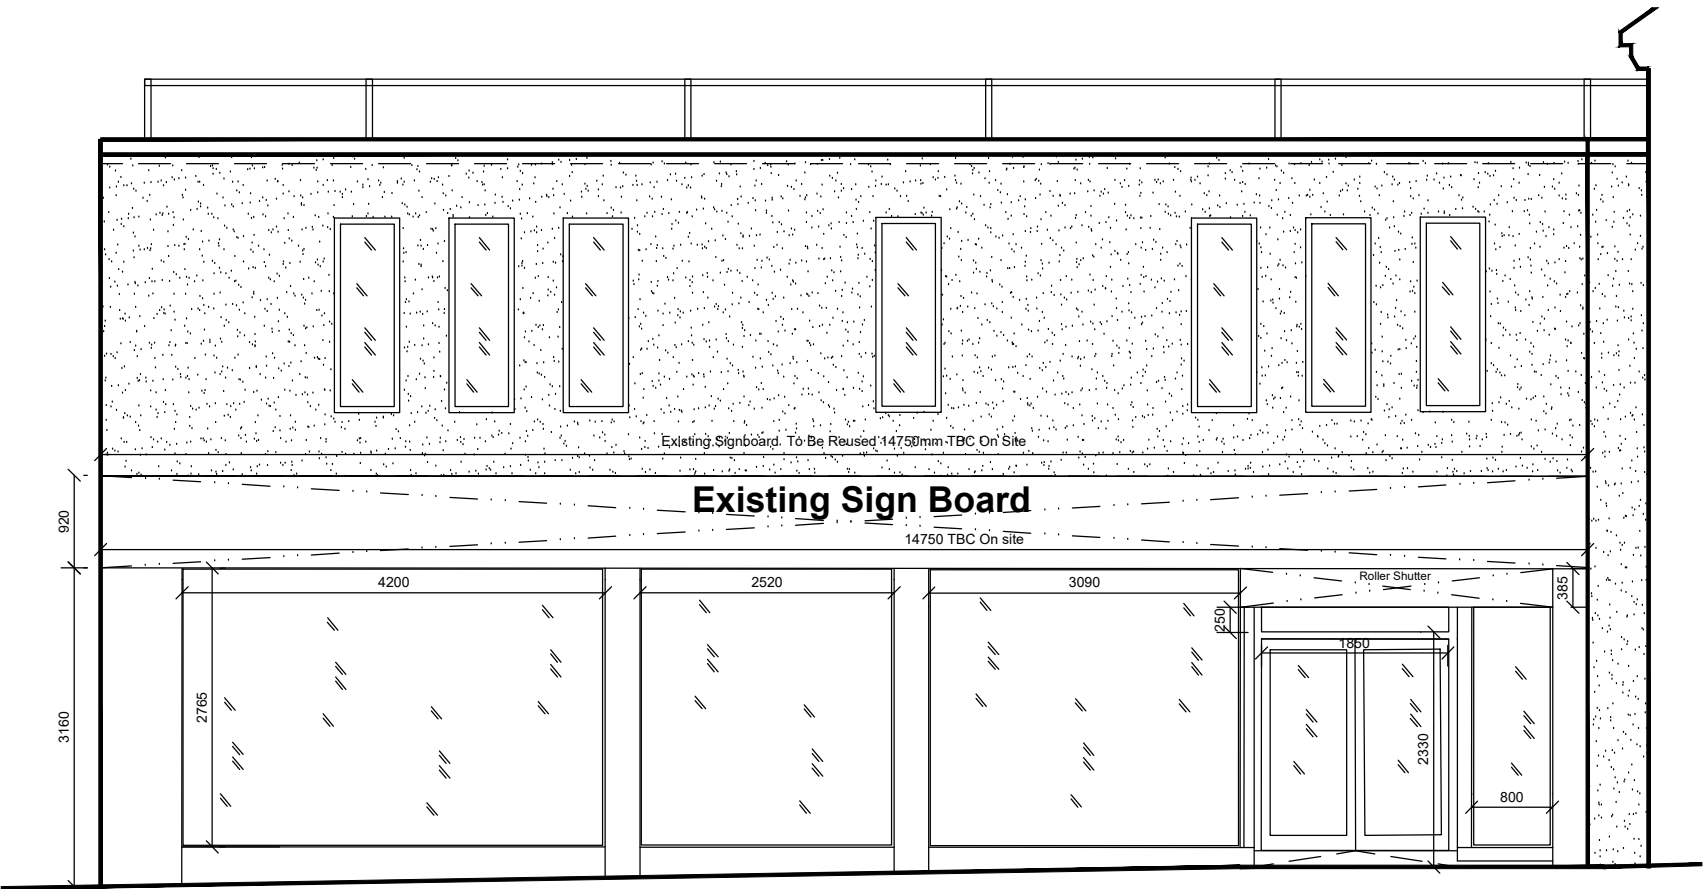


Existing Front (North) Elevation A

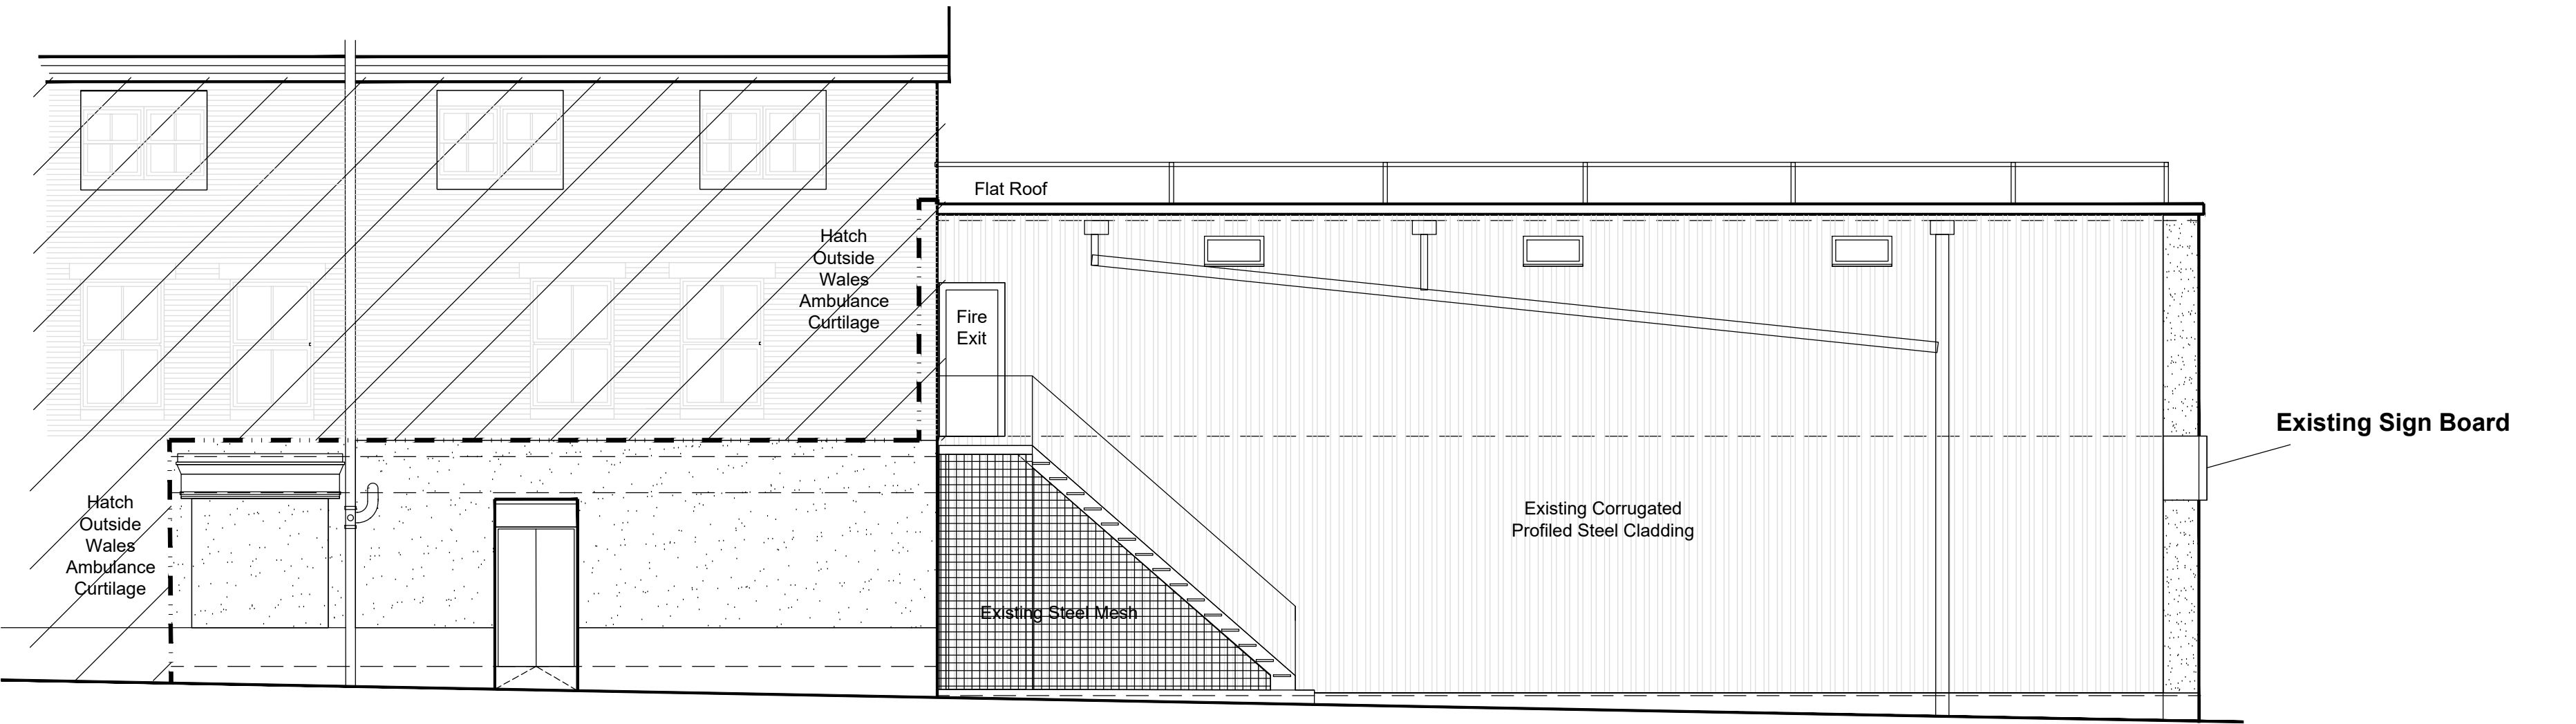


Existing Side (East) Elevation
Elevation B

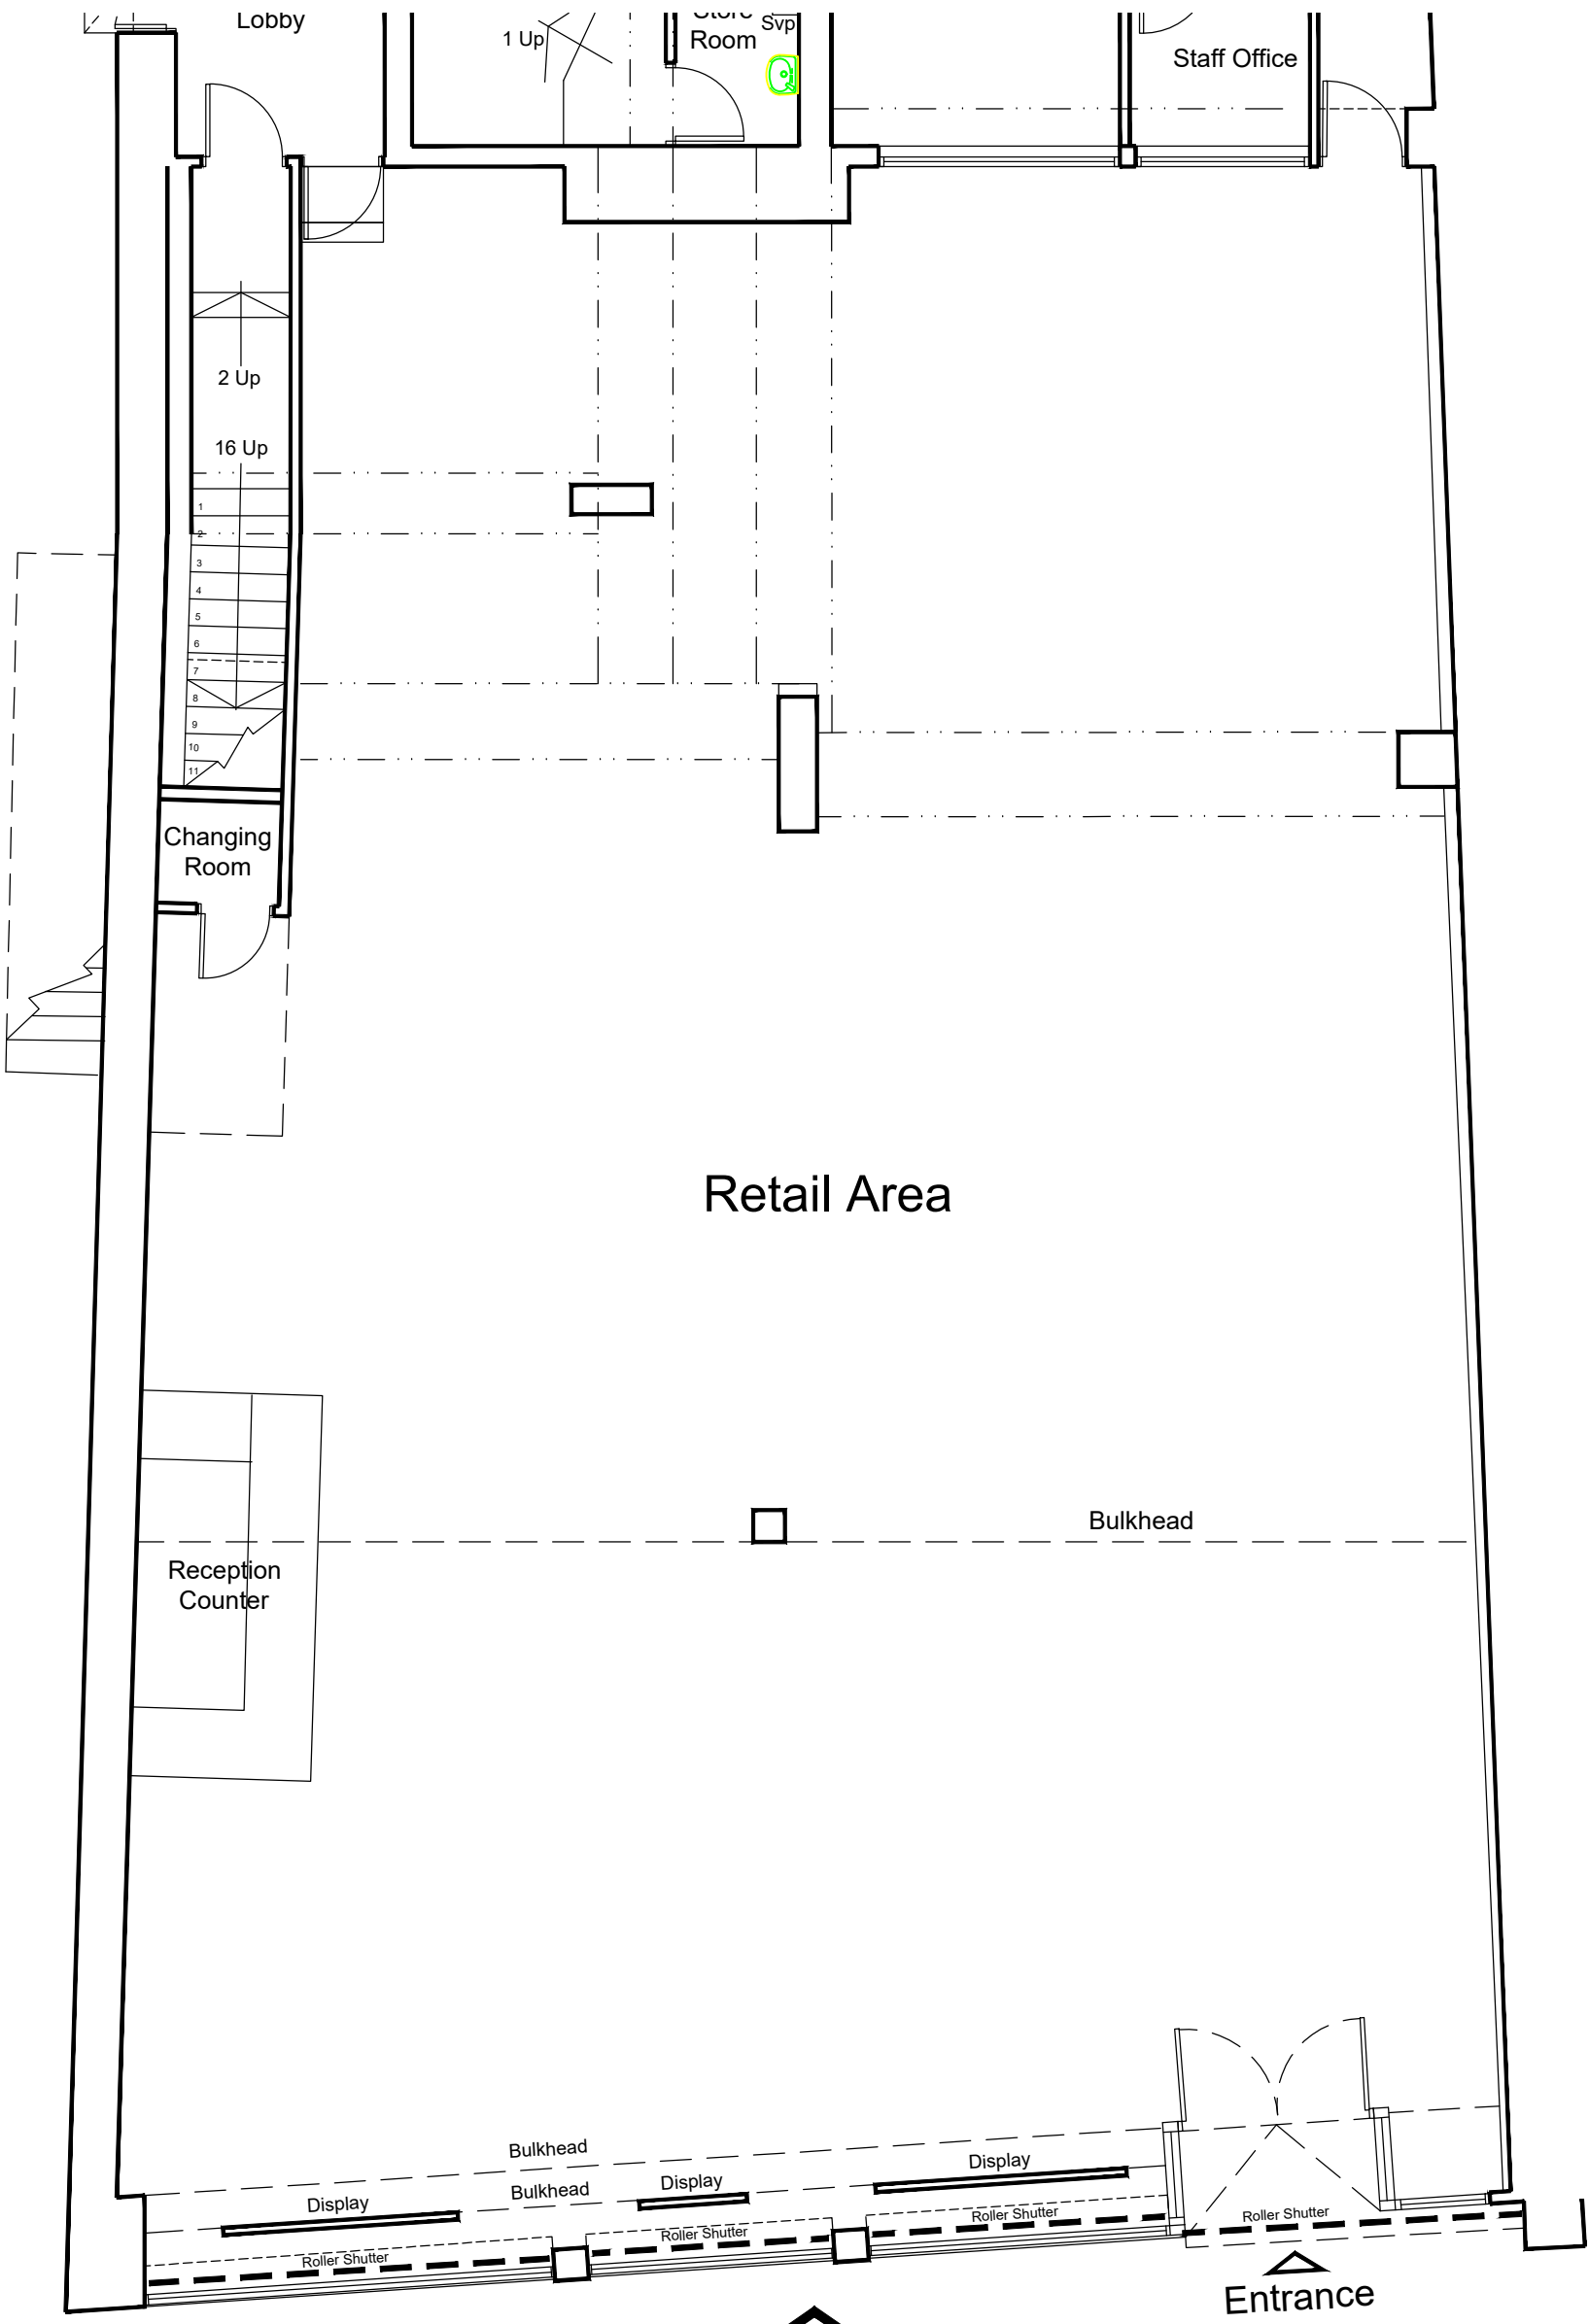


Elevation A
Existing Ground Floor Plan

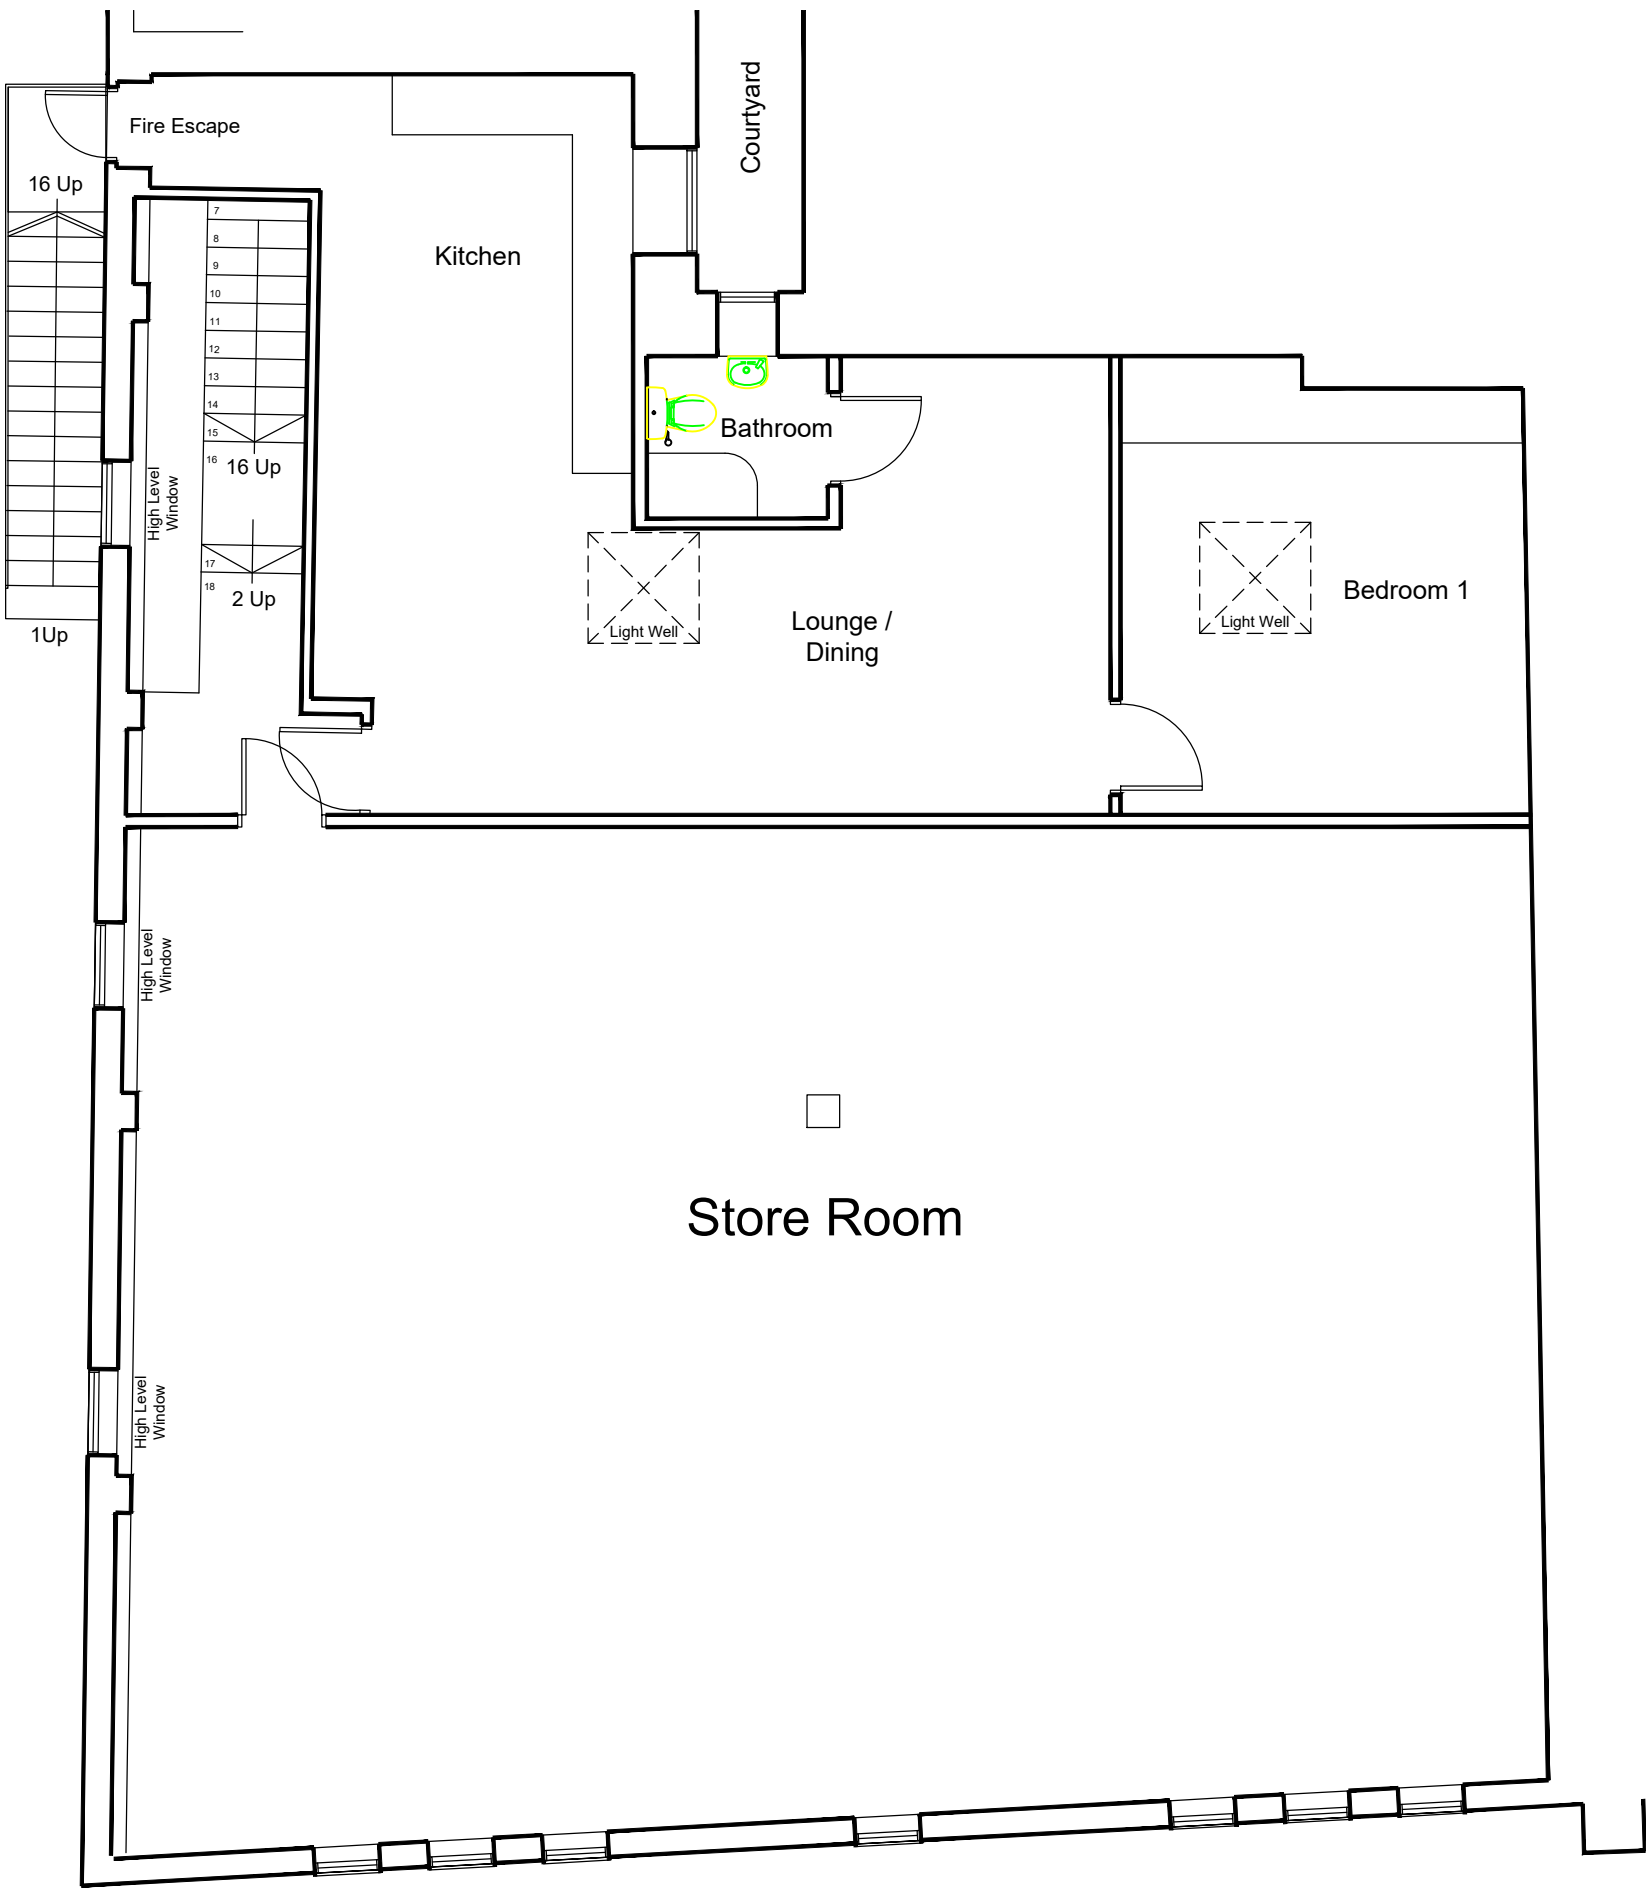

Existing First Floor Plan


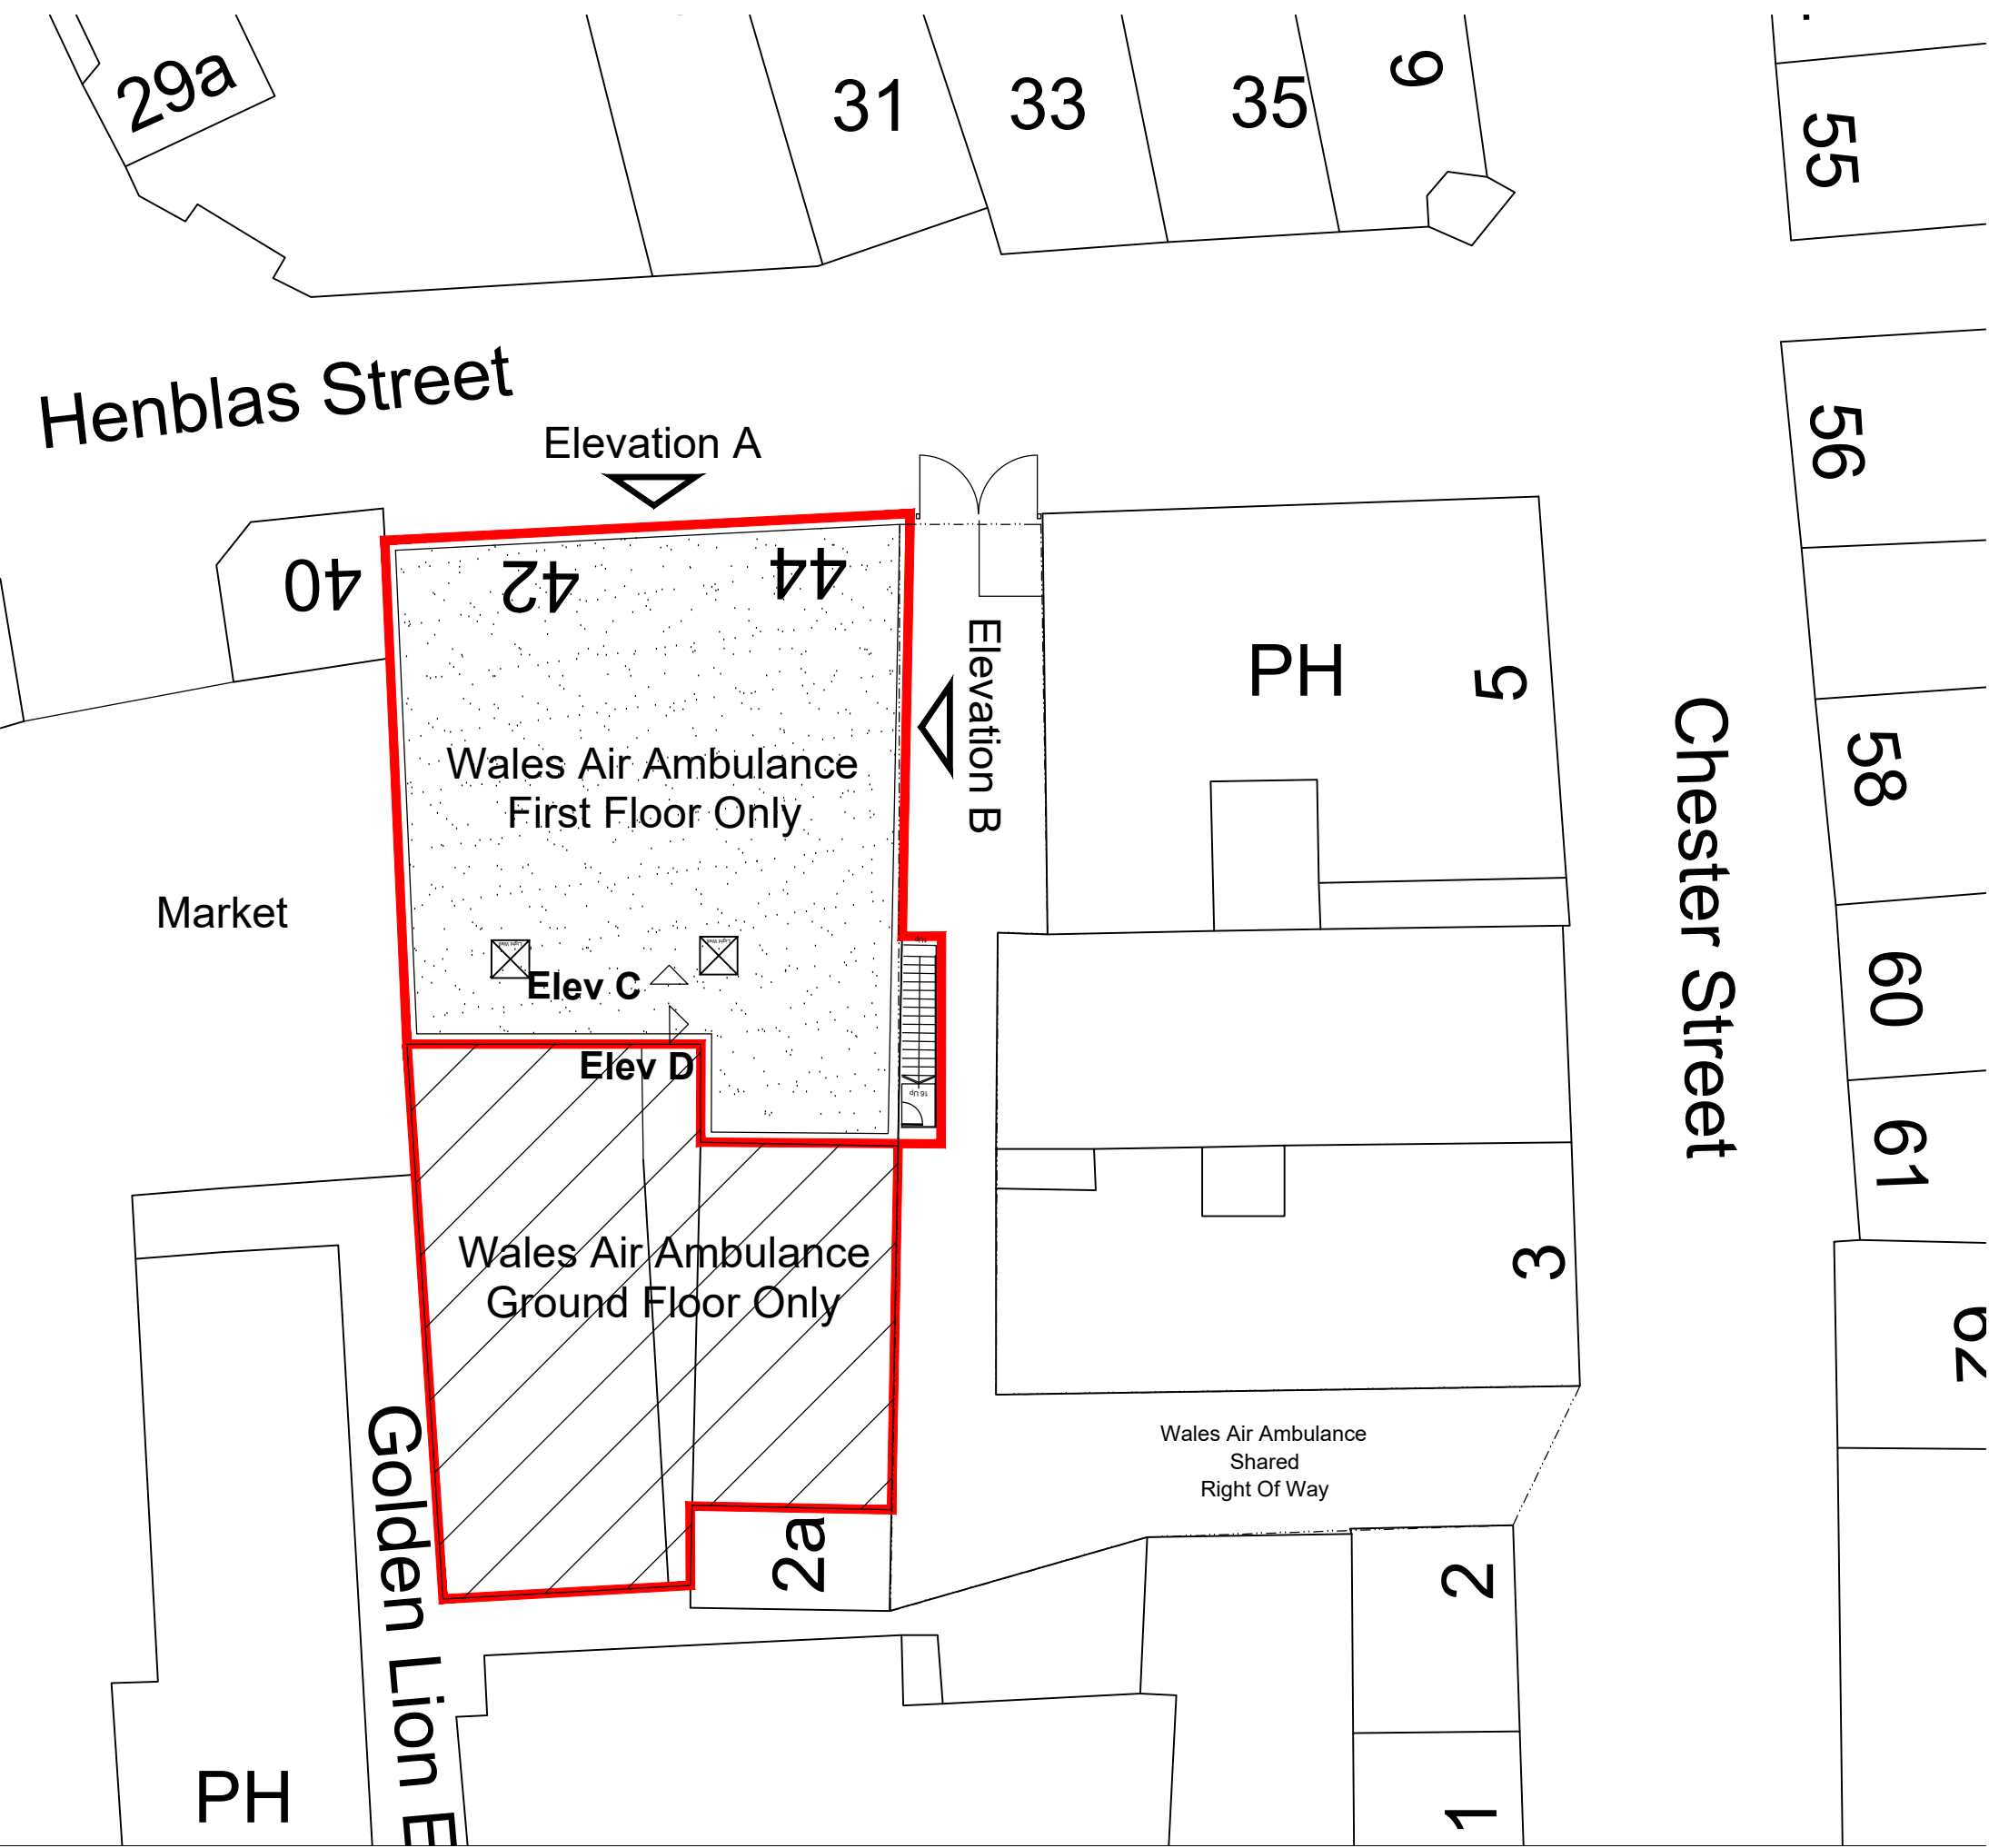


Block Plan
1:200 @ A1

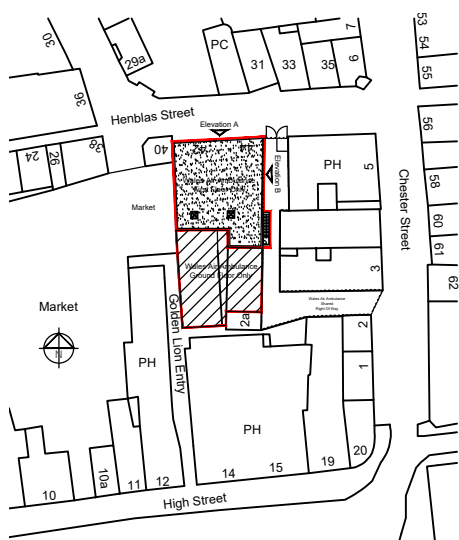

Location Plan
1:1250 @ A1

Planning

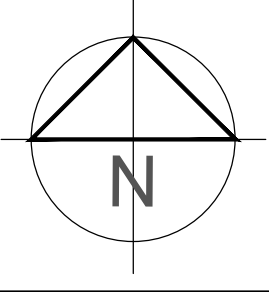 

Project	Contract. No.	Drg. No.	Revision	Scale 1:75 ,200 ,1250 @ A1
Proposed Signage To Welsh Air Ambulance Retail Unit At 42-44 Henblas Street, Wrexham LL13 8AD	AA02	01	Date	Dec .23
Drawing Title Existing Location Plan, Plans & Elevations				