
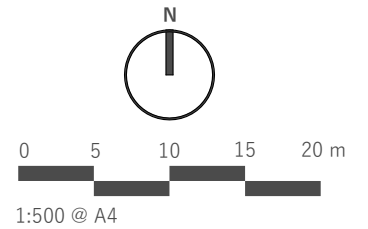


PLAN KEY

- ACCOMMODATION
- EXISTING PARKING
- PROPOSED ADDITIONAL PARKING

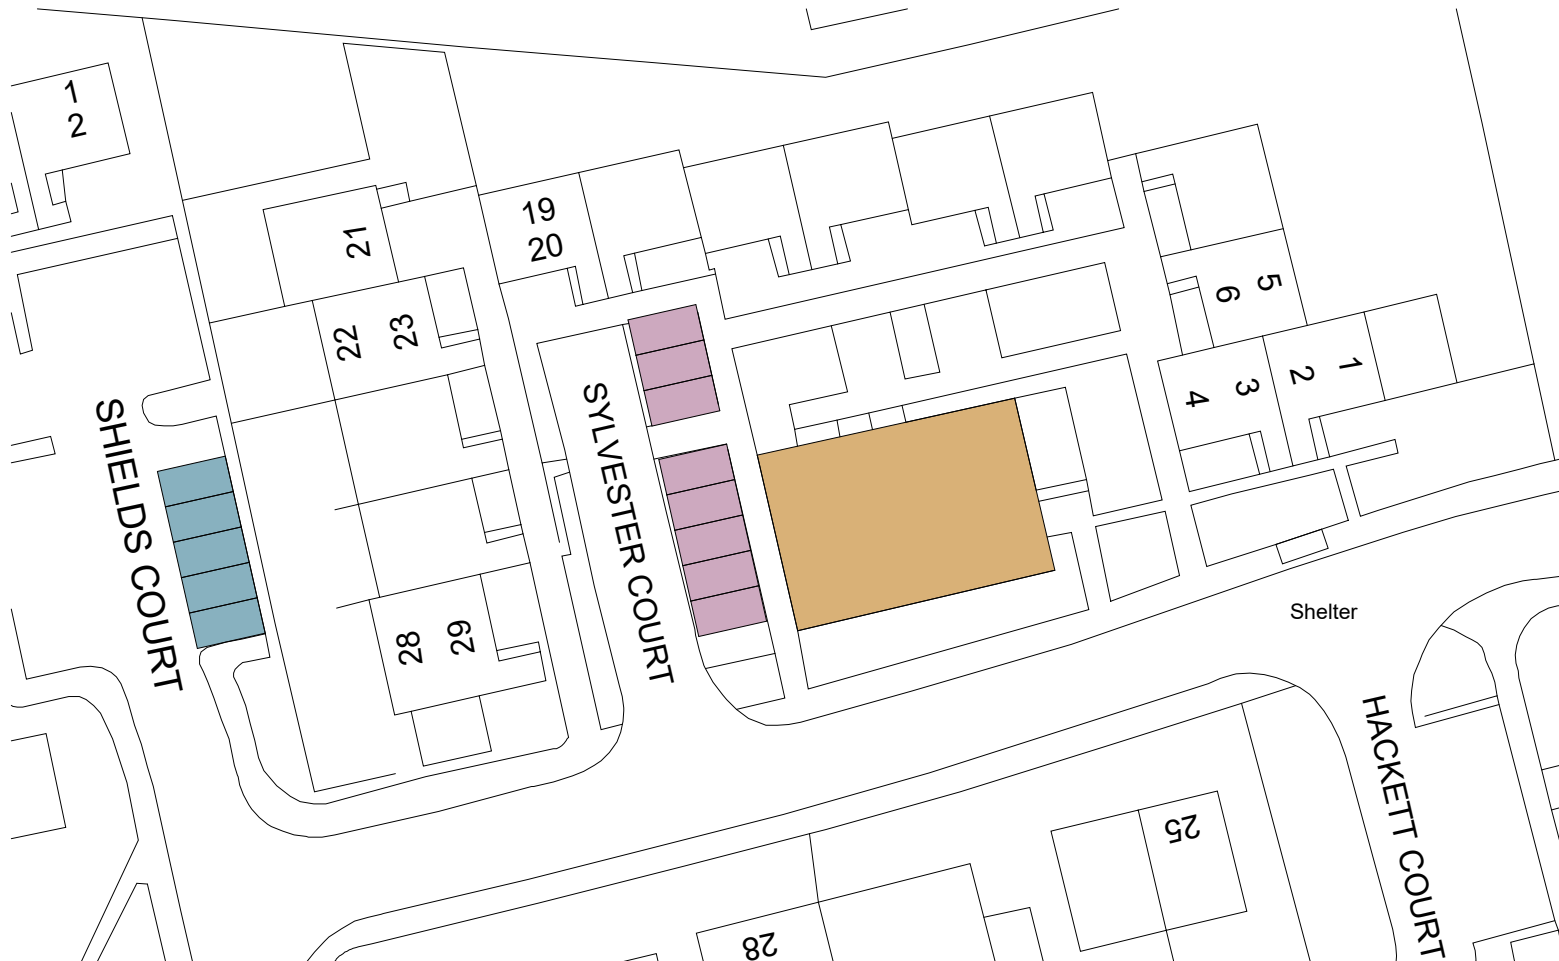

www.saer.wales | 01492 472478 | studio@saer.wales

THIS DRAWING IS COPYRIGHT OF SAER ARCHITECTS LIMITED. CHECK ALL DIMENSIONS ON SITE. DISCREPANCIES TO BE NOTIFIED TO ARCHITECT. ELEMENTS OF STRUCTURE SHOWN ARE INDICATIVE AND FOR GUIDANCE. FINAL DESIGN TO STRUCTURAL ENGINEERS DETAILS AND SPECIFICATION.

PROJECT:
**SYLVESTER COURT,
WREXHAM**

CLIENT:
**WALES & WEST
HOUSING**

DRAWING TITLE:
PROPOSED SITE PLAN

PURPOSE OF ISSUE: PLANNING	STATUS: S3
-------------------------------	---------------

DRAWING No: SCR-SAL-A1-ZZ-DR-A-0012	PROJECT No: P1165
--	----------------------

SCALE: As indicated@A4	REVISION: P2
---------------------------	-----------------