



Bedford St Westgate
Cleckheaton BD19 5EA
Tel: 01274 873232 Fax: 01274 877779
email: info@elitesystems.co.uk
www.elitesystems.co.uk
the possibilities are endless.....

Rev	Description	Date
B	Windows / cladding altered to feedback	20-5-20
C	Kitchen wall 1200mm high. Double doors to Store	26-5-20
D	Plastisol Brown. Add bay. Bay length 8.4m. Alter layout. Cedar to full elevation	15-7-20
E	Building size reduced. Office moved.	27-8-20
F	Dims to metre	25-06-21
G	Kitchen Half Door added	20-08-21
H	Remove timber cladding. Walls 142mm.	14-10-21

Building Specification:

PROJECT

Rhostyllin Single Classroom

TITLE

GA

CLIENT


Wrexham C.B.C.

DRAWN BY RC	CHECKED BY JG	DATE 01/19/21
----------------	------------------	------------------

SCALE (@ A1) 1 : 50	PROJECT NUMBER 2003 05
------------------------	---------------------------

DRAWING NUMBER 2003 05-ELT-00-00-DR-A-1000	REV H
---	----------

STATUS: I
A=Approval P=Production I=Issued Information

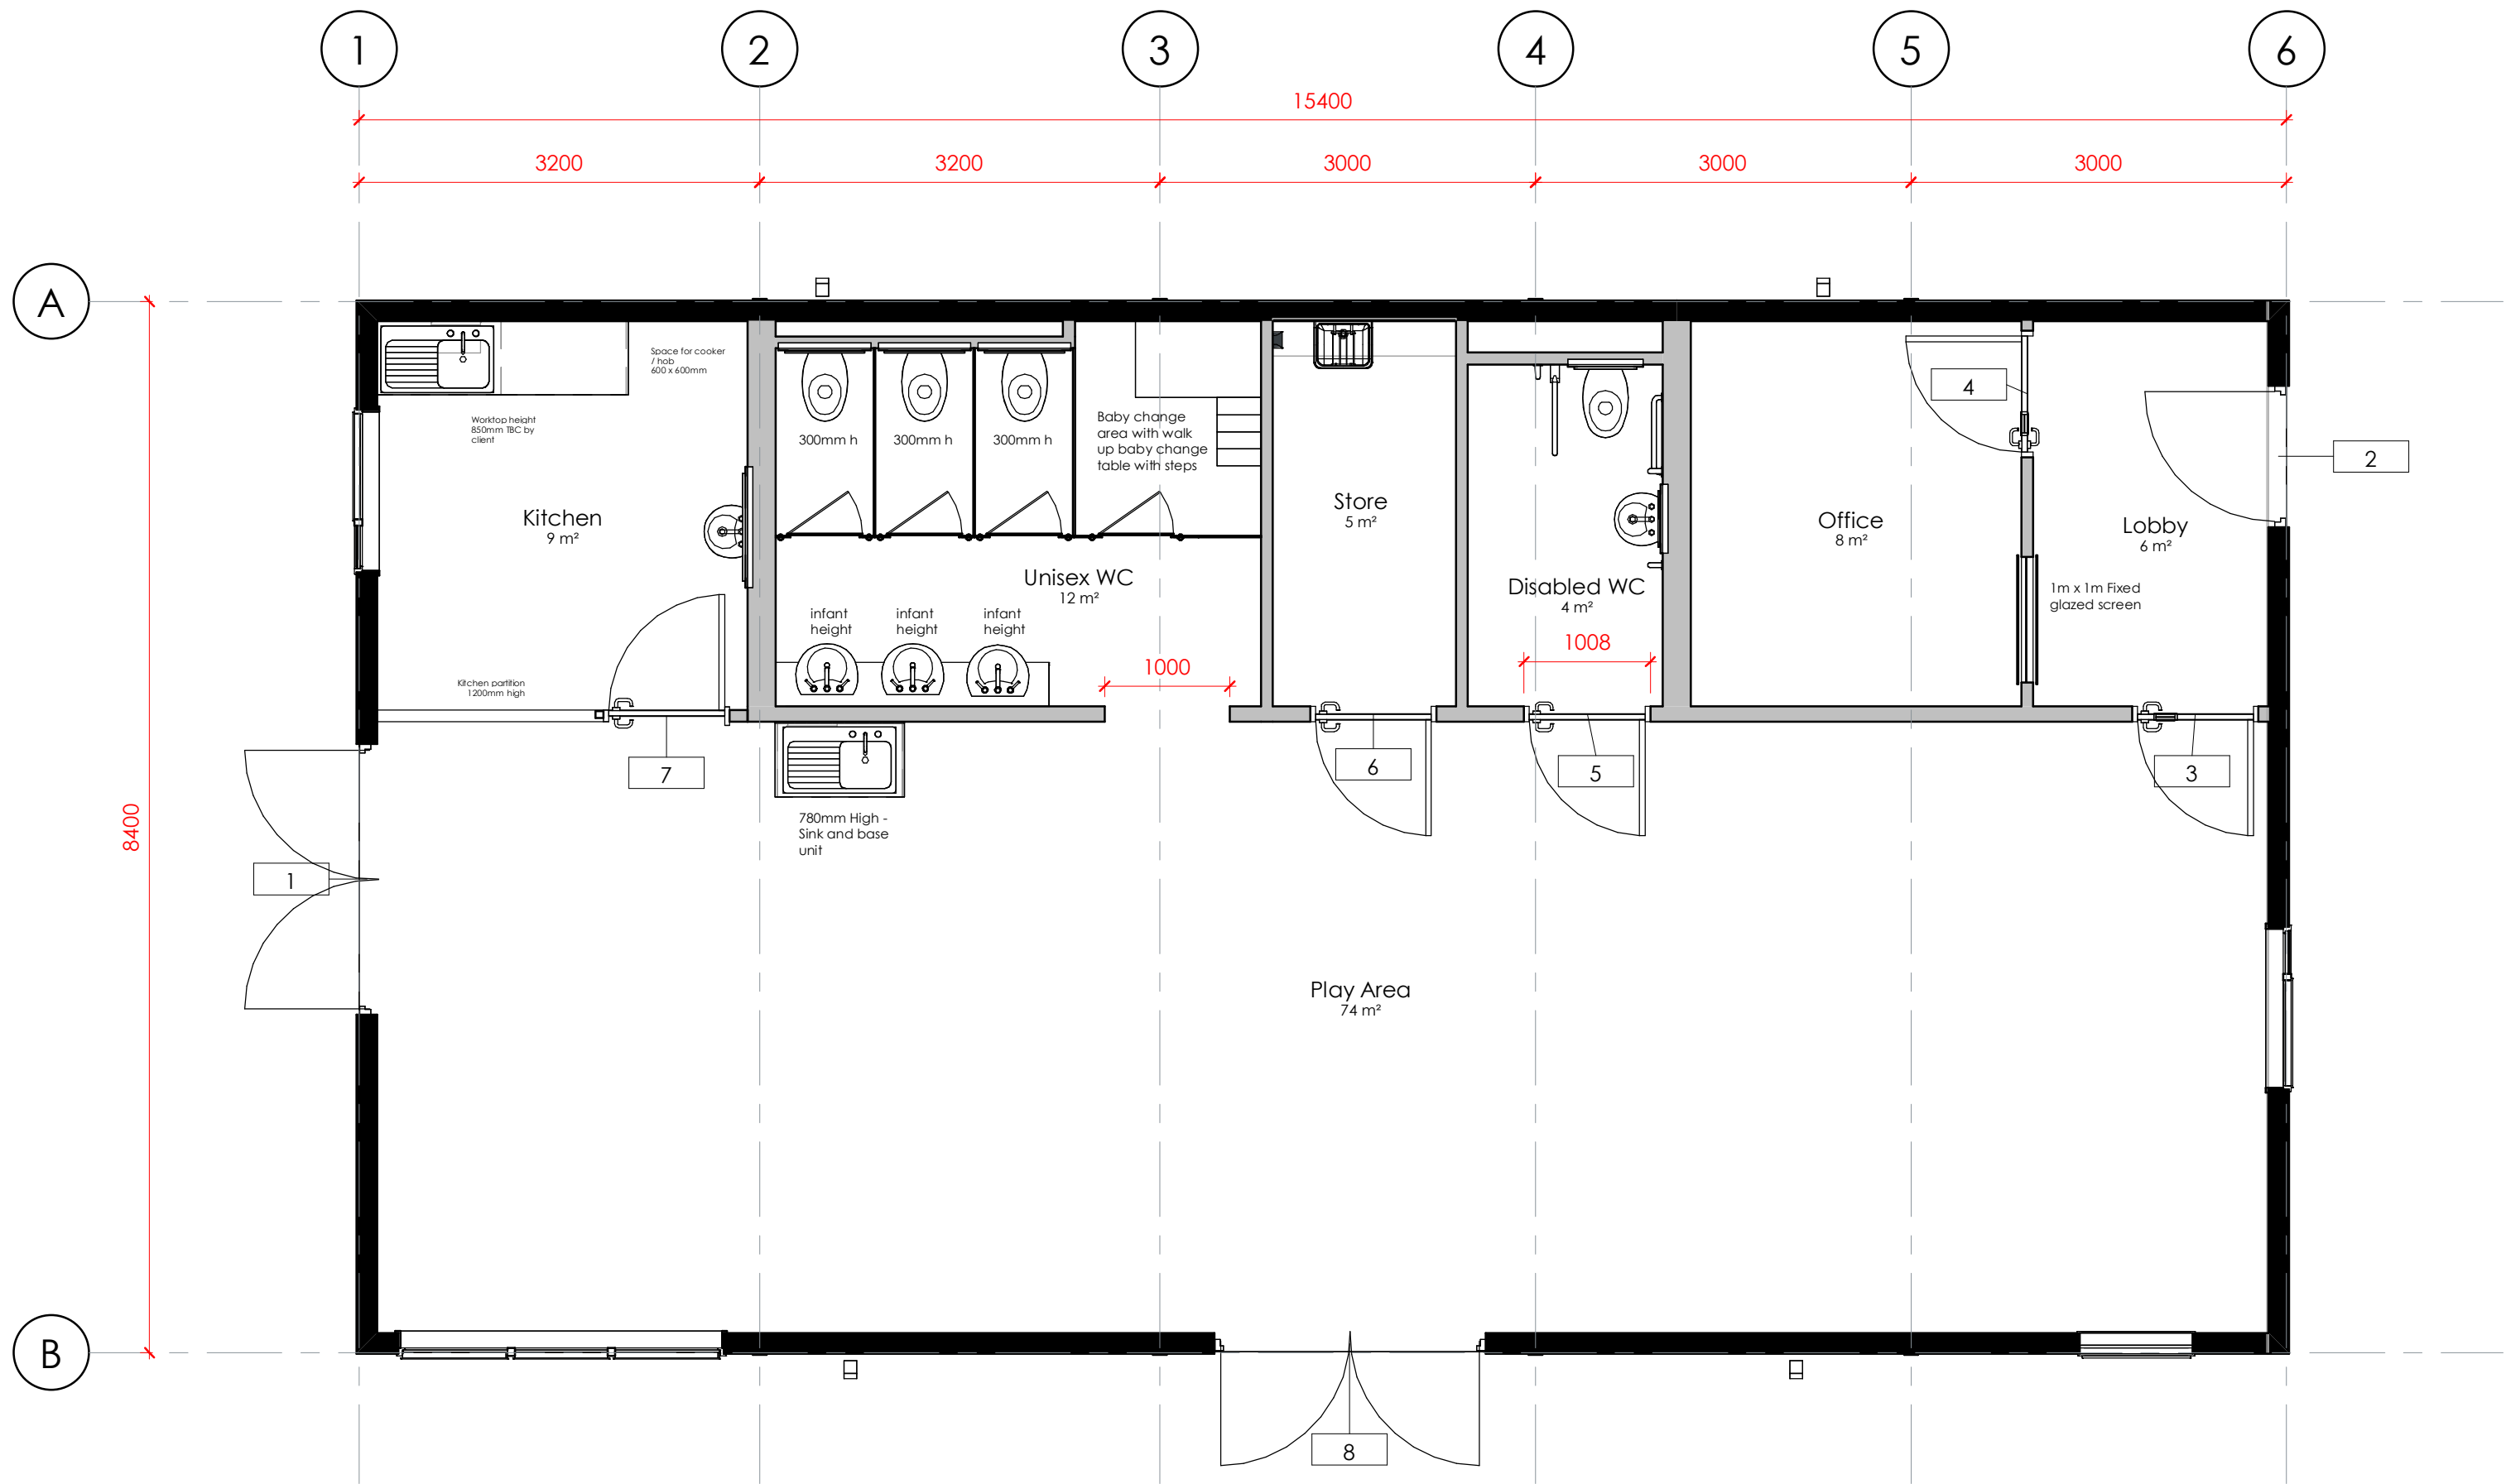

1 GA Floor Plan

Door Schedule

Mark	Type	Door Width	Cylinder Lock	Indicator Bolt	Fire Rating	Door Closer	Disabled Fitting	Intumescent Strip S+F	Kick Plate	WC Sign	Fire Door Sign	Push Bar Emergency Release
1	Ext-Double-Part M 4LVP-2070mm x 2040mm	926	panic latch	No		No	No	No	No	No	Yes	Yes
2	Ext-Part M LVP-1038	1038	euro with turn	No		Yes	No	No	No	No	No	No
3	FD30 VP 926	926	euro with turn	No		Yes	No	No	Yes	No	No	No
4	FD30 VP 926	926	euro with turn	No		Yes	No	No	Yes	No	No	No
5	Disabled 915	926	indicator bolt	Yes		No	Yes	No	Yes	Yes	No	No
6	FD30 Blank 926	926	euro with turn	No	FD30	No	No	Yes	Yes	No	Yes	No
7	Ash 926 Half Door	926	indicator bolt	No		No	No	No	Yes	No	No	No
8	Ext-Double-Part M 4LVP-2070mm x 2040mm	926	panic latch	No		No	No	No	No	No	Yes	Yes