


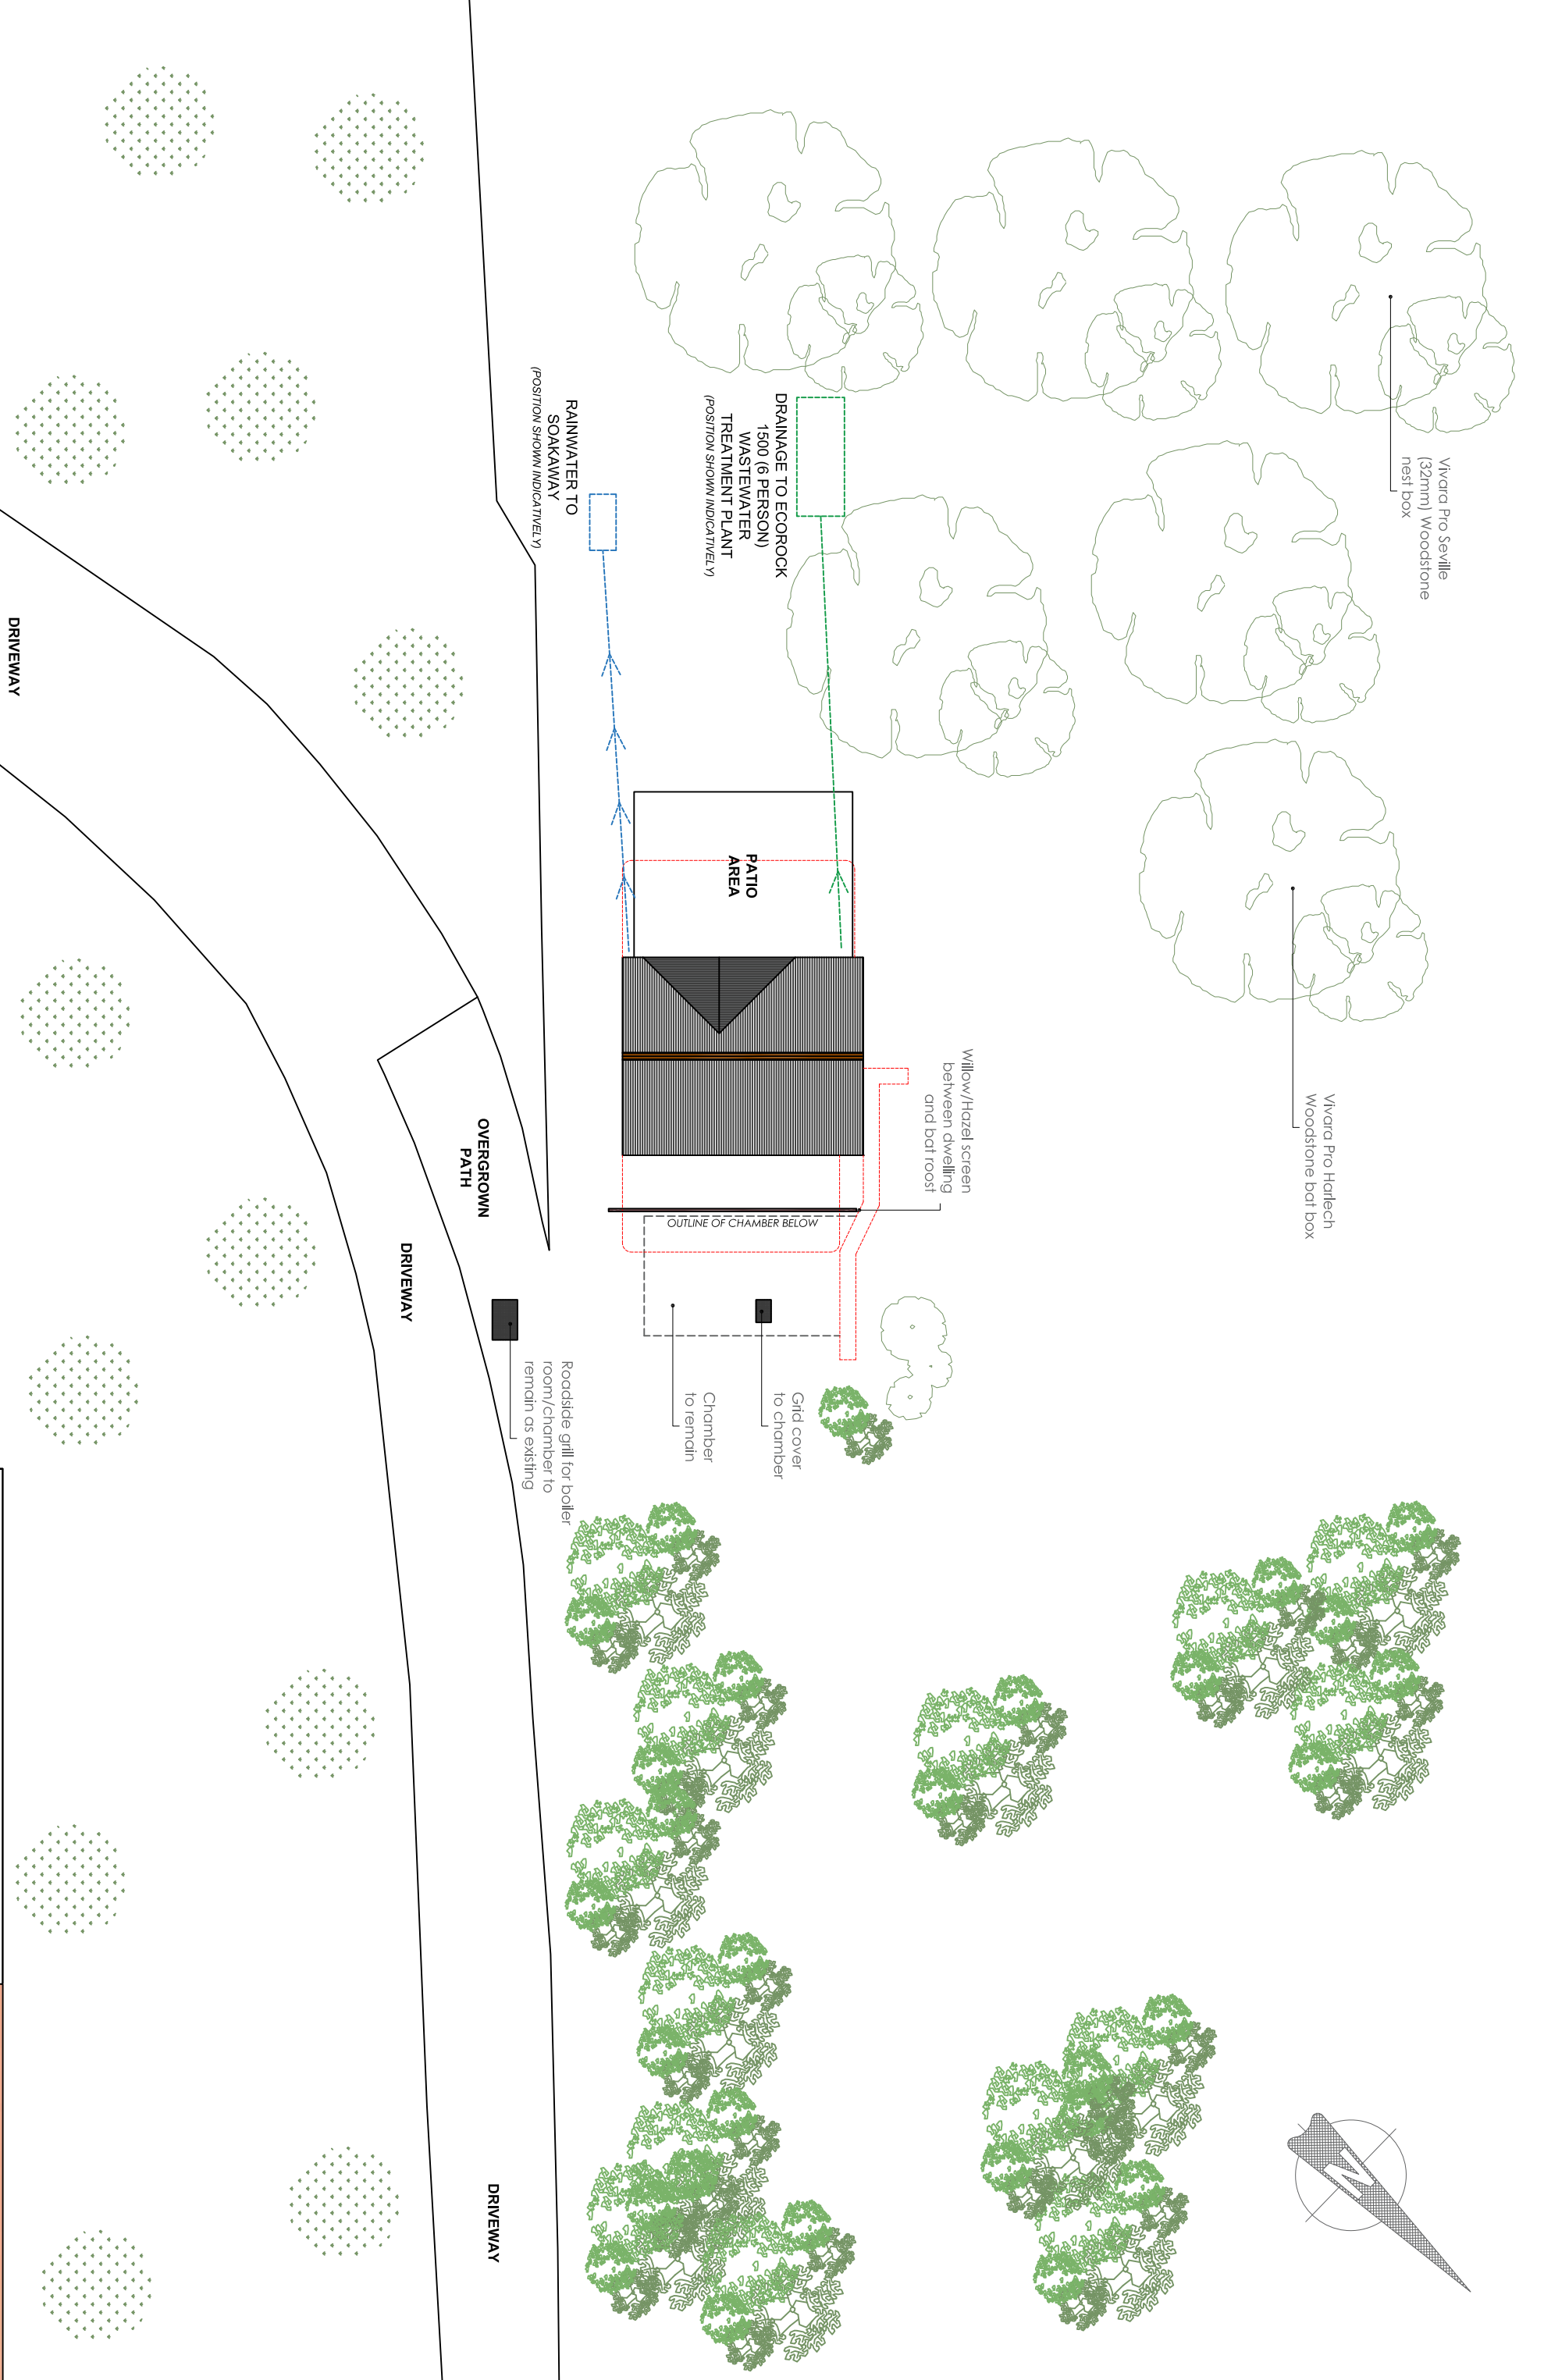

Proposed Site Plan

Option 2B



Project	Proposed Conversion of Kennels to Form Gardening & Security Staff Accommodation - Planning Drawings
Address	Plas Nantyr, Nantyr, LL20 7DD
Client	Portia Kenneway
Scale	Scale 1:200 @A3
Drawing:-	Ty/1305/PL02

📞 Landline – 01824 702444

📱 Mobile – 07833340997

🌐 www.tyarchitecture.co.uk

✉ info@tyarchitecture.co.uk

📍 Ty Architecture Cyf

15A Cwylwyd Street

Ruthin

Denbighshire

LL15 1HF