



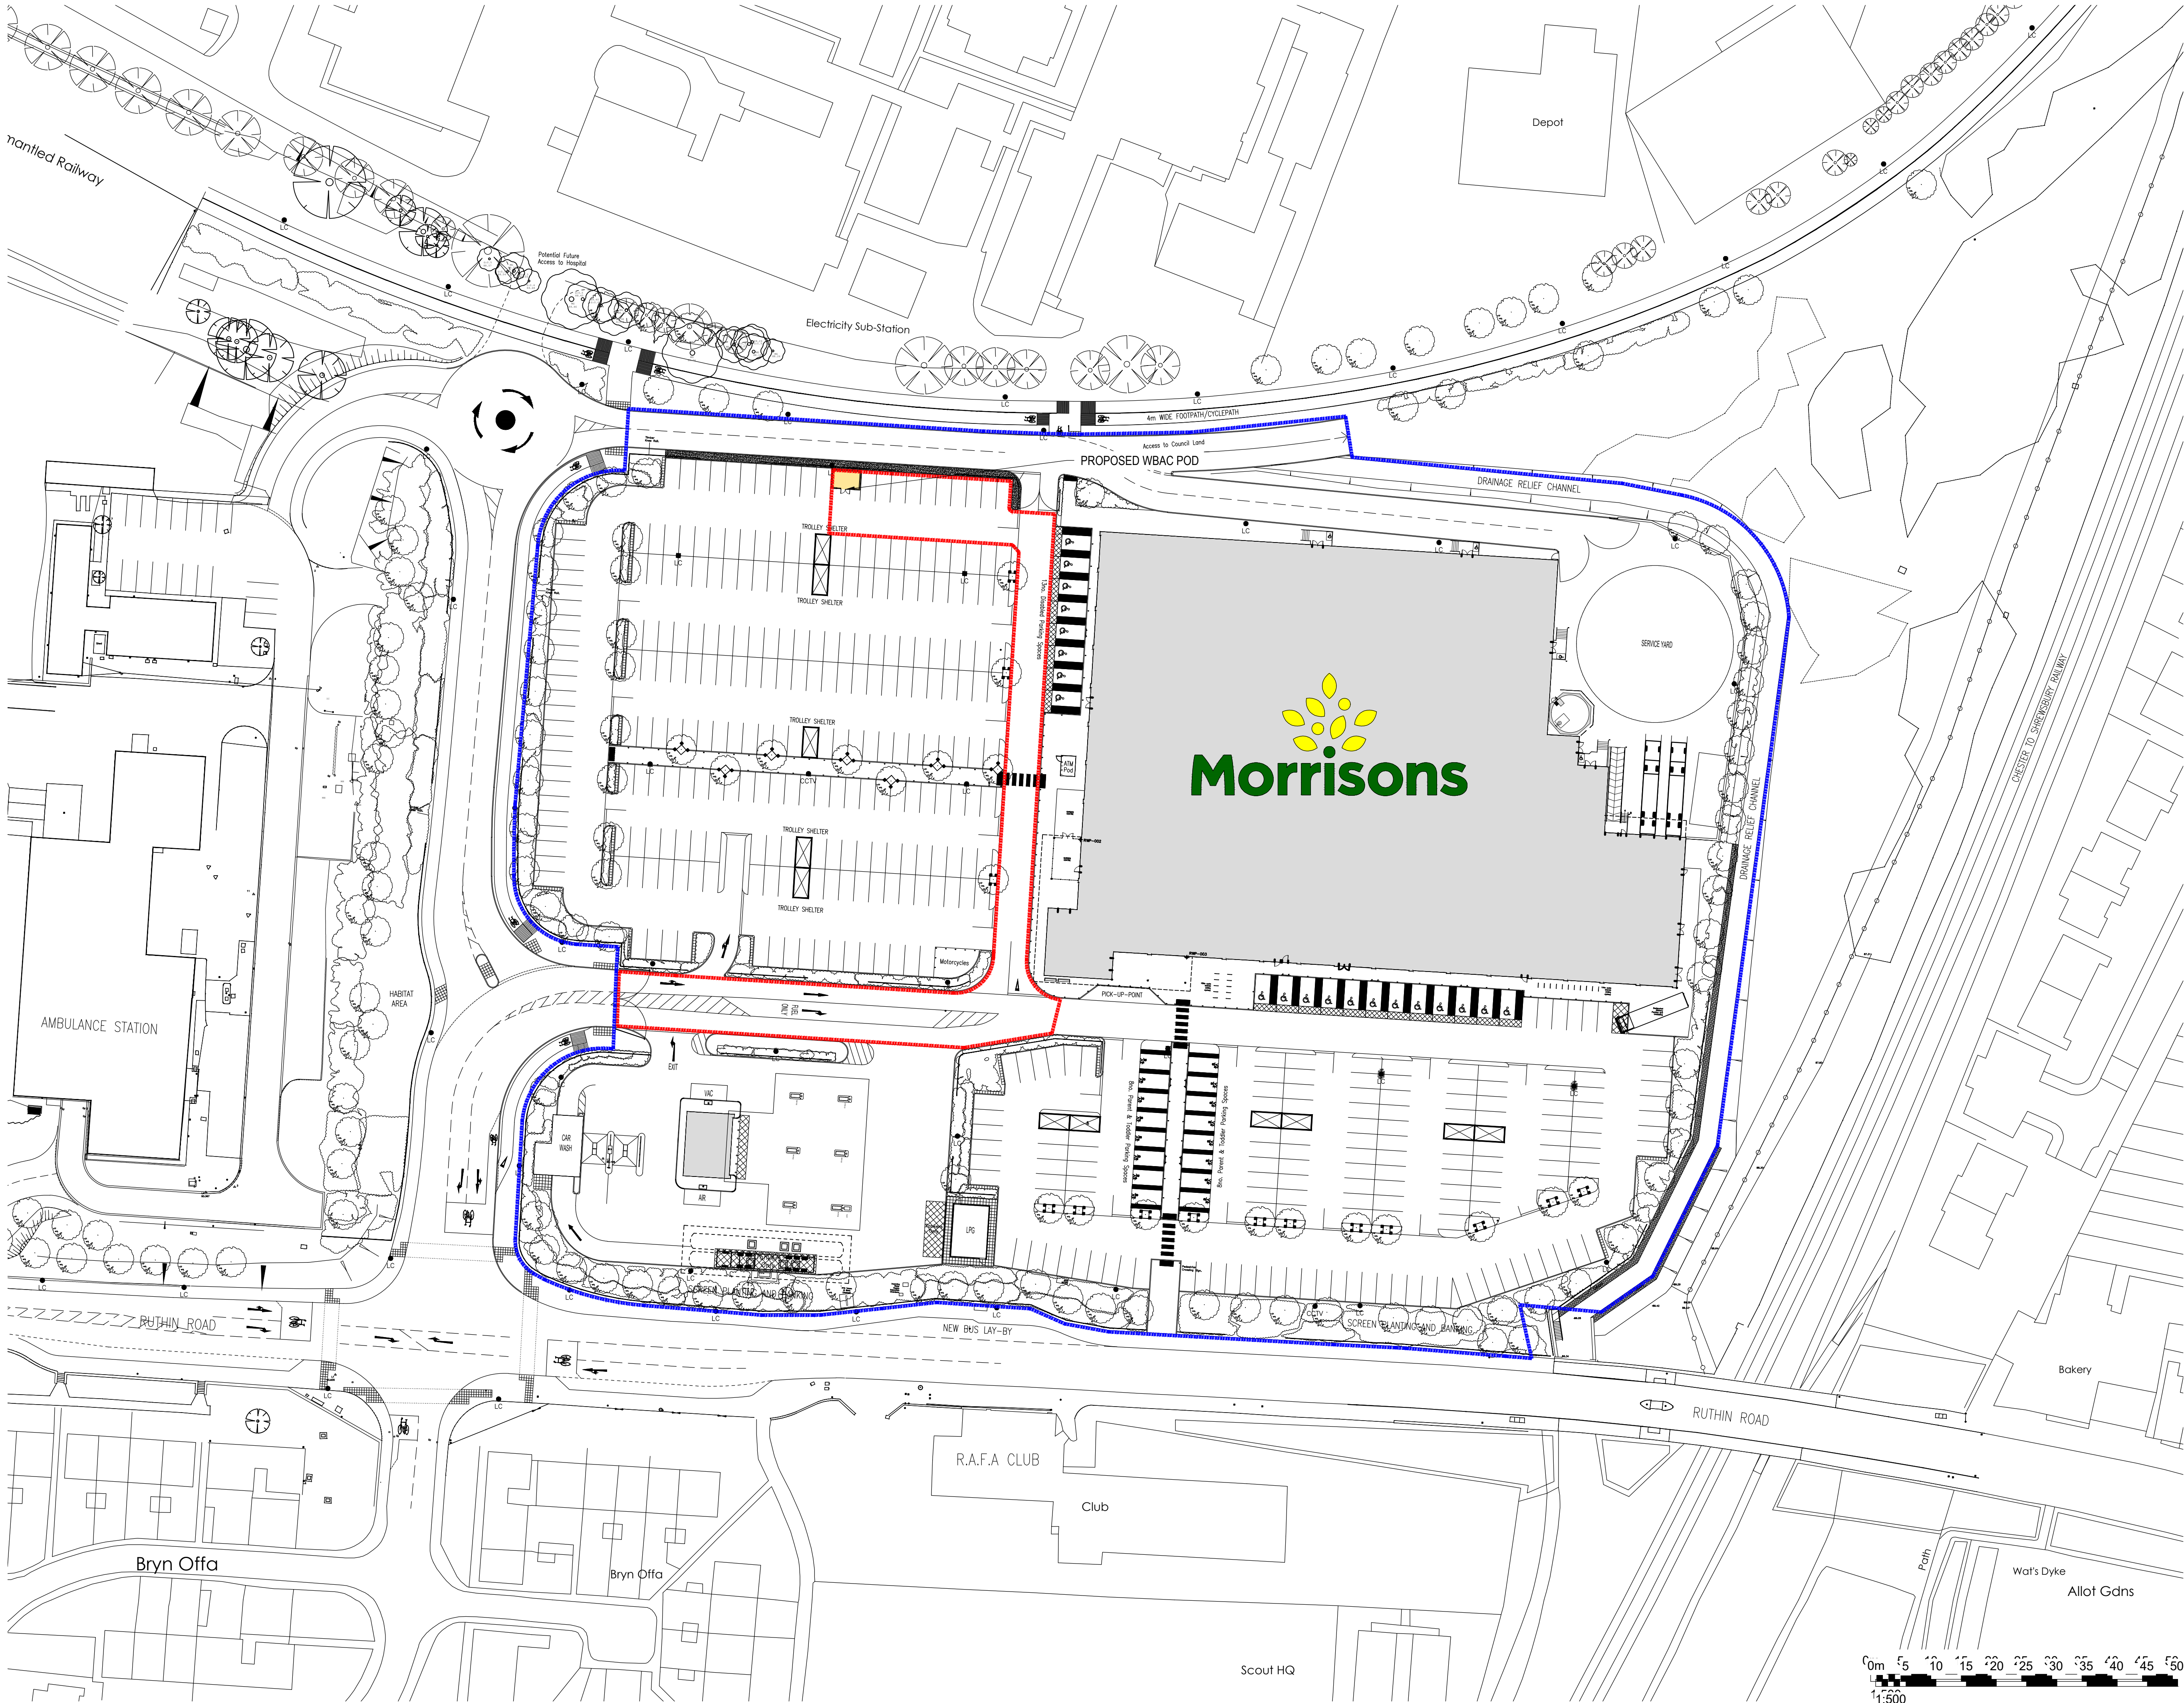

© Whittam Cox Architects - Disclaimer:

This drawing is copyright of WCEC Group Ltd trading as Whittam Cox Architects, and shall not be reproduced nor used for any other purpose without the written permission of the Architects. This drawing must be read in conjunction with all other related drawings and documentation. It is the contractors responsibility to ensure full compliance with the Building Regulations. Do not scale from this drawing, use figured dimensions only. It is the contractors responsibility to check and verify all dimensions on site. Any discrepancies to be reported immediately. IF IN DOUBT ASK.
Materials not in conformity with relevant British or European Standards/Codes of practice or materials known to be deleterious to health & safety must not be used or specified on this project.

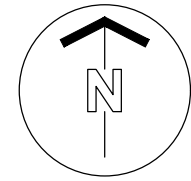

APPLICATION BOUNDARY
0.373 acres / 0.150 hectares

INDICATIVE APPLICANT
OWNERSHIP BOUNDARY

SCHEDULE OF INFORMATION:

ADDITIONAL ACCOMMODATION:

WBAC POD	165 sqft /	15.4 sqm
TOTAL	165 sqft /	15.4 sqm

CAR PARK:

EXISTING:		
STANDARD SPACES	=	400
PARENT & TODDLER SPACES	=	16
DISABLED	=	20
TOTAL SPACES	=	436
TROLLEY BAYS	=	11

PROPOSED:		
STANDARD SPACES	=	400
PARENT & TODDLER SPACES	=	16
DISABLED	=	20
ELECTRIC VEHICLE CHARGE	=	2
TOTAL SPACES	=	434
TROLLEY BAYS	=	11

TOTAL SPACES GAIN/LOSS	=	-2
------------------------	---	----

B	07/12/23	Pod position amended	PC/SW
A	08/02/23	Planning Boundaries Updated	PC/SW
No.	Date	Description	Drawn/Check by
CLIENT			



PROJECT
RUTHIN ROAD,
WREXHAM (417)

TITLE
PROPOSED SITE PLAN

DRAWING STATUS

PLANNING

DRAWN SN CHECKED SW

SCALE 1:500 @ A1

DATE JUNE 2023

Whittam Cox
ARCHITECTS
whittamcox.com

Chesterfield / 01246 260261
London / 020 3388 0019
Leeds / 0113 468 2450

JOB NO.	DRAWING NO.	REV
170285	417_PL_02	B

