




Z:\0840 - Phillips - Berrin\Drawings\0840 - GA as Proposed A.rvt

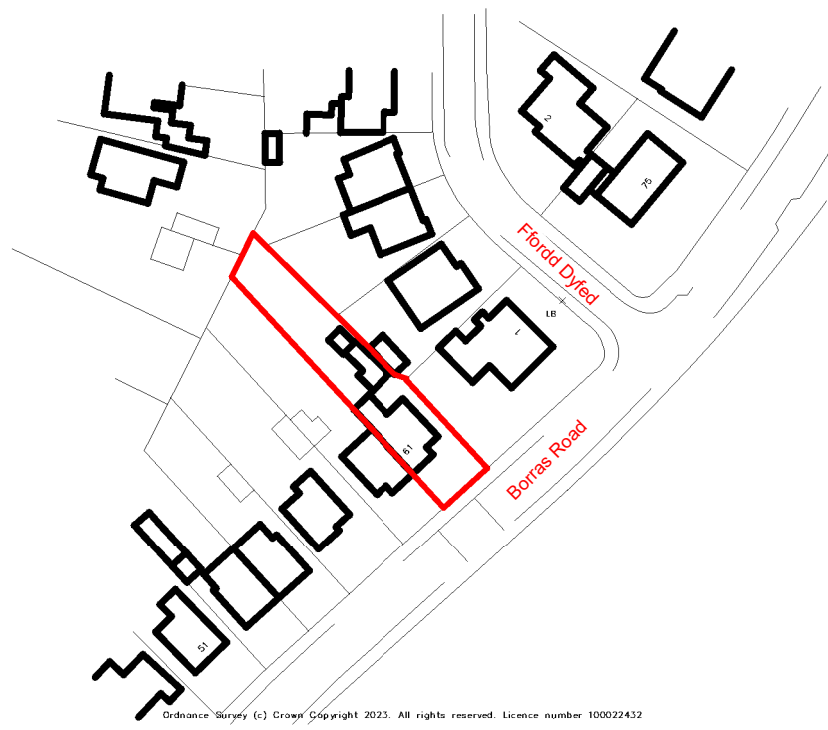


Location Plan
Scale: 1 : 1250

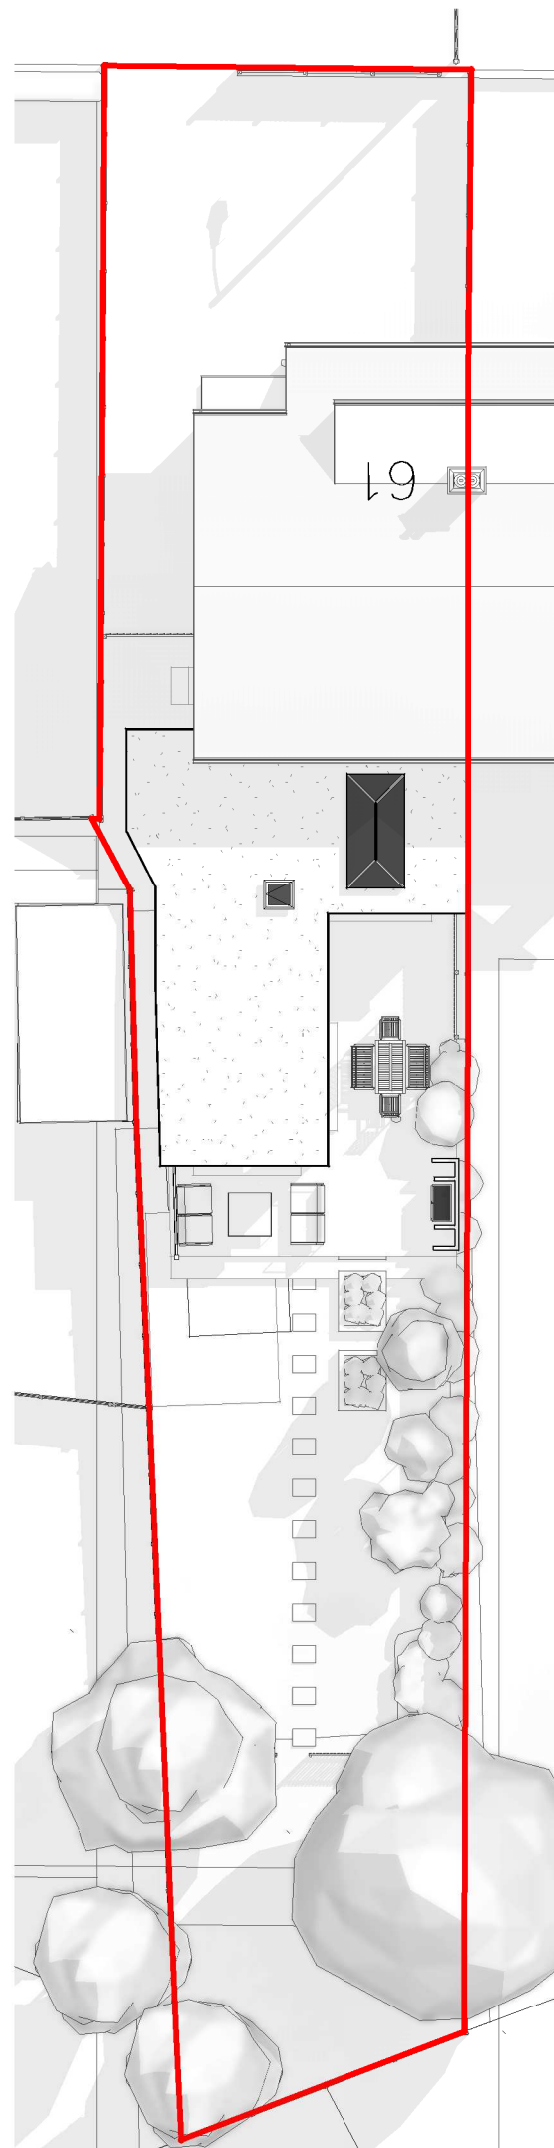


Site Plan
Scale: 1 : 200

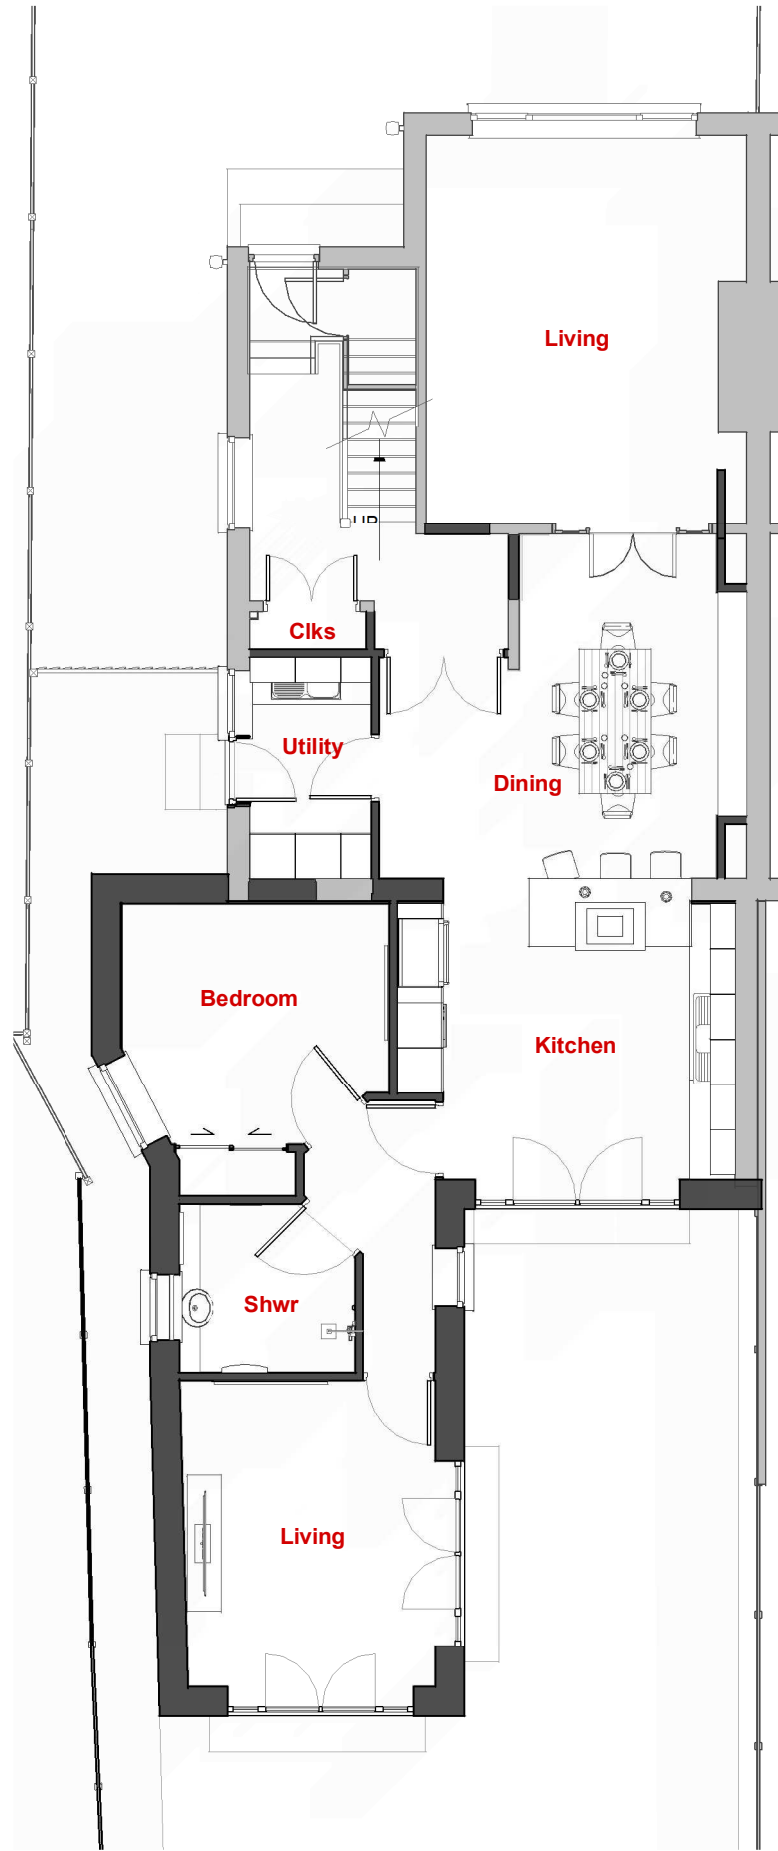

Ground Floor
Scale: 1 : 100

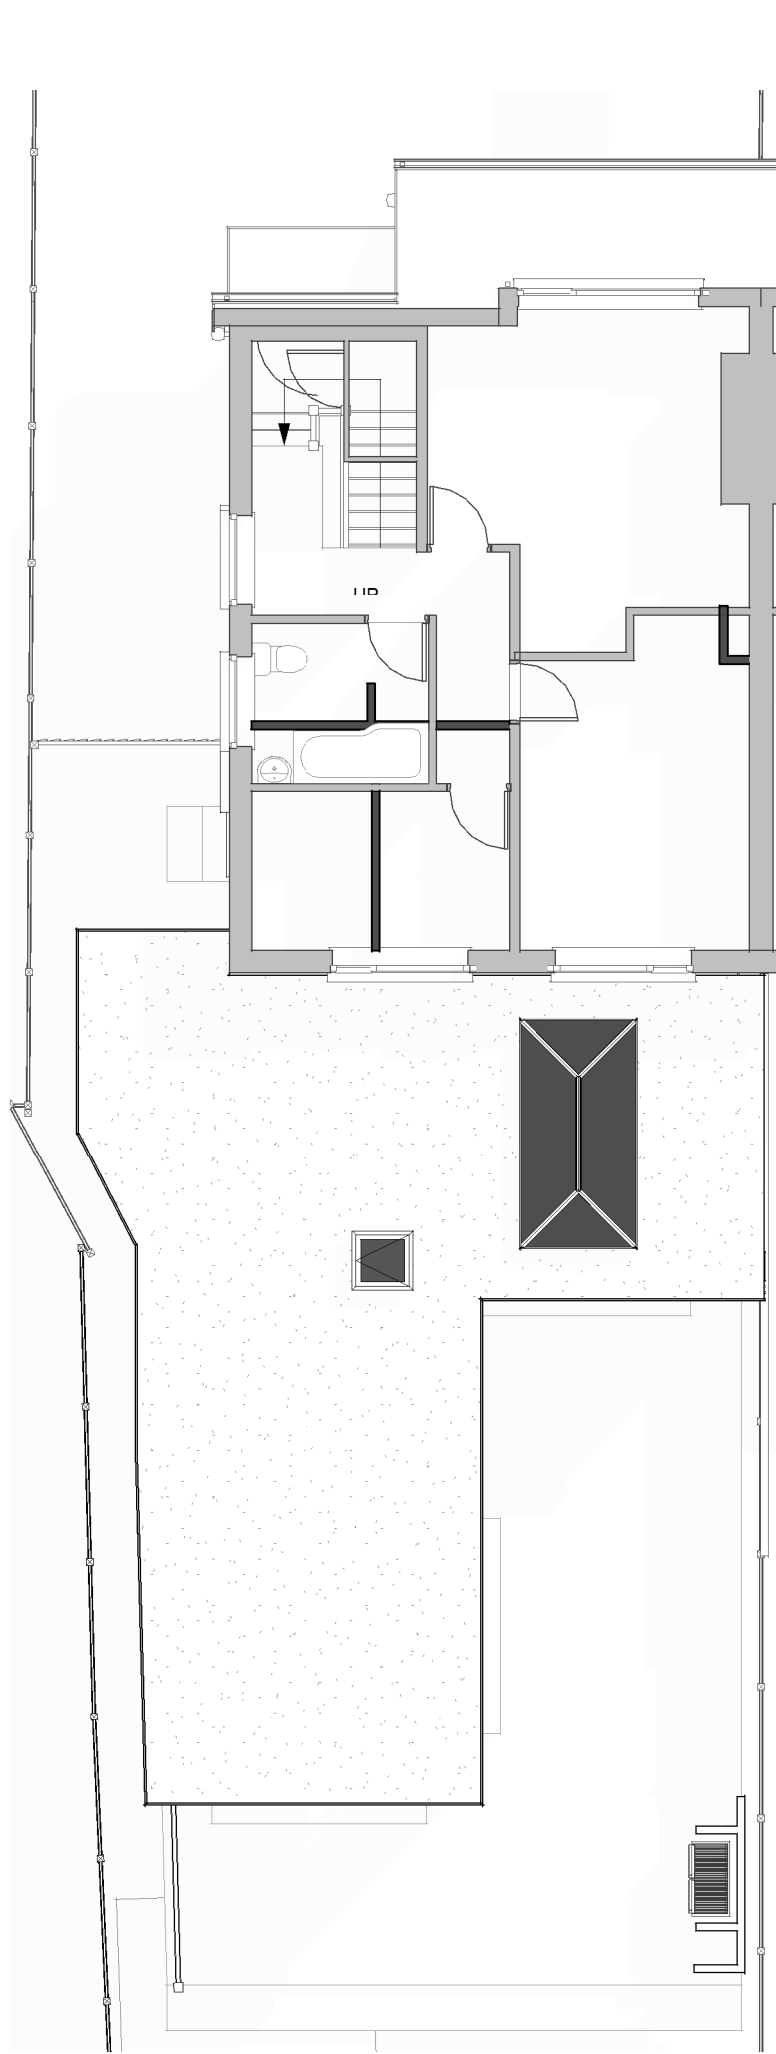

First Floor
Scale: 1 : 100

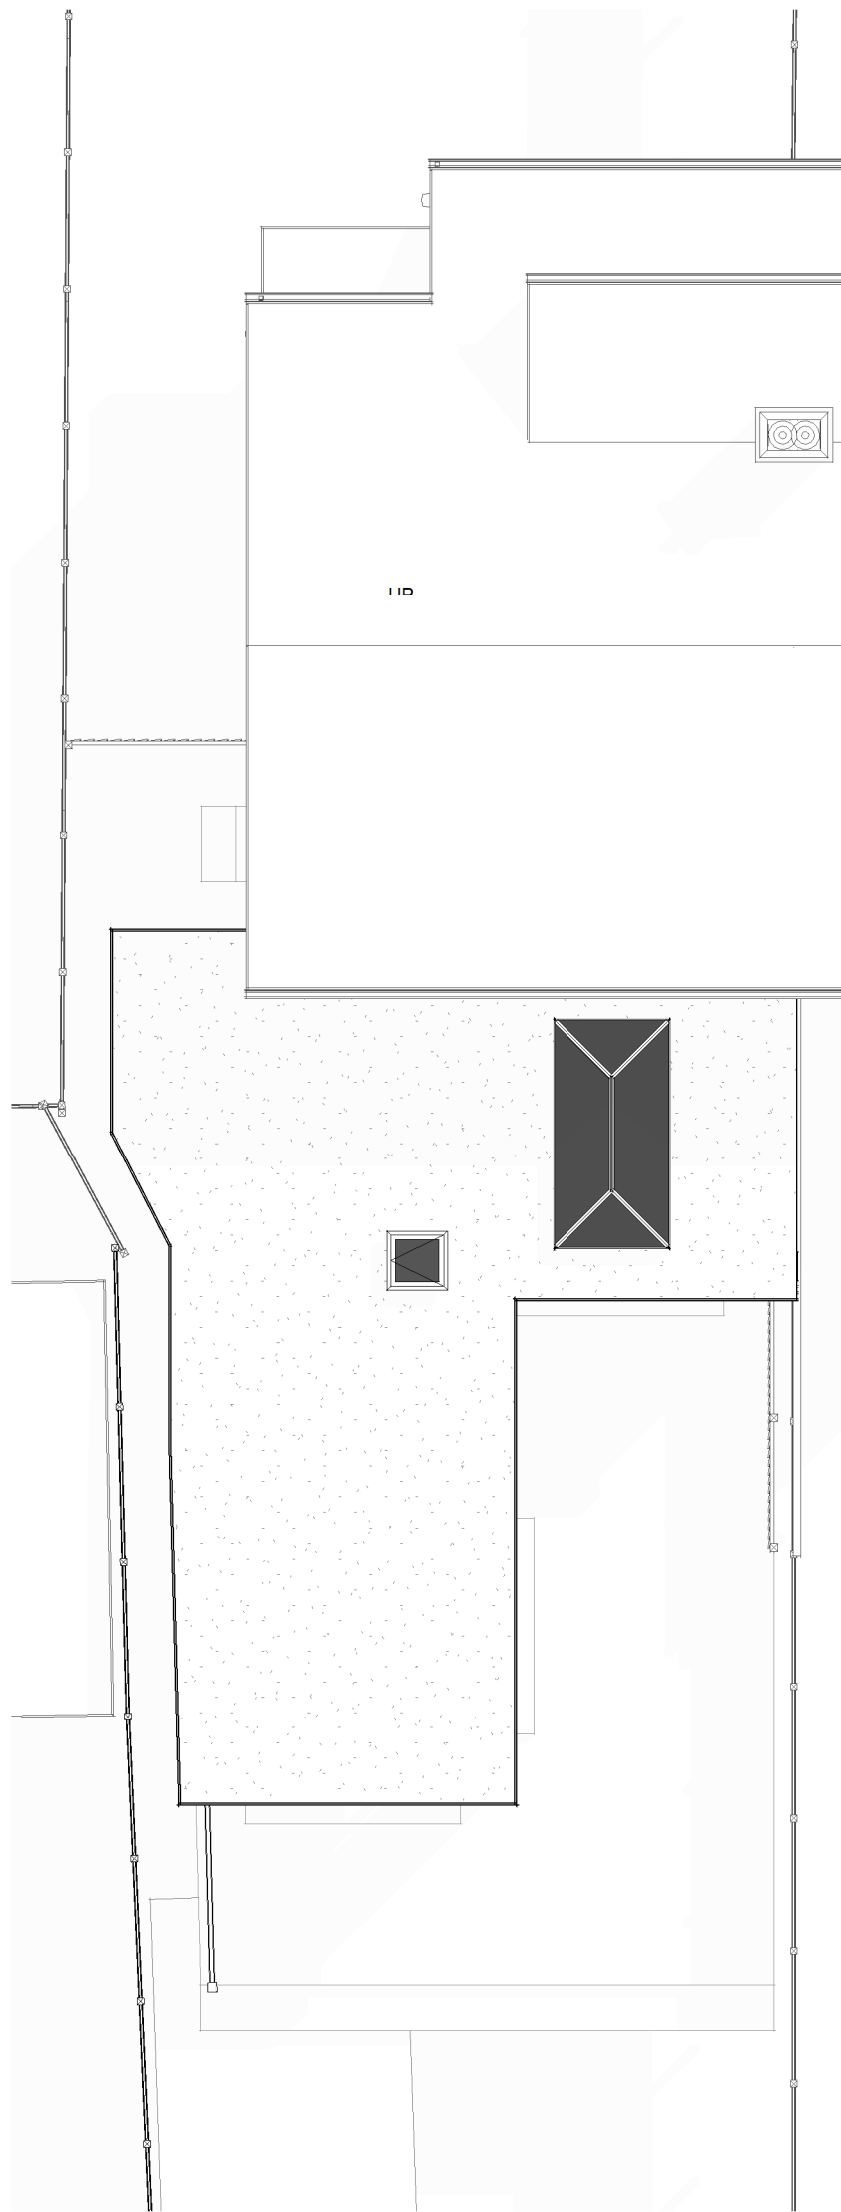

Roof Plan
Scale: 1 : 100




Front Elevation
Scale: 1 : 100



Side Elevation
Scale: 1 : 100



3D View Front
Scale:

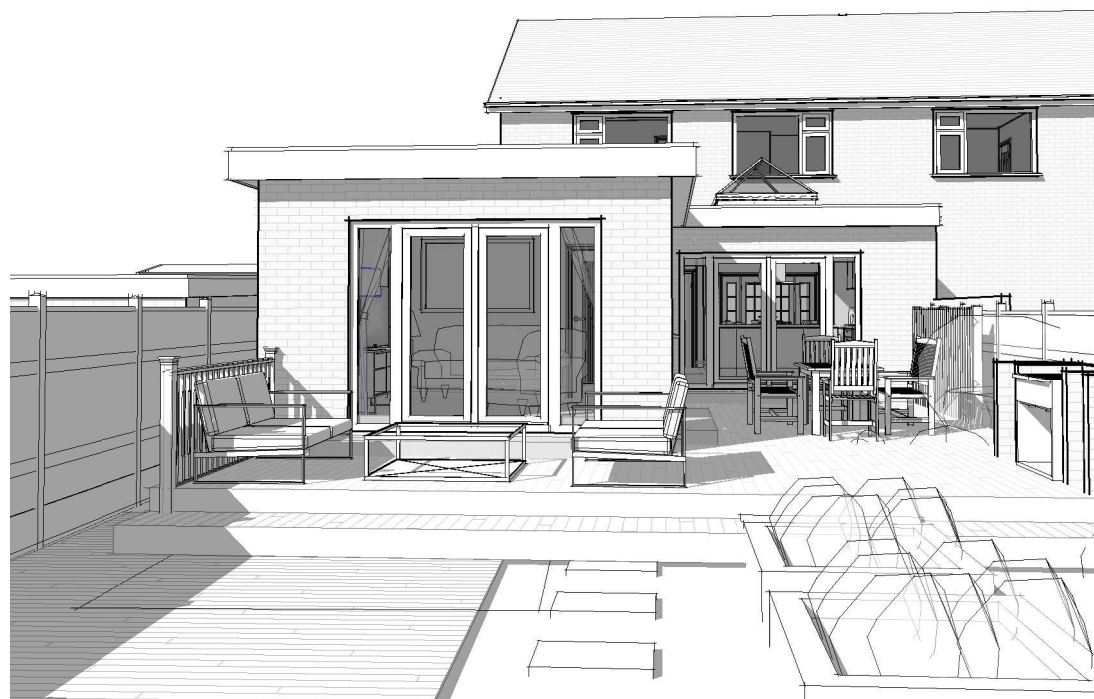

3D View Rear
Scale:



Rear Elevation
Scale: 1 : 100

View Animation at
<https://youtu.be/vqTm79GeUdl>

Copyright © 2021 City Architectural Ltd. - All rights reserved.

DO NOT SCALE FROM PRINTS
USE FIGURED DIMENSIONS ONLY.

The contractor is to check all dimensions on site prior to commencing setting out works and report any discrepancies. DO NOT PROCEED IN THE EVENT OF A DISCREPANCY.

Rev	Date	Revision Description
-----	------	----------------------

CityArchitectural Ltd.

R.I.B.A. Chartered Architects
Holly House, Guilden Sutton Lane, Guilden Sutton
CH3 7EX
Tel: 01244 341 662
info@cityarchitectural.co.uk
www.cityarchitectural.co.uk

Project: Extension and Alteration

Drawing: GA as Proposed

Client: Mr M Phillips

Sheet Size: A1L Scale: as shown at A1

Project / Drawing / Revision
0840 / PL03

11/12/2023 12:00:40