



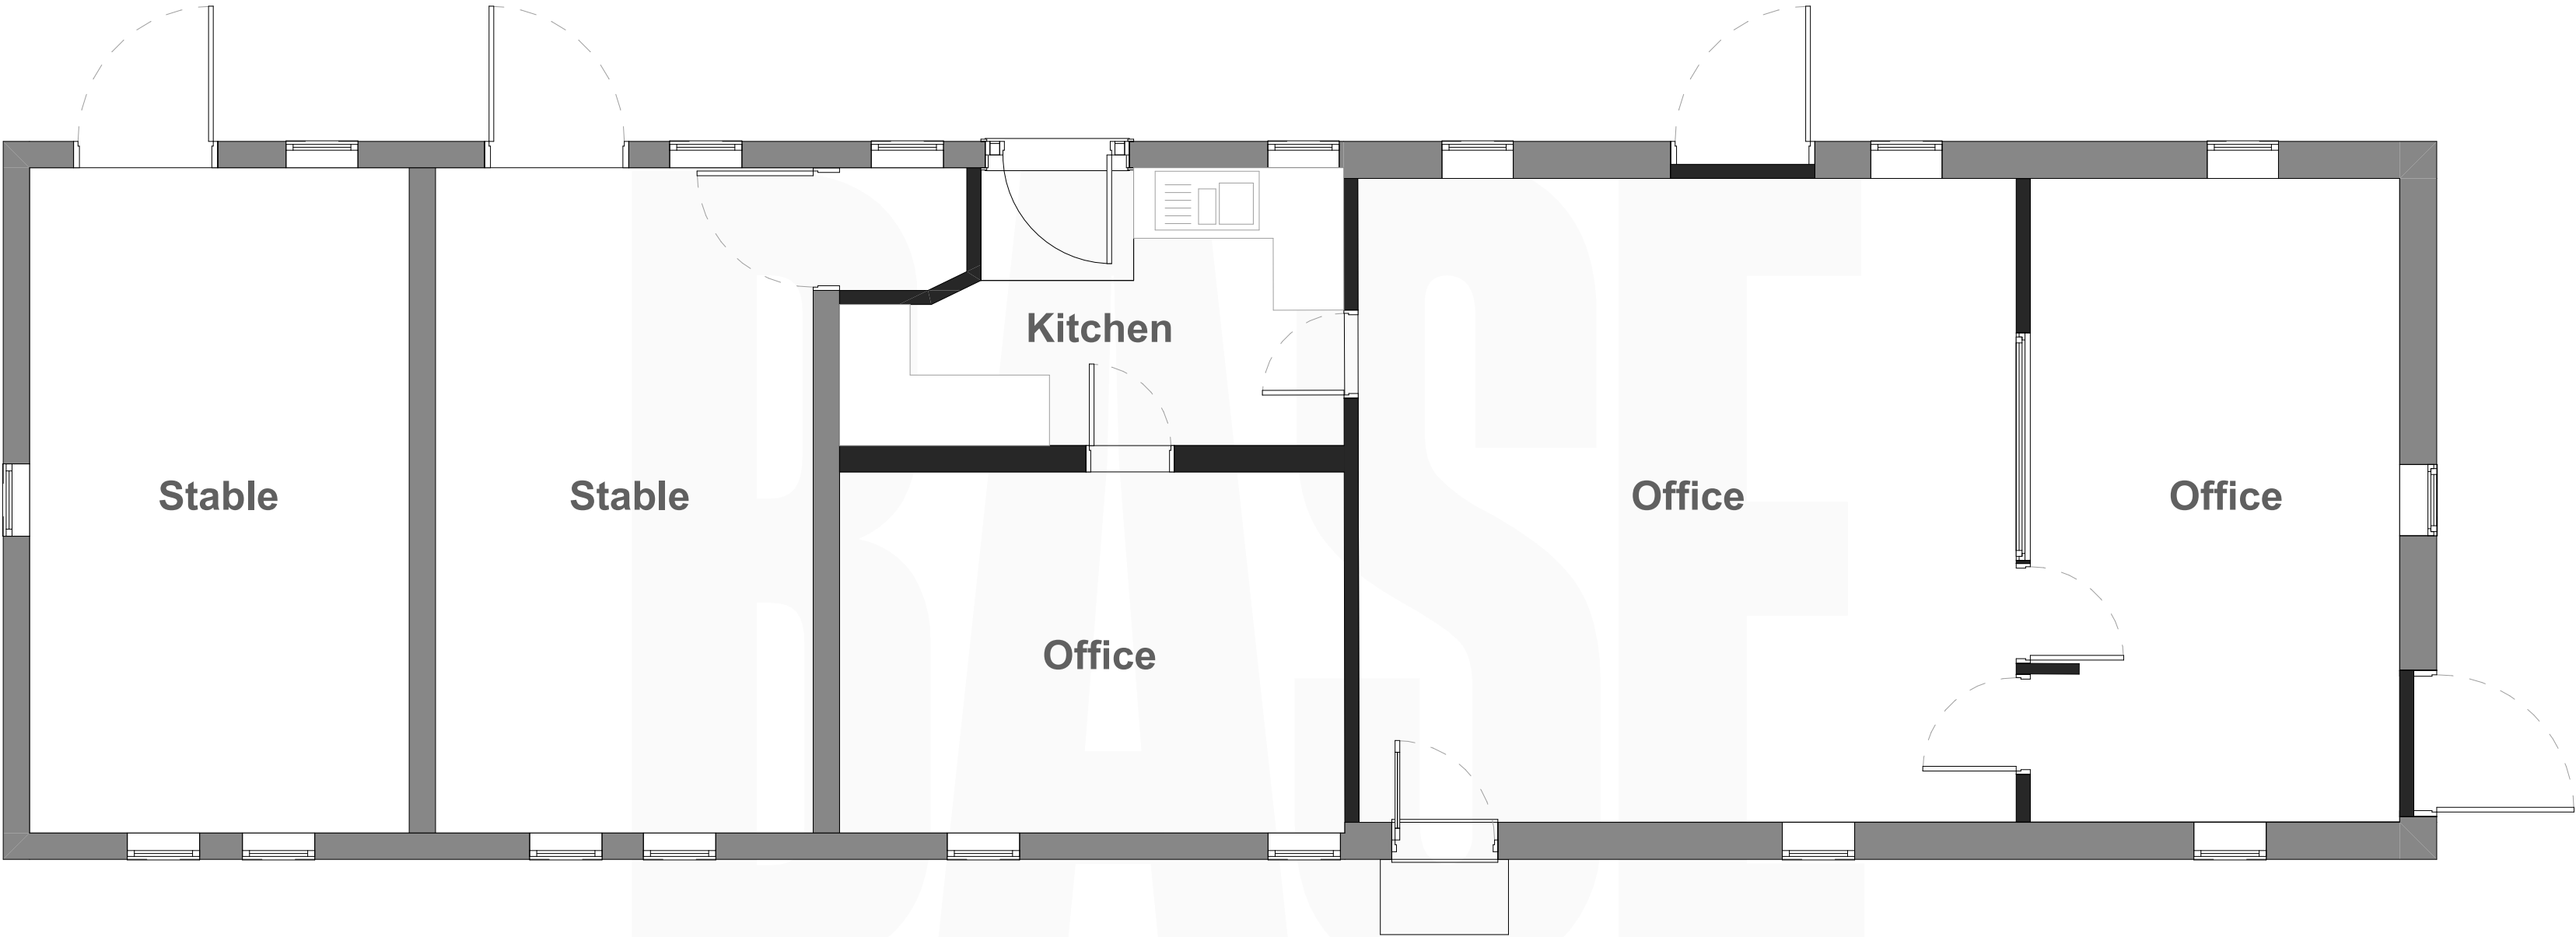

Proposed Ground Floor Plan
1:50

 

Rev.	Revision Description.	
By.		
Chk.		
Scale. 1:50 @ A2	Drawn by. EB	
Date. 25.07.23	Chk. KT	
Project Title Chetwynd Grove		
Client Chris Stockton		
Drawing Title Proposed Ground Floor Plan		
Project No. CA4135	Drawing No. PL-005	Rev.

This drawing is the property of base Architecture & Design Ltd. It shall not be copied or scanned, in part or whole, without prior consent of base Architecture and Design. Do not scale this drawing.