




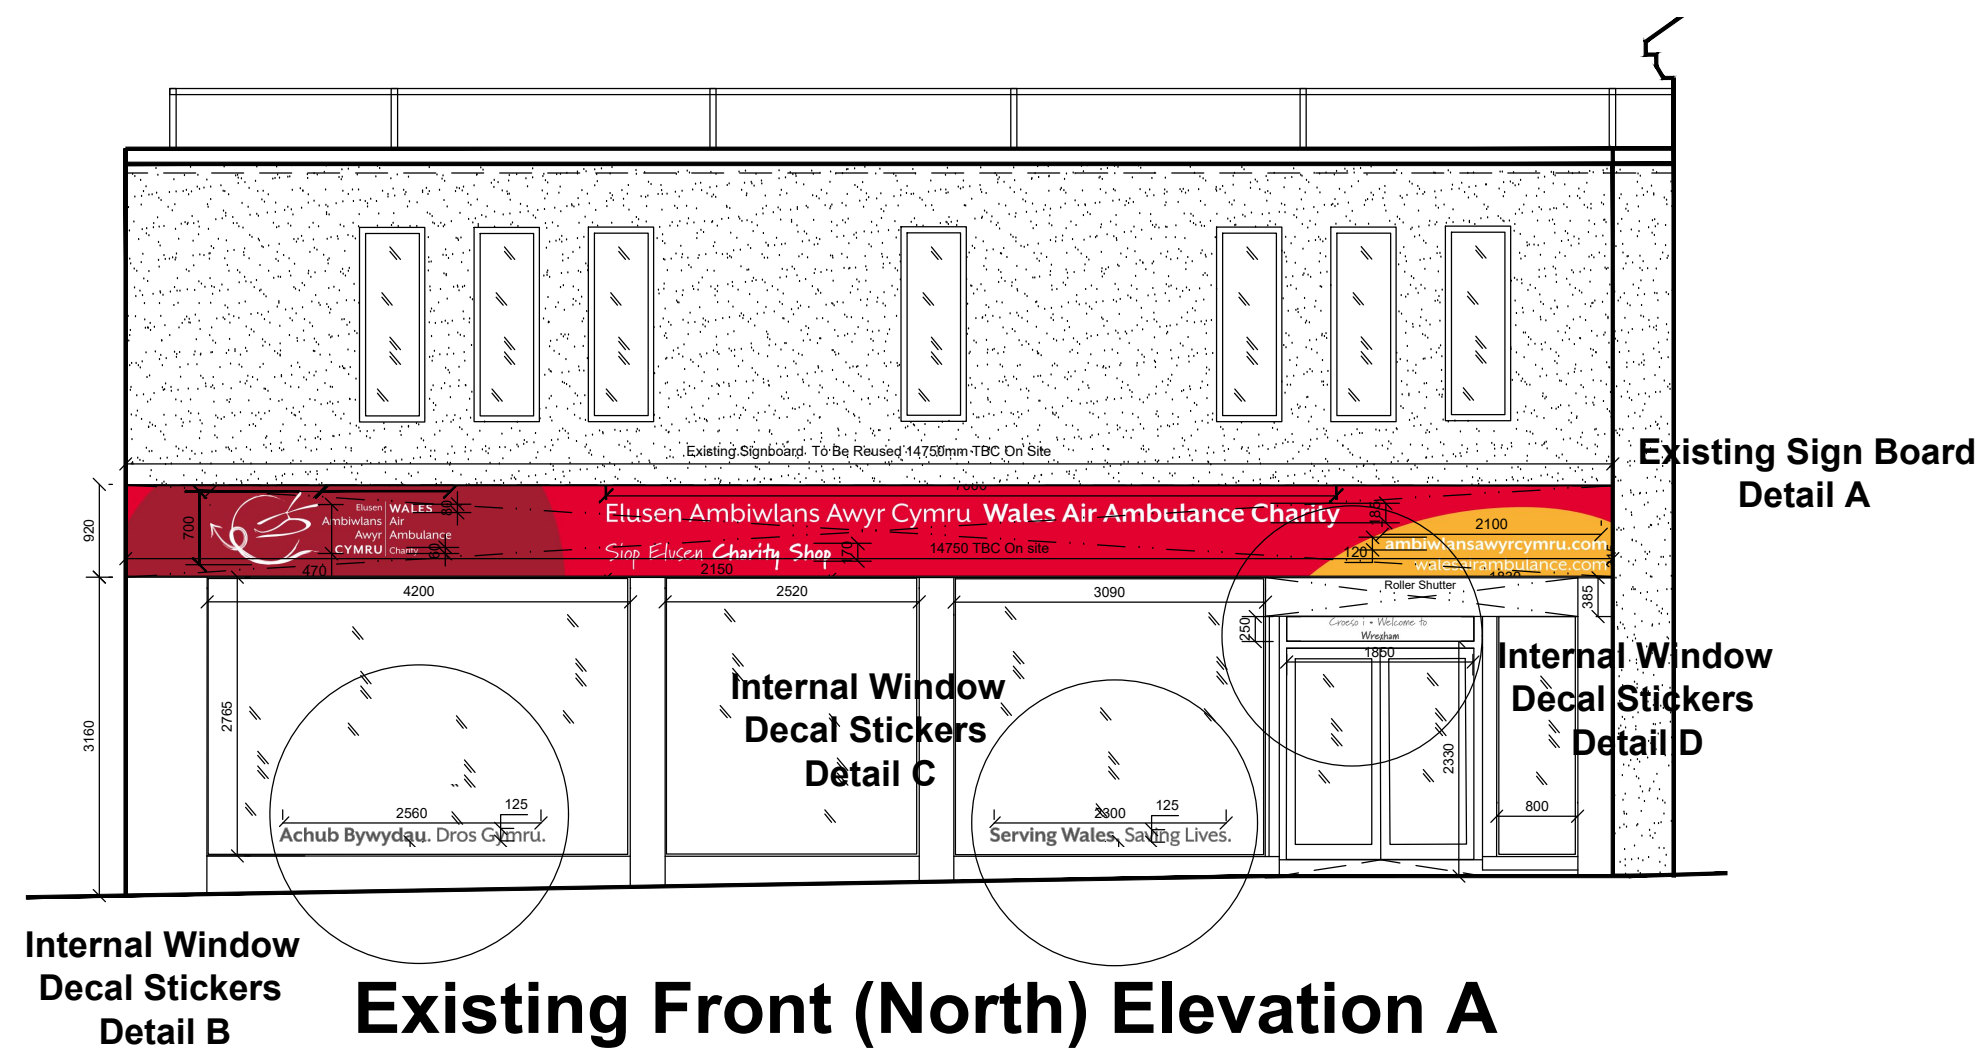

Existing Front (North) Elevation A

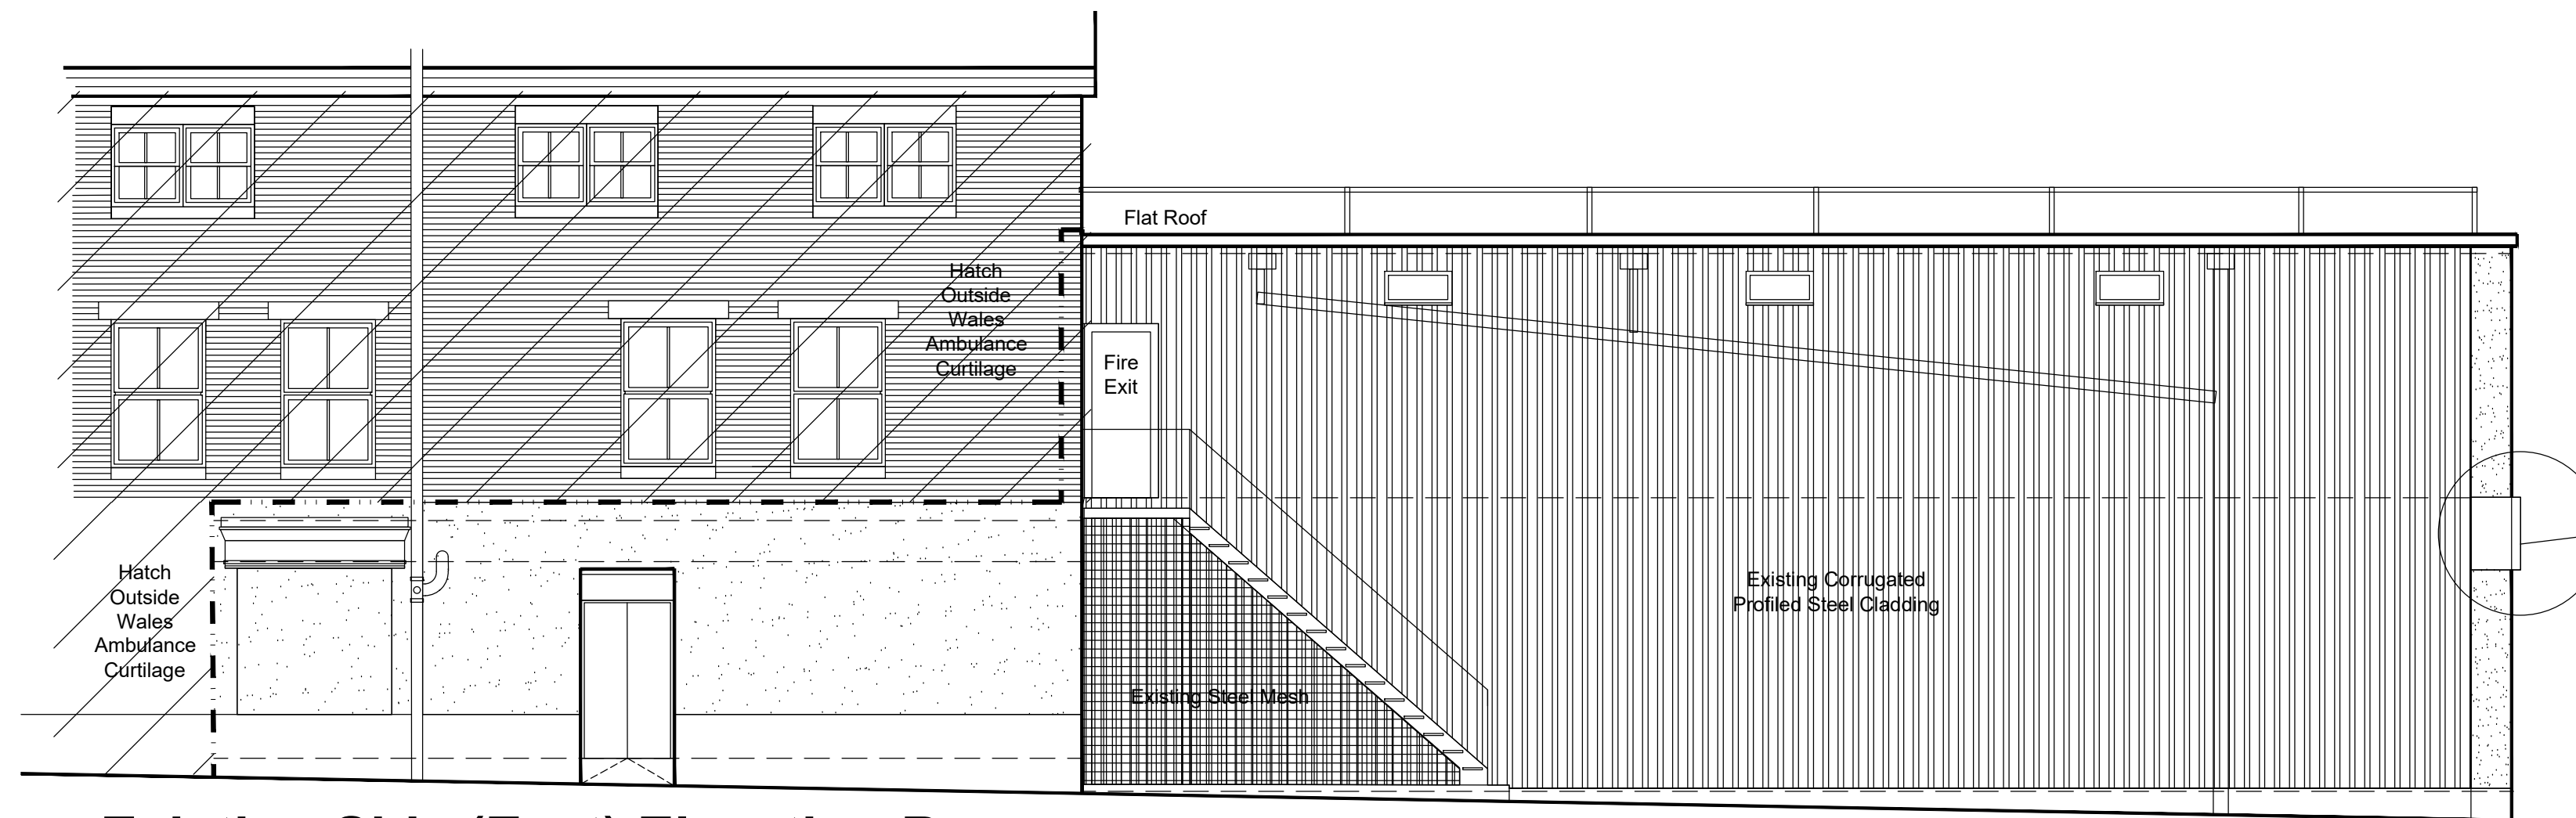


Existing Side (East) Elevation B

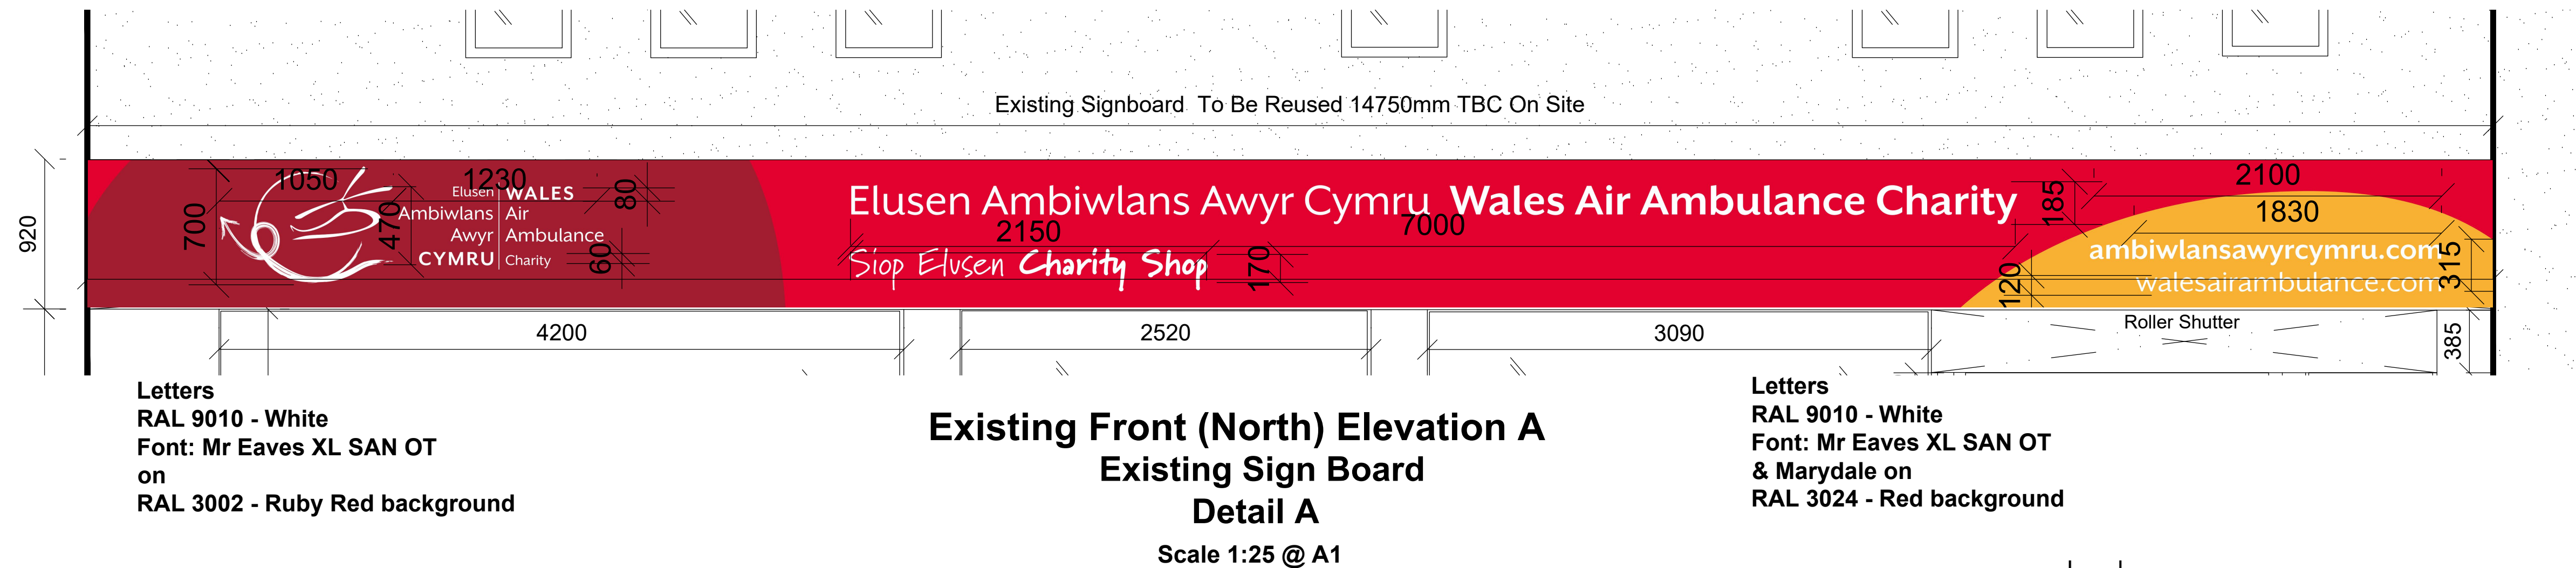


Letters
RAL 9010 - White
Font: Mr Eaves XL SAN OT
on
RAL 3002 - Ruby Red background

Letters
RAL 9010 - White
Font: Mr Eaves XL SAN OT
& Marydale on
RAL 3024 - Red background


Letters
RAL 9010 - White
Font: Mr Eaves XL SAN OT
on
RAL 1037 - Sunshine Yellow background

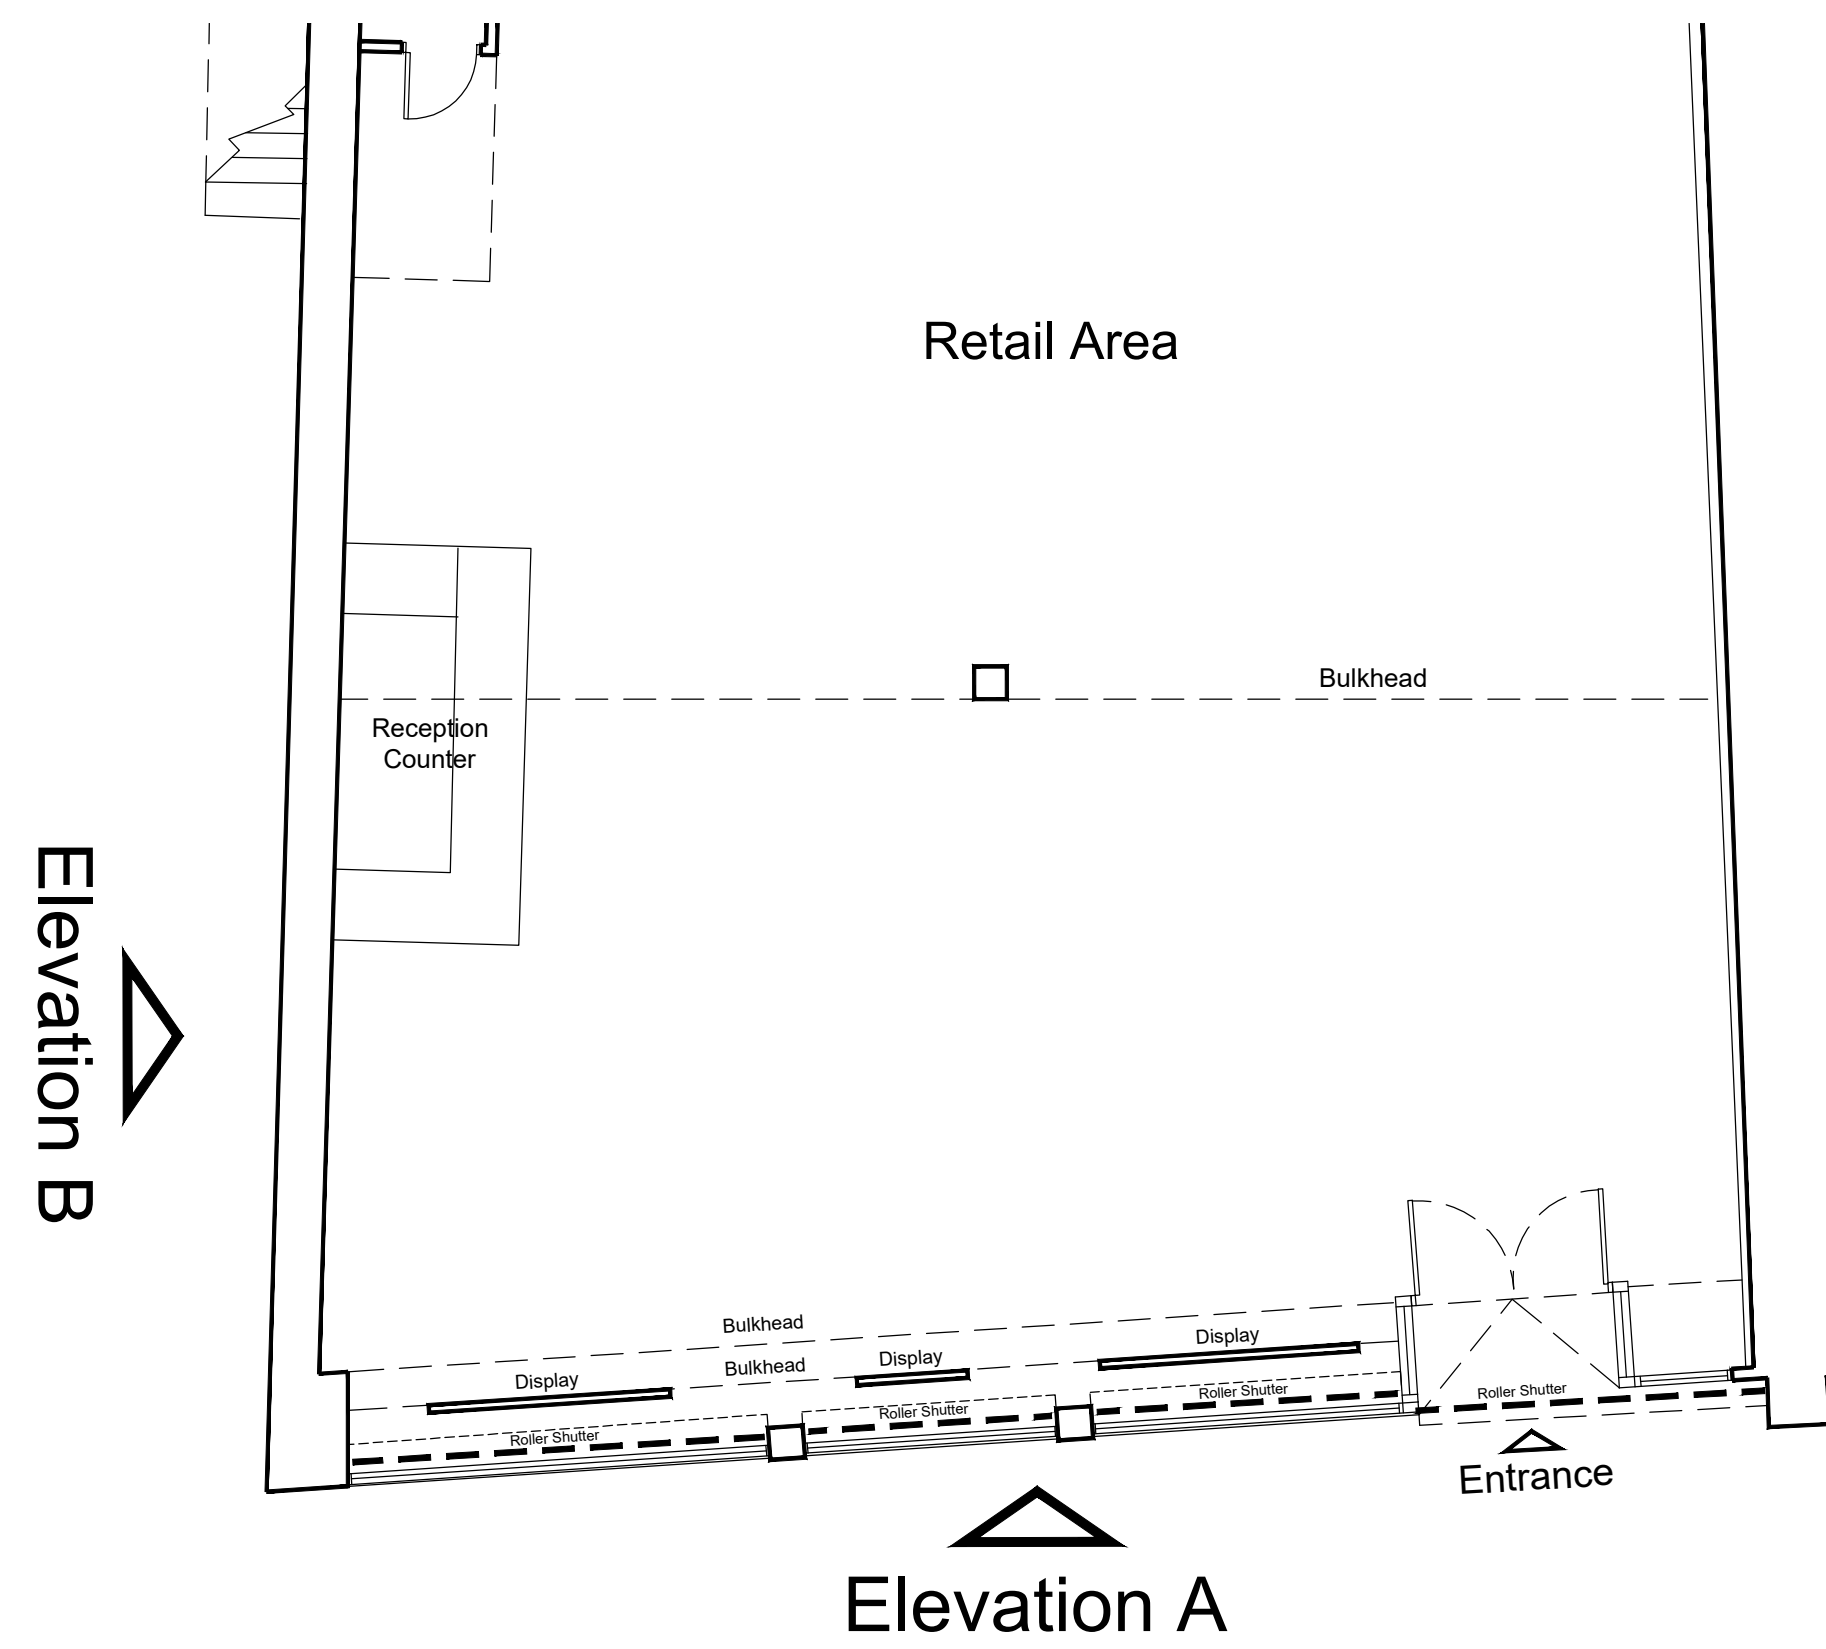


Existing Shop Front Ground Floor Plan

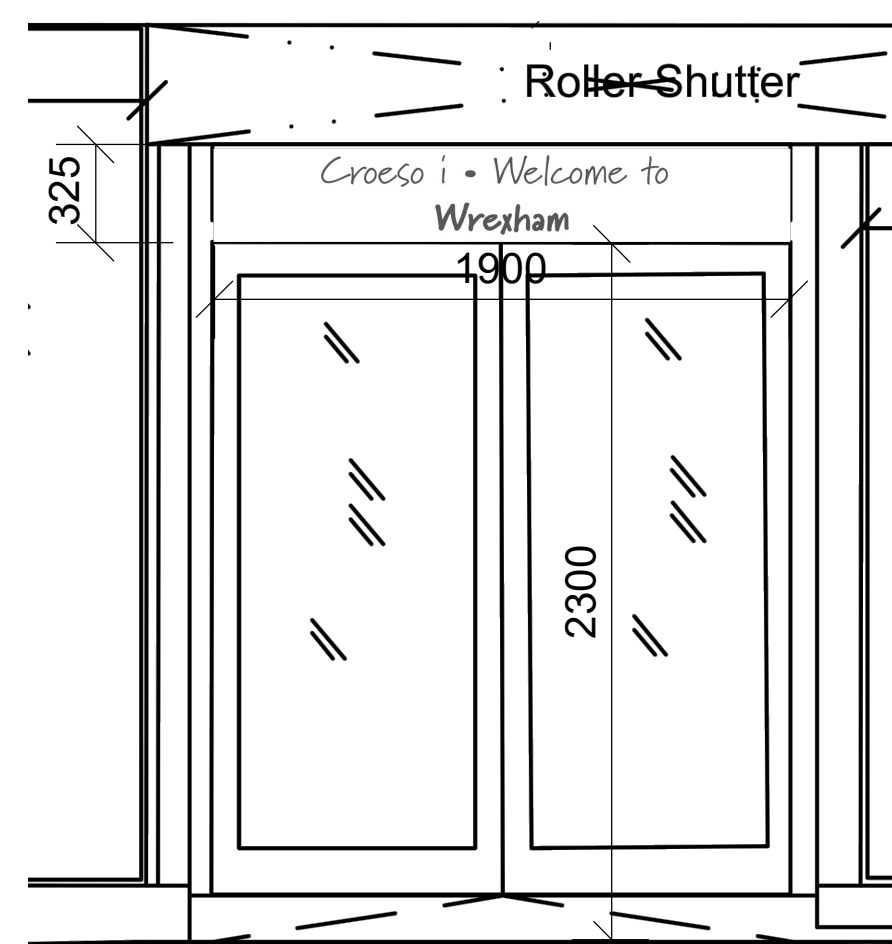


Internal Window Decal Stickers - Detail D
Scale 1:25 @ A1

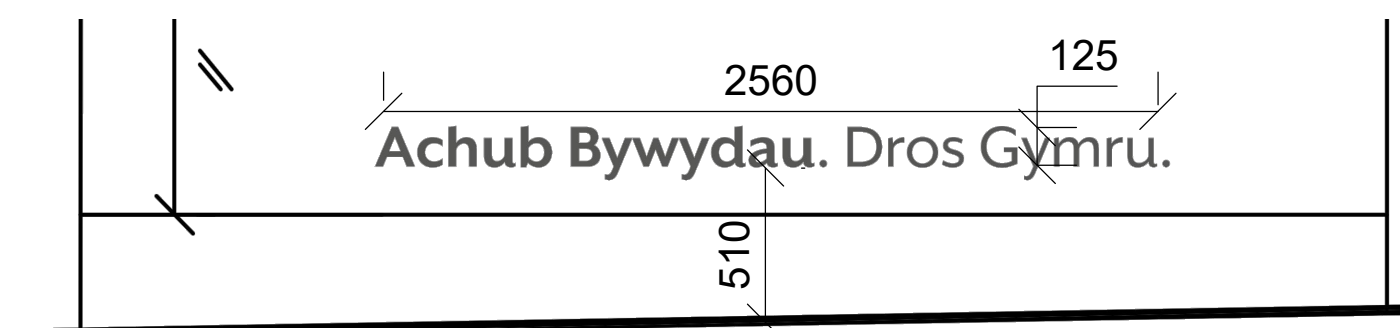

Internal Window Decal Stickers - Detail B
Scale 1:25 @ A1

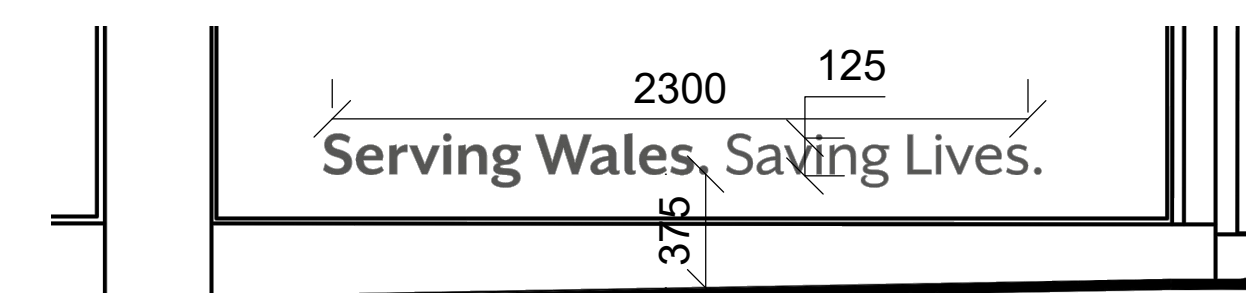

Internal Window Decal Stickers - Detail C
Scale 1:25 @ A1

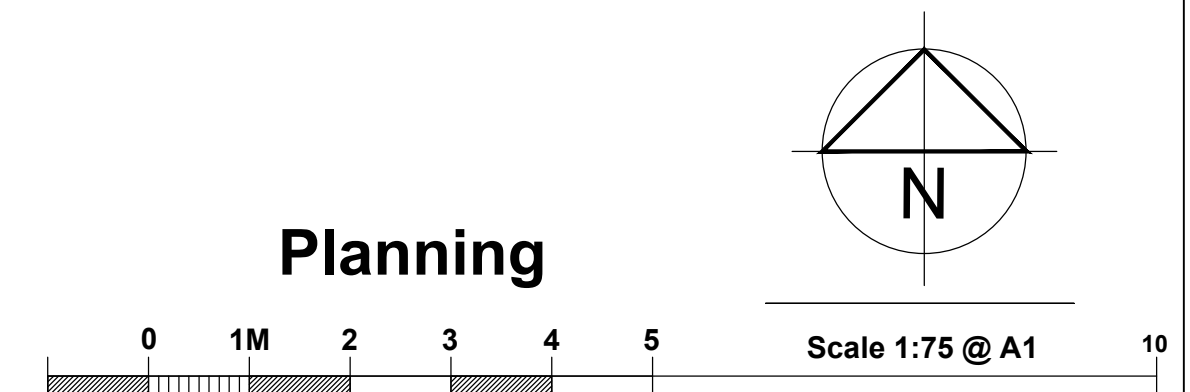

	Project	Contract. No.	Drg. No.	Revision	Scale	1:25 & 1:75 @ A1
	Proposed Signage To Welsh Air Ambulance Retail Unit At 42-44 Henblas Street, Wrexham LL13 8AD	AA02	02		Date	Dec .23
	Drawing Title Proposed Signage Plan, Elevations & Details					