




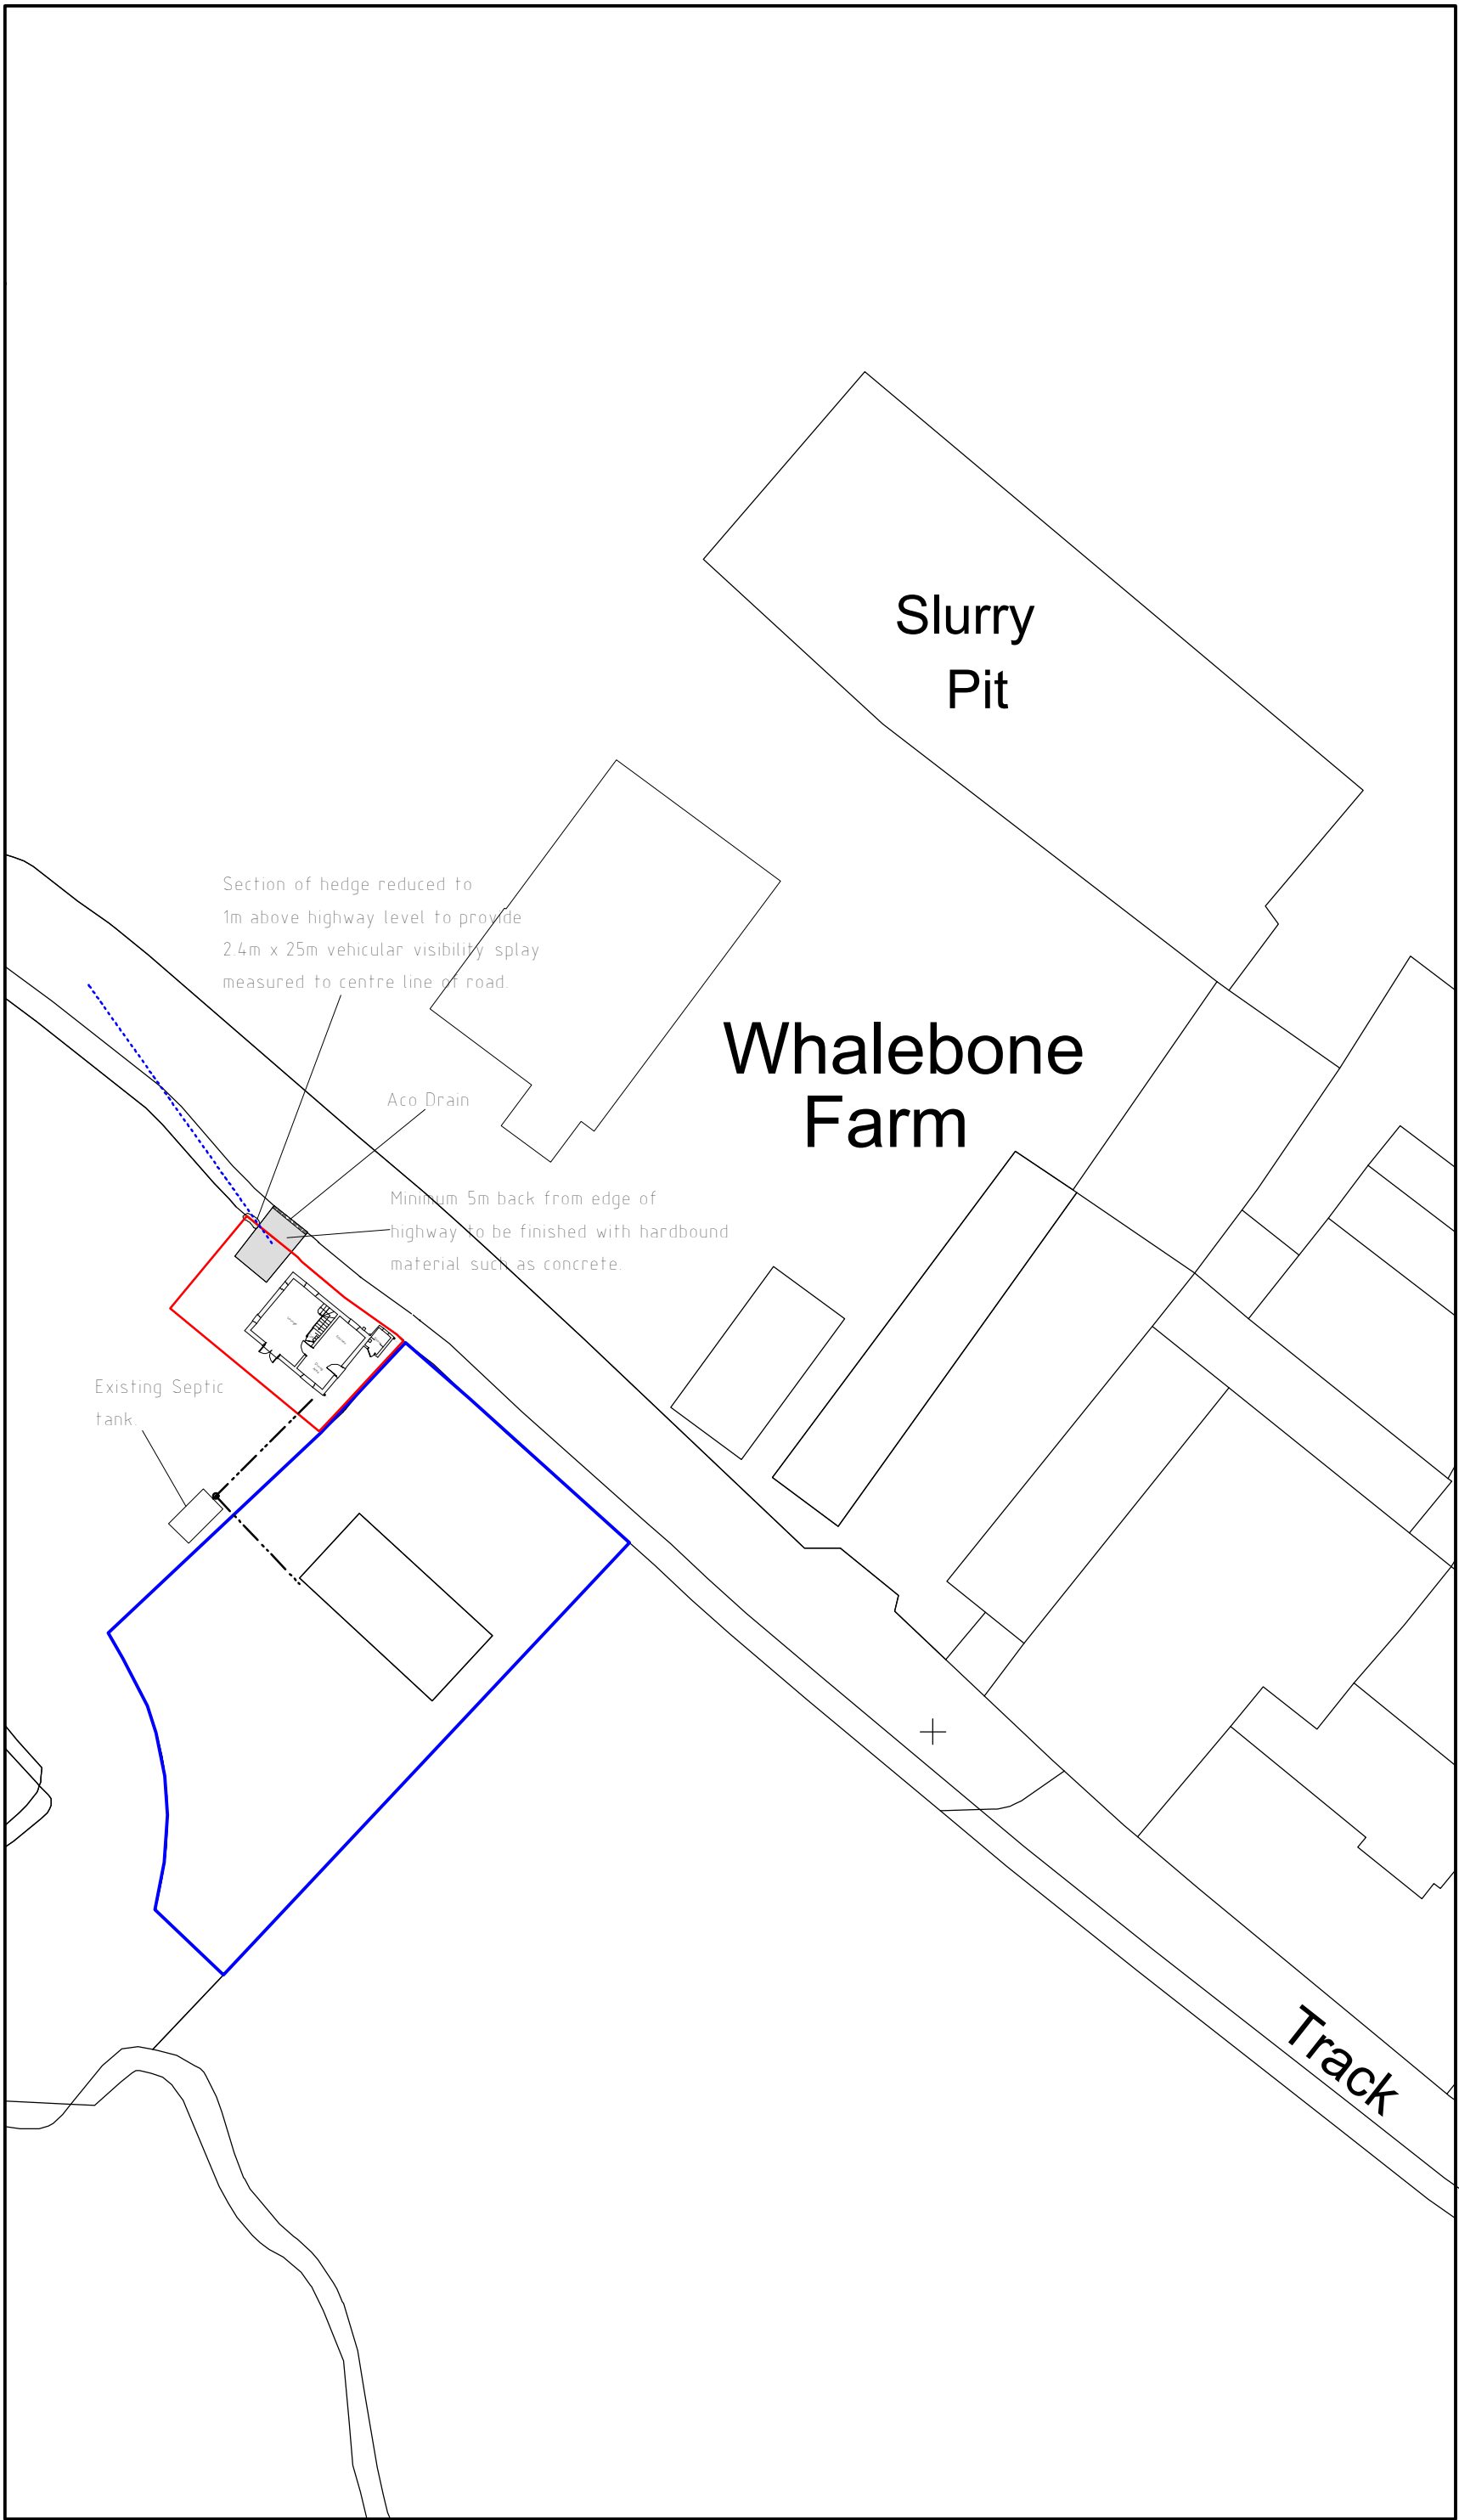

Site Plan 1:500

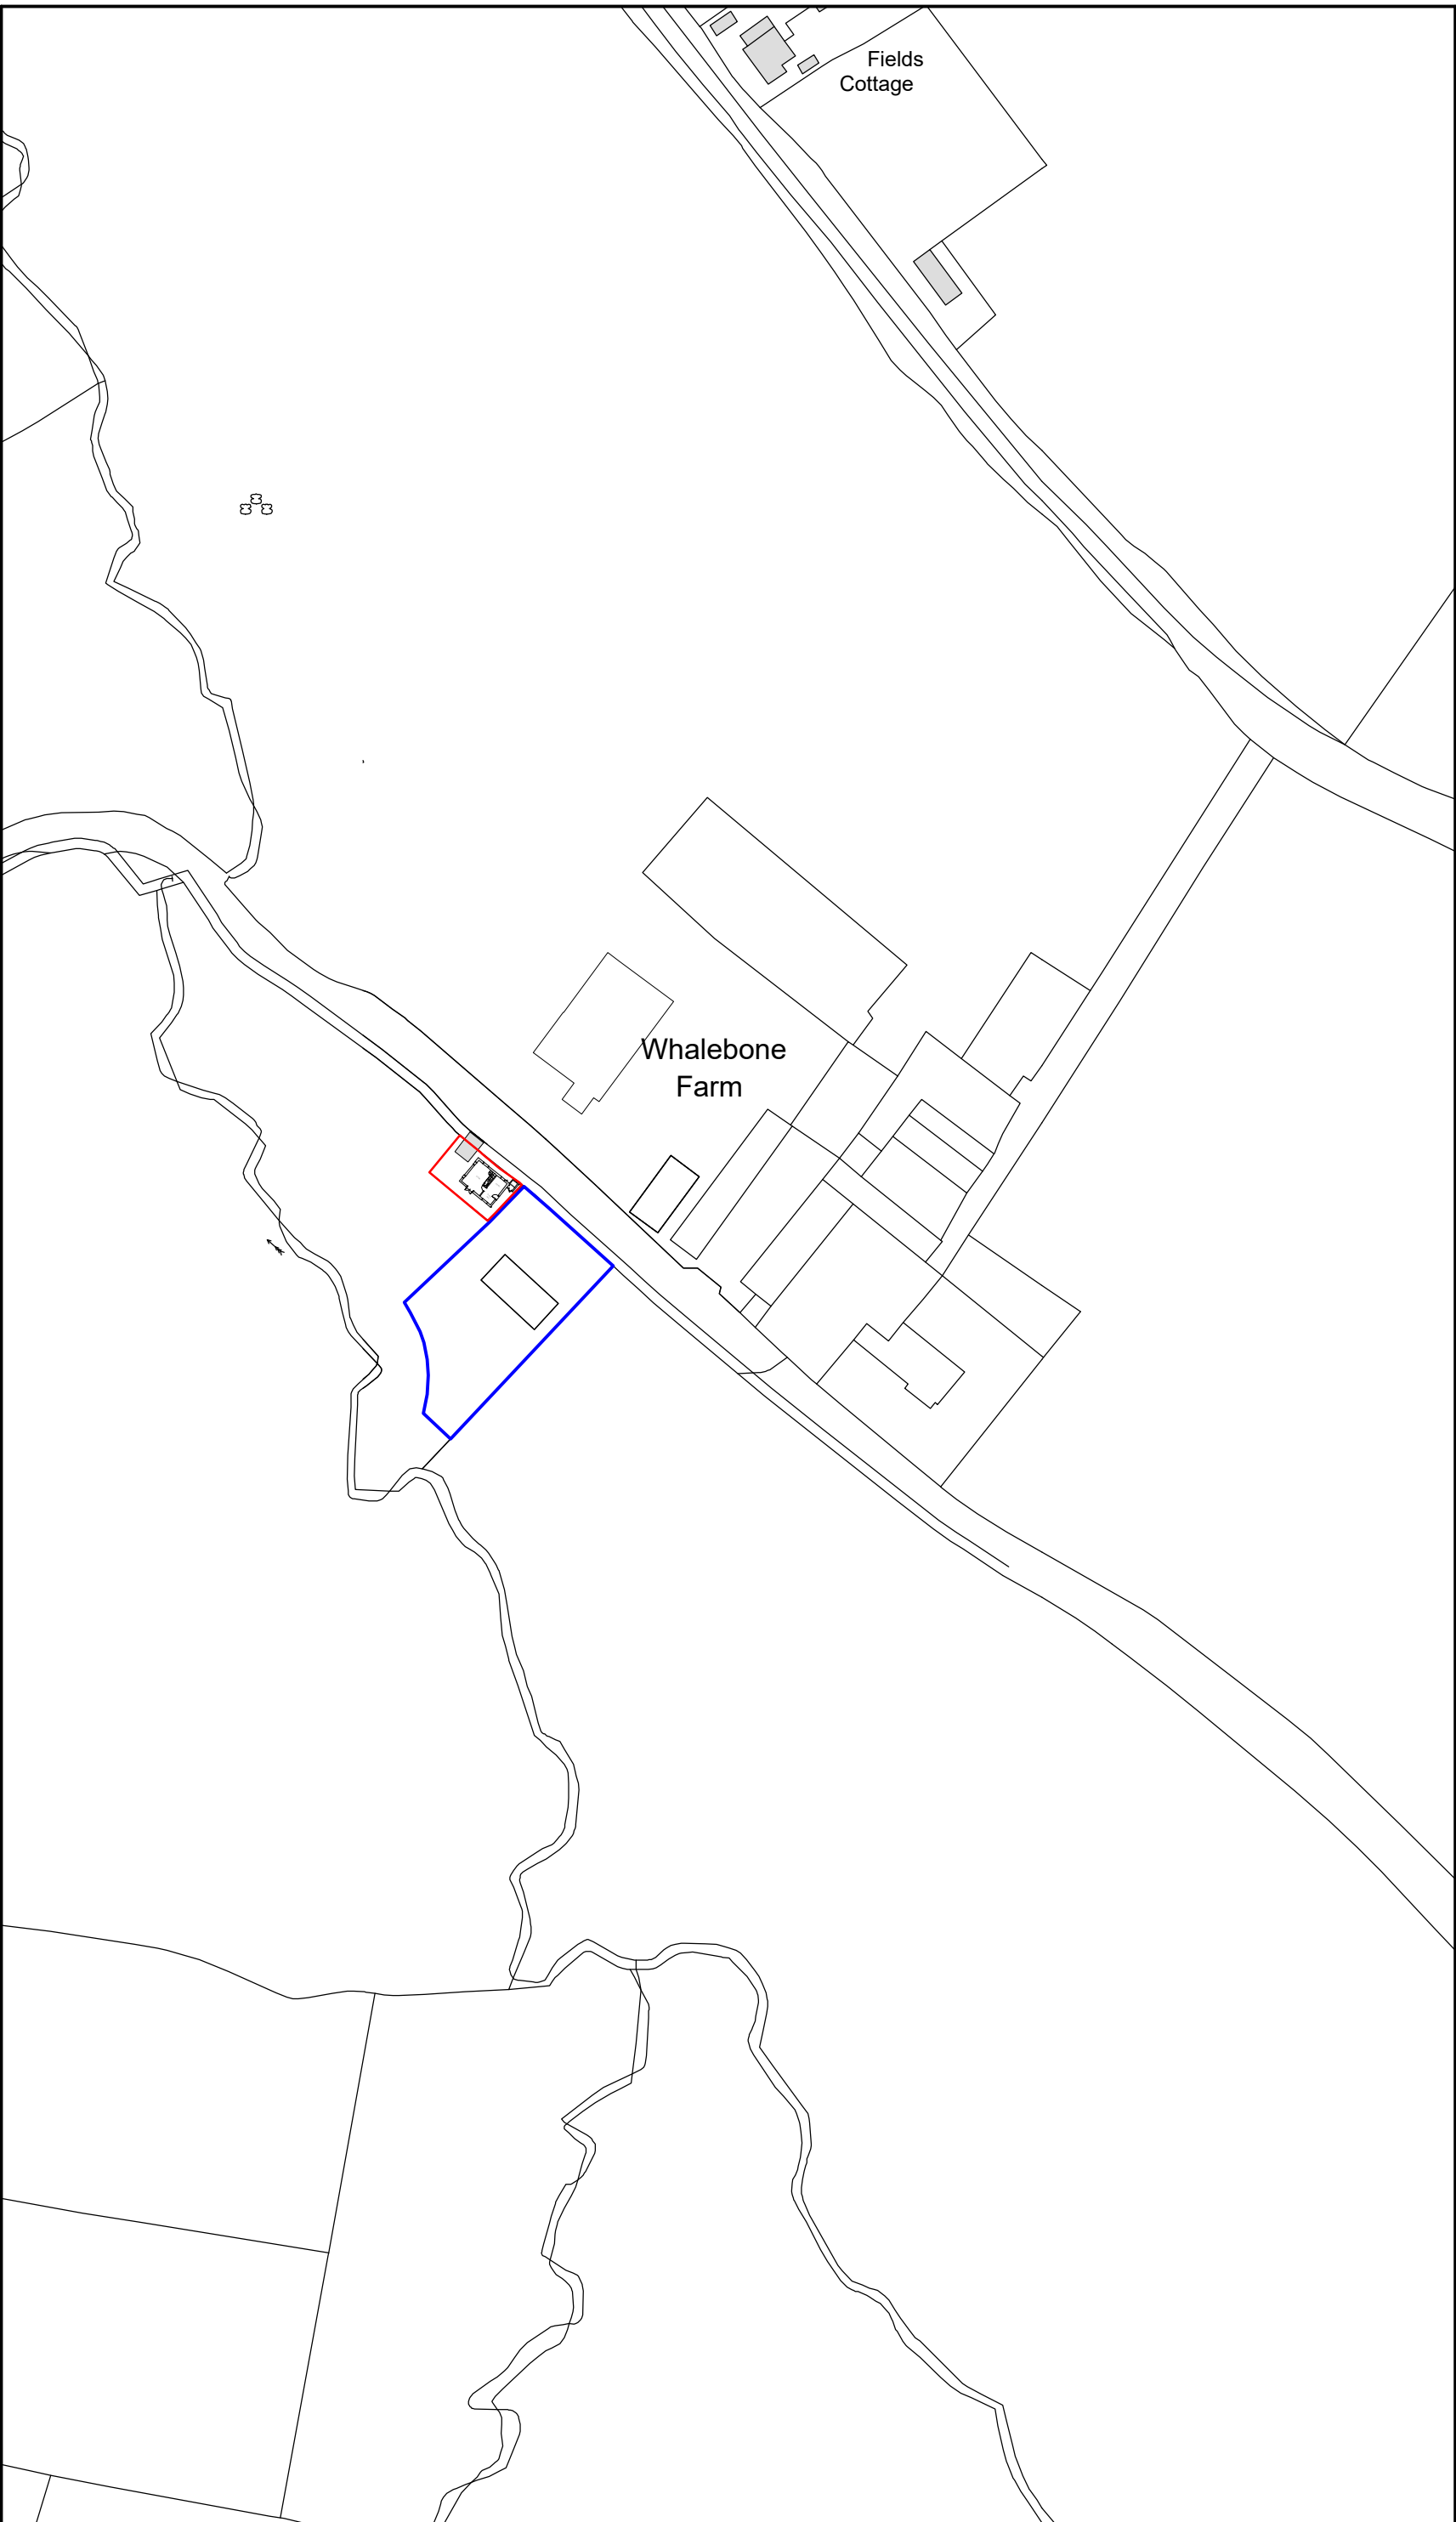

Location Plan 1:1250

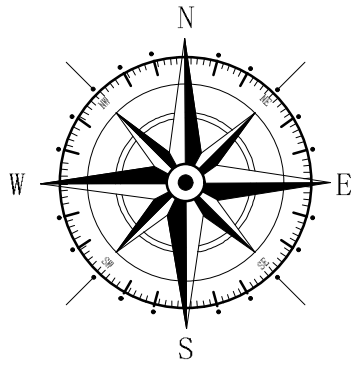

Key

Land Owned By Client

Application Site

B	12/2023	Planning Update	D.J.E
A	09/2023	Outline land owned by client	AV
Rev	Date	Detail	Initial

Project:

Proposed Alterations to,
Paddock View,
Plassey Lane, Willington,
Malpas, SY14 7LS

Title: Site & Location Plan	Scale: (A2) 1:500 & 1:1250
-----------------------------------	----------------------------------

Drawn By: A.Valentine	Date: July 2023
Drawing No: C149/002	Sheet: 1 of 1





Office 3K4,
Redwither Business Tower,
Wrexham. LL13 9XT
Tel: 01978 356500
www.blueprintarchitectural.com
© copyright all rights reserved