



New Dwelling
The Hollies Minera


Scale 1: 100
Dwrg 04
Date Dec 04

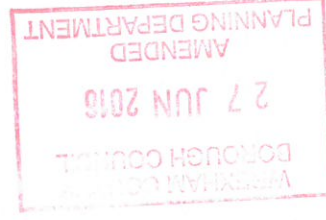

Side Elevation 1

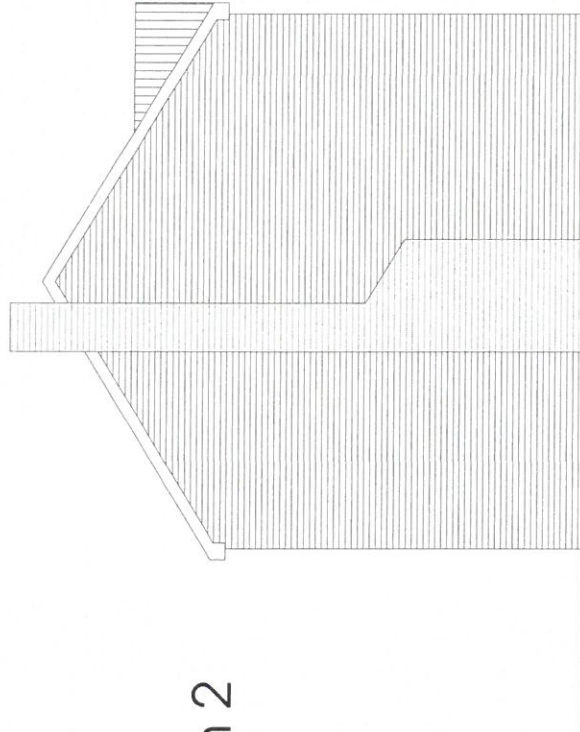


Side Elevation 2

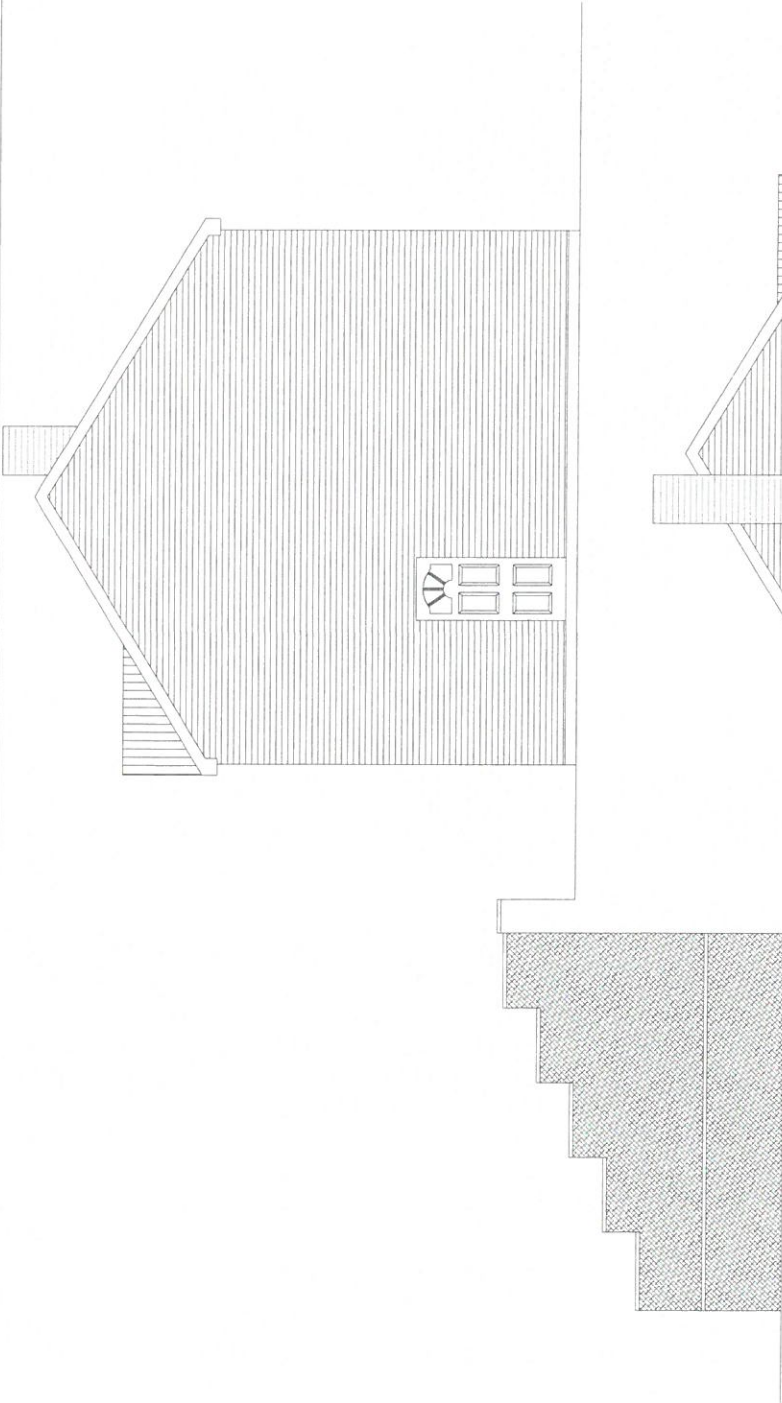

This drawing has been prepared for the purpose of obtaining Planning & Building Regulation Approval only.
The copyright of this drawing is vested in Philip Kelsall Building Design & Consultancy Ltd and must not be reproduced in any form without written consent.
The contractor is to check and verify all building & site dimensions & levels before commencement of works.
The contractor is to comply in all respects with current legislation whether or not specifically stated on the drawings.

Front Elevation

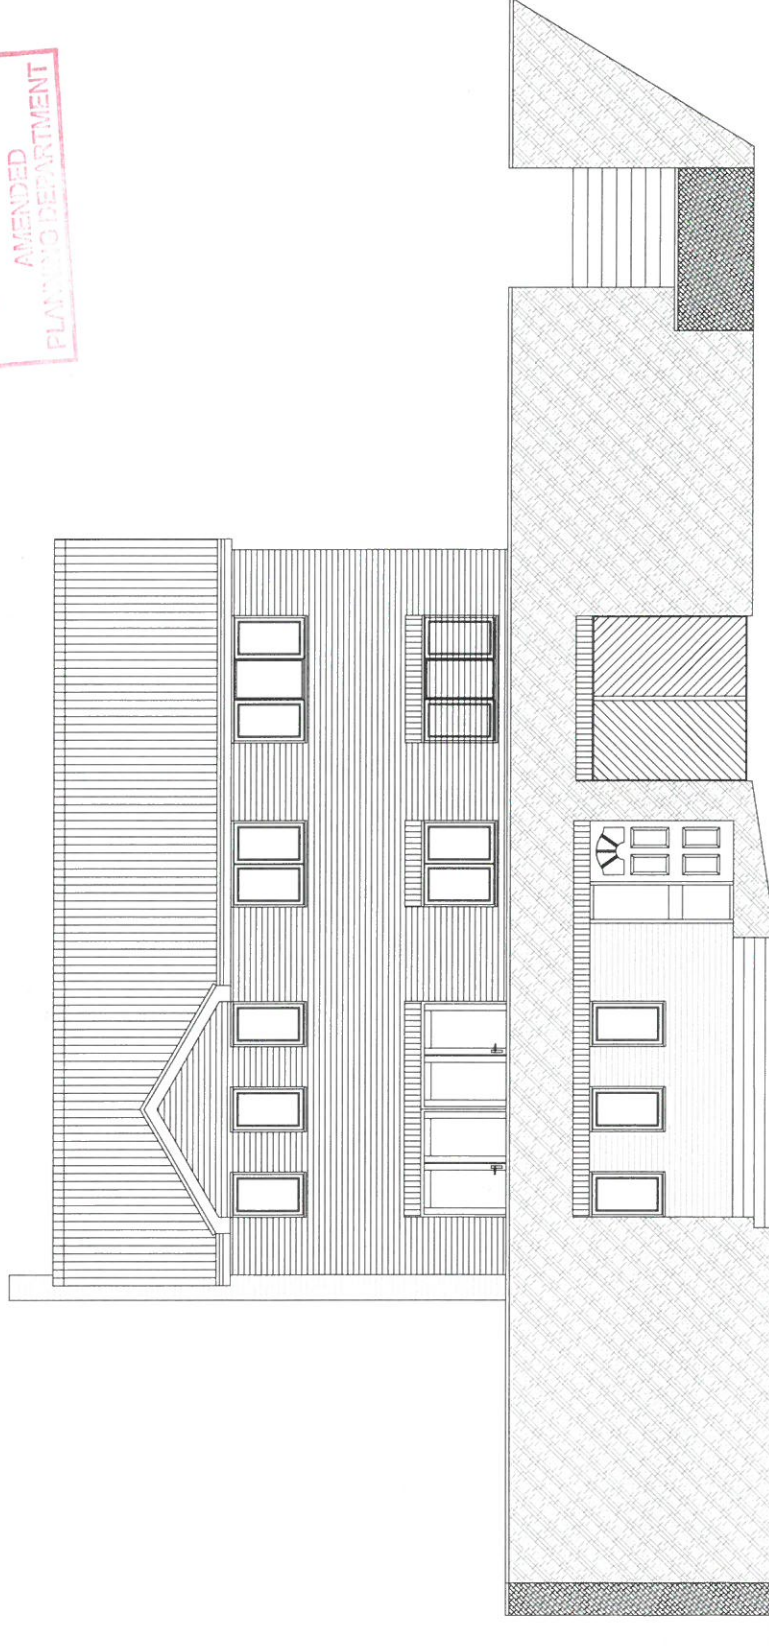


New Dwelling

The Hollies Minera

Scale 1: 100
Dwrg 03-FE
Date Dec 04

Philip Kelsall Building Design & Consultancy Ltd 5 Fararms Road Rodehead S-O-T ST7 3RP Telephone 01270 873506

This drawing has been prepared for the purpose of obtaining Planning & Building Regulation Approval only.
The copyright of this drawing is vested in Philip Kelsall Building Design & Consultancy Ltd and must not be reproduced in any form without written consent.
The contractor is to check and verify all building & site dimensions & levels before commencement of works.
The contractor is to comply in all respects with current legislation whether or not specifically stated on the drawings.

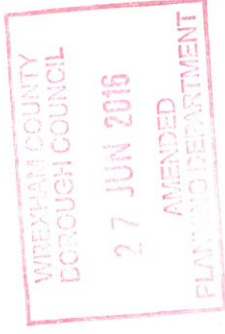

New Dwelling


The Hollies Minera

Scale 1: 100
Dwrg 03-RE
Date Dec 04

This drawing has been prepared for the purpose of obtaining Planning & Building Regulation Approval only.
The copyright of this drawing is vested in Philip Kelsall Building Design & Consultancy Ltd and must not be reproduced in any form without written consent.
The contractor is to check and verify all building & site dimensions & levels before commencement of works.
The contractor is to comply in all respects with current legislation whether or not specifically stated on the drawings.

Philip Kelsall Building Design & Consultancy Ltd 5 Farams Road Rodeheath S-O-T ST7 3RP Telephone 01270 873506

Rear Elevation

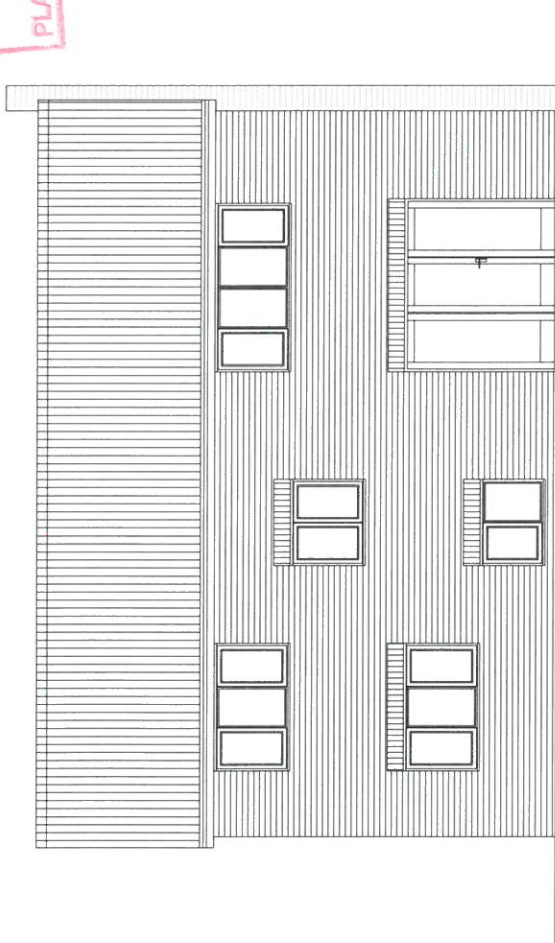

New Dwelling

The Hollies Minera

Scale 1: 200
Dwg Sewer
Date Dec 04

This drawing has been prepared for the purpose of obtaining Planning & Building Regulation Approval only.
The copyright of this drawing is vested in Philip Kelsall Building Design & Consultancy Ltd and must not be reproduced in any form without written consent.
The contractor is to check and verify all building & site dimensions & levels before commencement of works.
The contractor is to comply in all respects with current legislation whether or not specifically stated on the drawings.

