




PRINTED:		20/11/2023 14:58:38		
REV:	DESCRIPTION:	DATE:	BY:	CHK:
P1	FOR CLIENT APPROVAL	13/03/2023	MM	DP
P2	PLANNING	20/11/2023	TJ	DP



SOUTH ELEVATION

SCALE: 1 : 100

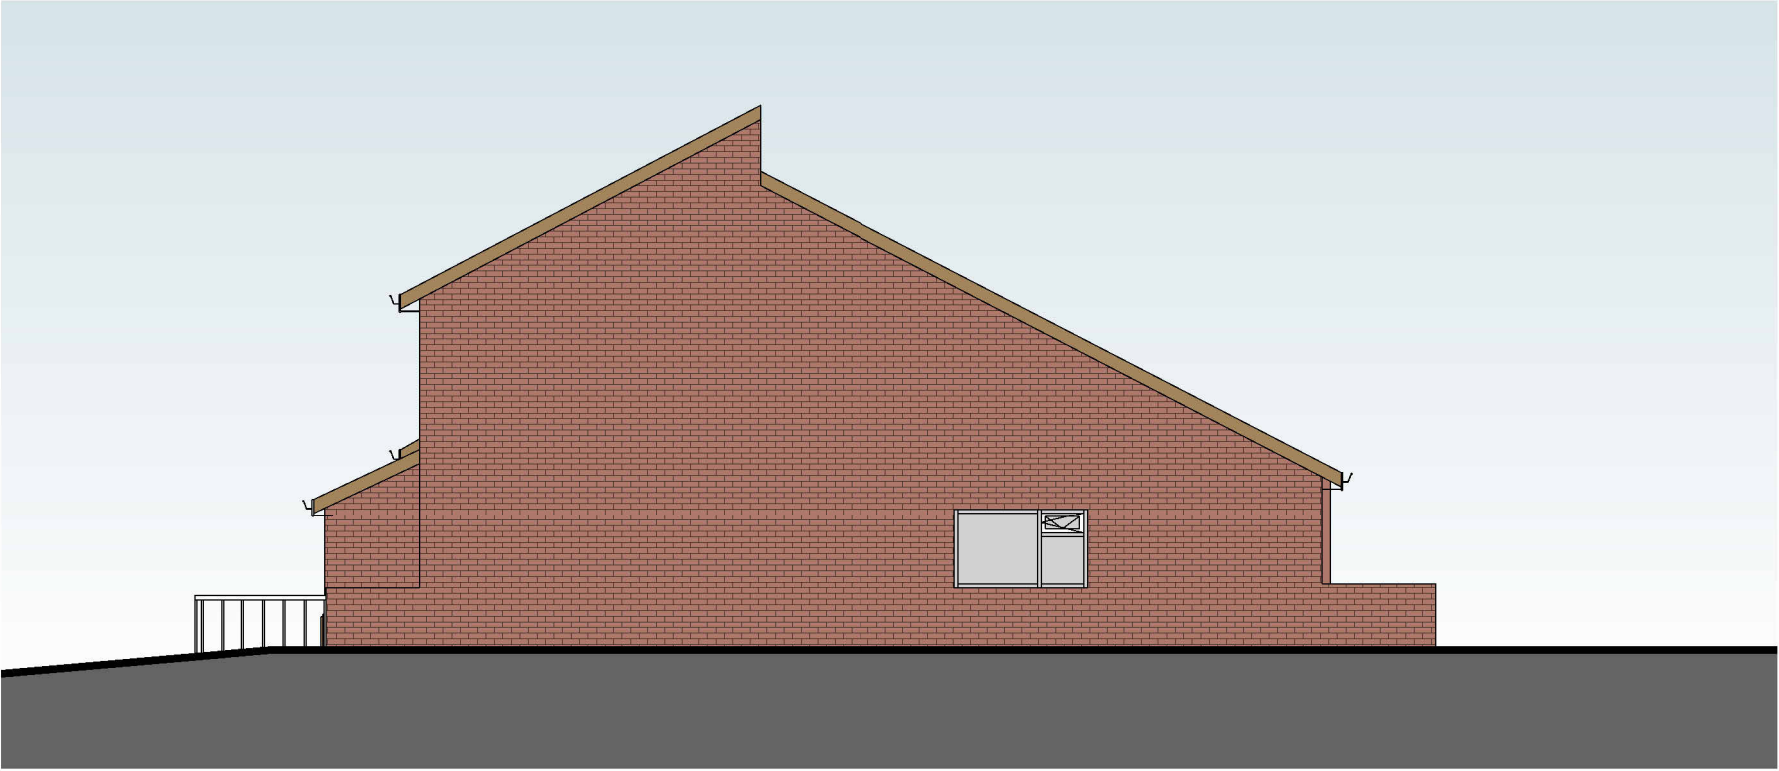

WEST ELEVATION

SCALE: 1 : 100



www.saer.wales | 01492 472478 | studio@saer.wales

THIS DRAWING IS COPYRIGHT OF SAER ARCHITECTS LIMITED. CHECK ALL DIMENSIONS ON SITE. DISCREPANCIES TO BE NOTIFIED TO ARCHITECT. ELEMENTS OF STRUCTURE SHOWN ARE INDICATIVE AND FOR GUIDANCE. FINAL DESIGN TO STRUCTURAL ENGINEERS DETAILS AND SPECIFICATION.

PROJECT:
SYLVESTER COURT,
WREXHAM

CLIENT:
WALES & WEST
HOUSING

DRAWING TITLE:
PROPOSED ELEVATIONS
1

PURPOSE OF ISSUE: PLANNING	STATUS: S3
DRAWING No: SCR-SAL-A1-ZZ-DR-A-0014	PROJECT No: P1165
SCALE: 1 : 100@A3	REVISION: P2

