


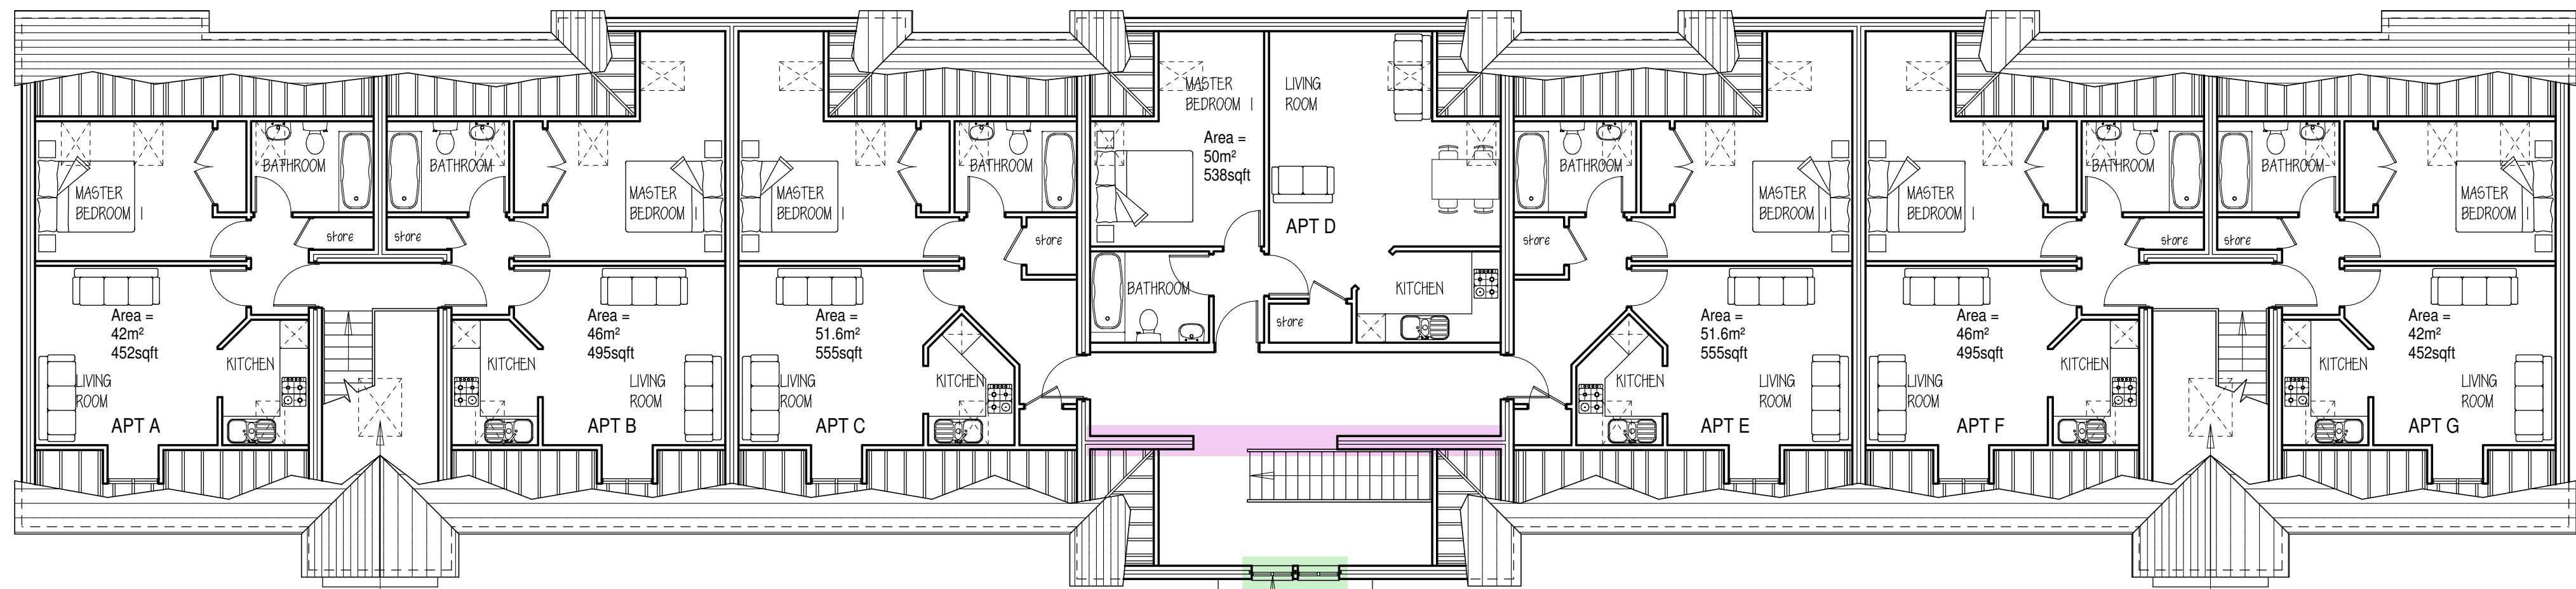


Roof light as required by Steve Jones
of Building Control
to be fitted with an automatic opening system,
linked to the alarm system in the common areas


Window as required by Steve Jones
of Building Control
to be fitted with an automatic opening system,
linked to the alarm system in the common areas

Roof light as required by Steve Jones
of Building Control
to be fitted with an automatic opening system,
linked to the alarm system in the common areas

SECOND FLOOR PLAN

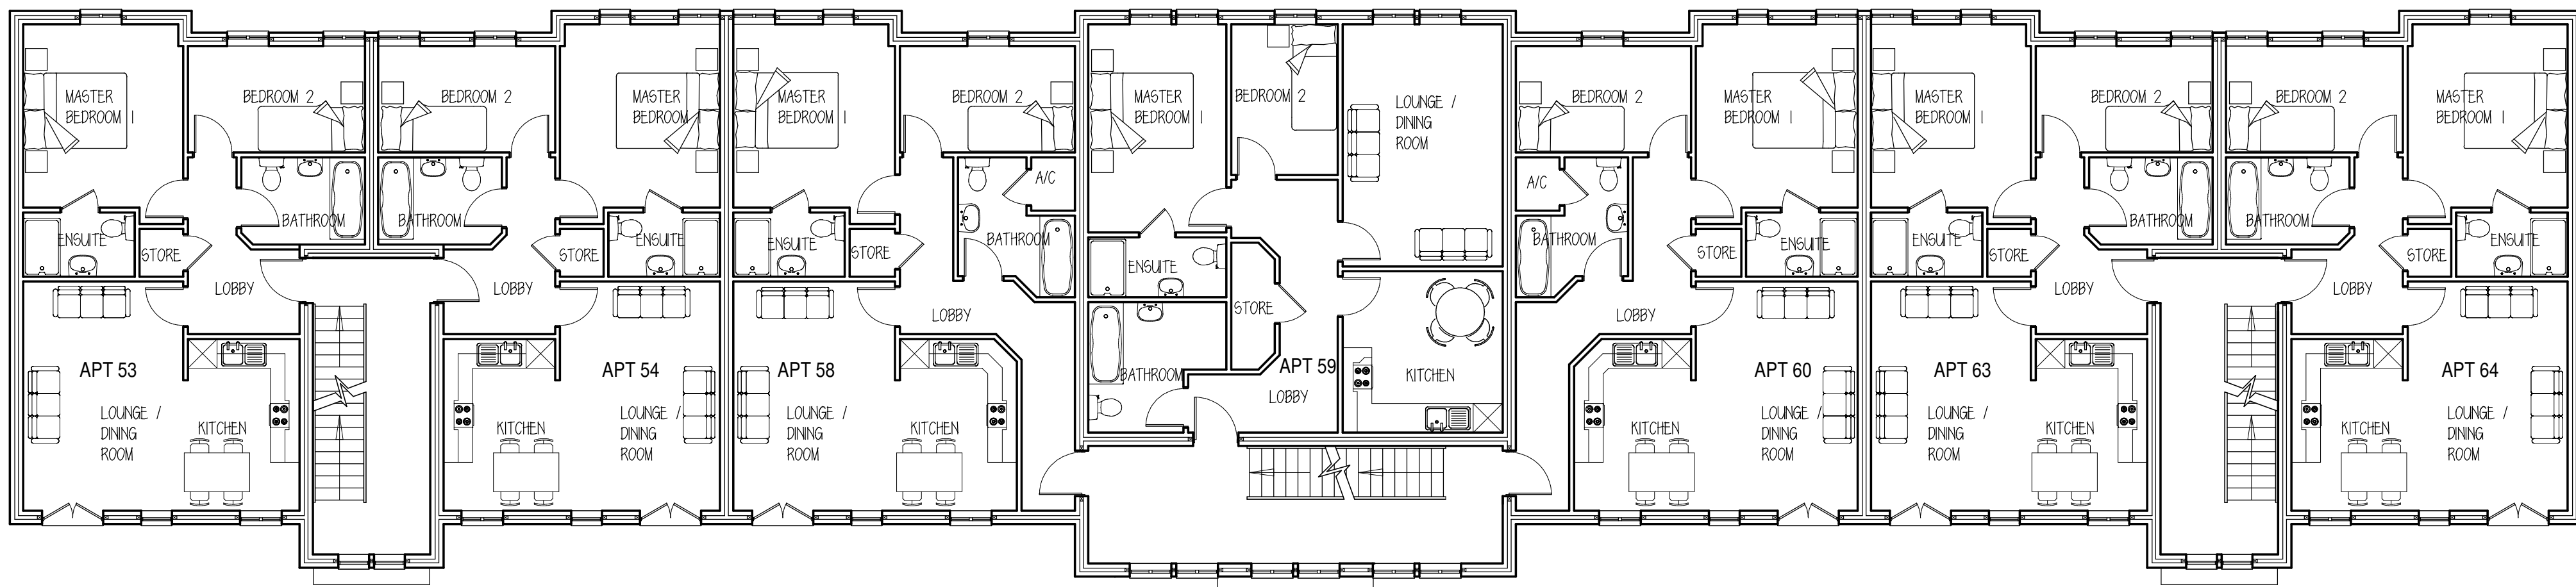

FIRST FLOOR PLAN

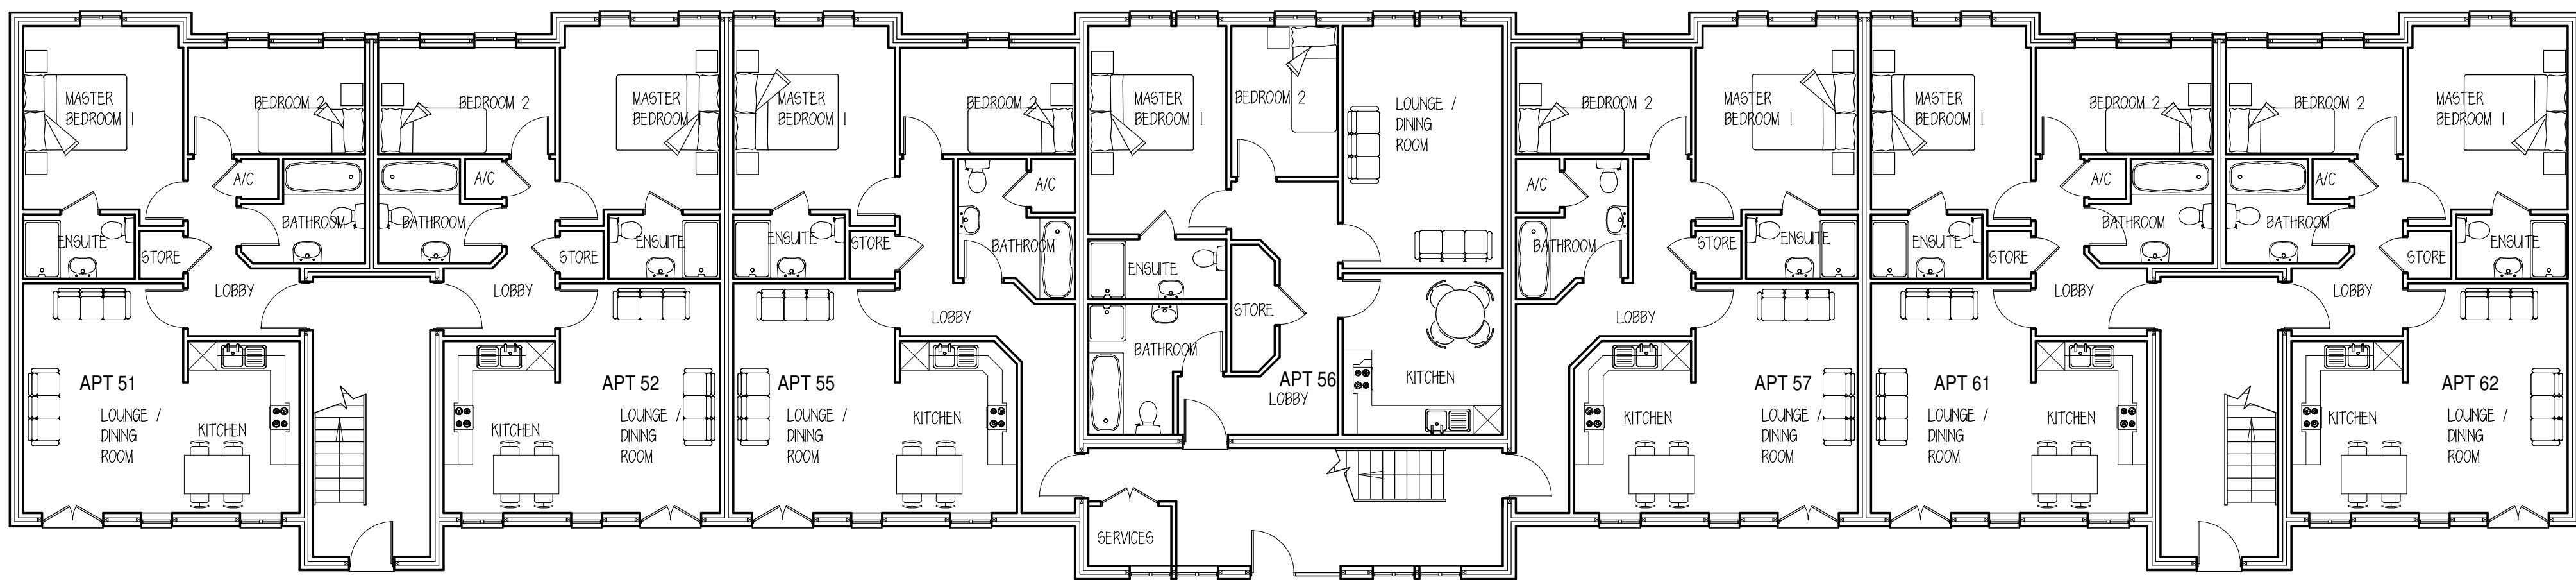

GROUND FLOOR PLAN

Proposed redesign of roof space
to create 7 No. 1 Bedroom Apartments
within the approved roof structure

Ground & First Floor Plans
previously Approved under
Planning Reference
WRO P/2005/0541

Ground & First Floor Plans
previously Approved under
Planning Reference
WRO P/2005/0541

NOTES:
All drawings and specifications contained in this document are copyright to DAVID OWEN
ASSOCIATES. All dimensions must be checked on site and not scaled from the
drawings. All discrepancies must be notified to the Agent immediately.

KEY :

B	14/01/10	WINDOW / ROOF LIGHT AMENDED FOLLOWING DISCUSSIONS WITH STEVE JONES
A	13/01/10	NEW STRUCTURAL WALL INDICATED TO SECOND FLOOR UNDERSIDE OF ROOF LIGHT TO SECOND FLOOR AT 1800mm

Rev	Date	Revisions
Drawn by :		Date :
Andrew Hewitt		2nd Sept 03

DAVID OWEN ASSOCIATES

12a St Mary's Street,
Whitchurch,
Shropshire,
SY13 1QY

Tel: (01948) 663004
Fax: (01948) 666960

e-mail
enquiries@david-owen.co.uk

© copyright
This drawing must not be reproduced without first obtaining written permission

Client :
HAWK HOMES LTD

Job Title :
SECOND FLOOR (7 APARTMENTS)
ADDED TO BLOCK 3 AT
HIGH TOWN BARRACKS,
WREXHAM,
CLWYD.

Drawing Title :
BLOCK 3 - OPTION A
GROUND, FIRST & SECOND FLOOR PLAN

Dwg No : W06/1630/ B3 - 01	Scale : 1 : 100	Rev : B
-------------------------------	--------------------	------------