



KINGMOOR PARK


Copyright Reserved to Fletcher Architects UK Ltd
These plans and specifications are the property of Fletcher Architects UK Ltd, and shall not be re-printed or reproduced, in whole or part, without their written consent, nor shall any building or structure be constructed in accordance with such plans and specifications or any modifications thereof without the written consent of Fletcher Architects UK Ltd.

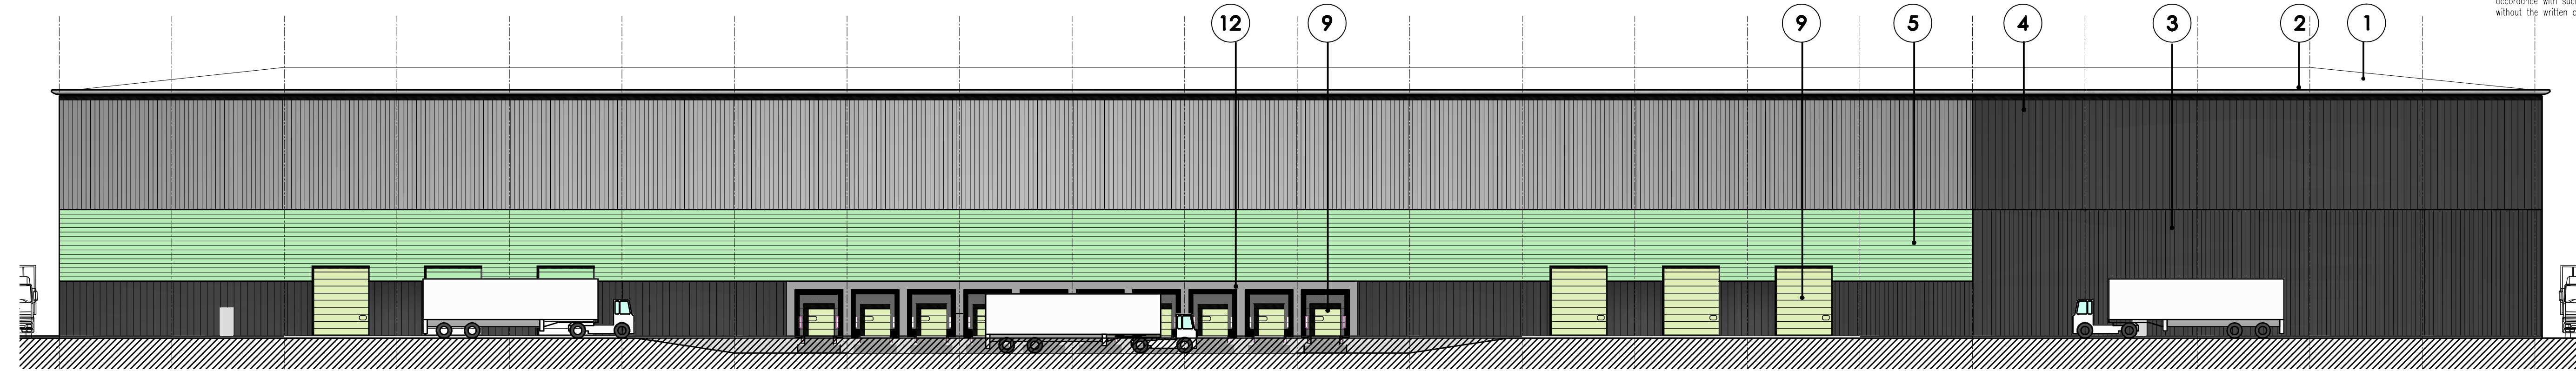


NORTH ELEVATION

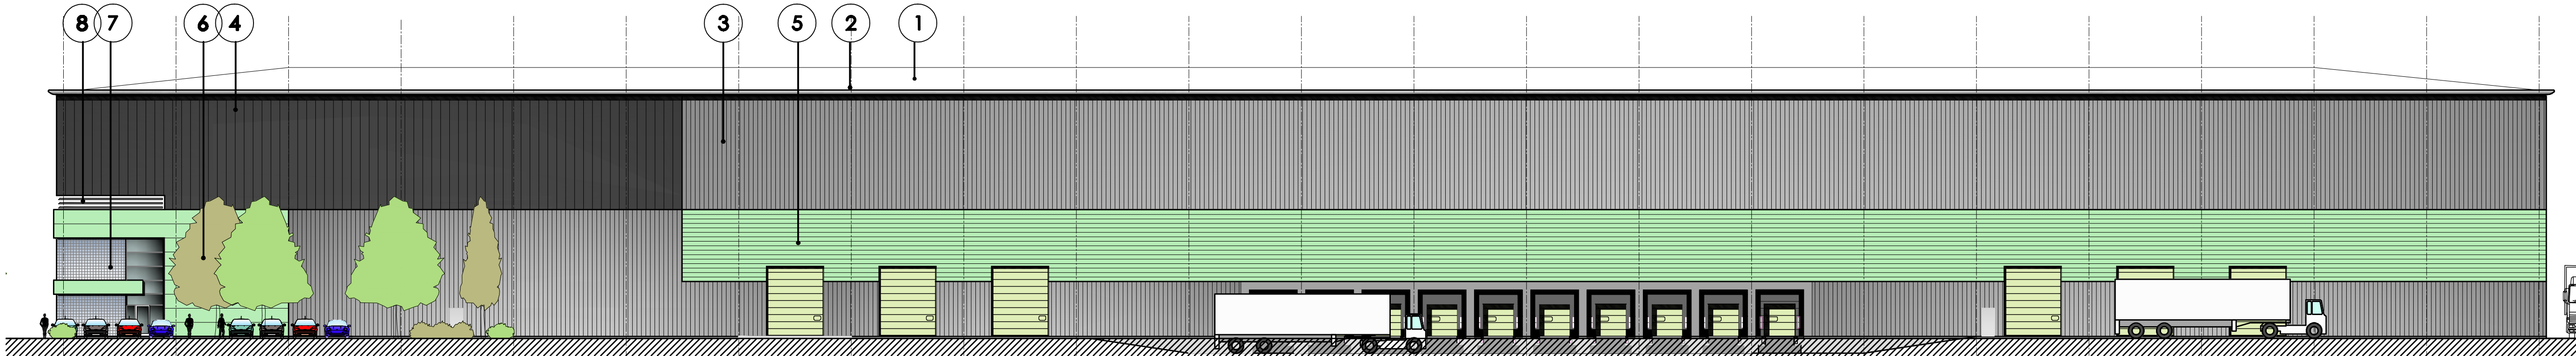

SOUTH ELEVATION

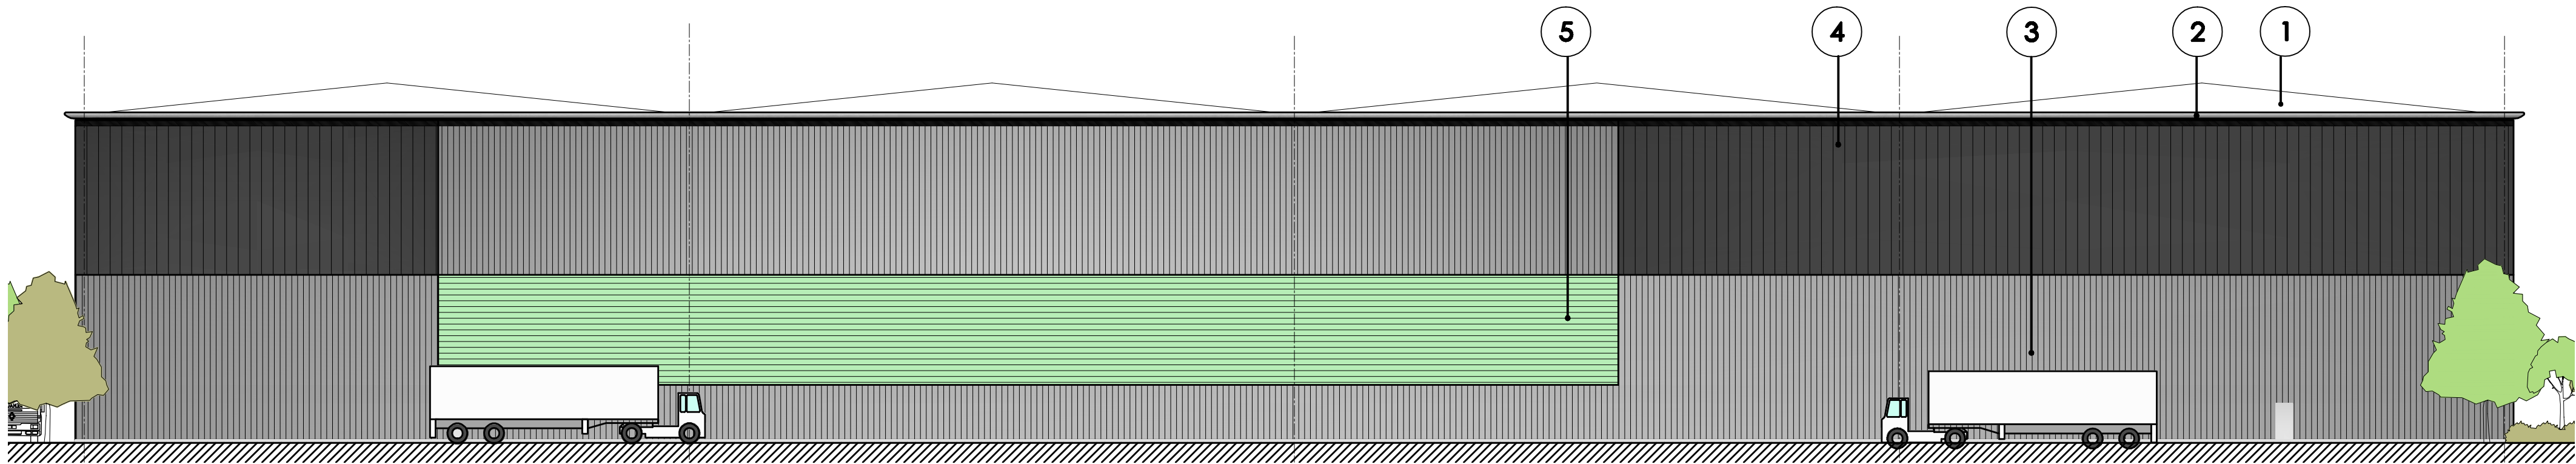


EAST ELEVATION

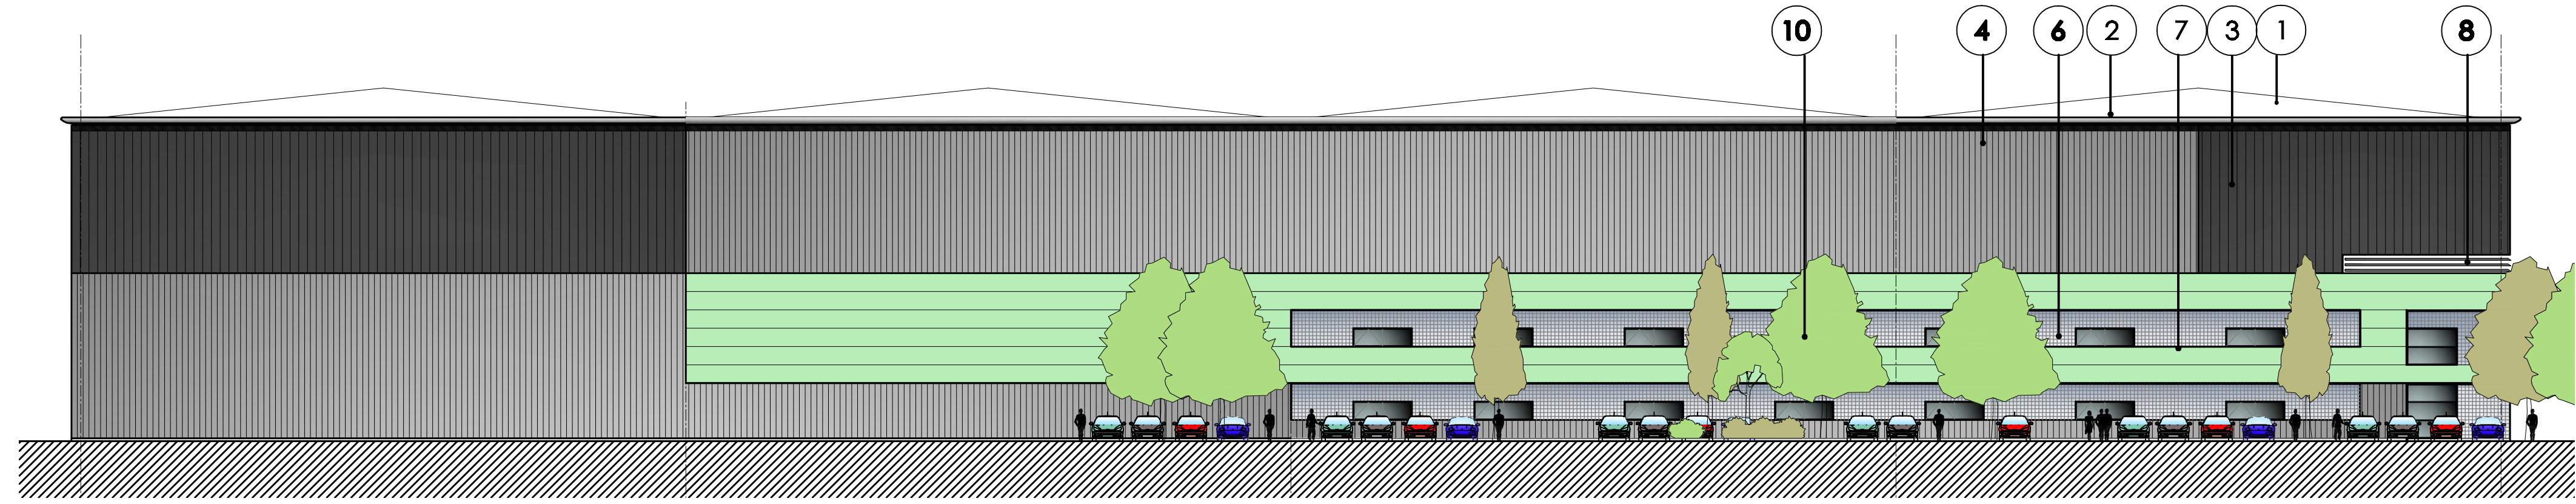

WEST ELEVATION

INDICATIVE ELEVATIONS TO TDG PHASE 1
KINGMOOR PARK WREXHAM

- [1] BUILT UP 0.7mm THICK STEEL PROFILED ROOF CLADDING - HPS 200 ULTRA FINISH. COLOUR: TBC
- [2] 3mm ALUMINIUM FASCIA OVERHANG, COLOUR - TBC
- [3] BUILT-UP VERTICALLY LAID 0.7mm THICK STEEL PROFILED WALL CLADDING - HPS200 ULTRA COLOUR: TBC SOLAR COLLECTOR OUTER SKIN TO SOUTH ELEVATIONS
- [4] BUILT-UP VERTICALLY LAID 0.7mm THICK STEEL PROFILED WALL CLADDING - HPS200 ULTRA COLOUR: TBC
- [5] BUILT-UP HORIZONTALLY LAID 0.7mm THICK STEEL HPS200 ULTRA PROFILED WALL CLADDING - COLOUR: TBC.
- [6] ROCK WOOL CORE HORIZONTALLY LAID COMPOSITE WALL CLADDING PANELS. HPS200 ULTRA COATING COLOUR: TBC
- [7] TRANSLUSCENT INSULATED CLADDING
- [8] ACTIVE .P.P.C. LOUVRES TO PLANT AREAS
- [9] SEGMENTAL LEVEL ACCESS/DOCK DOORS COLOUR: TBC
- [10] POLYESTER POWDER COATED WINDOW FRAMES WITH ANTI SUN GLAZING WITHIN TRANSLUSCENT CLADDING
- [11] PROWALL CONCRETE DOCK LEVELLER PROPRIETARY FRAMING SYSTEM.
- [12] POLYESTER POWDER COATED CURTAIN WALLING WITH ANTI SUN GLAZING W

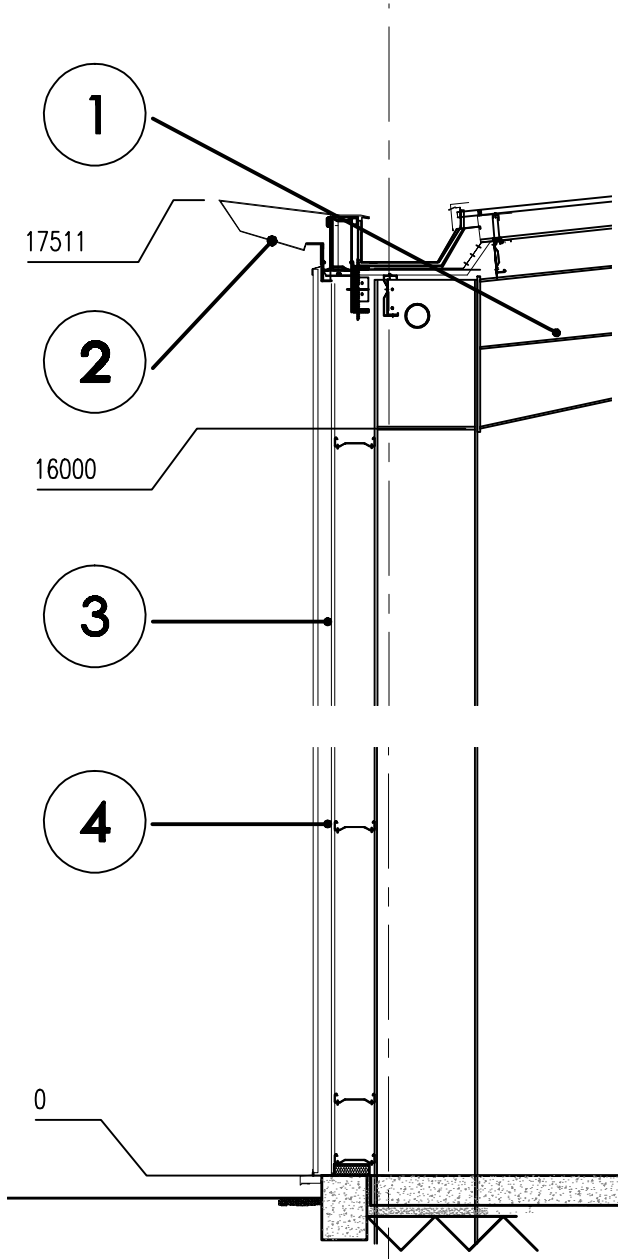

TYPICAL SECTION

SCALE 1:250 @ A1


REV

DATE

DRAWN BY

Fletcher Architects

Designers & Master Planners

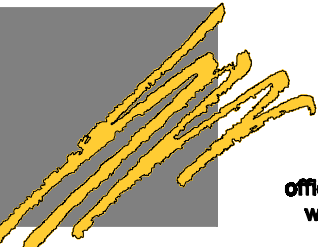

HILL QUAYS

5 JORDAN STREET

MANCHESTER

M15 4PY

T +44(0)161 242 1140

F +44(0)161 242 1141

office@fletcherarchitects-uk.com

www.fletcherarchitects-uk.com

PROPOSED COMMERCIAL DEVELOPMENT

for KINGMOOR PARK

INDICATIVE ELEVATIONS TO TDG PHASE 1

STATUS

PL

C = CONSTRUCTION

S = SKETCH

DRAWN :

DPP

CHECKED BY:

1:250@A1

26405

PL06