




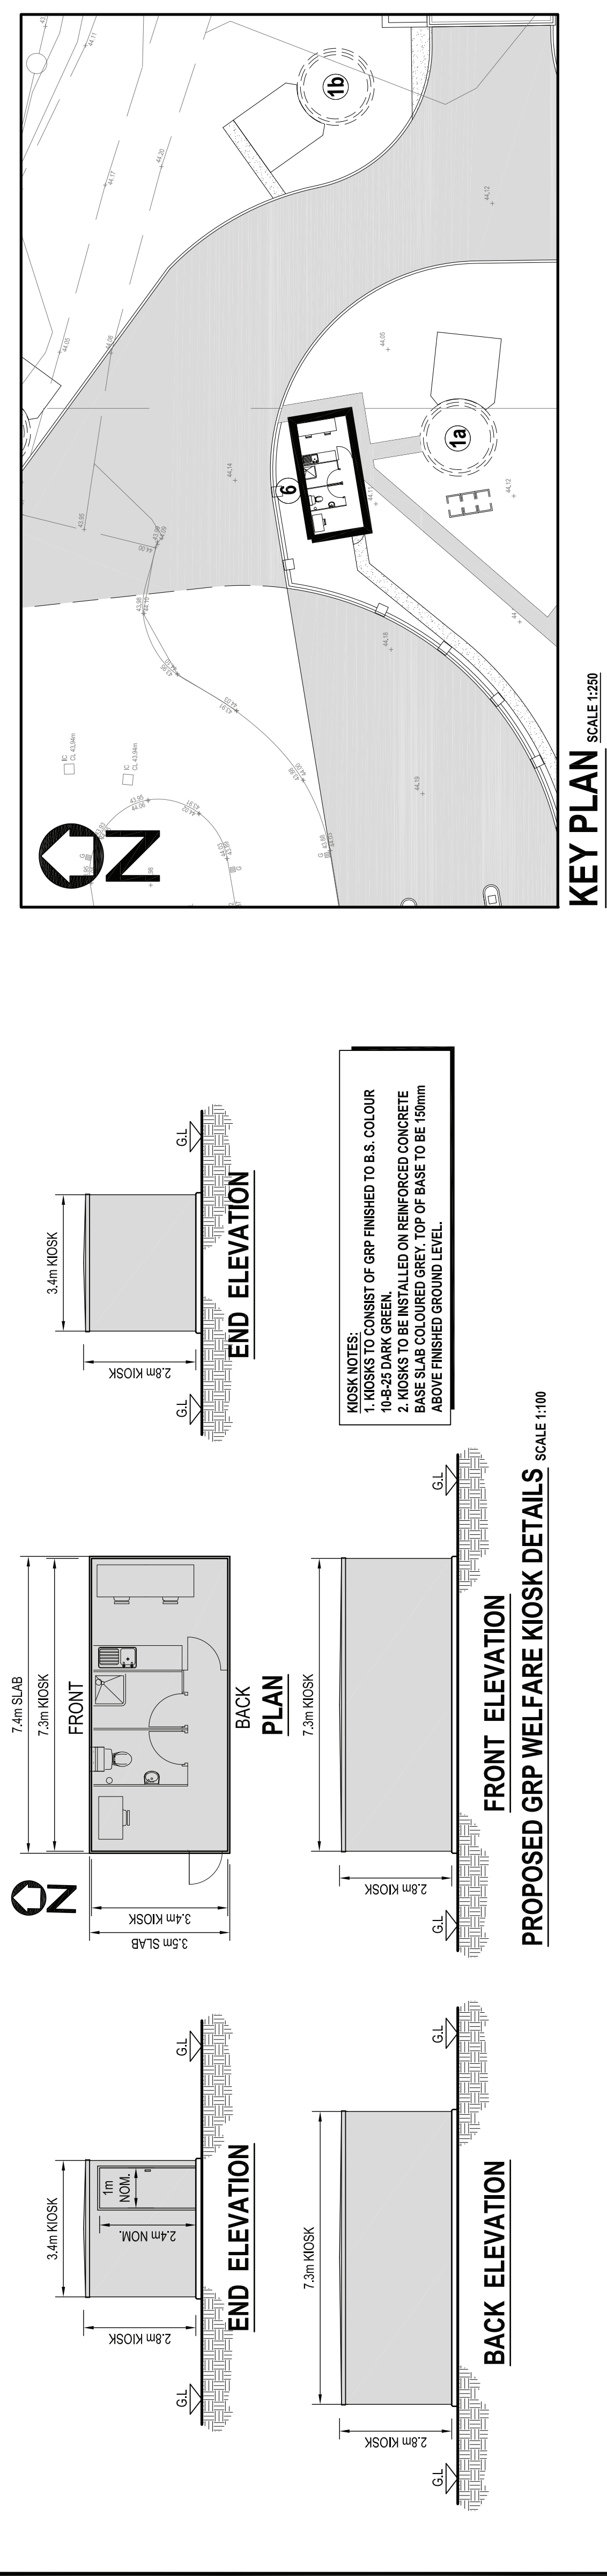

PROPOSED GRP WELFARE KIOSK DETAILS SCALE 1:100

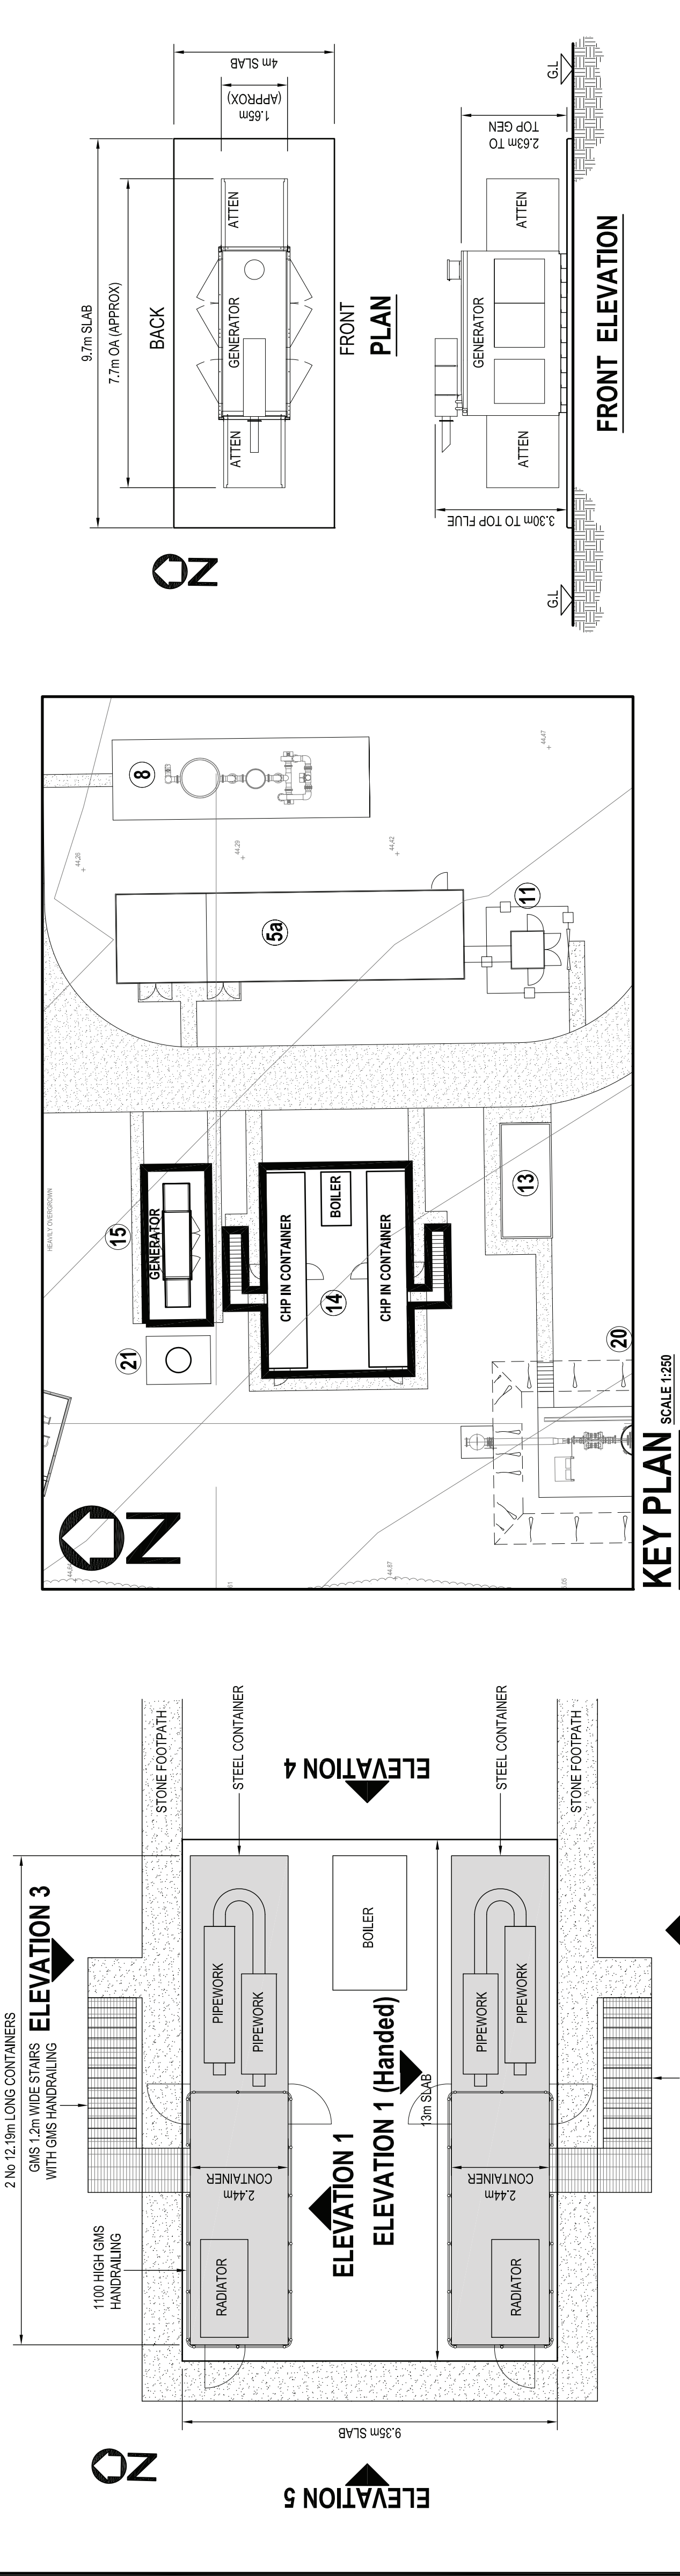


PROPOSED STEEL GENERATOR DETAILS SCALE 1:100

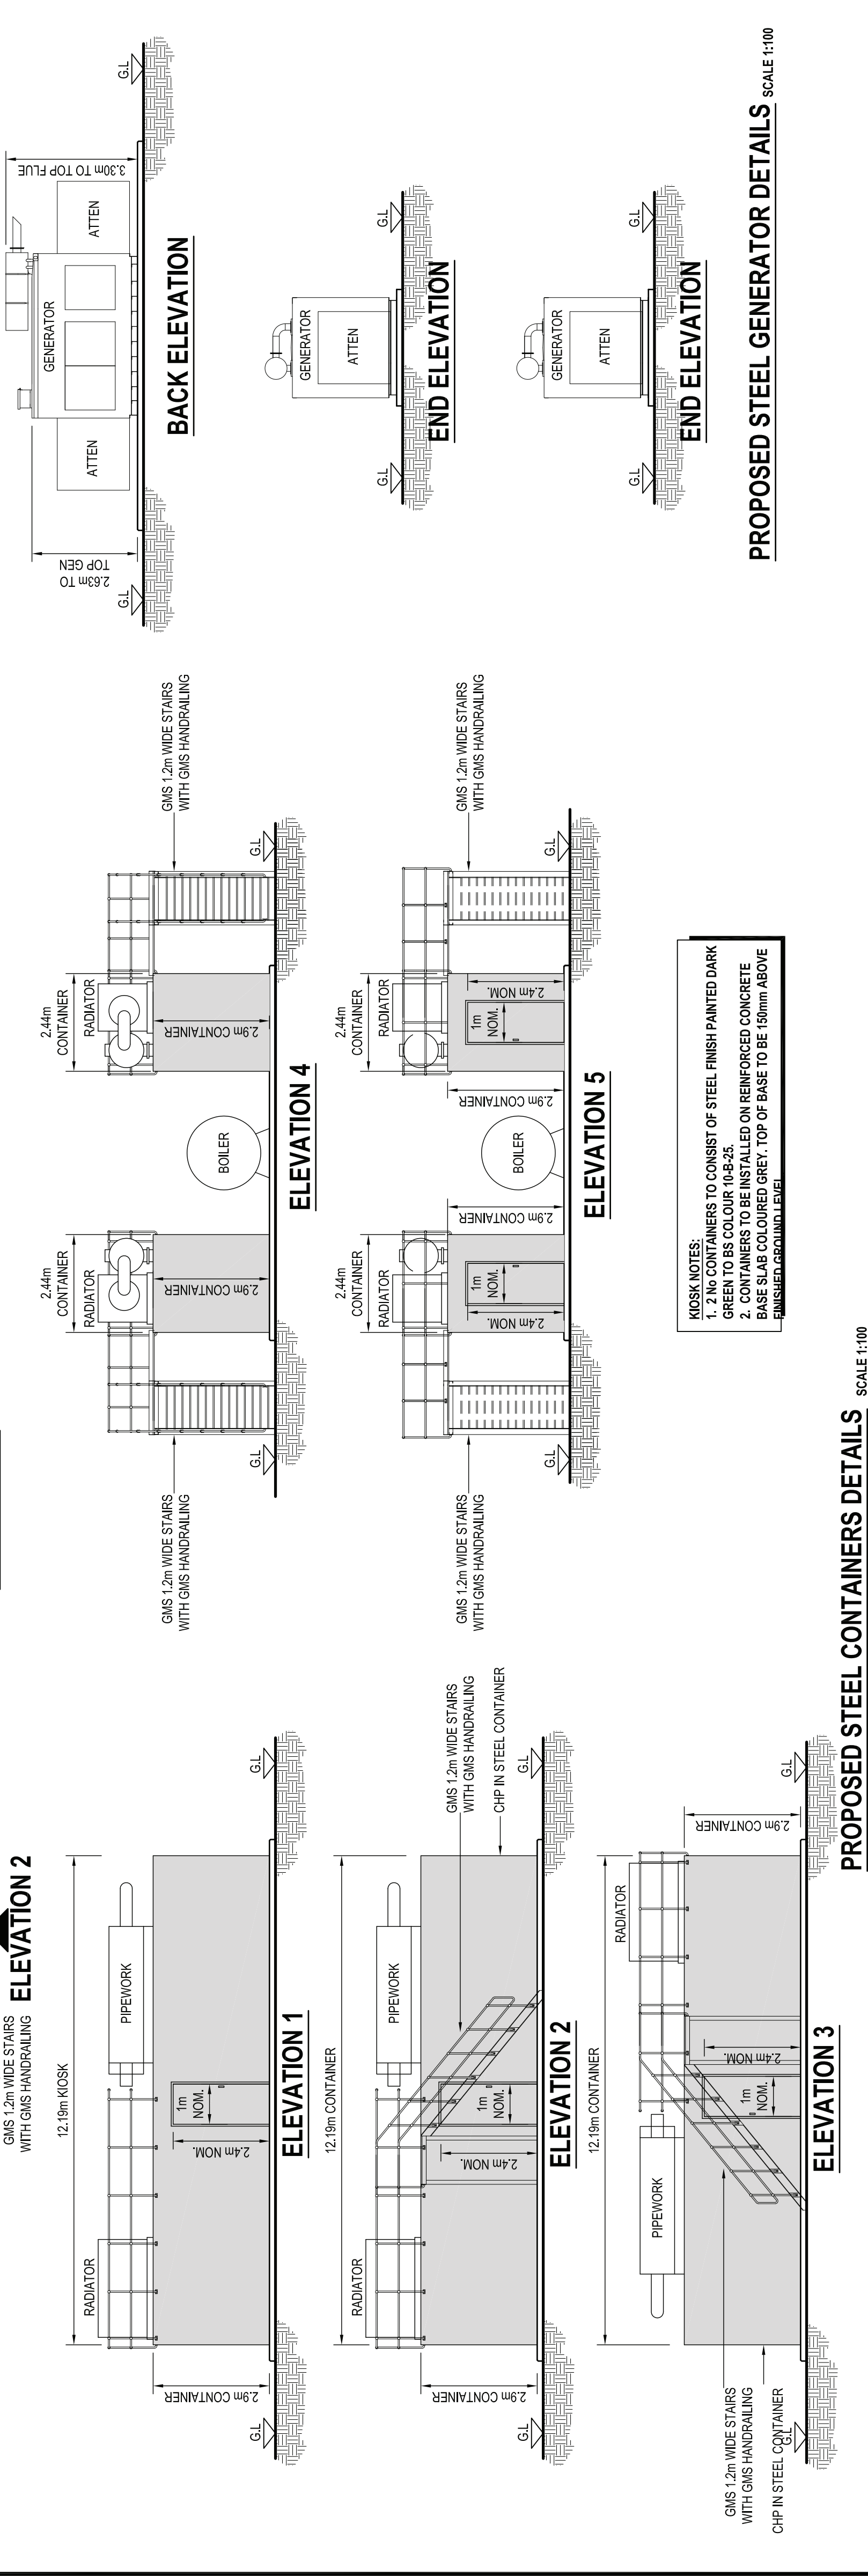

PROPOSED STEEL CONTAINERS DETAILS SCALE 1:100

- NOTES:
1. DO NOT SCALE FROM THIS DRAWING. USE FIGURED DIMENSIONS ONLY, IF IN DOUBT - ASK.
 2. DIMENSIONS ARE IN MILLIMETRES, UNLESS NOTED OTHERWISE.
 3. LEVELS ARE IN METRES RELATIVE TO ORDNANCE DATUM, UNLESS NOTED OTHERWISE.
 4. ALL WORK TO BE CARRIED OUT IN ACCORDANCE WITH THE CIVIL ENGINEERING SPECIFICATION FOR THE WATER INDUSTRY (8th EDITION - JUNE 2004), SUPPLEMENTED BY THE DWIR CYMRU CIVIL ENGINEERING SPECIFICATION VERSION 3.0.
 5. THIS DRAWING IS TO BE READ IN CONJUNCTION WITH:
 6. MINOR CHAMBERS AND SOME HANDRAILING HAVE BEEN OMITTED FOR CLARITY OF MAJOR STRUCTURES.
 7. MINOR ITEMS OF MECHANICAL PLANT HAVE BEEN OMITTED FOR CLARITY OF MAJOR STRUCTURES.
- 2480265_1000_2400 - SITE LOCATION & PLANNING APPLICATION SITE BOUNDARY
2480265_1000_2401 - PROPOSED OVERALL SCHEME LAYOUT
2480265_1000_2402 - PROPOSED SITE LAYOUT
2480265_1000_2403 - PROPOSED KIOSK DETAILS - SHEET 1 OF 2
2480265_1000_2404 - PROPOSED KIOSK DETAILS - SHEET 1 OF 2
2480265_1000_2405 - PROPOSED KIOSK DETAILS - SHEET 1 OF 2
2480265_1000_2406 - PROPOSED MISCELLANEOUS DETAILS
2480265_1000_2407 - MODIFICATIONS TO EXISTING SITE ACCESS & ROAD
2480265_1000_2408 - TEMPORARY COMPOUND FOR CONSTRUCTION OF WORKS
2480265_1000_2409 - PROPOSED AREA OF COMPENSATION
2480265_1000_2410 - PROPOSED SCREENING

 

Rev.	Nature of Revision	Drawn	Chkd.	Appt.	Date

PLANNING

DC-WW Unique Ref. A981 SJ040.021	Cosain Ref. 2480265	Intech Ref. P1607

NORTH WALES AMP4 PROGRAMME
FIVE FORDS SLUDGE TREATMENT & SUSTAINABLE ENERGY

PROPOSED KIOSK DETAILS - SHEET 2 of 2

Intech IntechProcess	AECOM	Dŵr Cymru - Welsh Water Vestry House St David's Park, Ewloe, FLINTSHIRE, CH6 3DT Tel: 01244 529700 Fax: 01244 529898
Drawn WJW	Checked LFM	Approved JNo
Date NOV/09	Scale AS SHOWN AT A1	Rev A0