
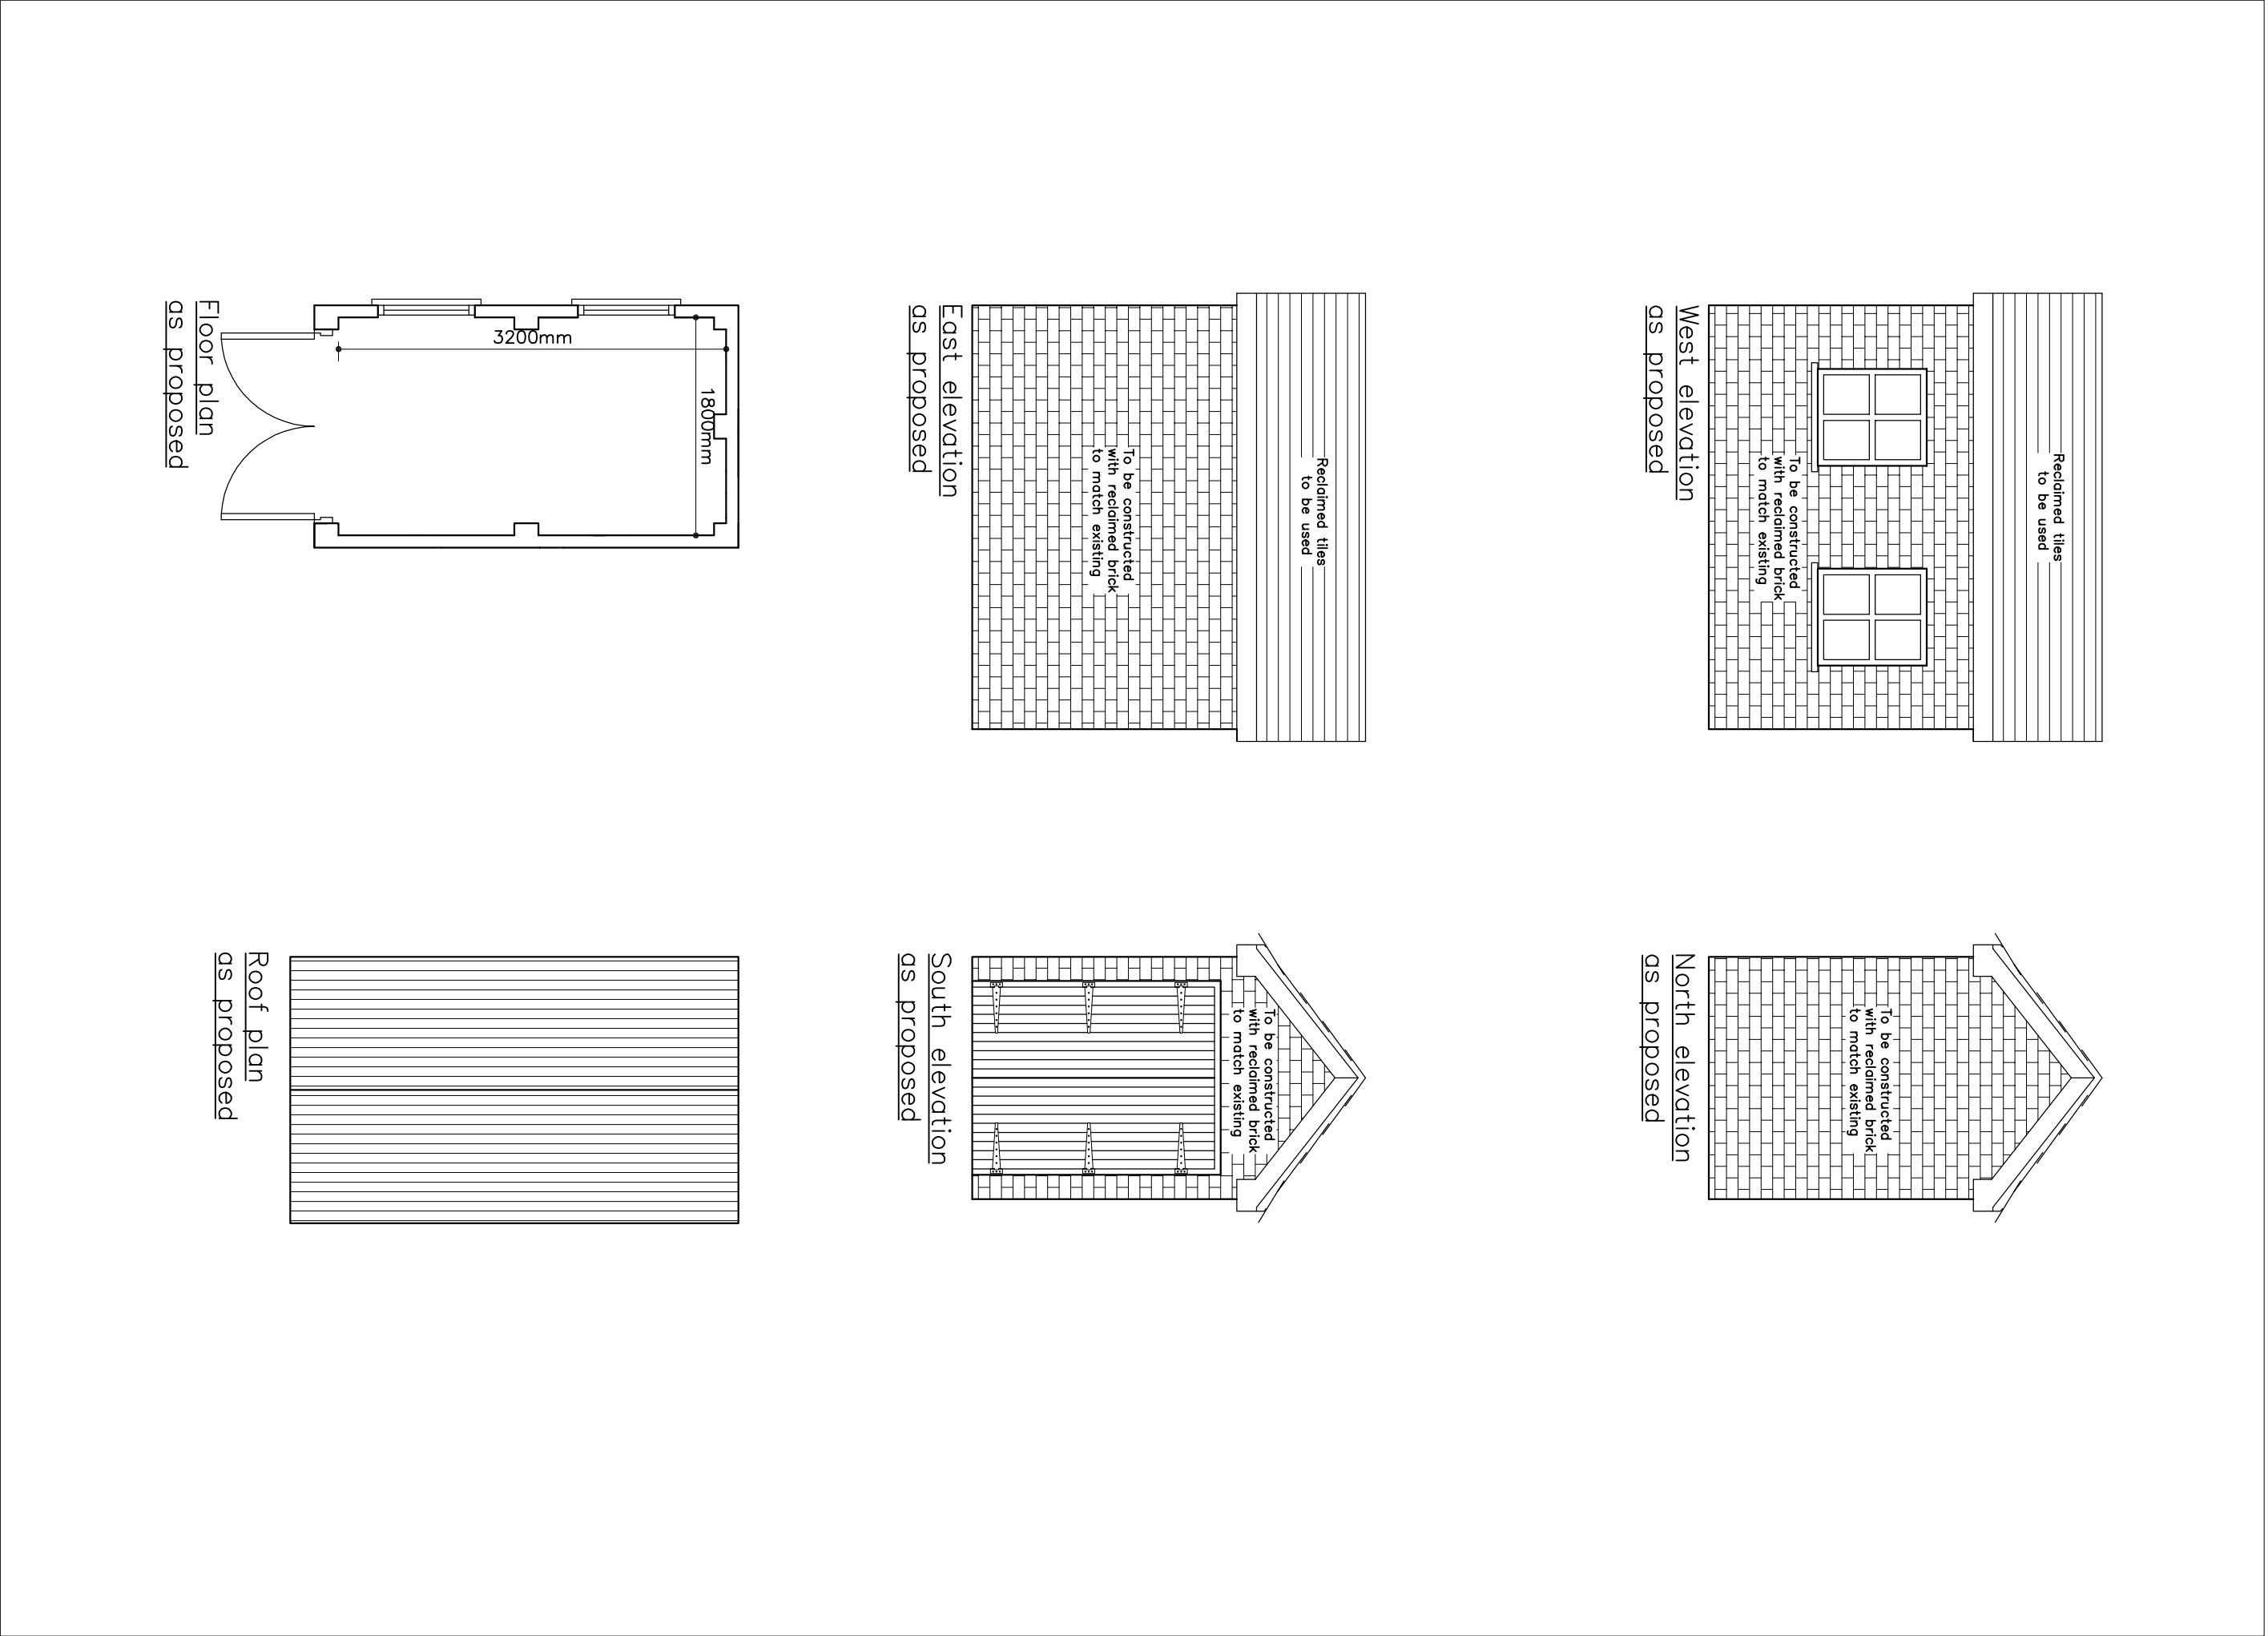


Timber shed

Timber shed

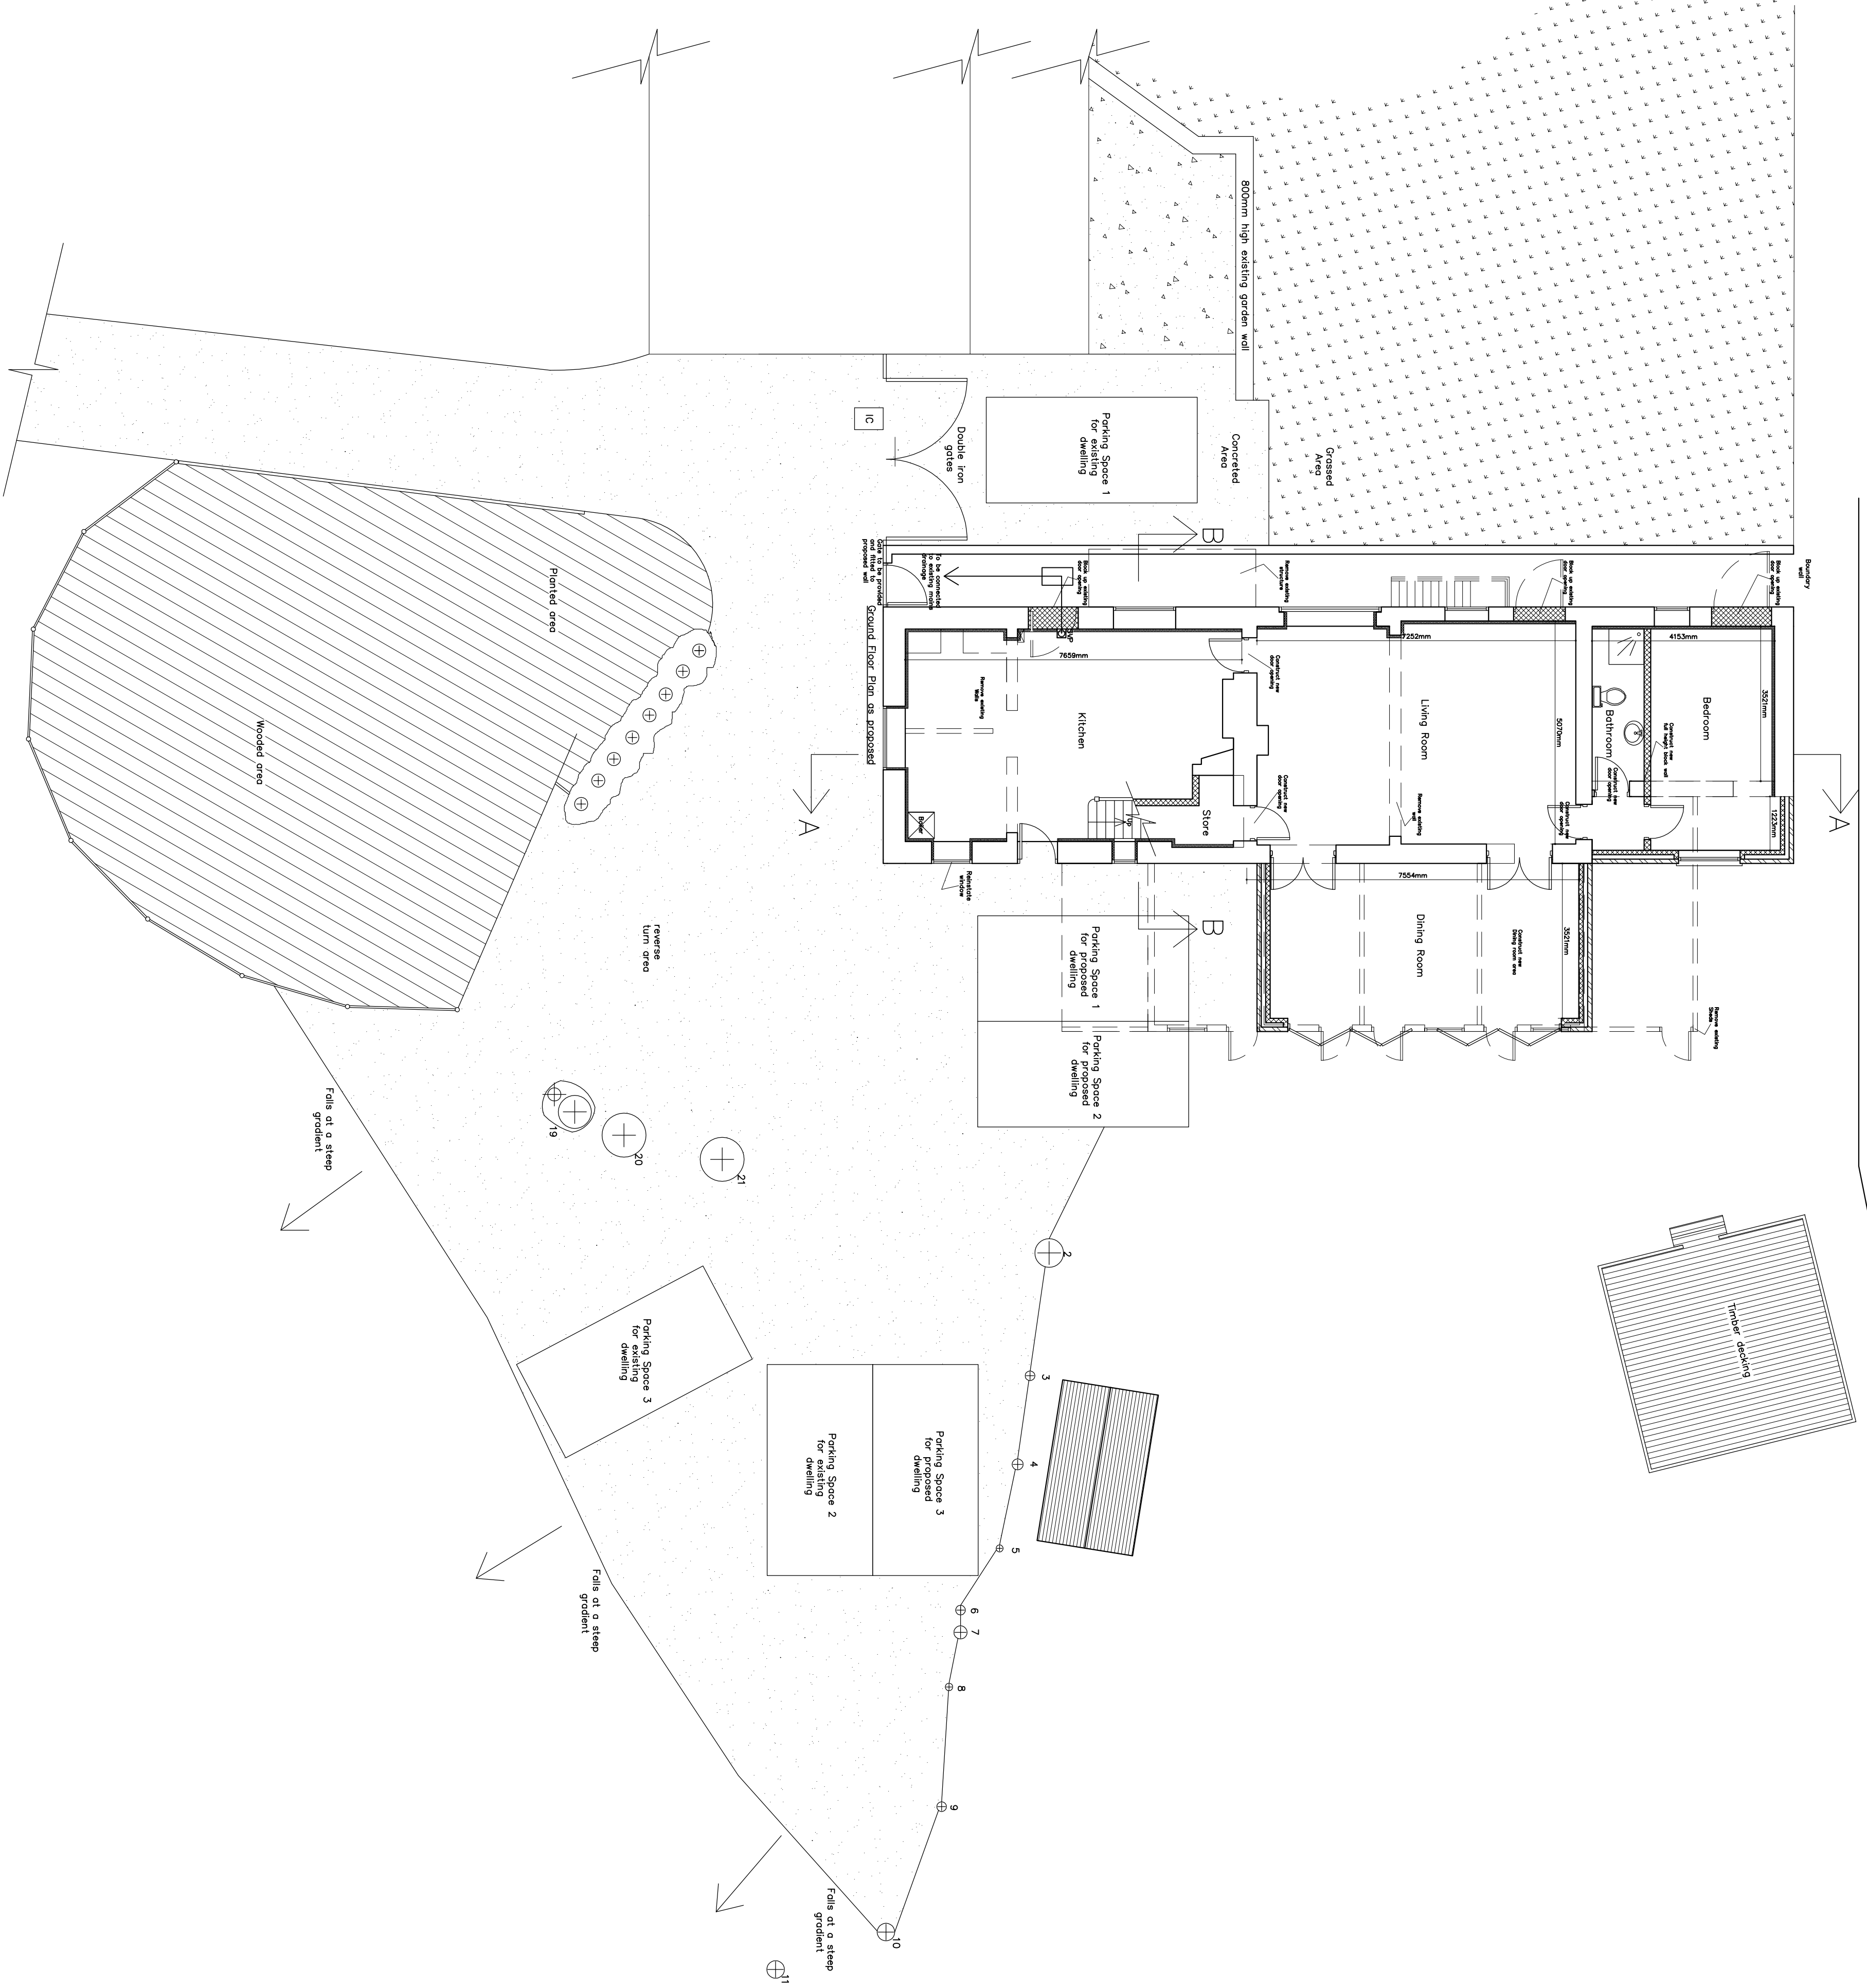

Scale 1:50

Revised 04th February 2010	
Client	Date Nov 09
Mr Duncon Sheffield	Drawn JPM
Project title	Approved
Holt Hill, Green Street, Holt, Wokingham, LL13 9JF	Scale 1:100
Drawing title	Job No 3035
Garden Store and Site Plan as proposed	Dwg. No 008

M Survey
Chartered Surveyors
Stanlaw Abbey Business Centre Dover Drive
Ellesmere Port Cheshire CH65 9BF
Tel: 0151 356 1255 Fax: 0151 356 1255
information@m-survey.co.uk
www.m-survey.co.uk