


KINGMOOR PARK

Copyright Reserved to Fletcher Architects UK Ltd.  
These plans and specifications are the property of Fletcher Architects UK Ltd. and shall not be re-printed or reproduced, in whole or part, without their written consent, nor shall any building or structure be constructed in accordance with such plans and specifications or any modifications thereof without the written consent of Fletcher Architects UK Ltd.

- MITIGATION AREA
- HARD STANDING
- BUILDING
- SITE 3 BOUNDARY

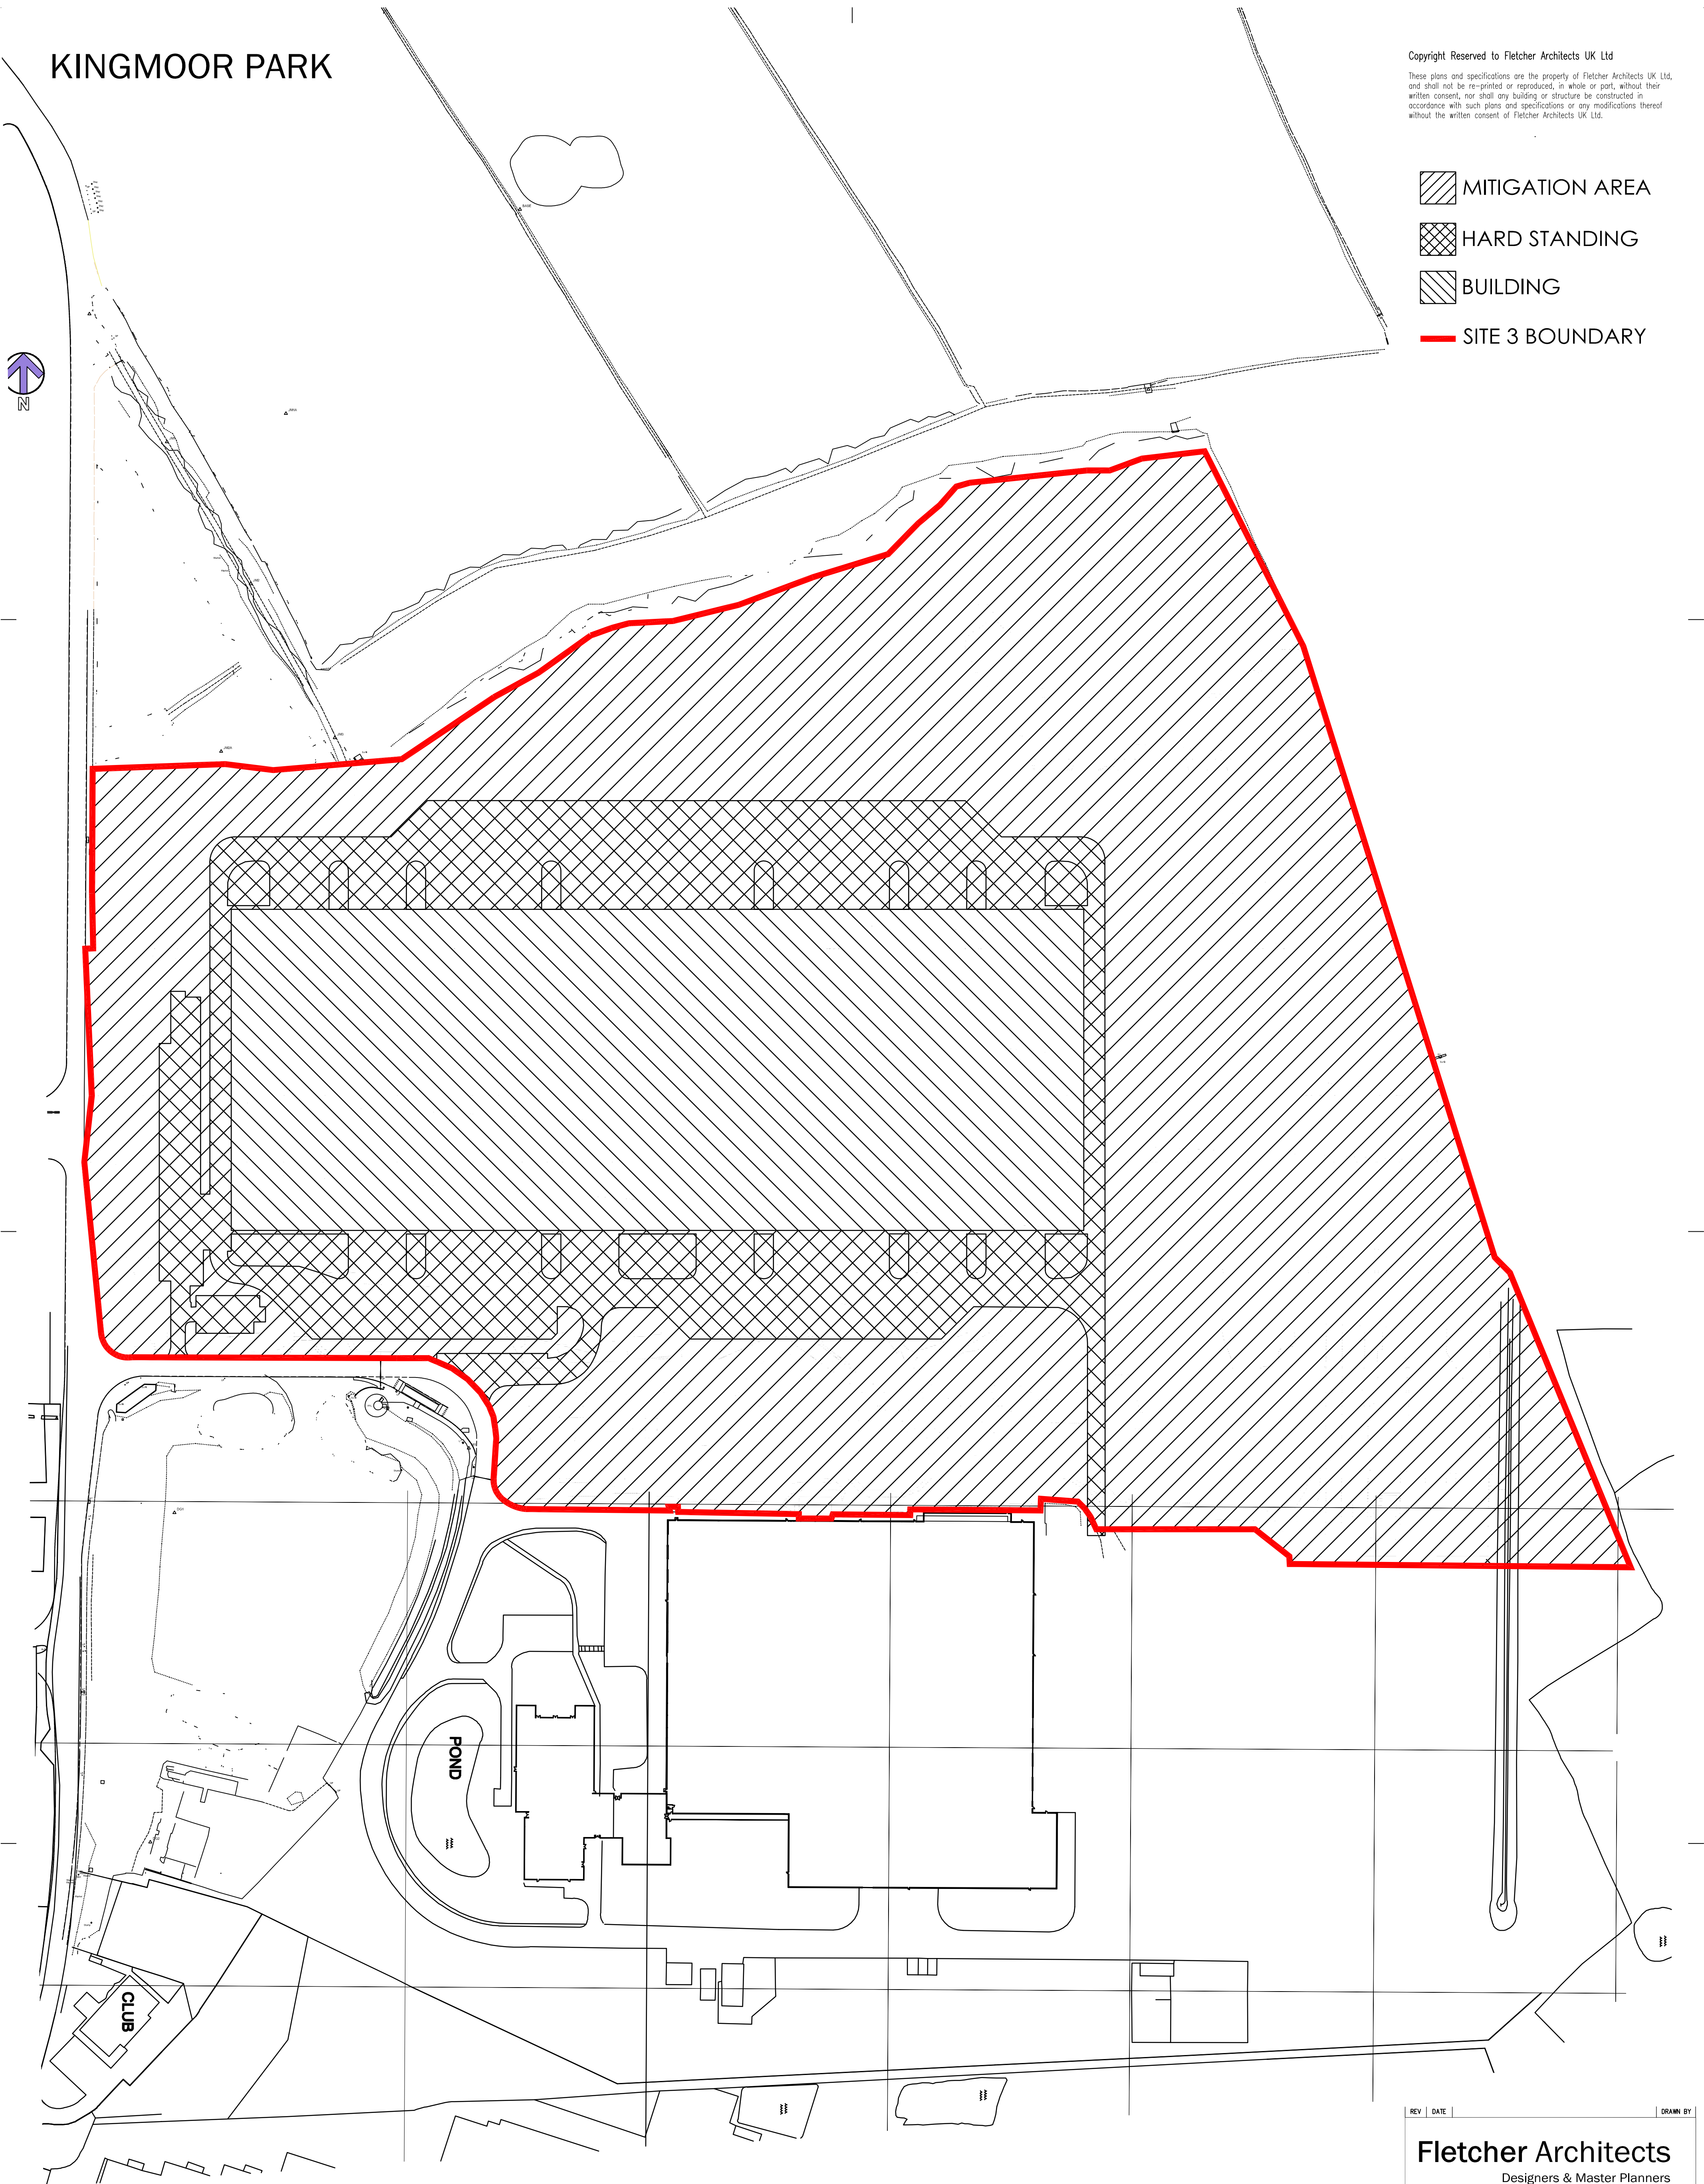

PROPOSED SITE PLAN - SITE 3 AREAS  
KINGMOOR PARK WREXHAM

SCALE 1:1250 @ A1

REV


DATE

DRAWN BY

CHECKED BY

Fletcher Architects

Designers & Master Planners

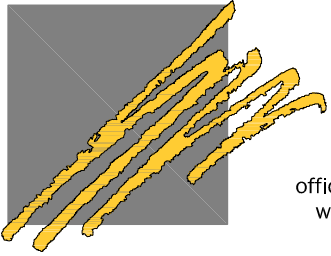

HILL QUAYS  
5 JORDAN STREET  
MANCHESTER  
M15 4PY  
T +44(0)161 242 1140  
F +44(0)161 242 1141  
office@fletcherarchitects-uk.com  
www.fletcherarchitects-uk.com

PROPOSED COMMERCIAL DEVELOPMENT  
for KINGMOOR PARK

PROPOSED SITE PLAN - SITE 3 AREAS

|         |    |                 |            |             |
|---------|----|-----------------|------------|-------------|
| STATUS  | NP | P = PRELIMINARY | T = TENDER | 21.01.10    |
| DRAWN : | MT | CHECKED BY:     |            | 1:1250 @ A1 |

26405-PL33