

3 COURSE BRICK
CORBELLED EAVES DETAIL

ROOF FINISH SLATE TO MATCH
EXISTING BUILDINGS

Roof light as required by Steve Jones
of Building Control
to be fitted with an automatic opening system,
linked to the alarm system in the common areas

Window as required by Steve Jones
of Building Control
to be fitted with an automatic opening system,
linked to the alarm system in the common areas

Roof light as required by Steve Jones
of Building Control
to be fitted with an automatic opening system,
linked to the alarm system in the common areas

STONE GILLS & HEADS
TO MATCH EXISTING
BUILDING

BALCONY


3 COURSE FEATURE
BAND BRICKWORK

CAST IRON RAINWATER
GOODS


FRONT ELEVATION



REAR ELEVATION

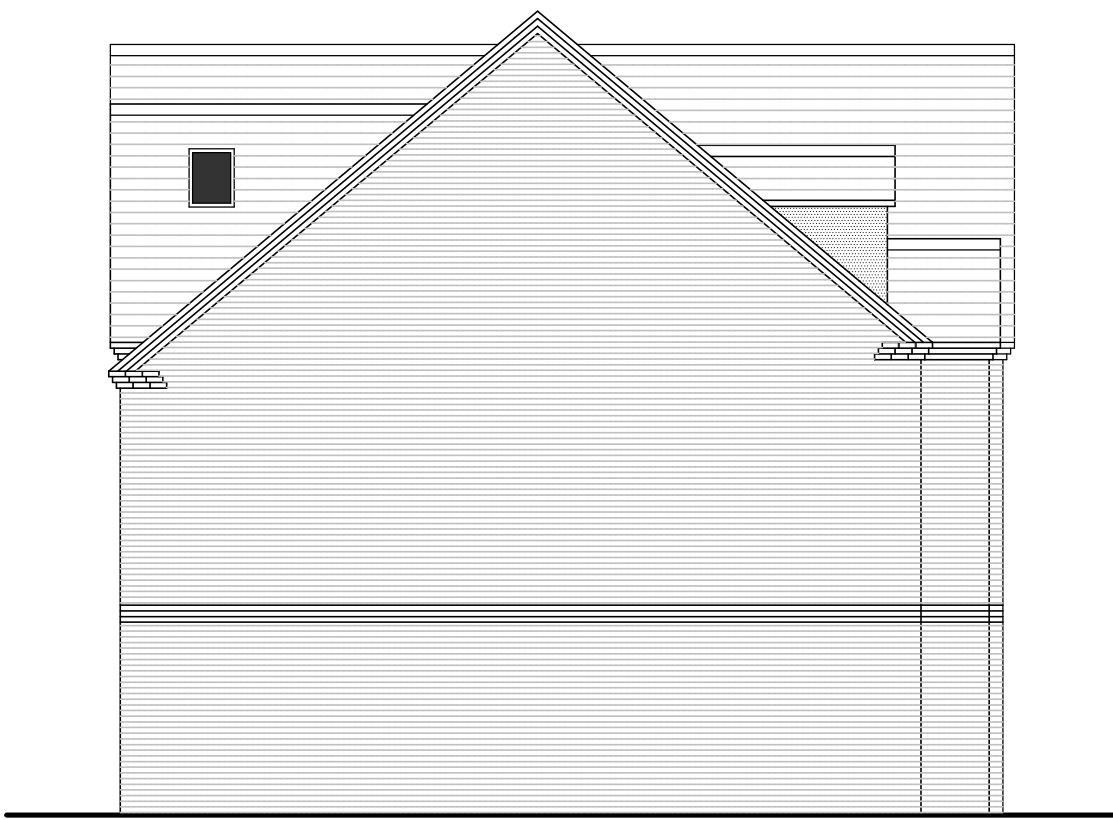

SIDE ELEVATION

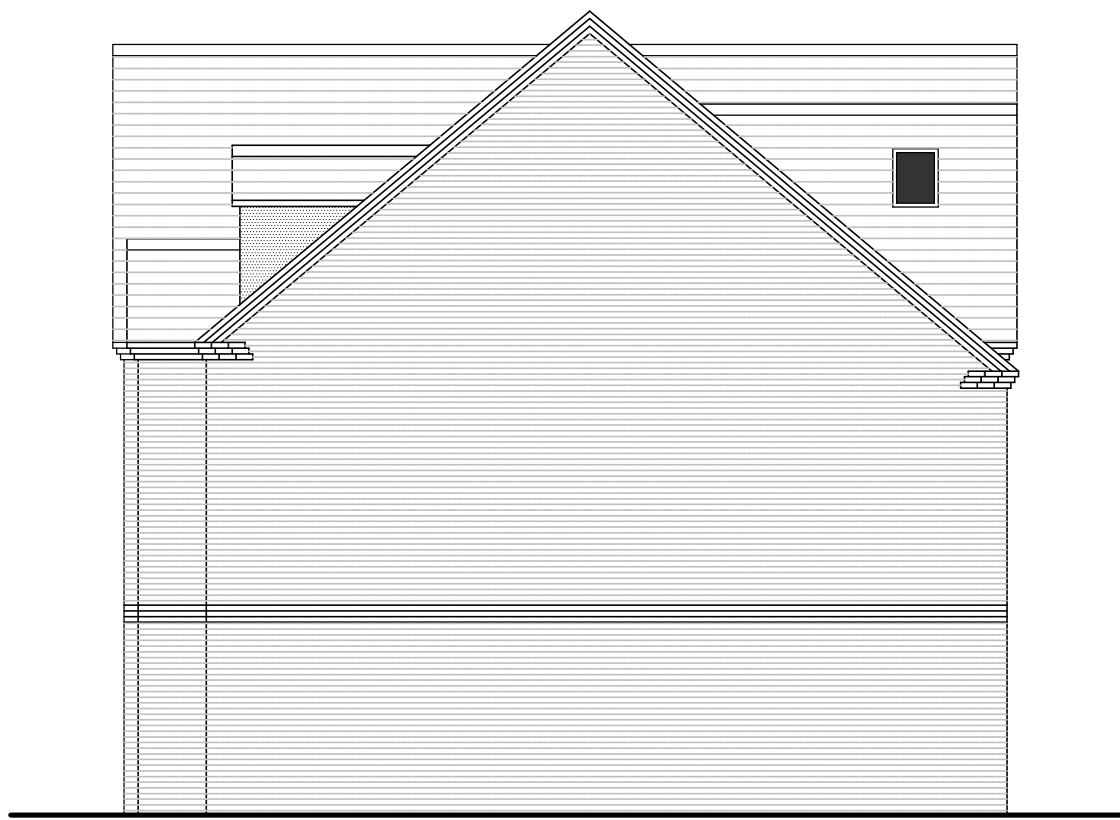

SIDE ELEVATION

NOTES:
All drawings and specifications contained in this document are copyright to DAVID OWEN
ASSOCIATES. All dimensions must be checked on site and not scaled from the
drawings. All discrepancies must be notified to the Agent immediately.

KEY :

B	14.01.10	WINDOW / ROOF LIGHT AMENDED FOLLOWING DISCUSSIONS WITH STEVE JONES WINDOW STYLE AMENDED TO AS APPROVED
A	13.01.10	CENTRAL WINDOWS TO FRONT ELEVATION SECOND FLOOR TAKEN OUT AND REPLACED WITH CIRCULAR WINDOW TO SUIT COUNCIL COMMENTS. UNDERSIDE OF ROOF LIGHT TO SECOND FLOOR AT 1800mm

Rev	Date	Revisions	Date
Drawn by : Andrew Hewitt			NOVEMBER 2009

DAVID OWEN ASSOCIATES

12a St Mary's Street,
Whitchurch,
Shropshire,
SY13 1QY

Tel: (01948) 663004
Fax: (01948) 666960

e-mail
enquiries@david-owen.co.uk

© copyright
This drawing must not be reproduced without first obtaining written permission

Client :
HAWK HOMES LTD

Job Title :
SECOND FLOOR (7 APARTMENTS)
ADDED TO BLOCK 3 AT
HIGH TOWN BARRACKS,
WREXHAM,
CLWYD.

Drawing Title :
BLOCK 3 -
PROPOSED ELEVATIONS

Dwg No : W06/1630/ B3 - 02	Scale : 1 : 100	Rev : B
-------------------------------	--------------------	------------