


KINGMOOR PARK

Copyright Reserved to Fletcher Architects UK Ltd
These plans and specifications are the property of Fletcher Architects UK Ltd, and shall not be re-printed or reproduced, in whole or part, without the written consent, nor shall any building or structure be constructed in accordance with such plans and specifications or any modifications thereof without the written consent of Fletcher Architects UK Ltd.

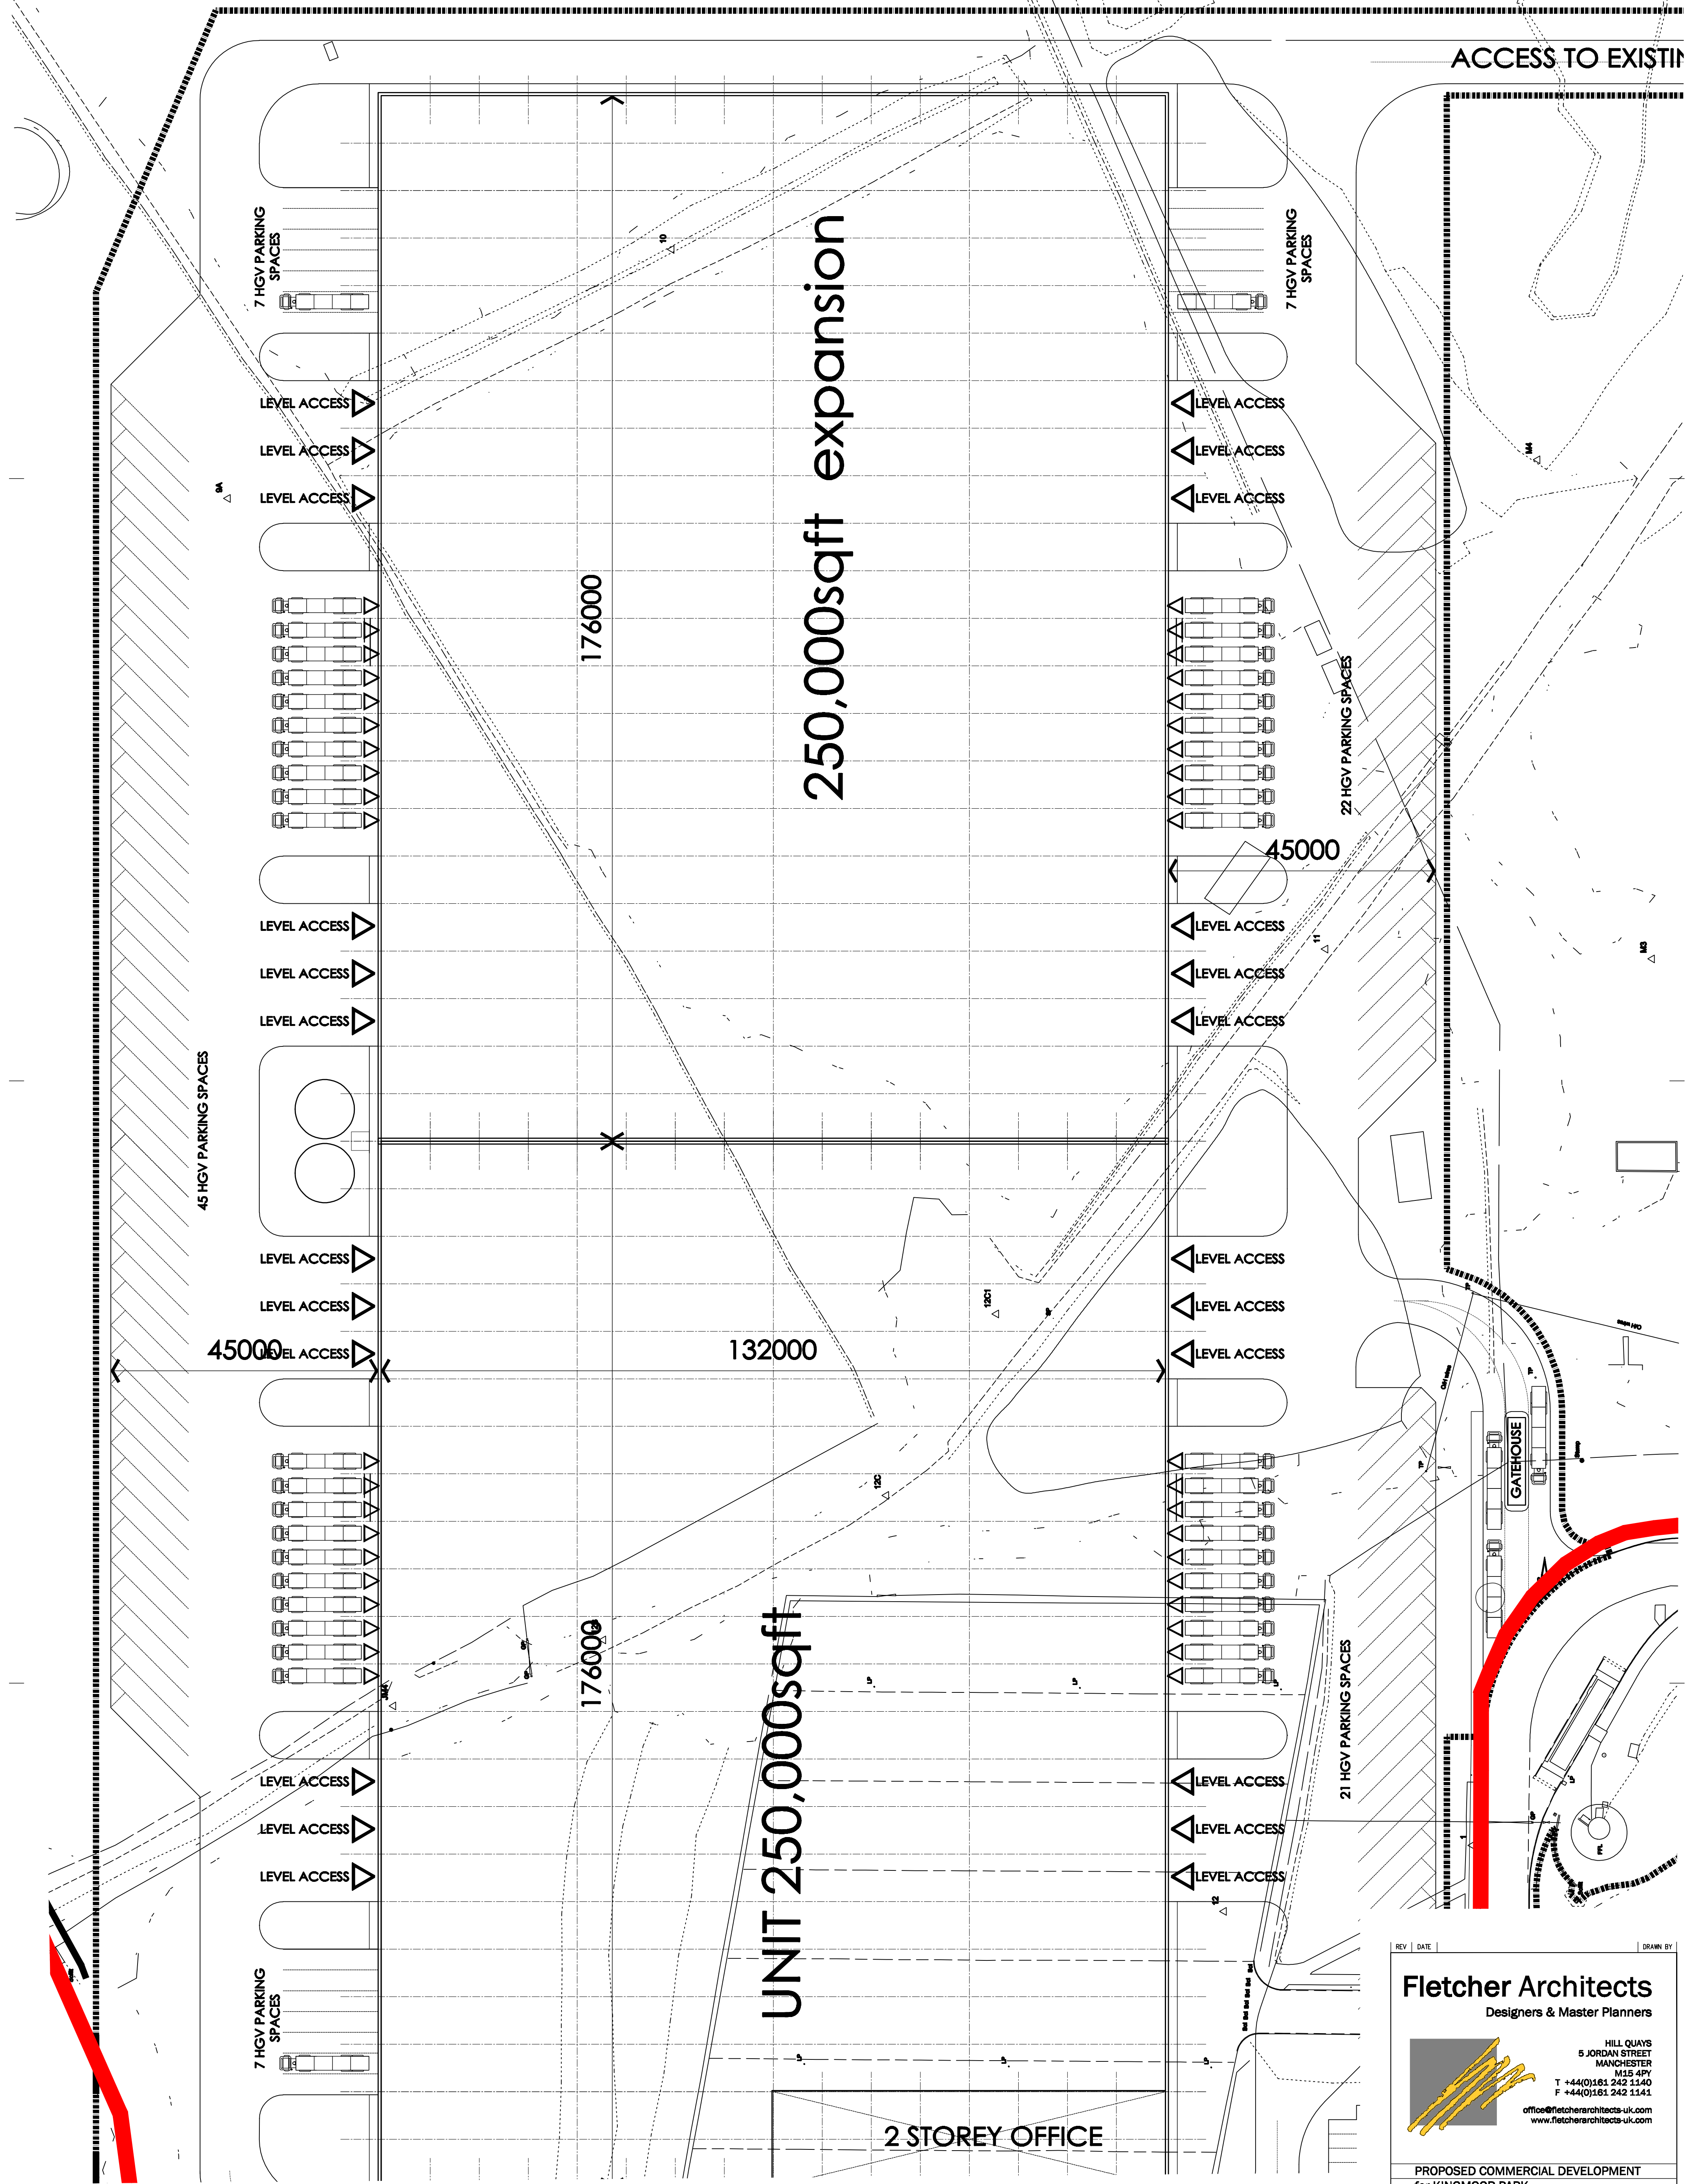

PROPOSED SITE PLAN - SITE 3 - SHEET 2 OF 2
KINGMOOR PARK WREXHAM

SCALE 1:500 @ A1


REV

DATE

DRAWN BY

Fletcher Architects

Designers & Master Planners

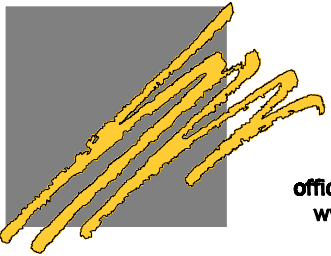

HILL QUAYS
5 JORDAN STREET
MANCHESTER
M15 4PY
T +44(0)161 242 1140
F +44(0)161 242 1141
office@fletcherarchitects-uk.com
www.fletcherarchitects-uk.com

PROPOSED COMMERCIAL DEVELOPMENT for KINGMOOR PARK			
PROPOSED SITE PLAN - SITE 3			
STATUS	NP	P = PRELIMINARY C = CONSTRUCTION S = SETBACK	T = TENDER 07.01.10
DRAWN :	MT	CHECKED BY:	1:500 @ A1

26405-PL29