


This drawing is the copyright of AXIS P.E.D Limited and may not be loaned, copied or reproduced in any way - or used for any offer, quote, tender or construction purposes without written consent of the company to do so

Follow any figured dimensions - do not scale. IF IN DOUBT ASK.


Revision History	Date

Proposed MFC Building

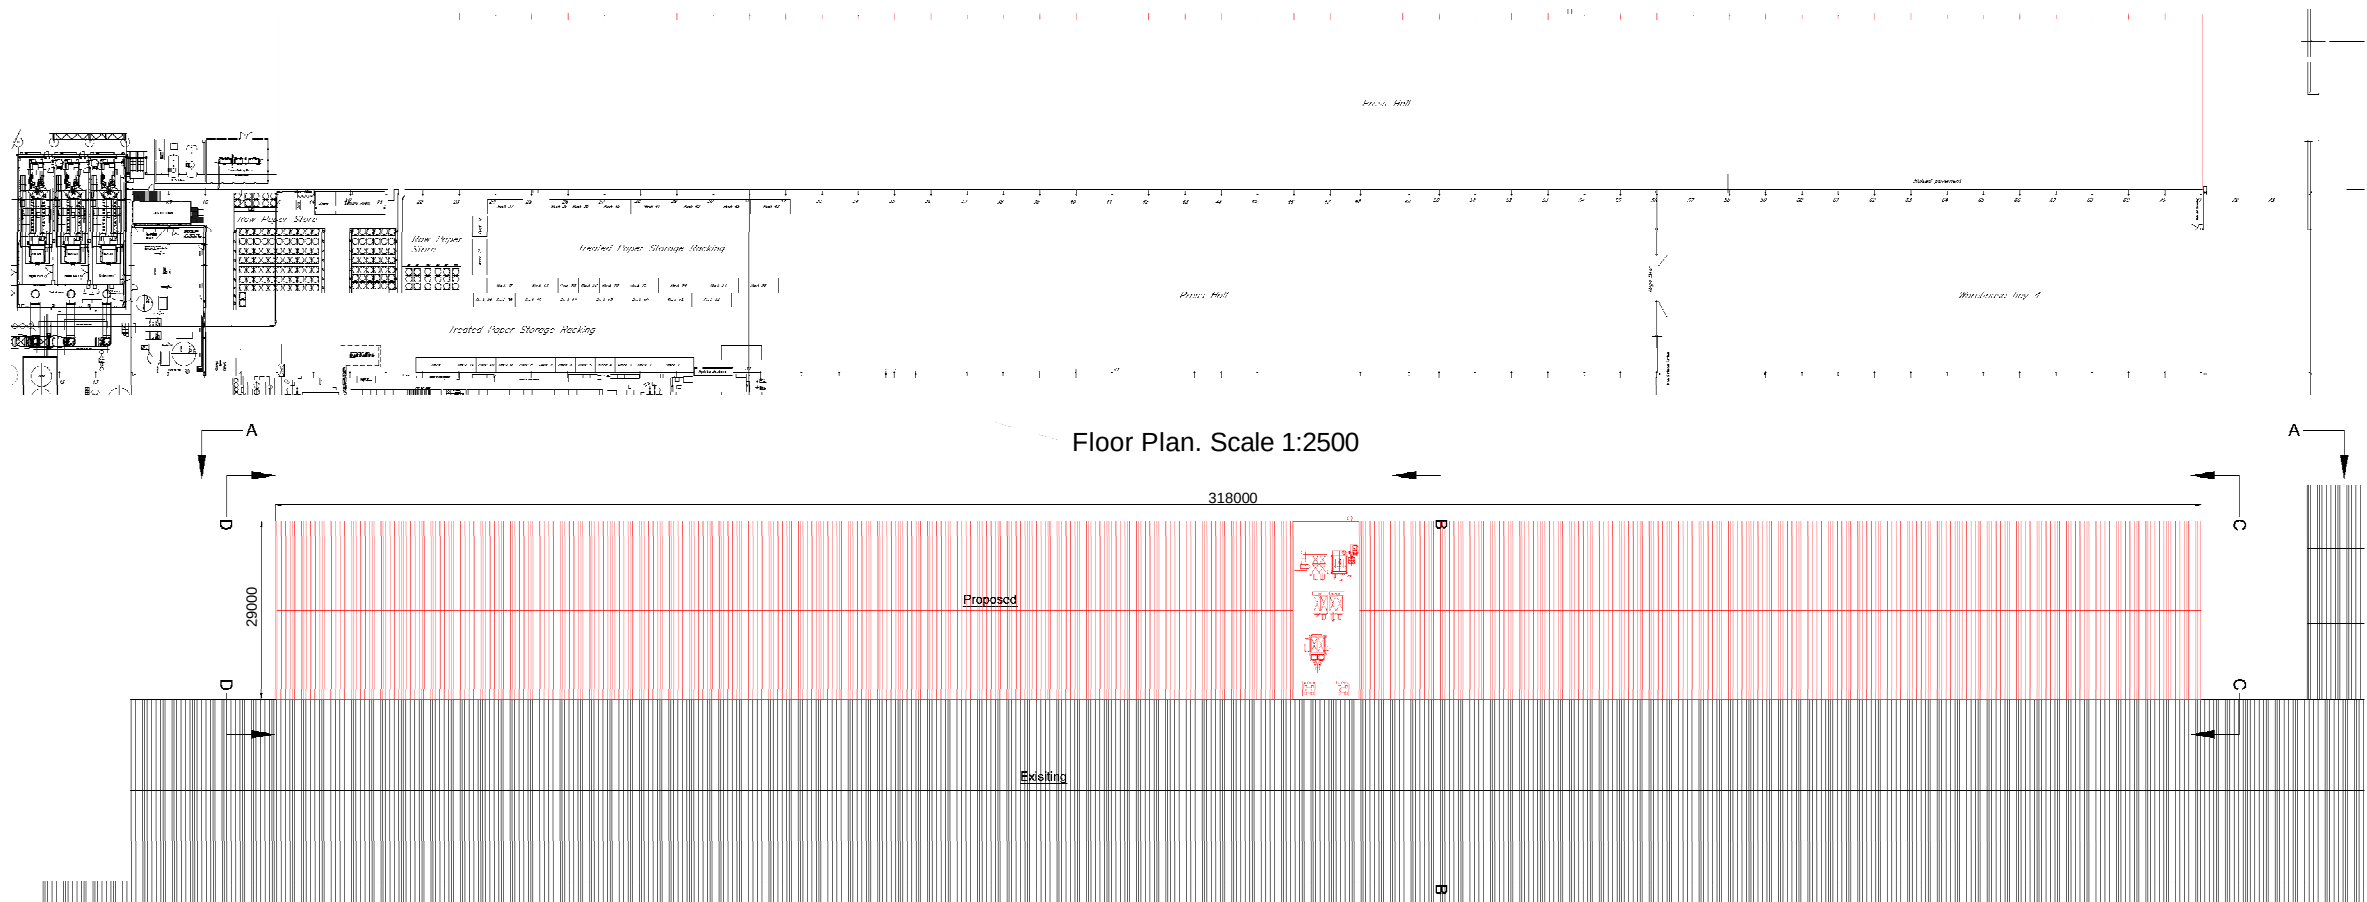


Floor Plan. Scale 1:2500


Roof Plan. Scale 1:2500

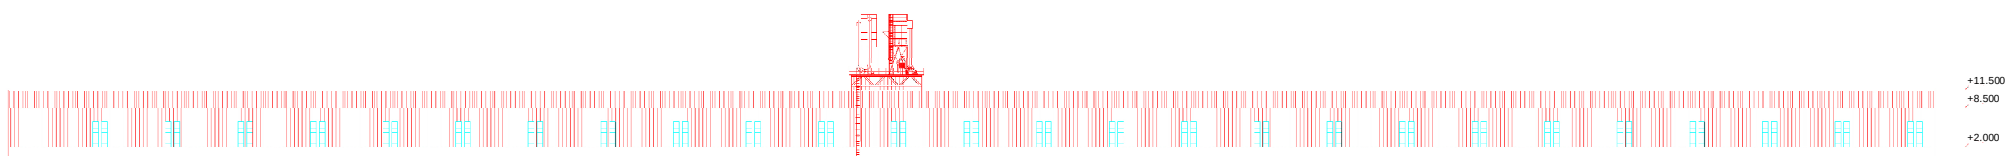


Elevation A-A
Scale 1:1250

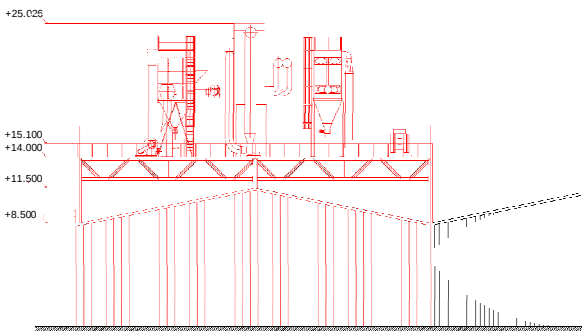

Elevation D-D
See scalebar

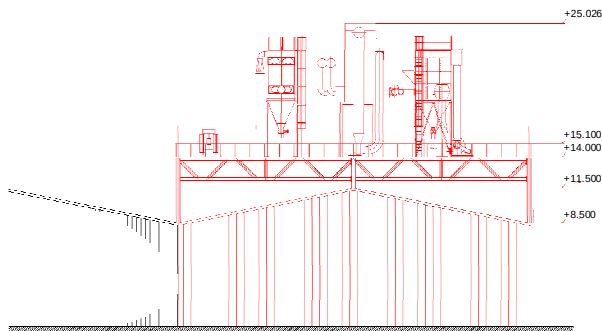

Cross-Section C-C
See scalebar

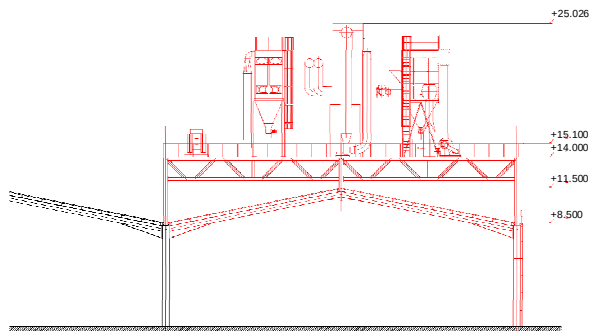

Elevation B-B
See scalebar



kronospan

axis

Client:	KRONOSPAN LTD
Project:	KRONOSPAN MFC FACILITY
Drawing title:	PROPOSED ELEVATIONS & CROSS-SECTIONS
Date:	March 2016
Drawing number:	1860-01-04
Scale(s):	As shown
Drawn by:	SM
Checked by:	MH
Rev:	-
Planning	environment
design	