




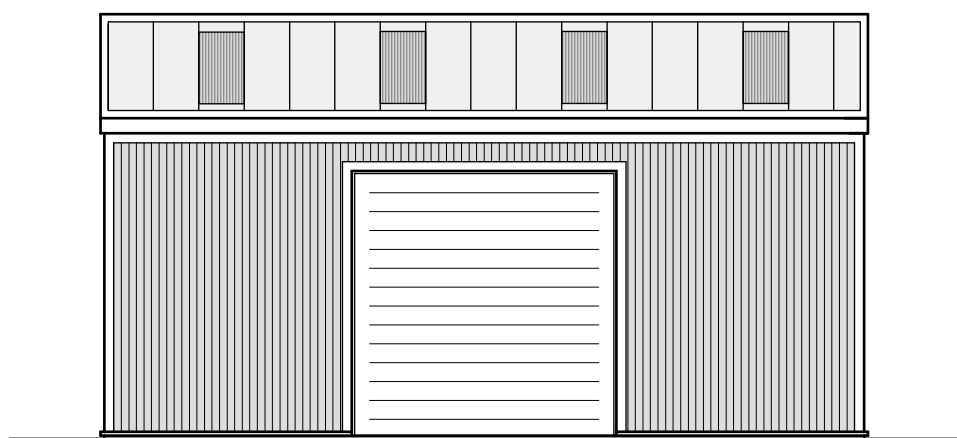


Front Elevation 1:100

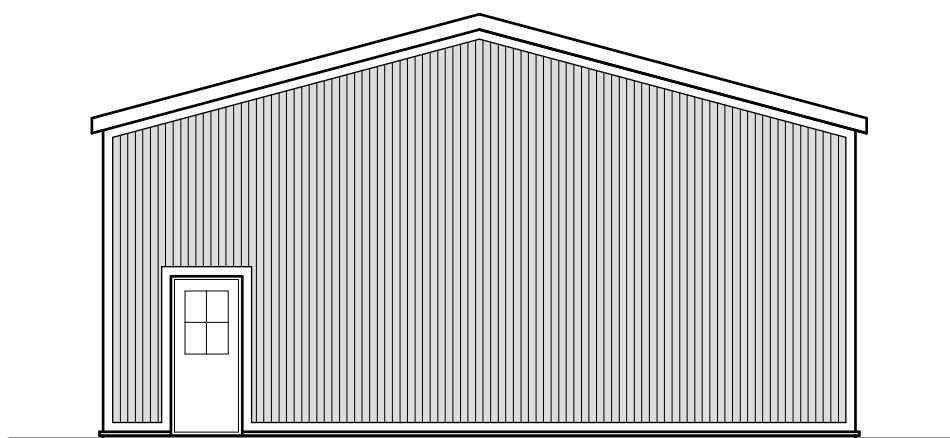


Side Elevation 1:100

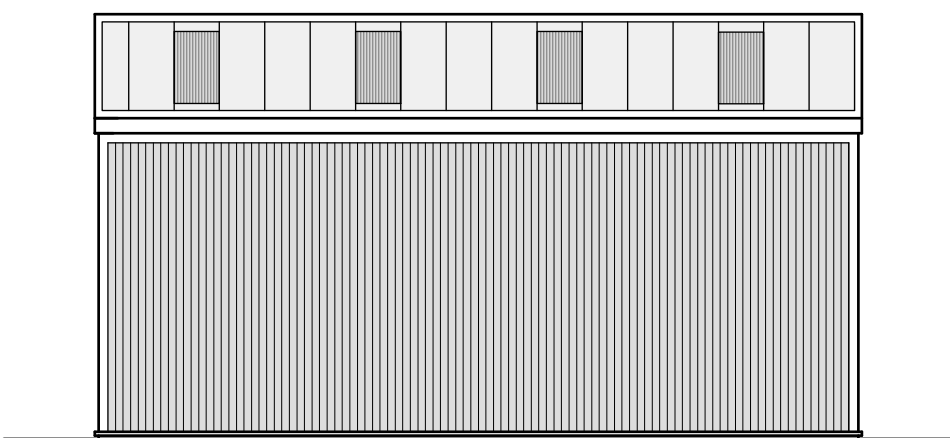

Rear Elevation 1:100

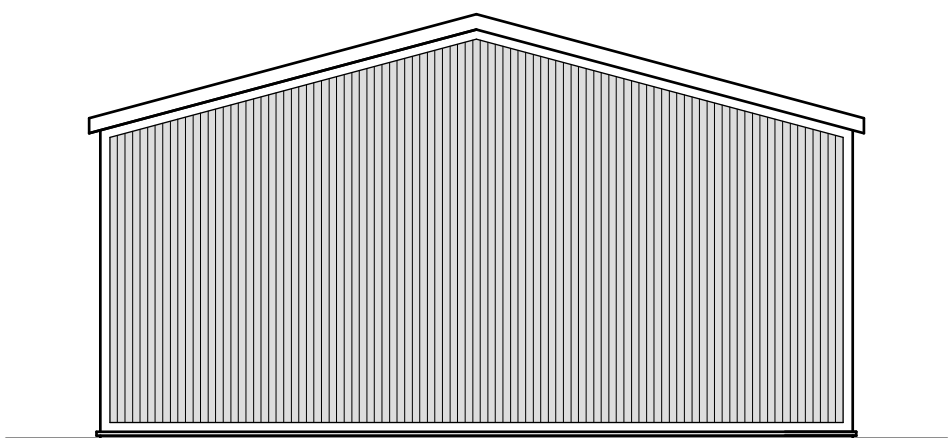

Side Elevation 1:100

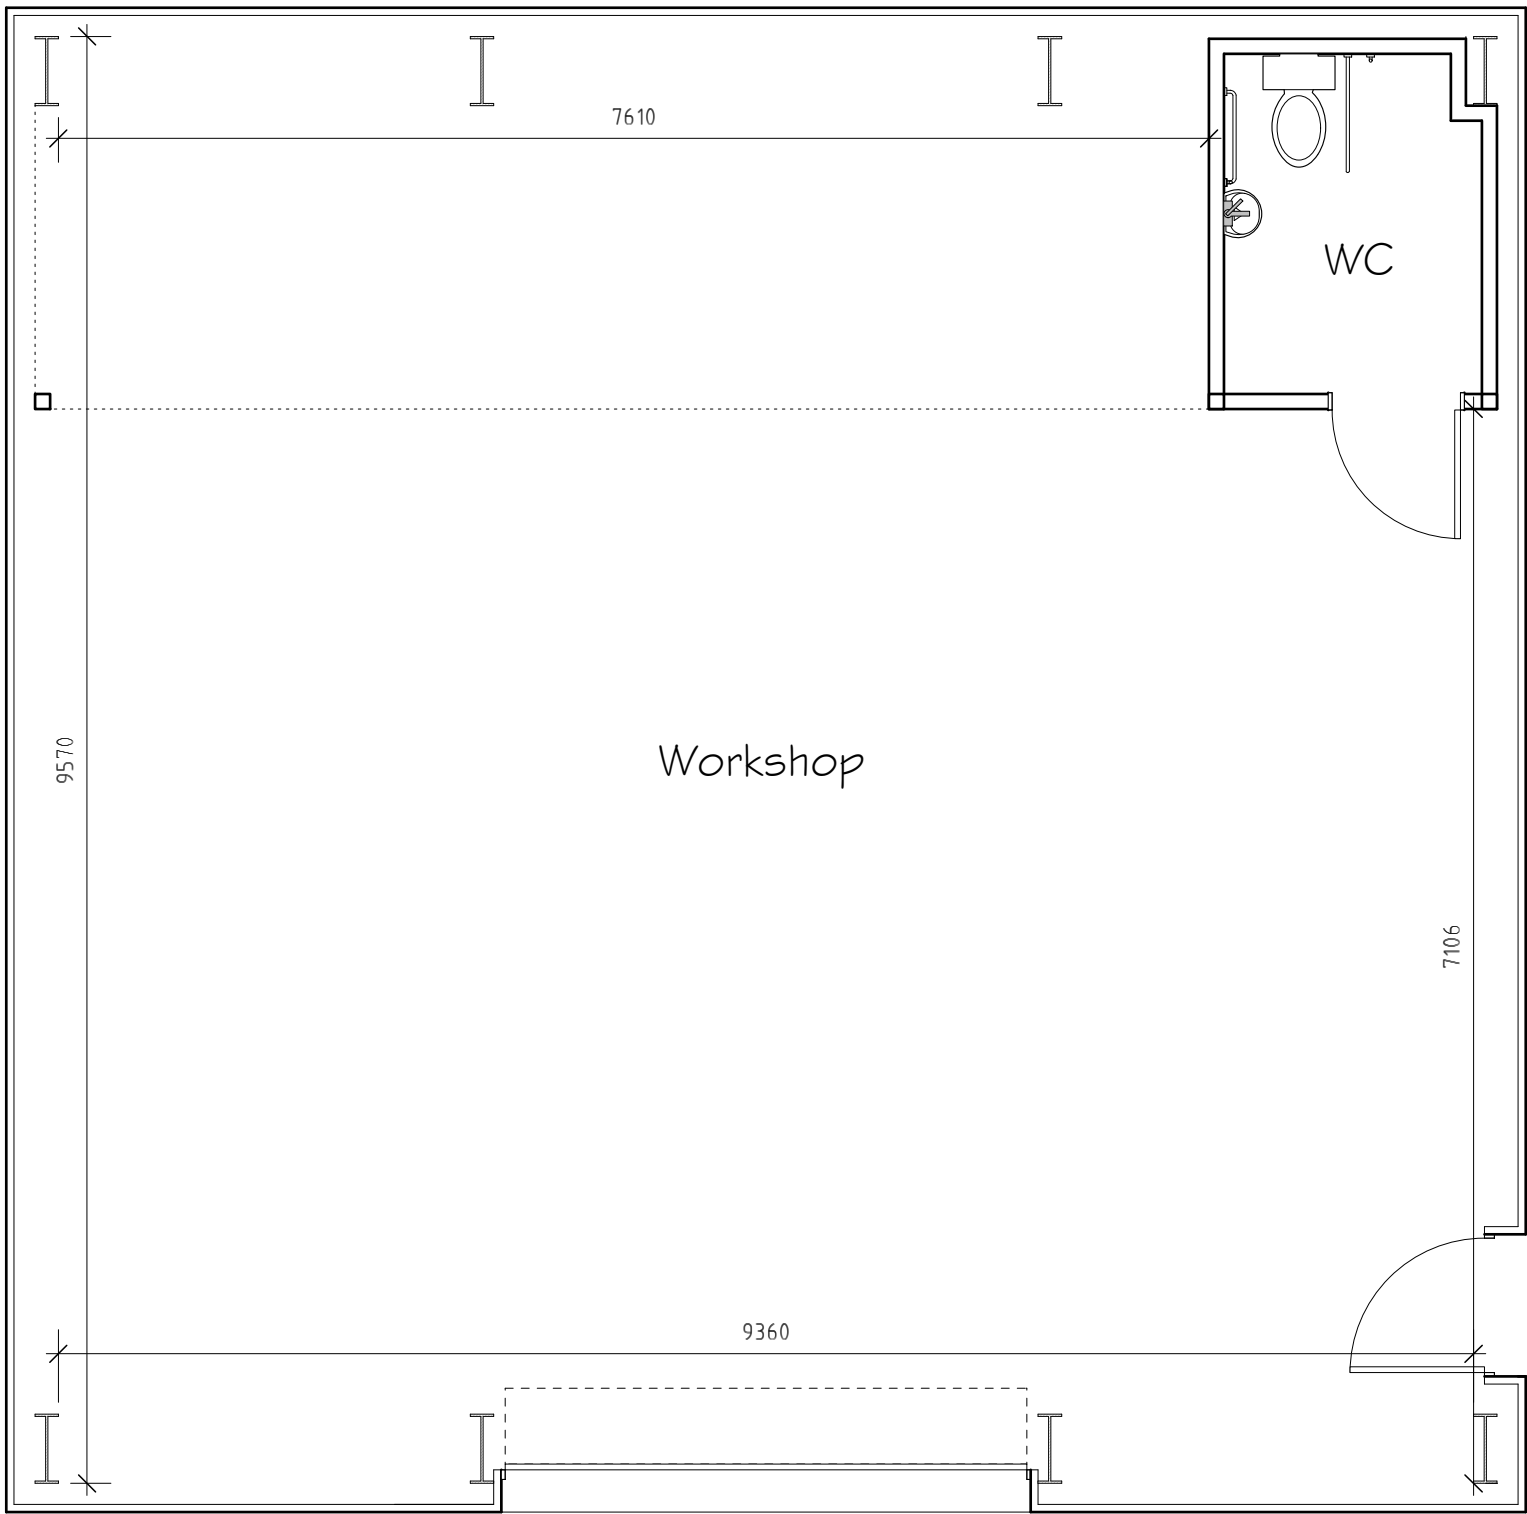

Floor Plan 1:50

External Facing Materials
External walls and roof coverings to be steel cladding to Local Authority approval

All fascias and soffits are to comprise materials to match building.

Rainwater to be collected in plastic coated aluminium guttering and downpipes, to discharge to soakaways.

Rev	Date	Detail	Initial

Project: Proposed storage unit at Unit 6 Copi Industrial Estate, Rhosllanerchrugog, Wrexham. LL14 1TG.	
Title: Planning	Scale: (A2) 1:50 & 1:100

Drawn By: E.M.Jackson	Date: June 2021
Drawing No: J168/004	Sheet: 1 of 1

Office 3K4,
Redwither Business Tower,
Wrexham. LL13 9XT
Tel: 01978 356500
www.blueprintarchitectural.com

© copyright all rights reserved