

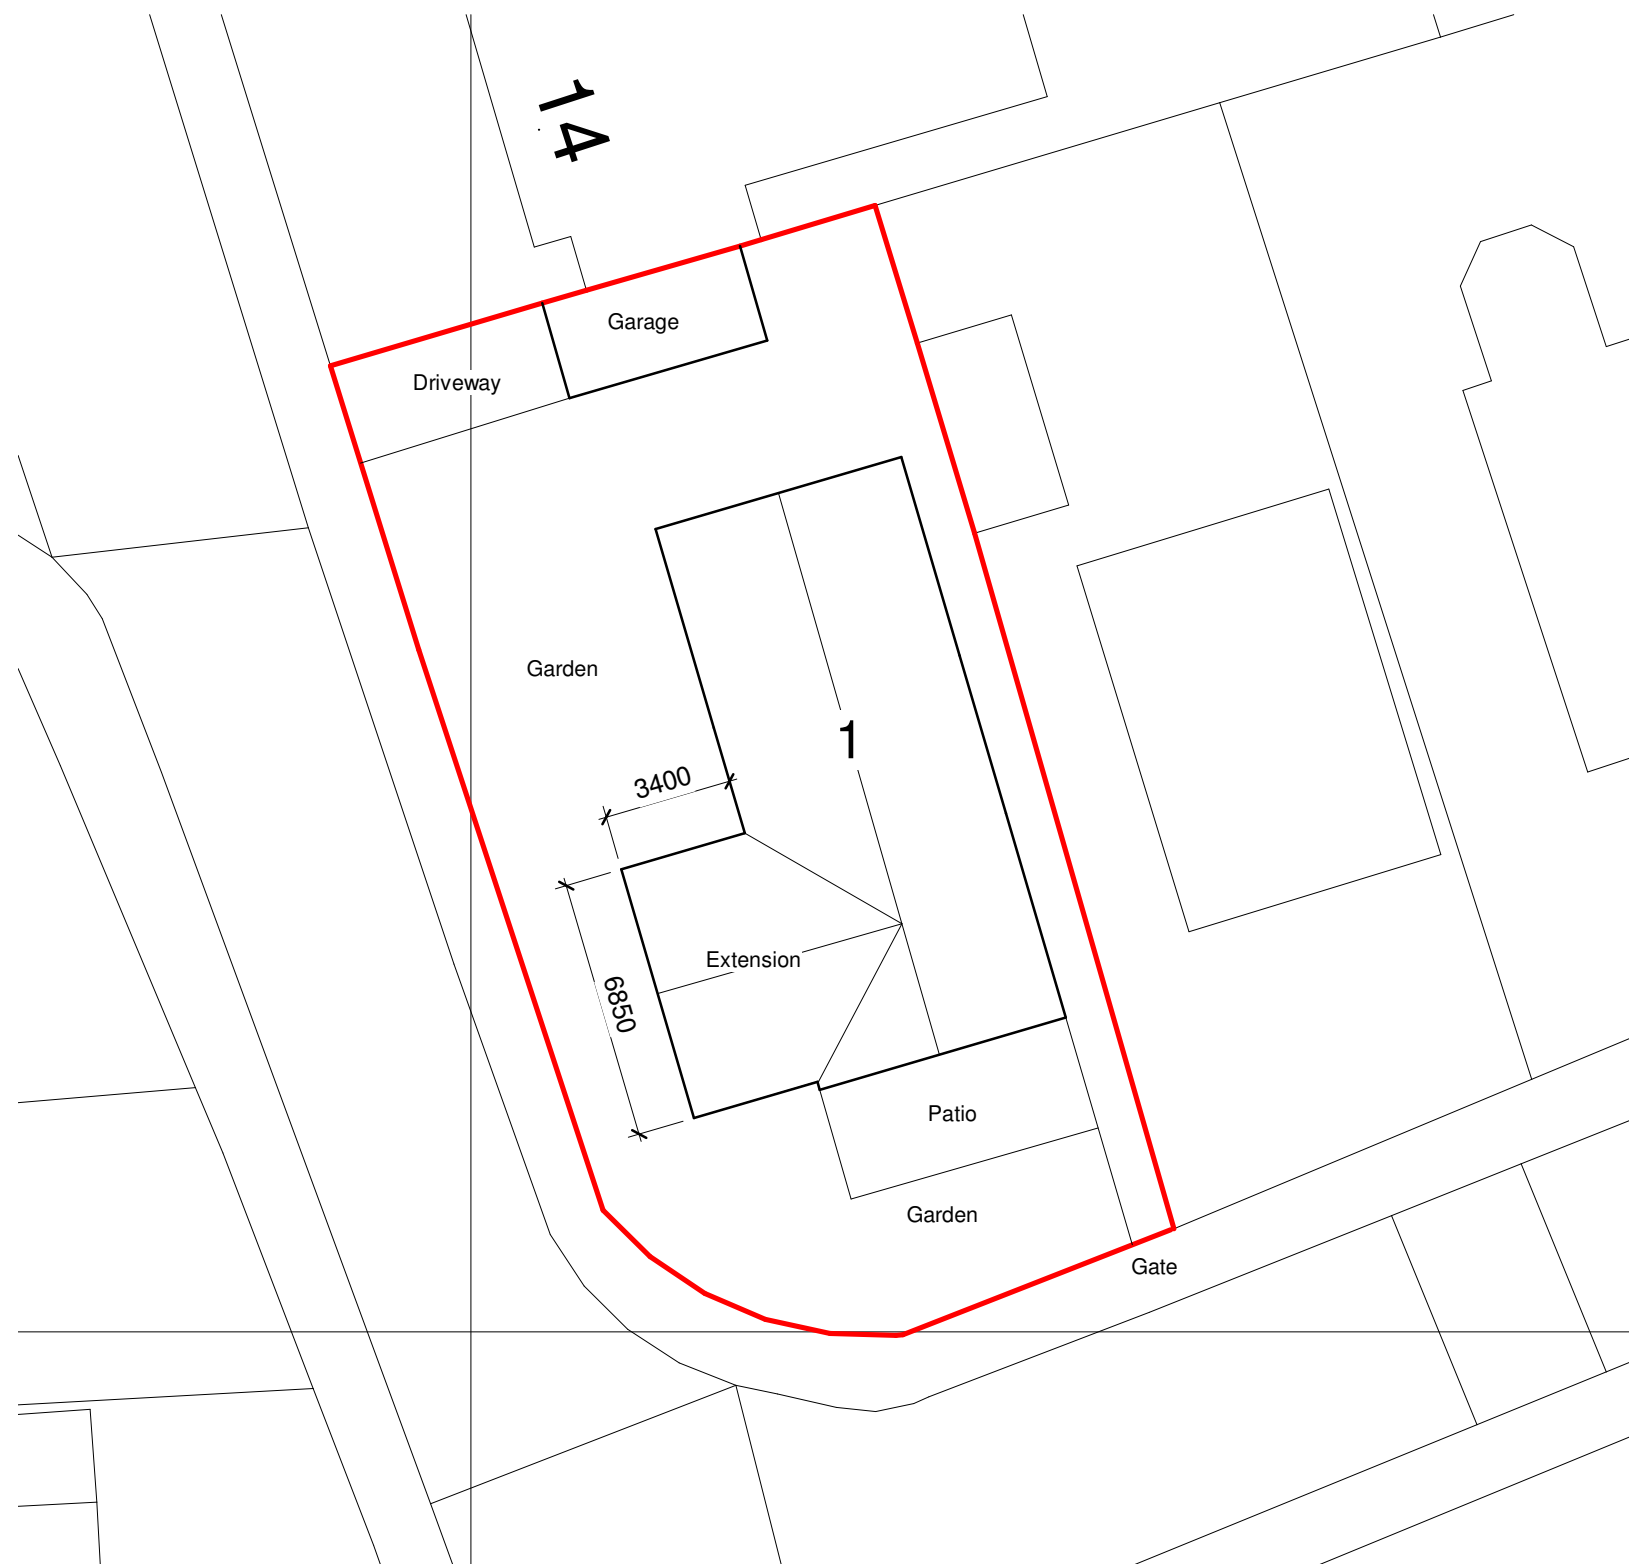


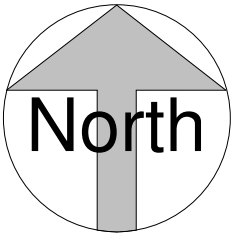

CROWN COPYRIGHT AND DATABASE RIGHTS 2021 OS LICENSE NO. 100019980

Proposed Site Plan

1 : 200

 

36 Plas Tirion, Johnstown,
Wrexham LL14 1UR
07543968690
geraint@weareframe.co.uk
www.weareframe.co.uk
facebook.com/frame.architect
instagram.com/we_are_frame

Project: 1 Maes Isaf, Johnstown		
Title: Proposed Site Plan		
Scale @ A3: 1 : 200	Author: GE	Date: 21.06.21
Project Ref: 21-23	Drawing No: A101	Rev. -