




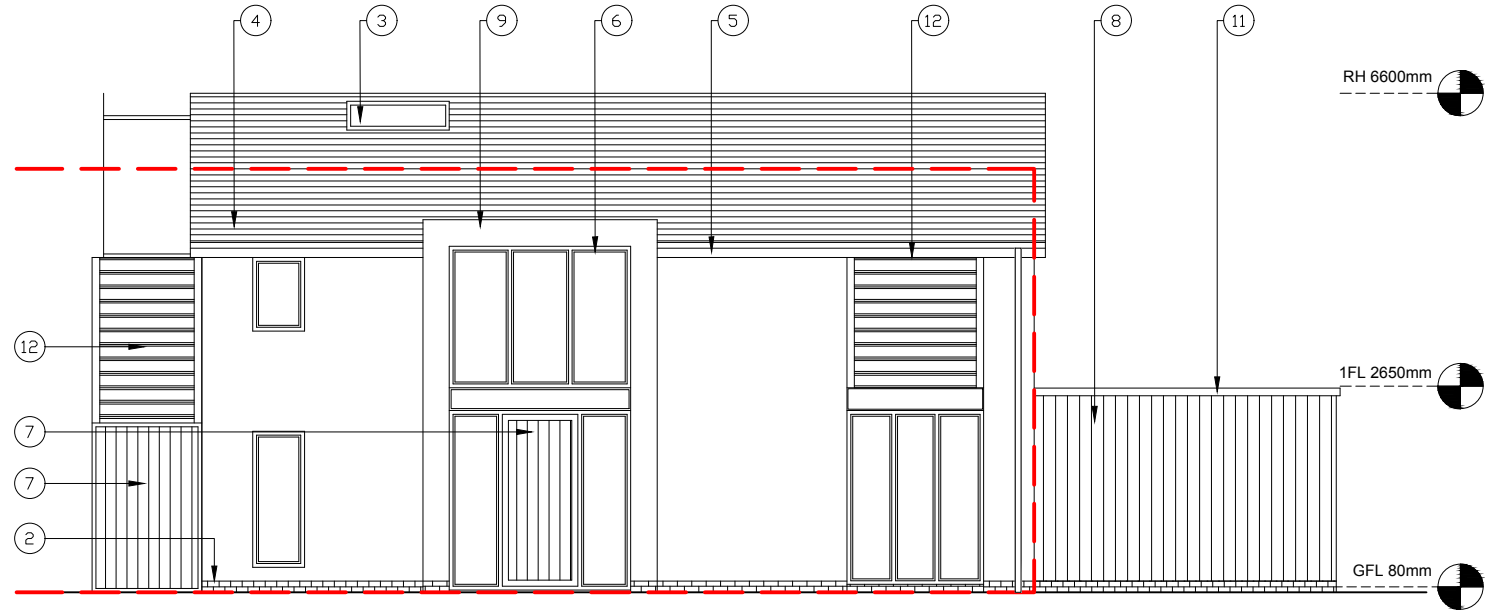


PROPOSED FRONT ELEVATION

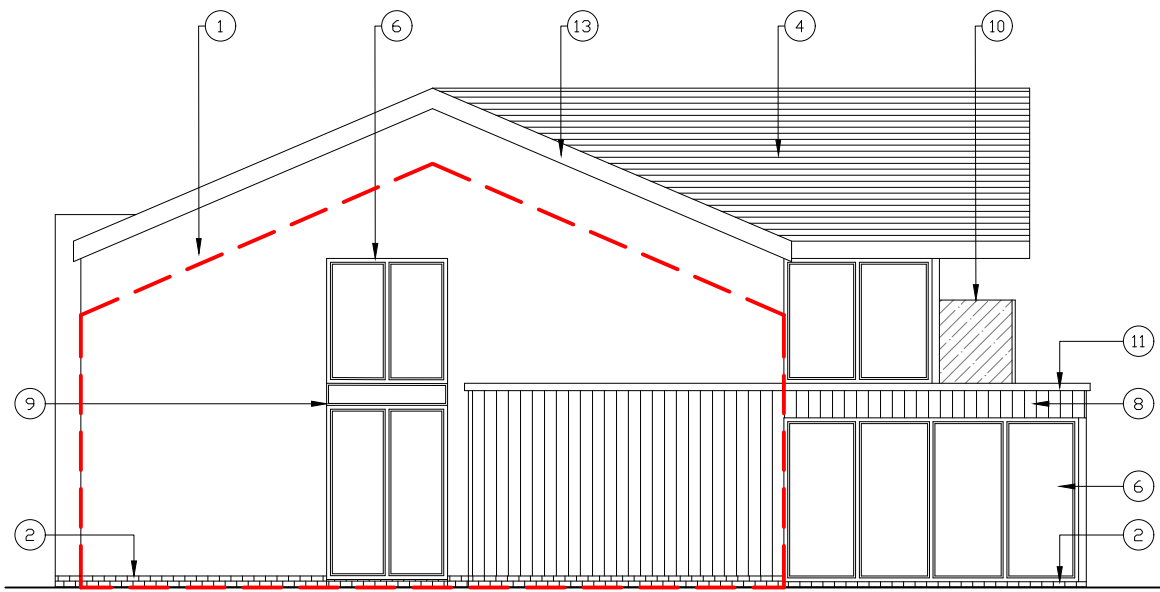


PROPOSED RIGHT SIDE ELEVATION

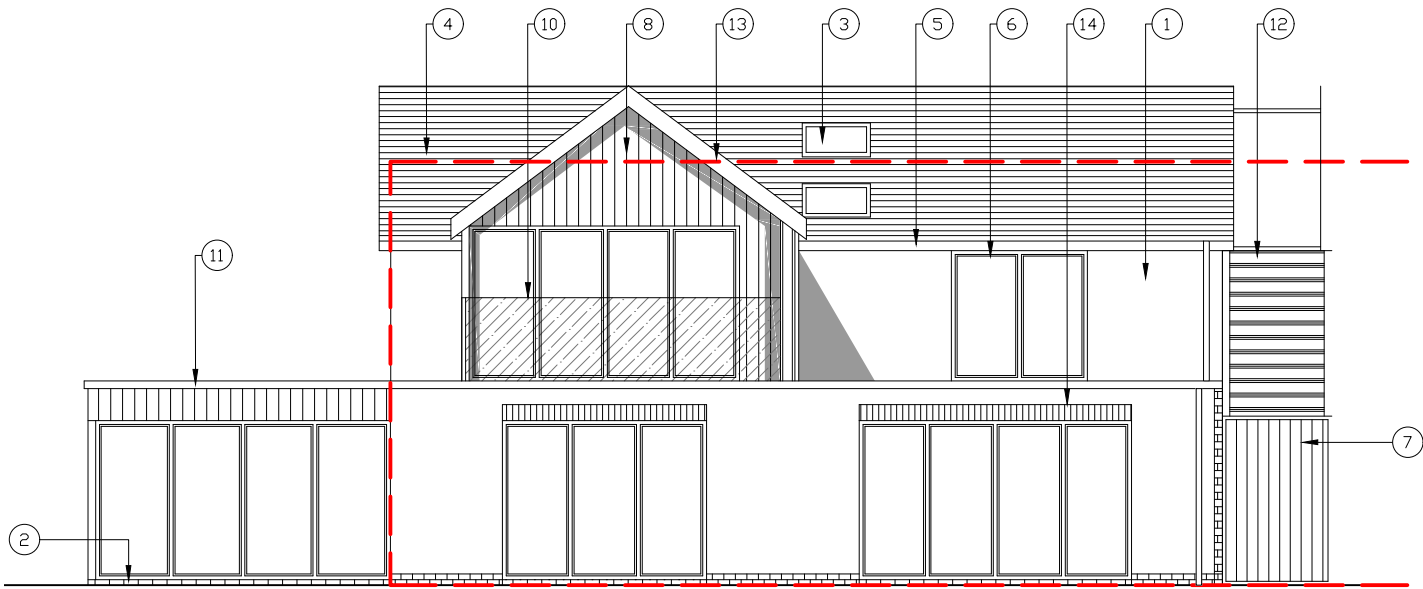


PROPOSED REAR ELEVATION

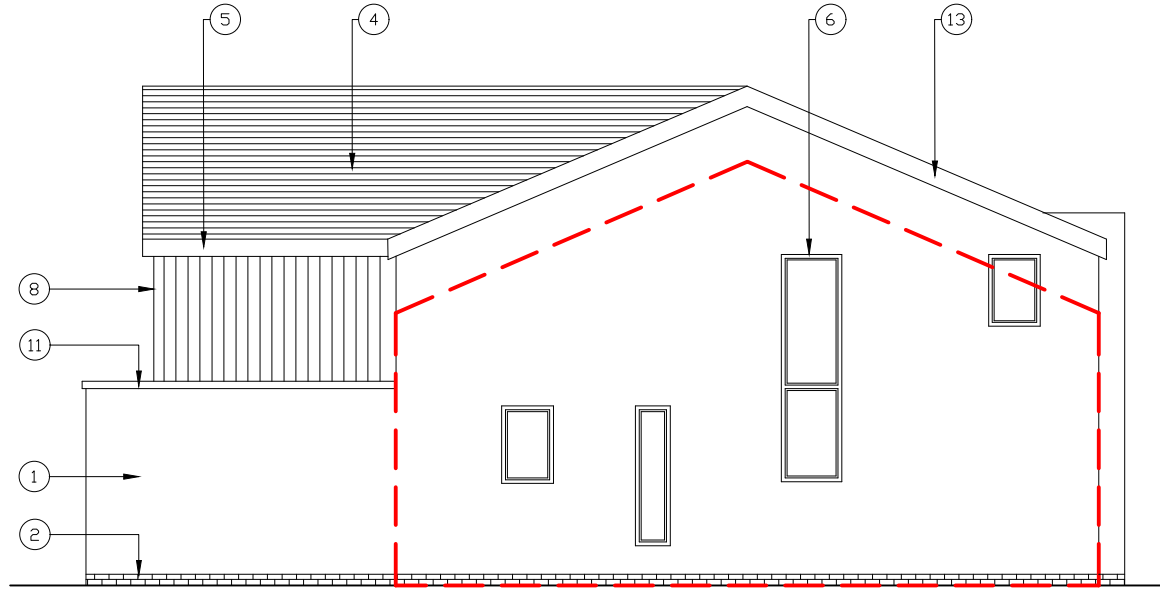

PROPOSED LEFT SIDE ELEVATION

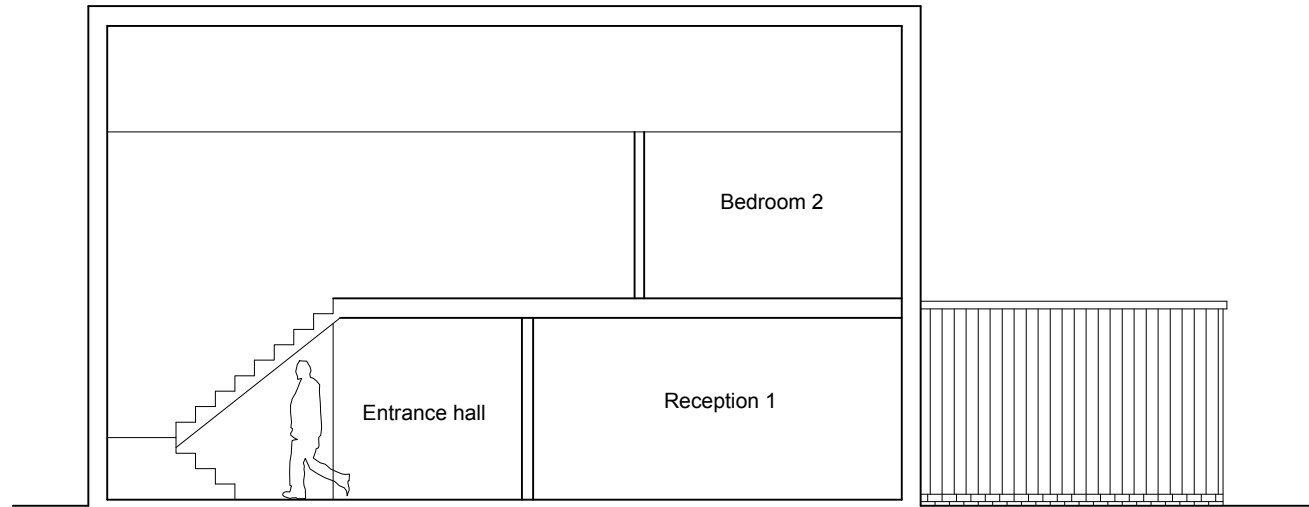


PROPOSED SECTION A

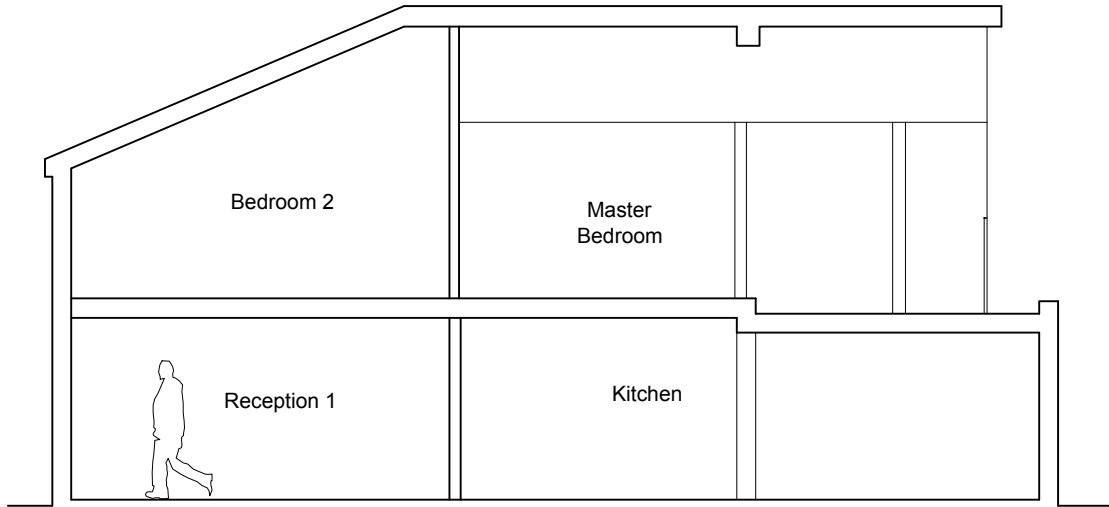

PROPOSED SECTION B

Key

- | | | | |
|--|--|---|---|
| ① Red facing brick to match existing | ⑤ Black halfround UPVC gutters | ⑧ Siberian larch silver/grey vertical cladding | ⑫ Wood louvre wall panel in powder coated aluminum frame in anthracite grey |
| ② Red facing brickwork plinth course below dpc | ⑥ Anthracite grey aluminum powder coated windows/doors | ⑨ Anthracite grey aluminum powder coated box surround | ⑬ Fascia & verge board UPVC colour black |
| ③ Conservation roof lights | ⑦ Timber hardwood door | ⑩ Tempered glass balustrade | ⑭ Red brick headers to match existing |
| ④ Natural slate roof to match existing | | ⑪ Aluminum powder coated capping anthracite grey | |

 

Existing Building Outline

DISCLAIMER

1. THIS DOCUMENT AND ALL DRAWINGS ARE COPYRIGHT OF **HARDIE BRACK** AND MAY NOT BE REPRODUCED WITHOUT THEIR SPECIFIC PERMISSION.

2. DRAWINGS MUST BE READ IN ASSOCIATION WITH THE RELEVANT **HARDIE BRACK** SPECIFICATION(S) & SCHEDULE OF WORKS.

3. THE DRAWINGS SHOULD NOT BE SCALED FROM. THE CONTRACTOR MUST SITE CHECK ALL DIMENSIONS PRIOR TO ORDERING MATERIALS. FIGURED DIMENSIONS ARE TO BE USED FOR TENDER PURPOSES ONLY. DISCREPANCIES MUST BE REPORTED IMMEDIATELY TO THE CONTRACT ADMINISTRATOR BEFORE PROCEEDING.

4. ALL BUILDING MATERIALS SPECIFIED SHALL COMPLY WITH THE REQUIREMENTS OF THE CURRENT BUILDING REGULATIONS, BRITISH STANDARDS, BRITISH STANDARD CODES OF PRACTICE AND SHALL BE TO THE SATISFACTION OF THE LOCAL AUTHORITY BUILDING CONTROL OFFICER & CONTRACT ADMINISTRATOR.

5. ALL STRUCTURAL WORKS ARE TO BE CARRIED OUT IN FULL ACCORDANCE WITH STRUCTURAL ENGINEER'S APPROVED CALCULATIONS AND DETAILS AND TO THE SATISFACTION OF THE LOCAL AUTHORITY BUILDING CONTROL OFFICER.

6. DEMOLITION WORKS TO BE CARRIED OUT IN ACCORDANCE WITH THE HASAW ACT 1974 & THE CONSTRUCTION DESIGN & MANAGEMENT (CDM) REGULATIONS 2007. THE CONTRACTOR SHALL NOT DISTURB ANY ASBESTOS PRODUCTS DURING THE WORKS. ANY DISCOVERY OF ASBESTOS OR SUSPECTED ASBESTOS PRODUCTS, WHICH ARE LIKELY TO BE DISTURBED DURING THE WORKS, SHALL IMMEDIATELY BE REPORTED TO THE CONTRACT ADMINISTRATOR WHERE SPECIFIED WORKING WITH ASBESTOS SHALL BE CARRIED OUT IN FULL ACCORDANCE WITH THE CONTROL OF ASBESTOS REGULATIONS 2006.

7. THE PLANS MUST NOT BE ACTED UPON UNTIL THEY HAVE BEEN APPROVED IN ACCORDANCE WITH CLAUSE 14 & 12 (2) (b) OF BUILDING REGULATIONS. SHOULD THE OWNER OR CONTRACTOR COMMENCE WORK WITHOUT THE ABOVE APPROVALS, THEY DO SO AT THEIR OWN RISK.

8. TO BE READ IN CONJUNCTION WITH SPECIALIST DRAWINGS FOR STRUCTURAL ENGINEERING, DRAINAGE AND SERVICES DESIGN.

Revision	Drawn by	Date	Details

Hardie Brack
Pekin Building
23 Harrington Street
Liverpool
L2 9QA
T : 0151 242 1500
F : 0151 231 1096
www.dearsbrack.co.uk

HBA
E S I G N

Client: Urban Developments

Project Title: 8 No. Dwelling House Development

Site Location: Gamford House, Gamford Lane, Rossett, Wrexham LL12 0EW

Drawing Title: Plot 7 - Elevations & Sections

Scale: 1:100 @ A3	Drawn: DCA	Date: 06.03.19	Project No: PP18-1275	Drawing No: PL-113	Revision:
-------------------	------------	----------------	-----------------------	--------------------	-----------