


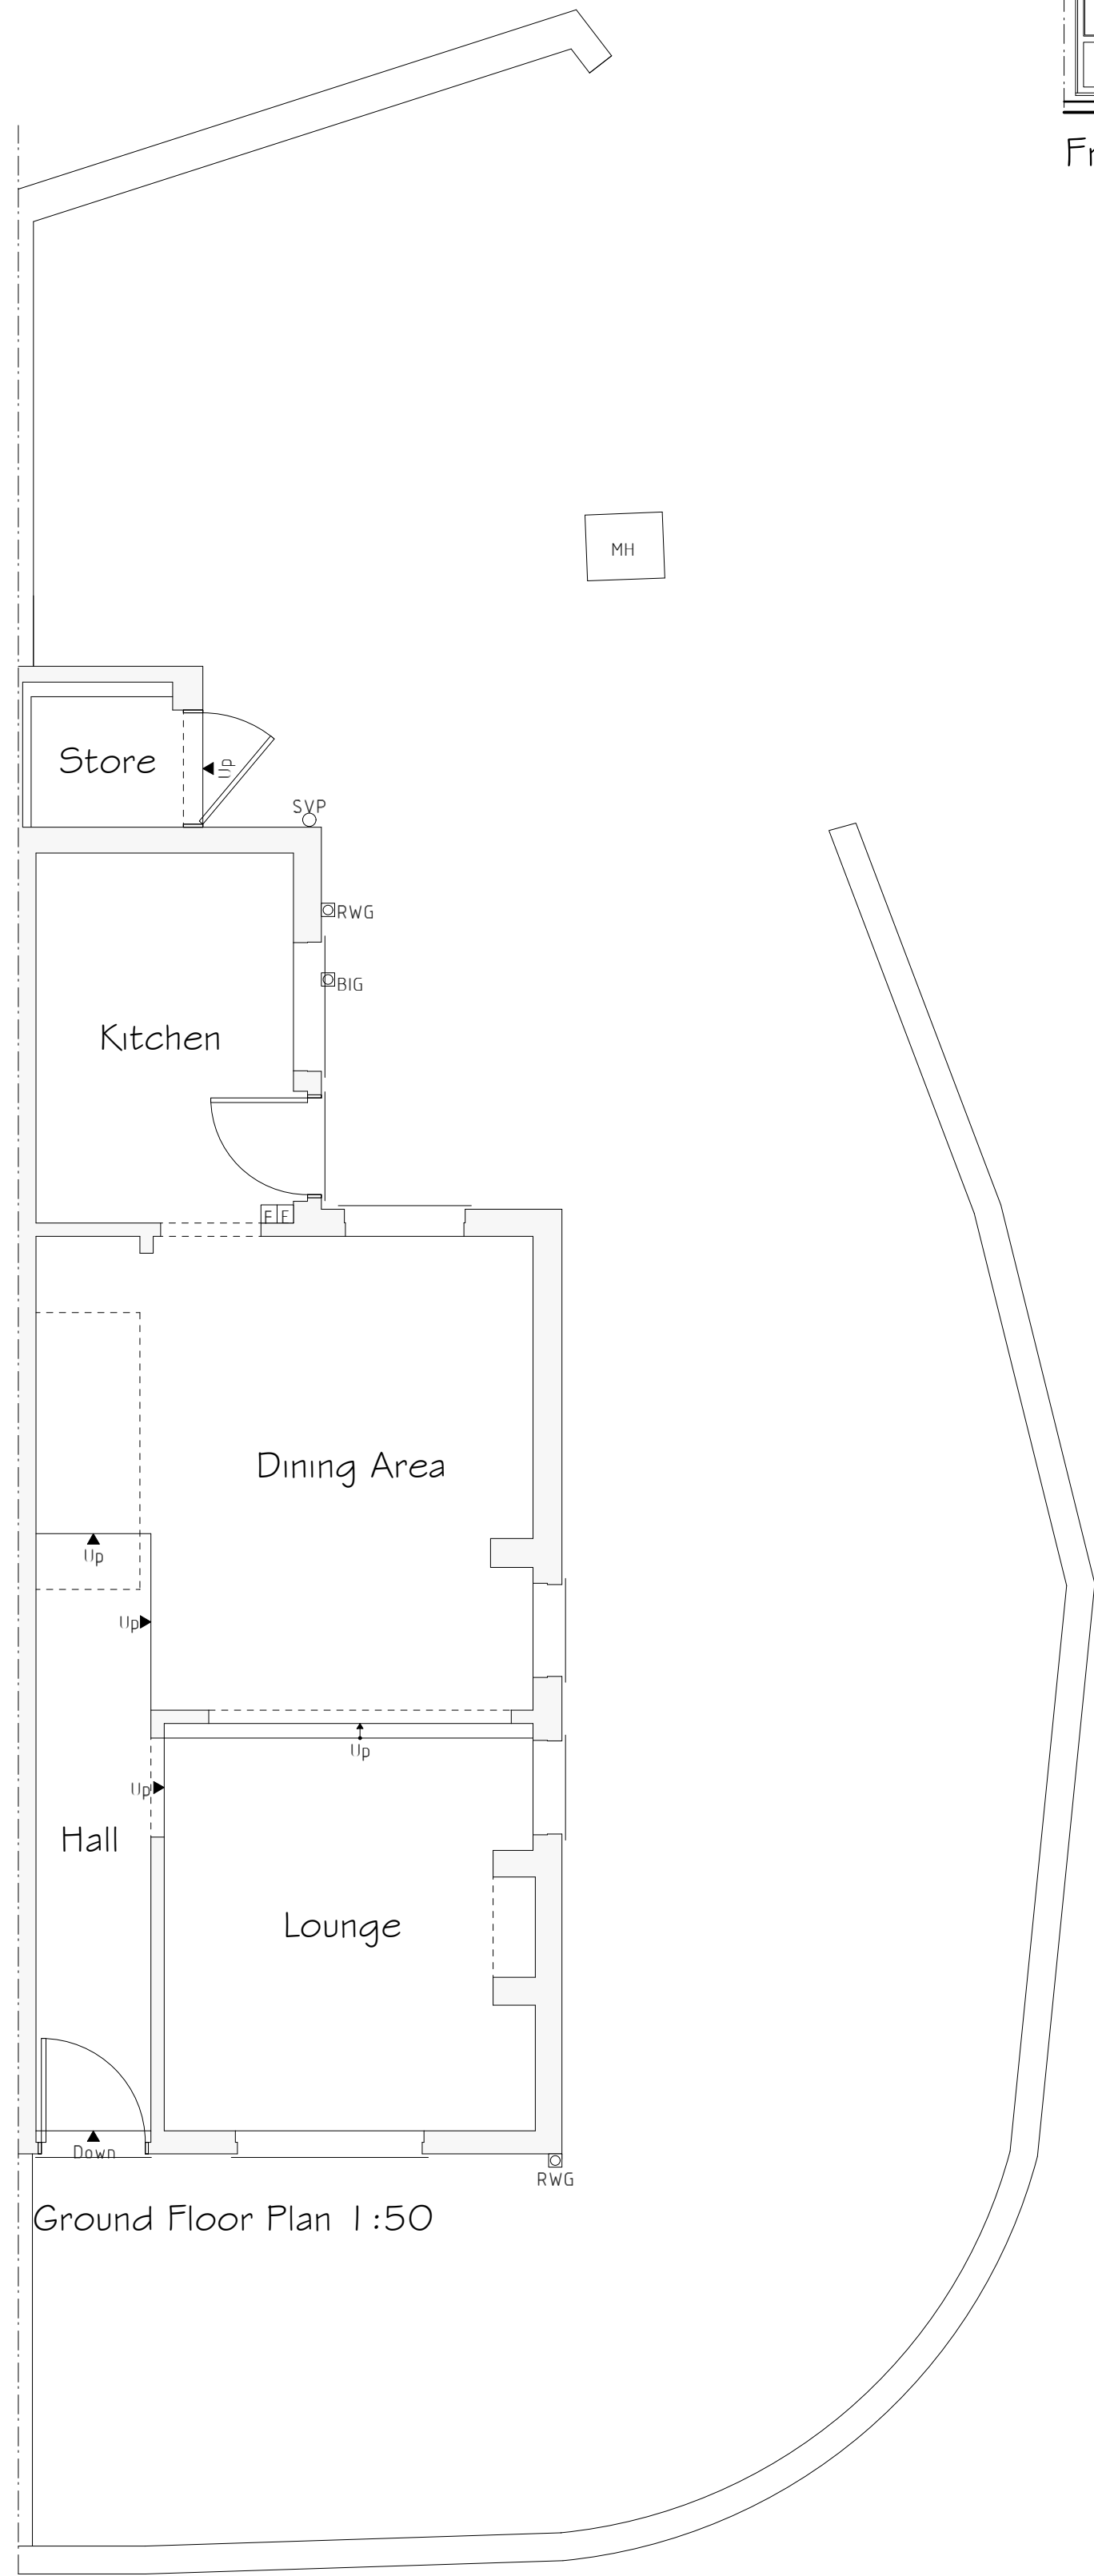


Front Elevation 1:100




Side Elevation 1:100



Rear Elevation 1:100

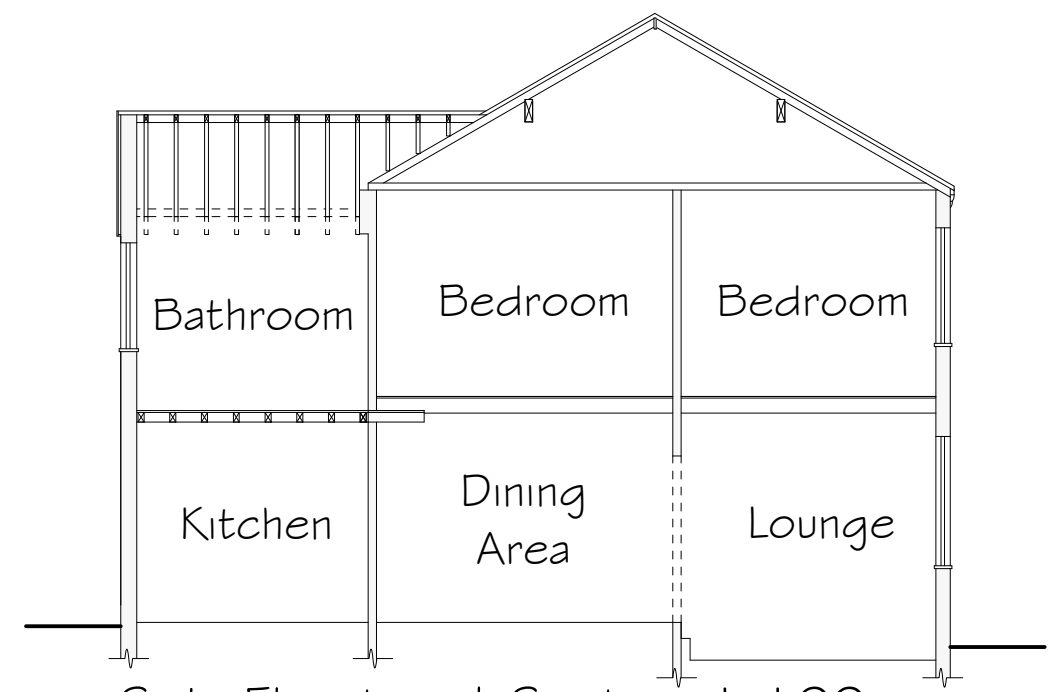

Side Elevation & Section 1:100

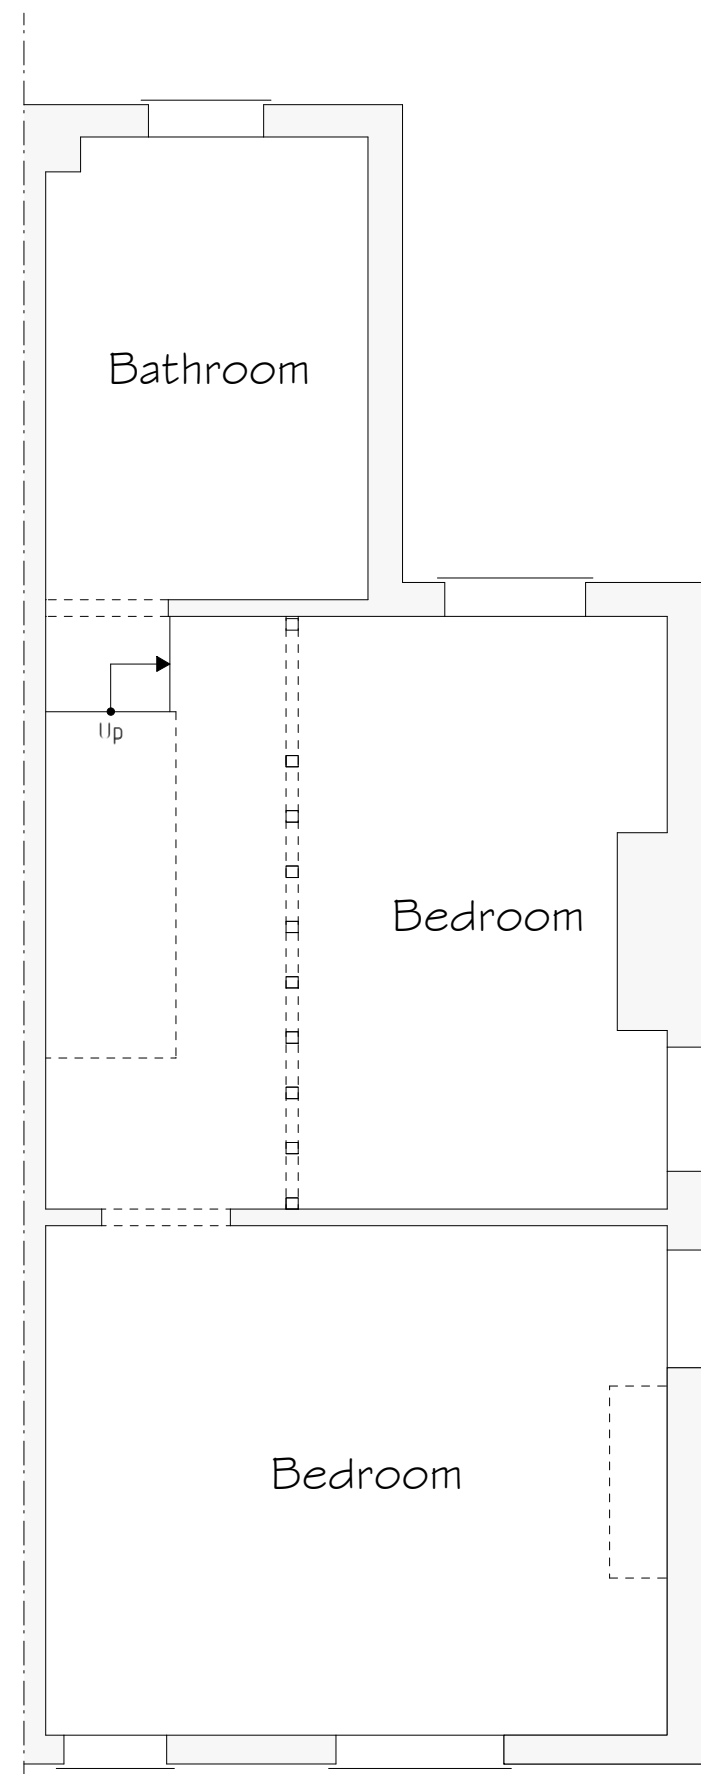

First Floor Plan 1:50

Services Key

- ☐ Existing Electric Meter Position
- ☐ Existing Fuse Box Position
- MH Existing Man Hole Position
- ☒ Existing Rain Water Gully (RWG) Position
- ☒ Existing Back Inlet (BIG) Gully Position
- ☐ Existing Soil Vent Pipe (SVP) Position

Rev	Date	Detail	Initial

Project: Proposed Alterations to, 29 Watery Road, Wrexham, LL13 7NW.	
Title: Existing	Scale: (A1) 1:50 & 1:100
Drawn By: E.M.Jackson	Date: May 2021
Drawing No: FO44/001	Sheet: 1 of 1

blueprint
architectural services

LABC partner
Office 3K4,
Redwither Business Tower,
Wrexham, LL13 9XT
Tel: 01978 356500
www.blueprintarchitectural.com
© copyright all rights reserved