



Proposed Front Elevation

1:50




Proposed Side Elevation

1:50



Proposed Rear Elevation

1:50

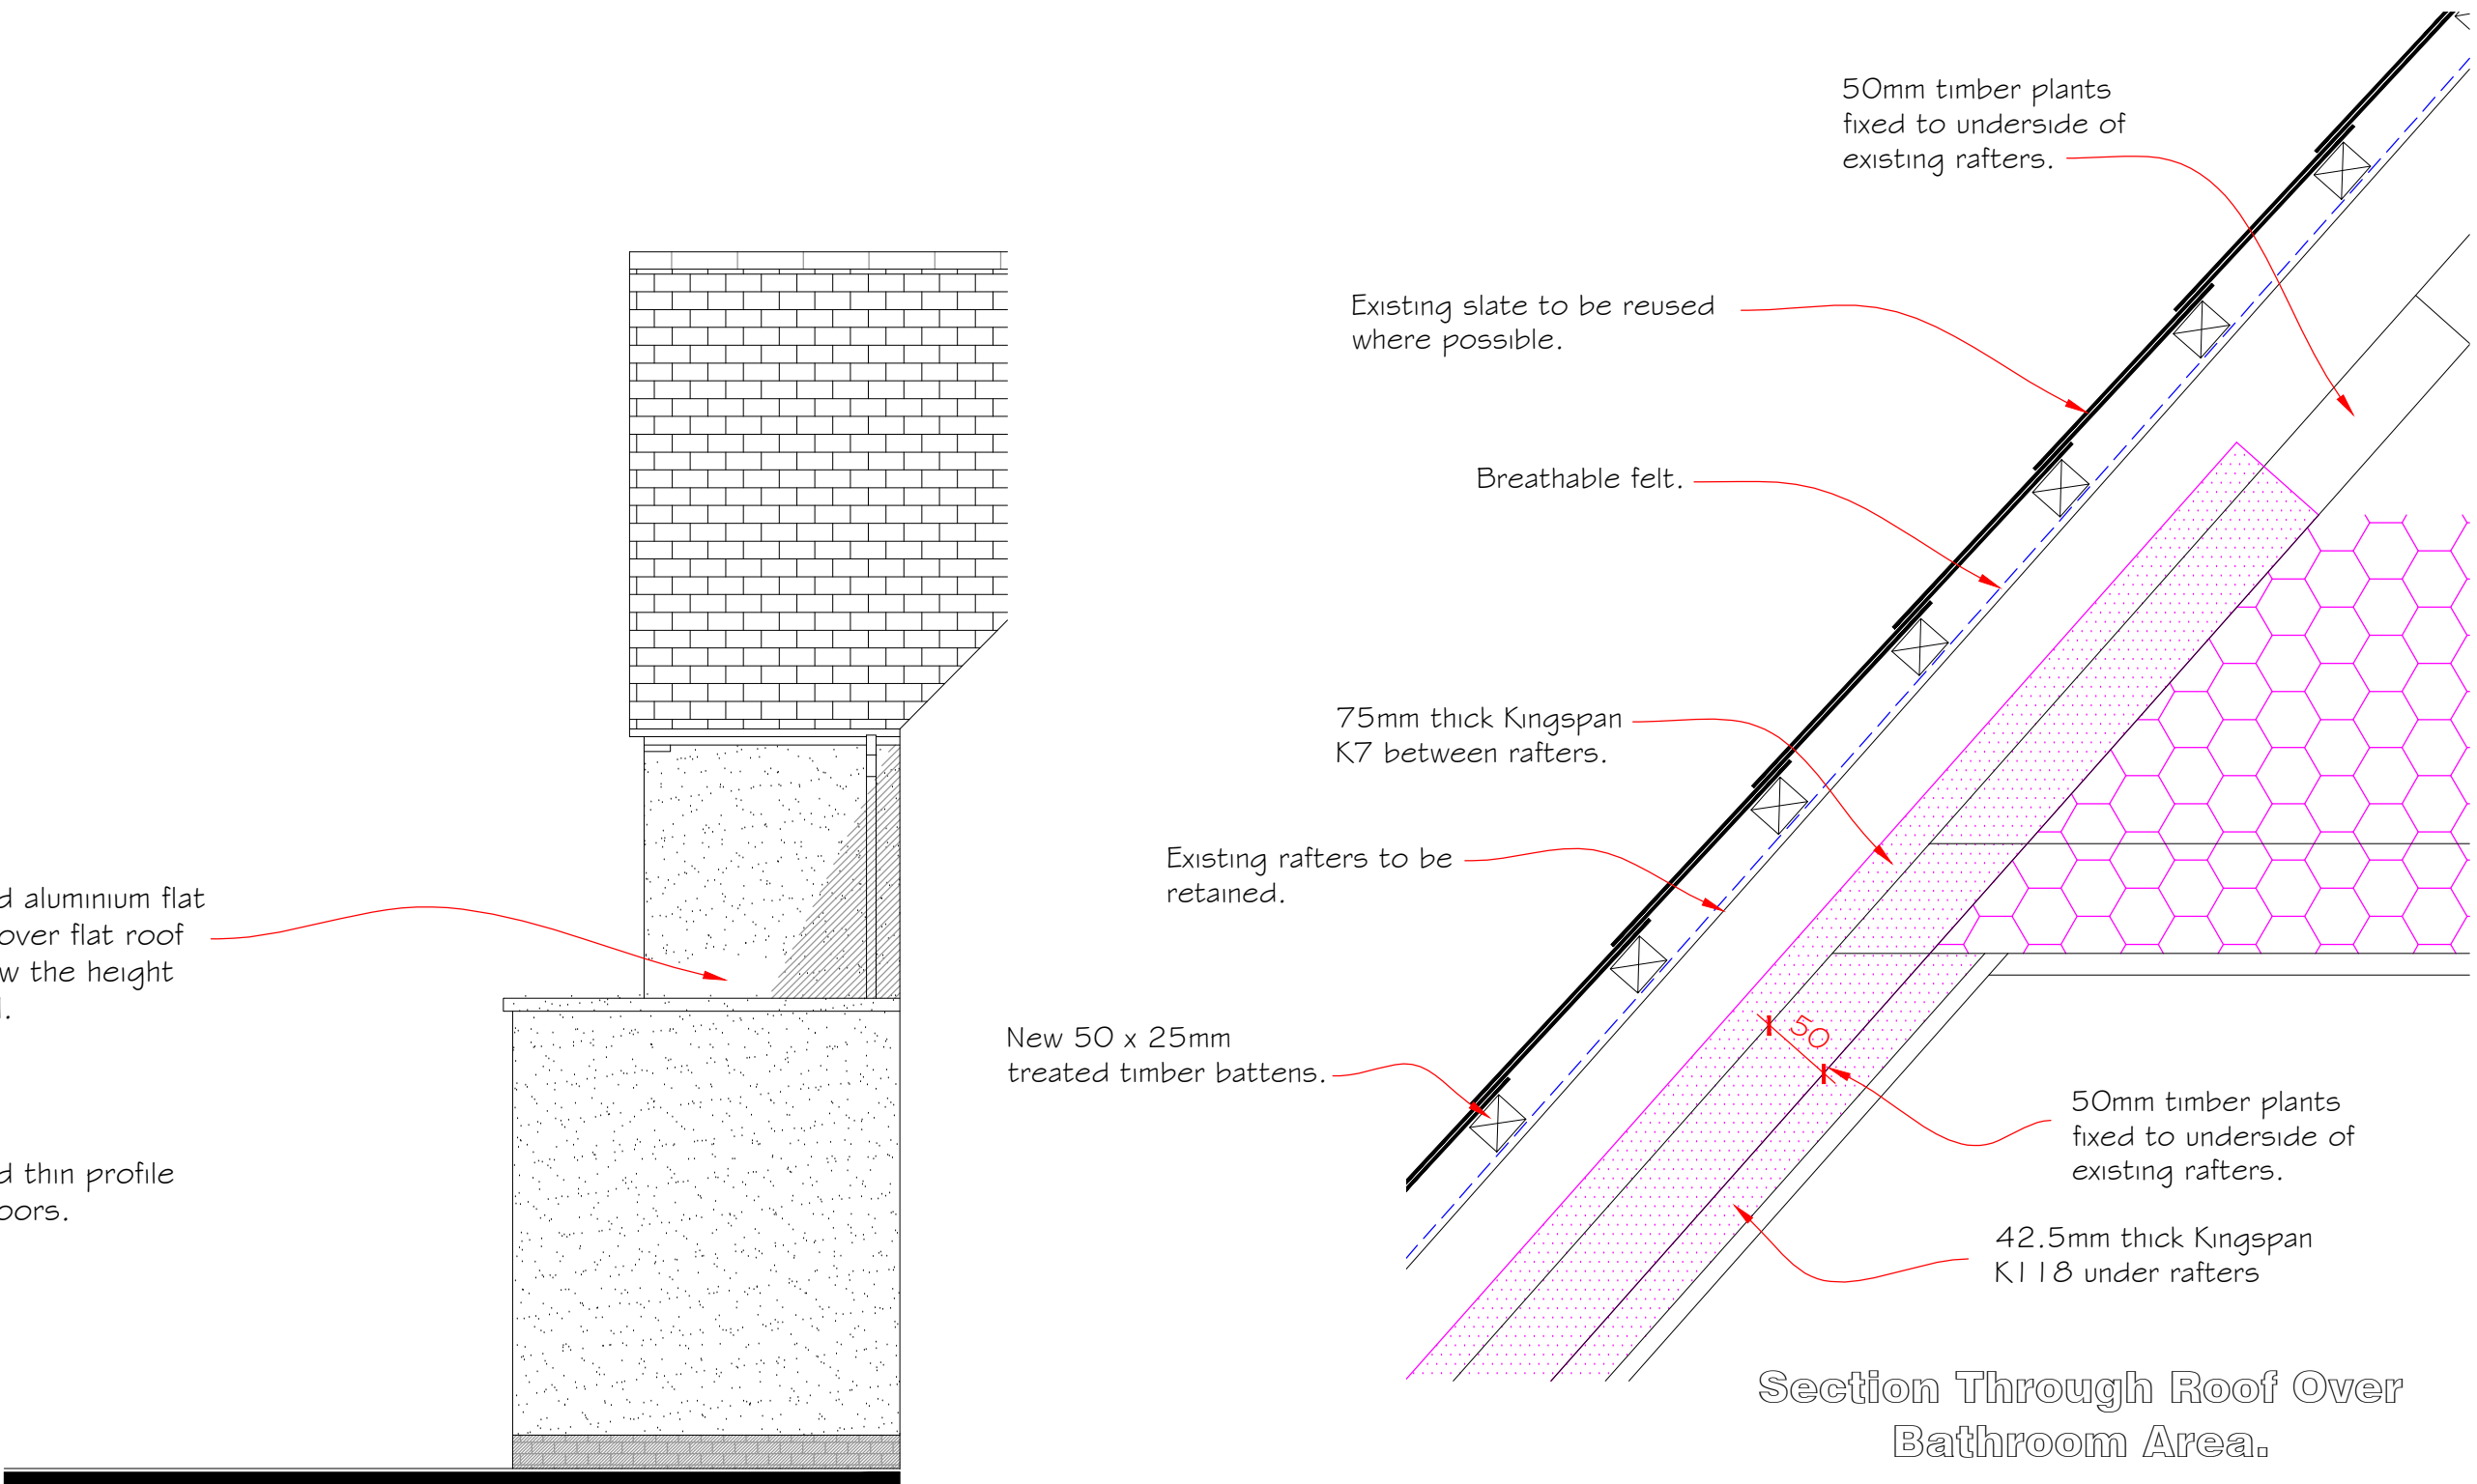

Proposed Side Elevation

1:50

 CULLIS-ARCHITECTURAL-DESIGN 25 Sunningdale Close Wrexham North Wales LL13 9QU T 01978 264376 M 07791 480768 E ajones540@btinternet.com		Client	Mr & Mrs Roberts.			
		Drawing Title	Proposed Elevations.			
		Job Title	Proposed Alterations to 71 Acton Gate, Wrexham.			
		Date	Scale	Rev	Draw No	
		Sept 2020	1:50 at A1			PD195/04