



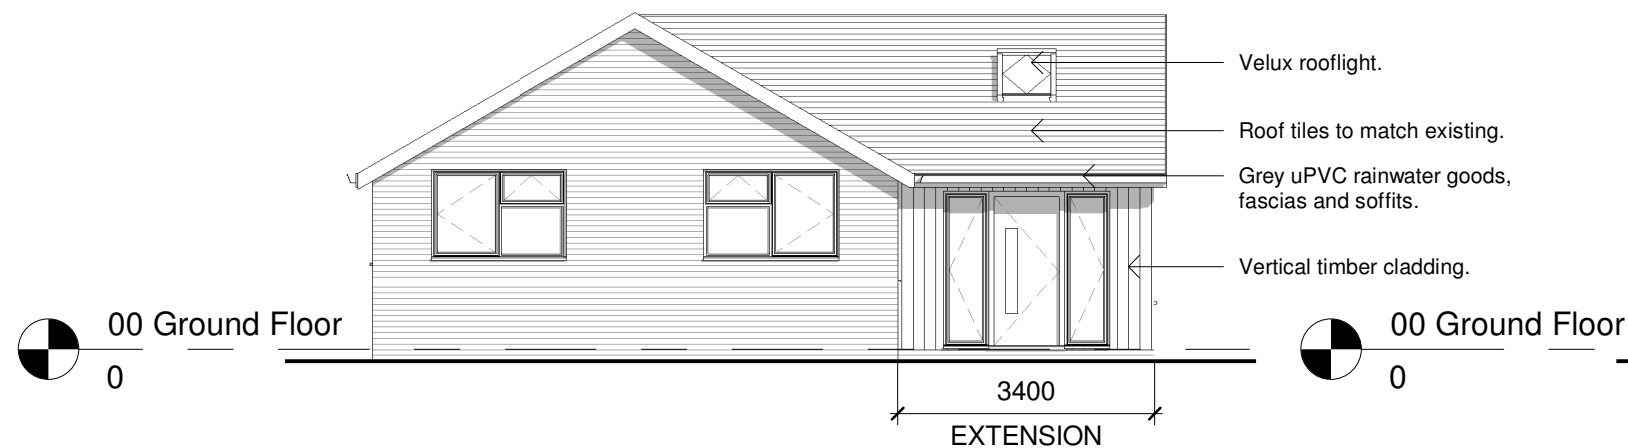


Proposed North Elevation
1 : 100



Proposed East Elevation
1 : 100

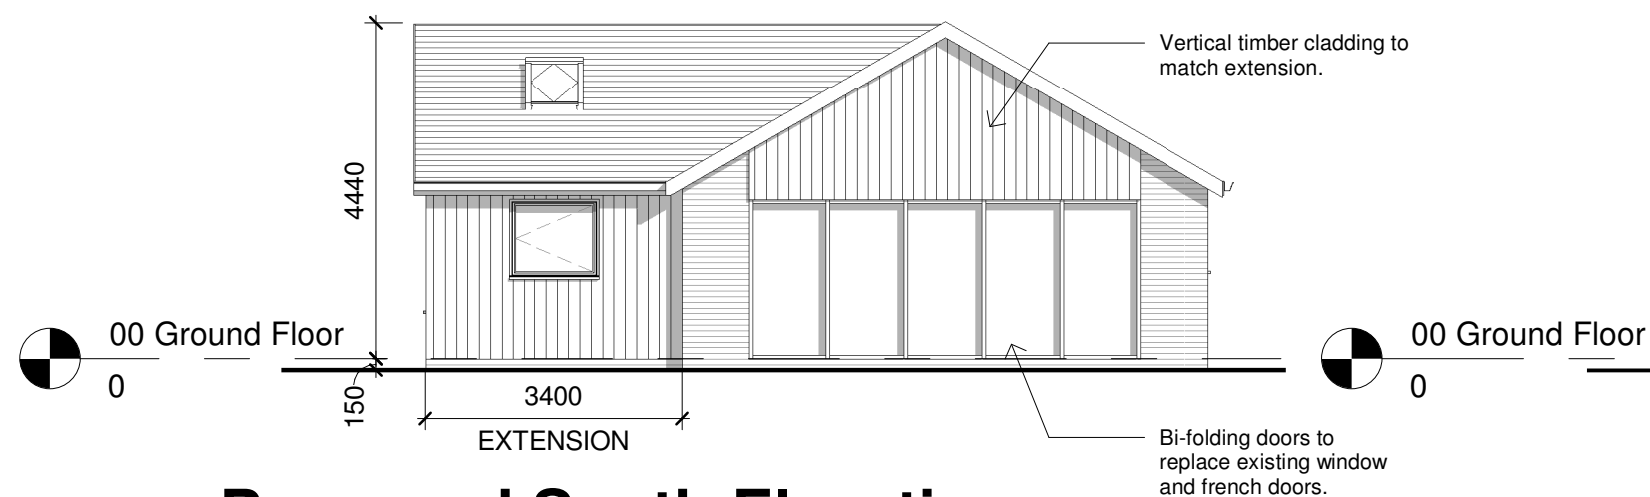

Proposed South Elevation
1 : 100

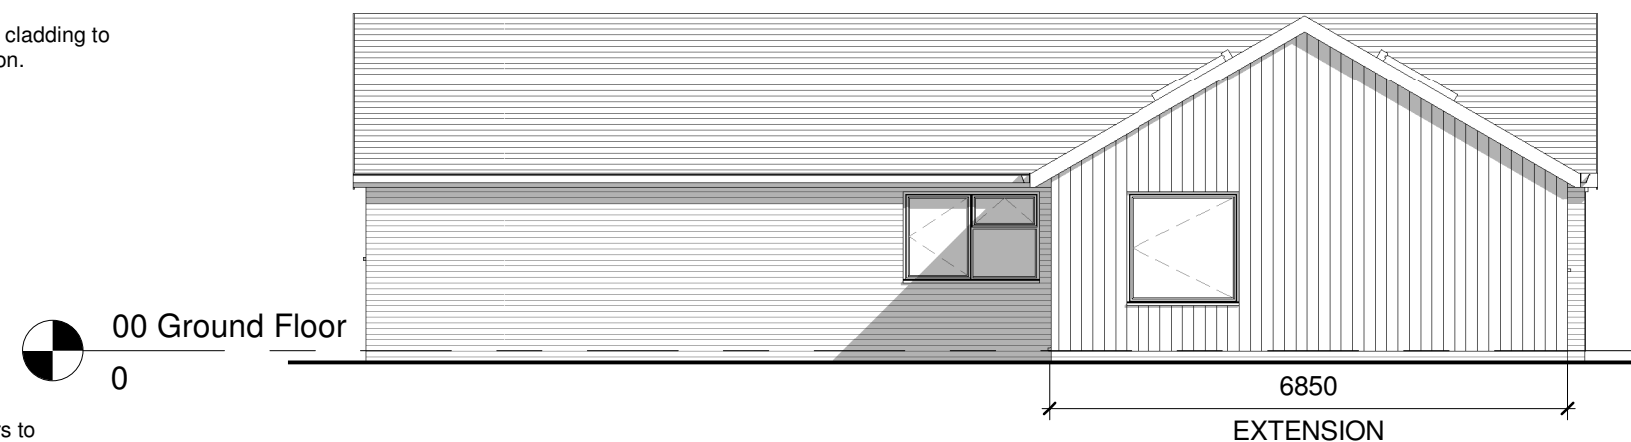

Proposed West Elevation
1 : 100



36 Plas Tirion, Johnstown,
Wrexham LL14 1UR
07543968690
geraint@weareframe.co.uk
www.weareframe.co.uk
facebook.com/frame.architect
instagram.com/we_are_frame

Project: 1 Maes Isaf, Johnstown		
Title: Proposed Elevations		
Scale @ A3: 1 : 100	Author: GE	Date: 28.03.21
Project Ref: 21-23	Drawing No: A300	Rev. D