




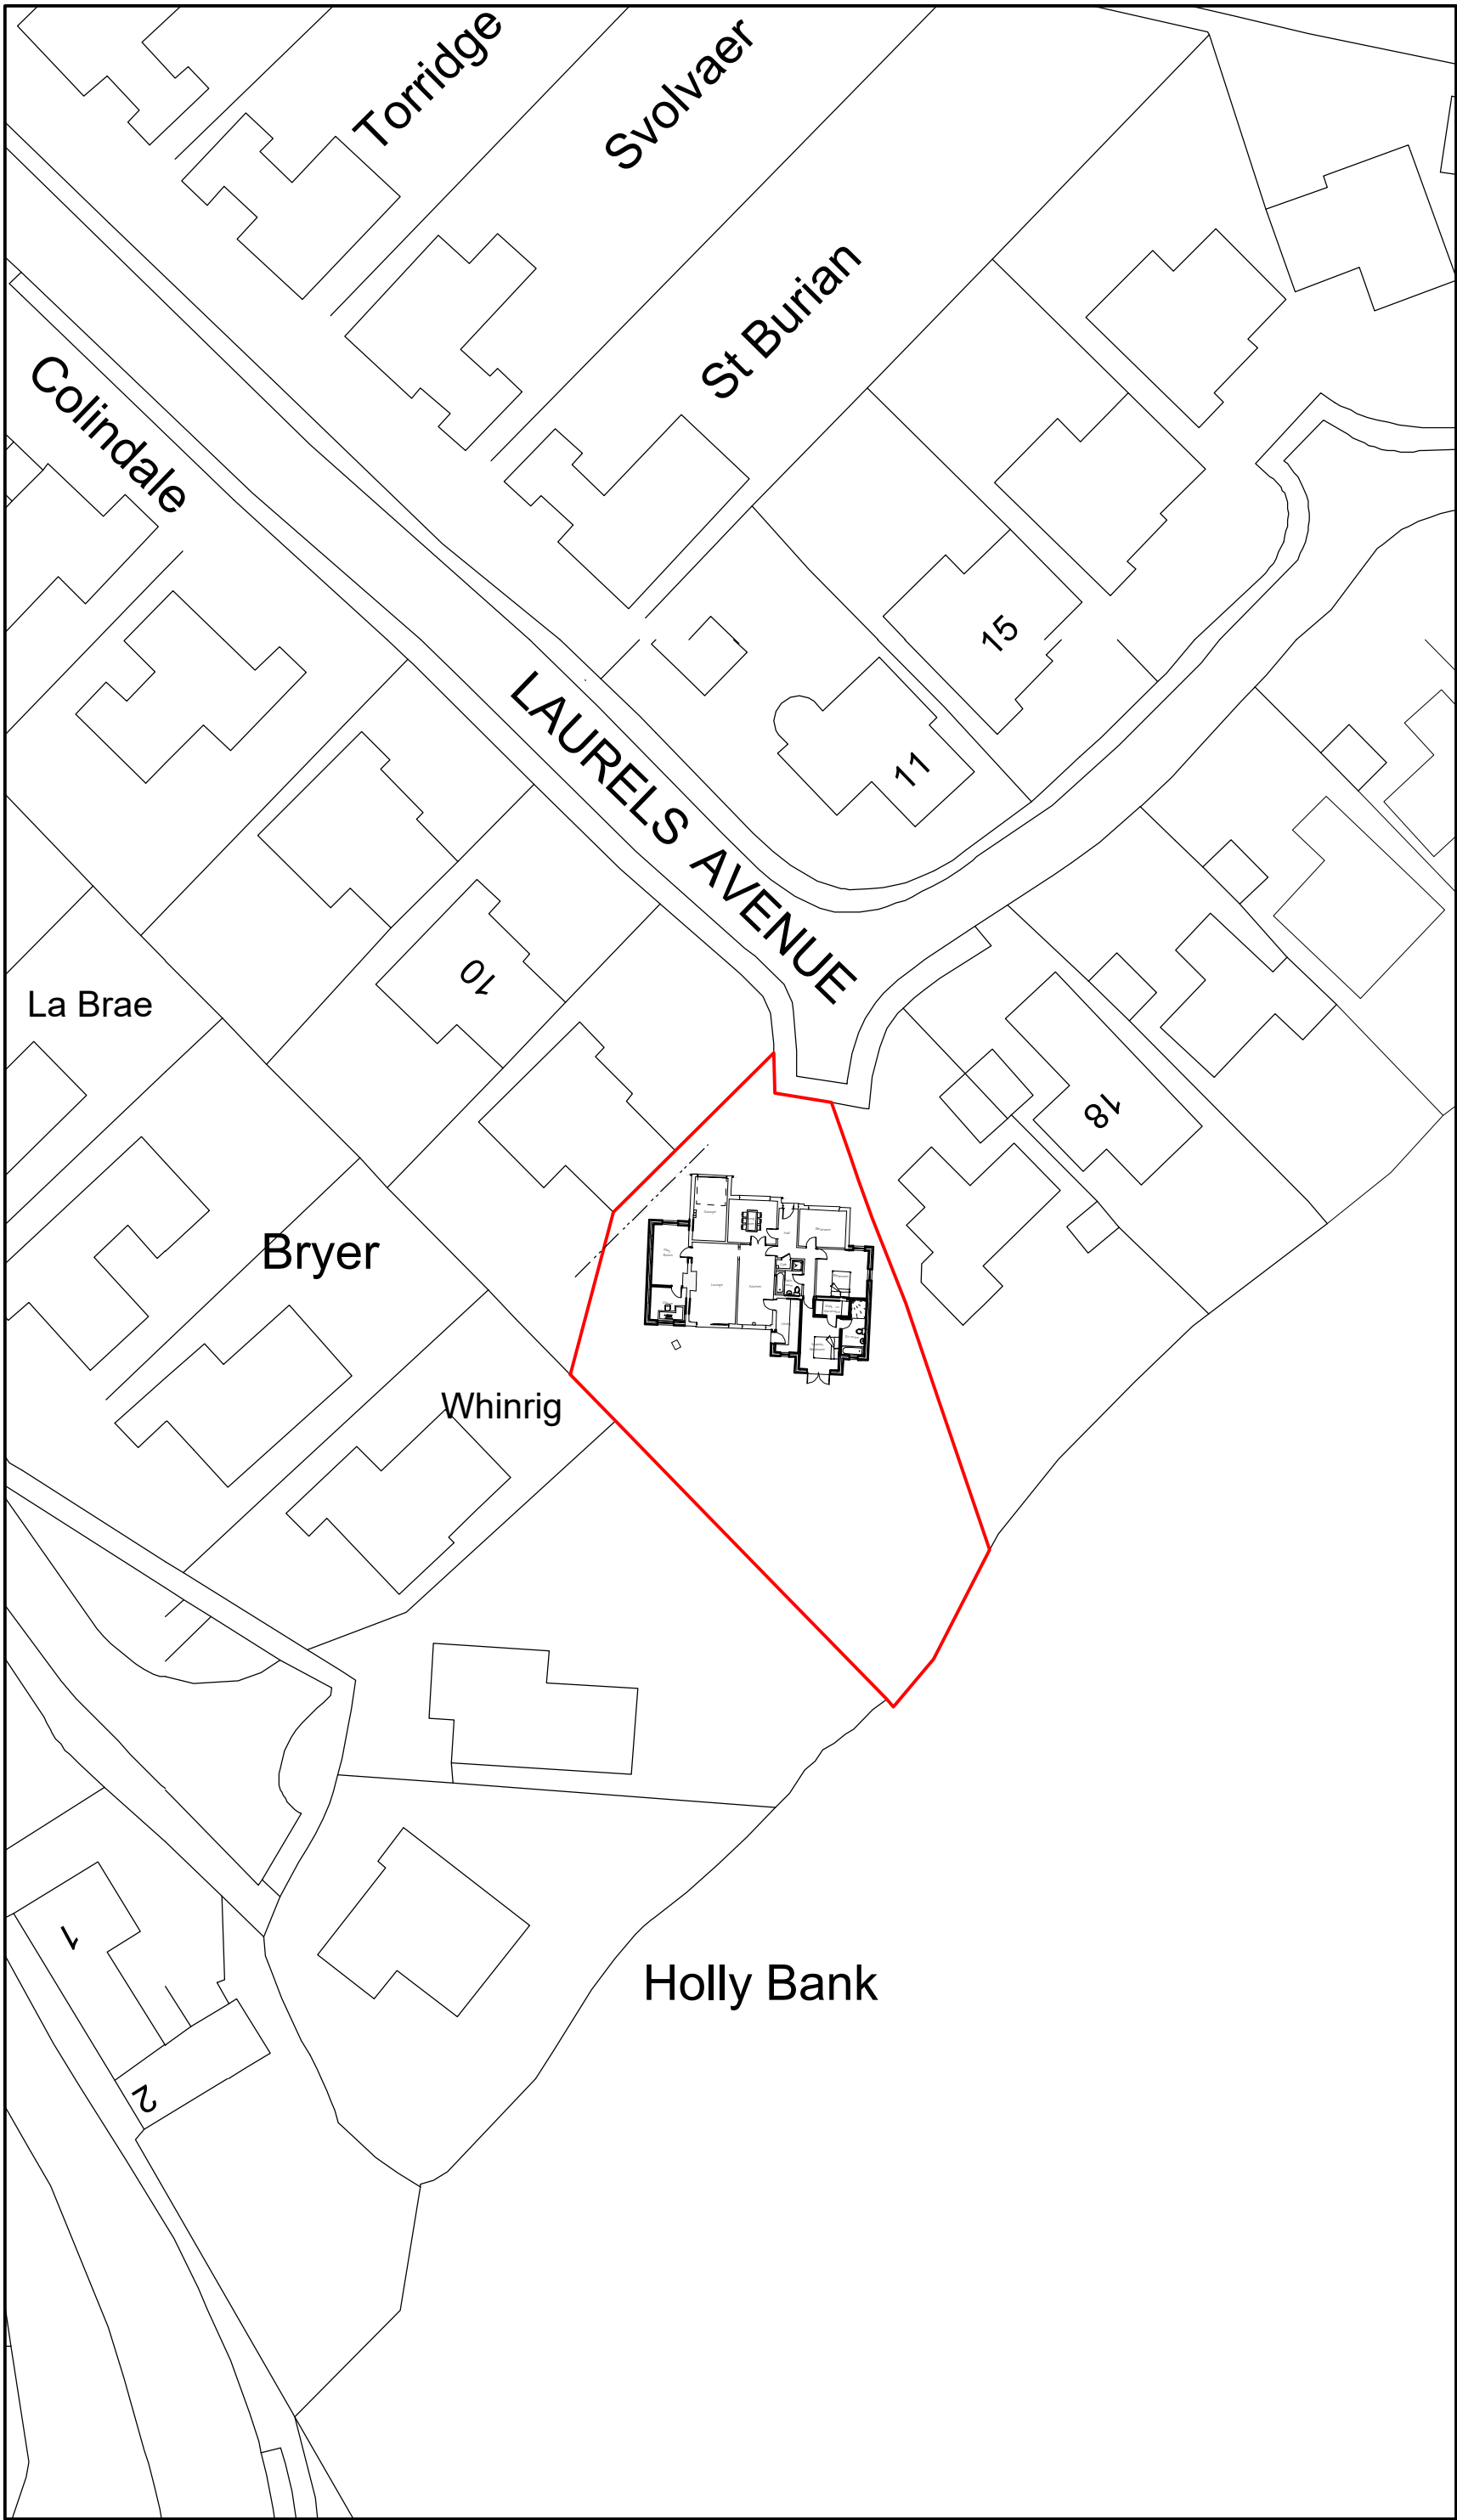

Site Plan 1:500

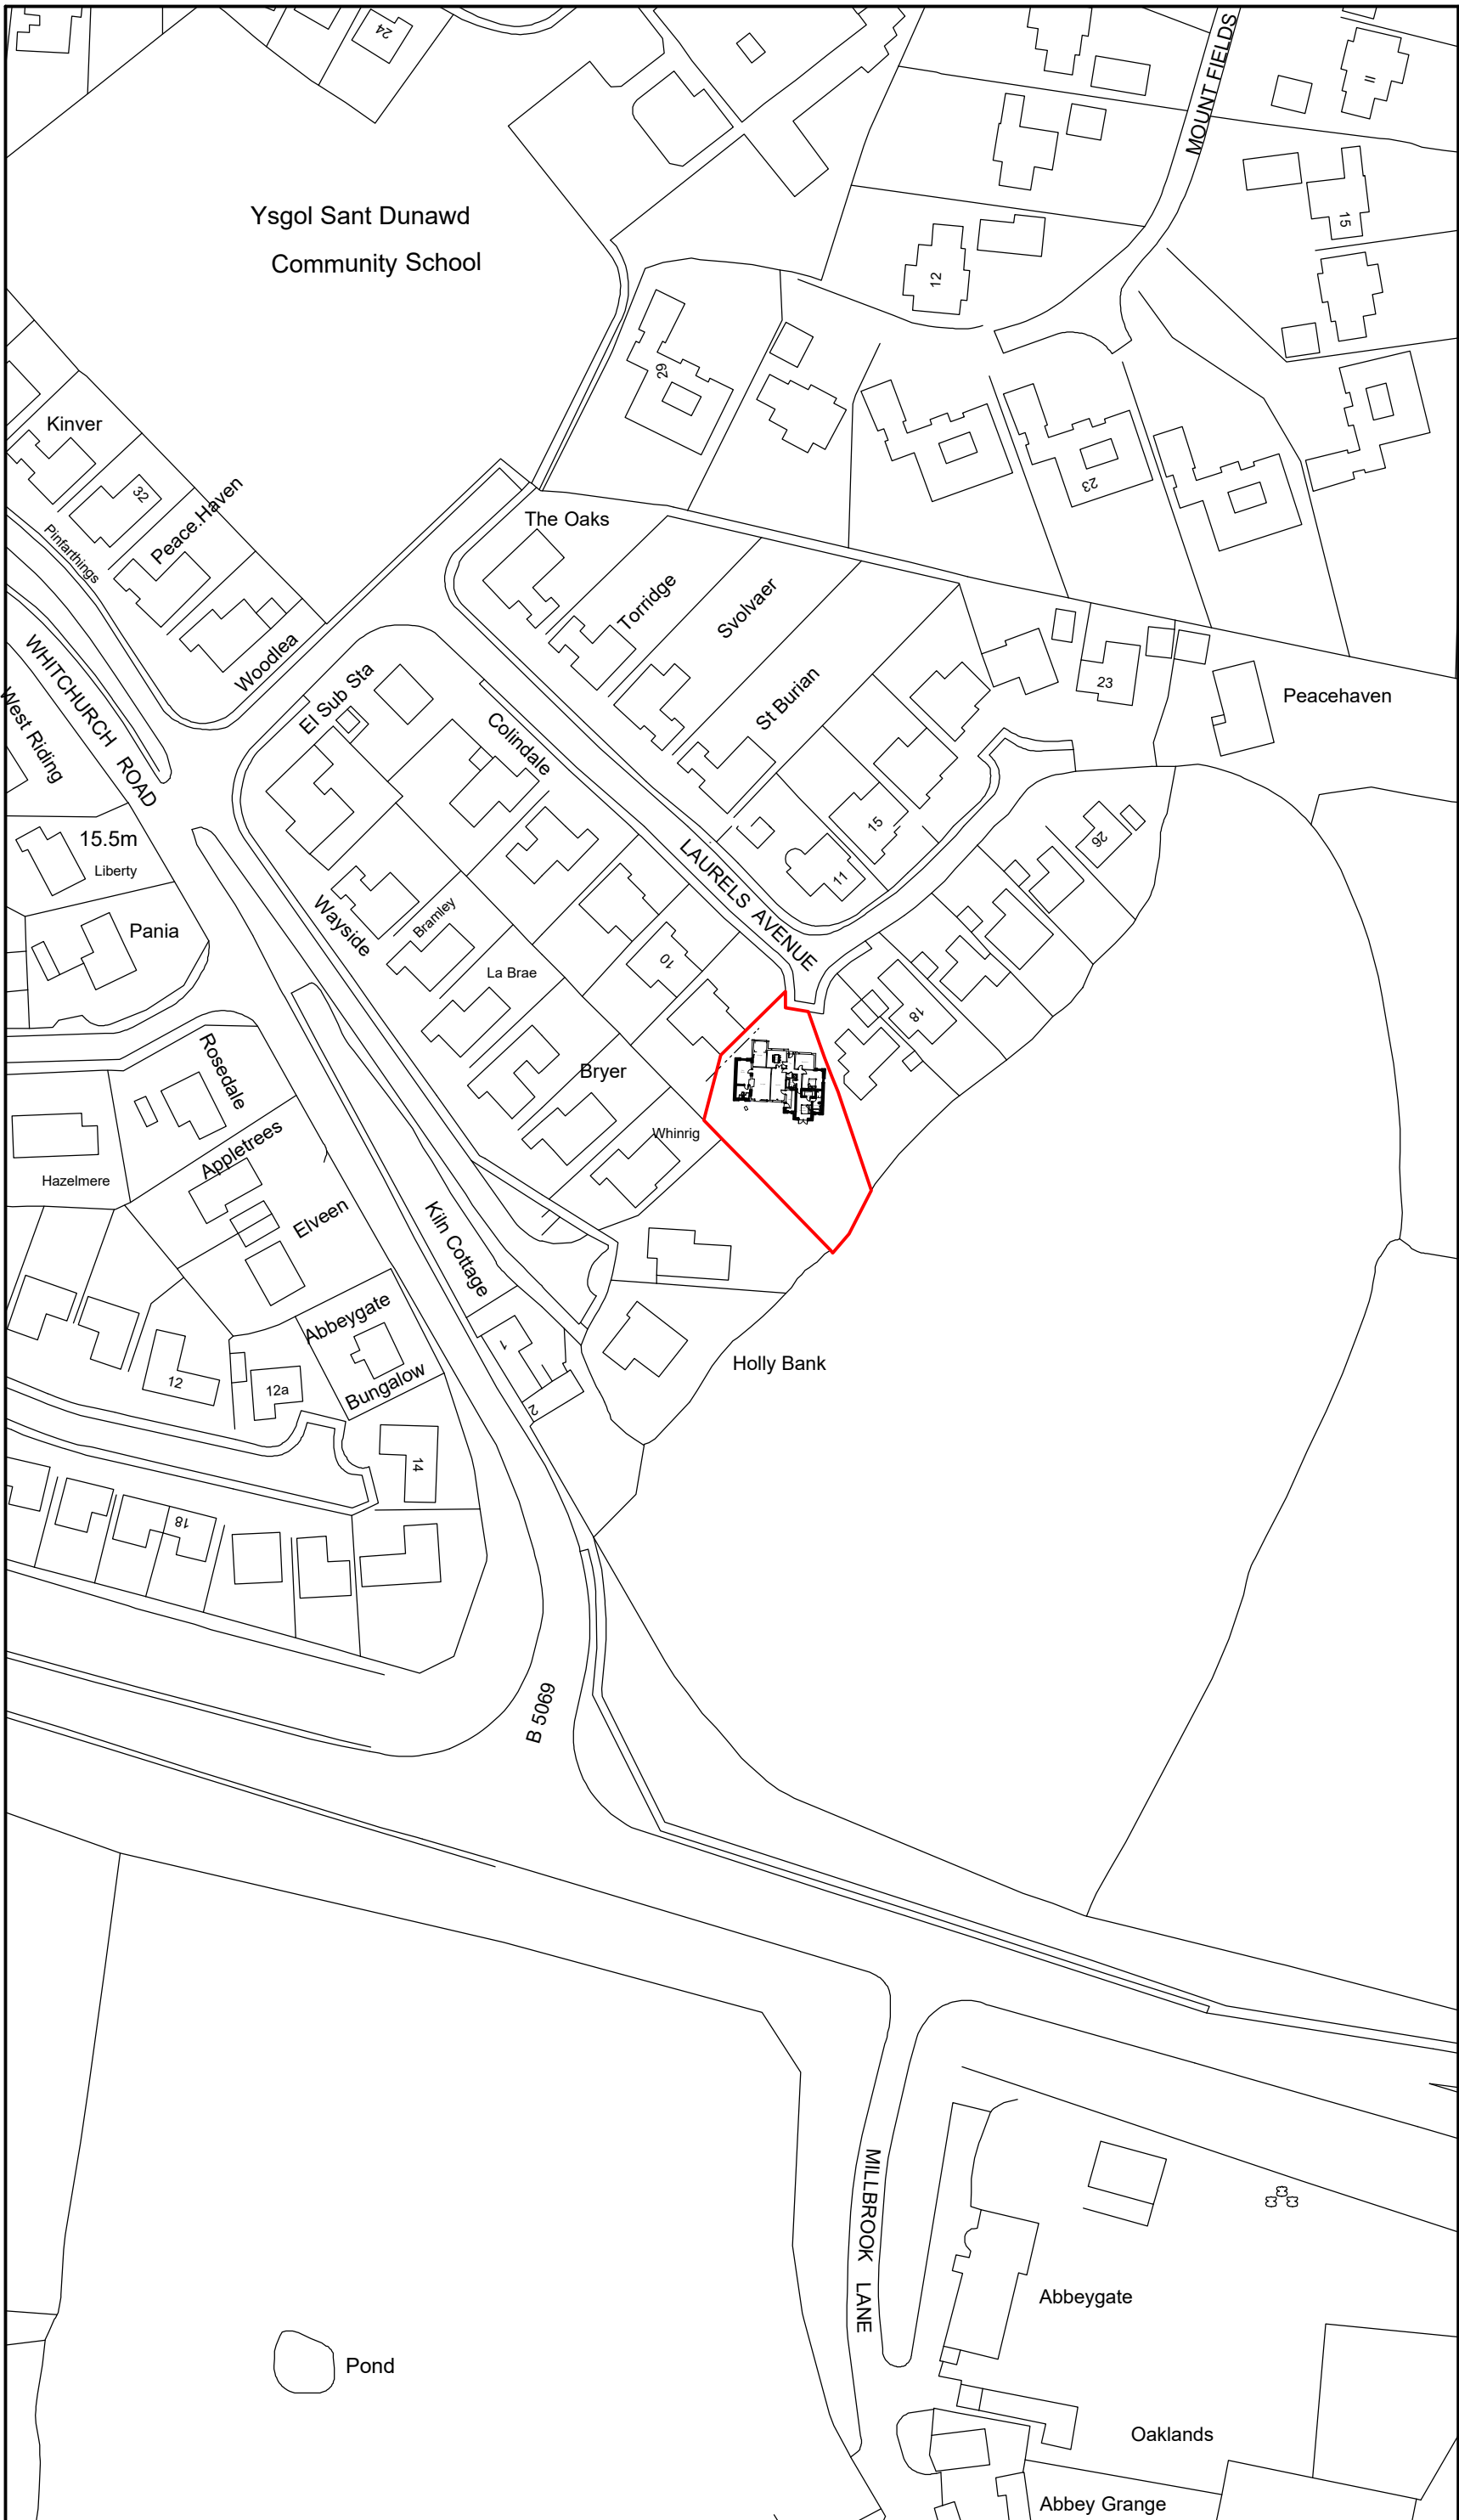

Location Plan 1:1250

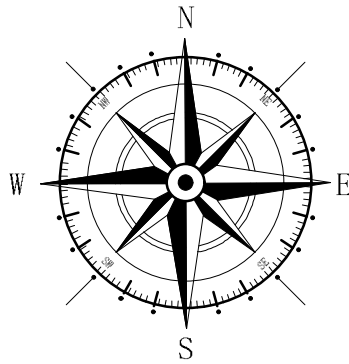

Key

 Surrounding Buildings

 Application Site

|     |      |        |         |
|-----|------|--------|---------|
|     |      |        |         |
|     |      |        |         |
| Rev | Date | Detail | Initial |

|   |                                |
|---|--------------------------------|
| Project:<br>Proposed Alterations to,<br>14 Laurels Avenue,<br>Bangor-On-Dee,<br>Wrexham, LL13 0BQ. |                                |
| Title:<br>Planning:Site &<br>Location Plan                                                         | Scale: (A2)<br>1:50 &<br>1:100 |

|                          |                   |
|--------------------------|-------------------|
| Drawn By:<br>E.M.Jackson | Date:<br>May 2021 |
| Drawing No:<br>M121/004  | Sheet:<br>1 of 1  |





Office 3K4,  
Redwither Business Tower,  
Wrexham. LL13 9XT  
Tel: 01978 356500  
www.blueprintarchitectural.com  
© copyright all rights reserved