


REAR ELEVATION
1 : 100

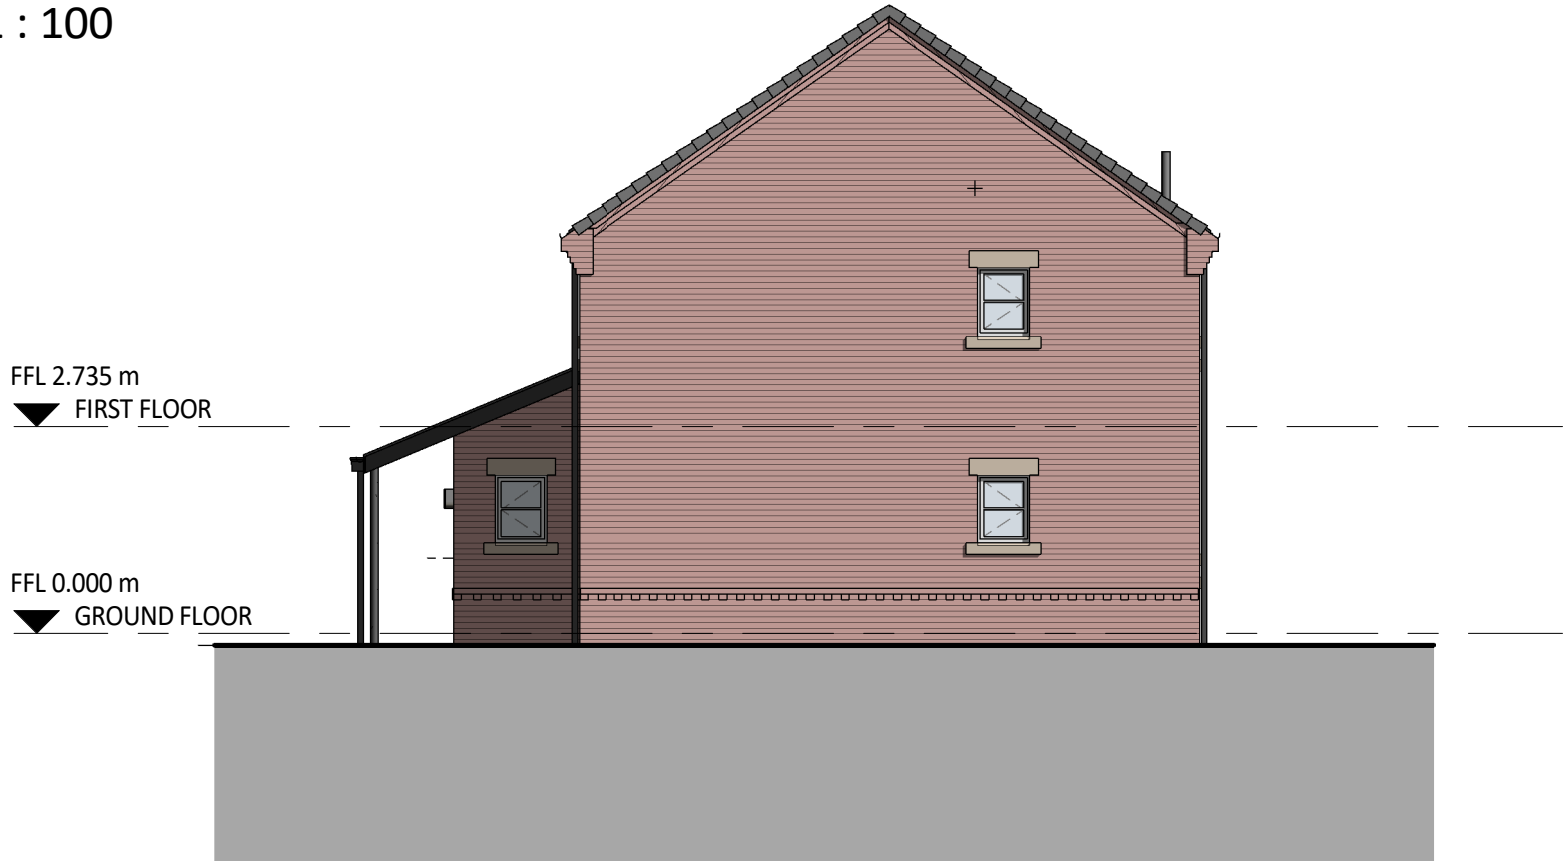

RIGHT GABLE ELEVATION
1 : 100

B	BEDROOM WINDOW AND ROOF PEDIMENT REMOVED AS PER WWHHA REQUEST	21/11/18	DP
A	ISSUED FOR PLANNING	16/08/18	IO

REV	DESCRIPTION	DATE	BY
-----	-------------	------	----

THIS DRAWING IS THE COPYRIGHT OF AINSLEY GOMMON ARCHITECTS. CHECK ALL DIMENSIONS ON SITE. ANY DISCREPANCIES TO BE NOTIFIED TO THE ARCHITECT. ELEMENTS OF STRUCTURE SHOWN ARE INDICATIVE AND FOR GUIDANCE. FINAL DESIGN TO BE AS STRUCTURAL ENGINEERS DETAILS AND SPECIFICATION.

PROJECT
WOODLANDS, DODDS LANE
for WWHHA

DRAWING TITLE
WALK UP FLATS TYPE 5
(2P1B) - ELEVATIONS 2 -
DQR

SCALE	DATE	DRAWN	CHECKED
1 : 100 @A3	14/08/18	IO	DP

DRAWING STATUS	PLANNING
----------------	----------

JOB No	DRAWING No	REVISION
C861	163	B



THE OLD POLICE STATION, 15 GLYNNE WAY, HAWARDEN, CH5 3NS
Tel: 01244 537 100 | wales@agarchitects.co.uk | www.agarchitects.co.uk

Ainsley Gomon Architects Ltd., Registered in England & Wales No. 4187948
Registered Office: 1 Price Street, Hamilton Square, Birkenhead CH41 6JN

PRINTED: 21/11/2018 14:22:33

A3