



7 PARKEND WALK, WREXHAM.

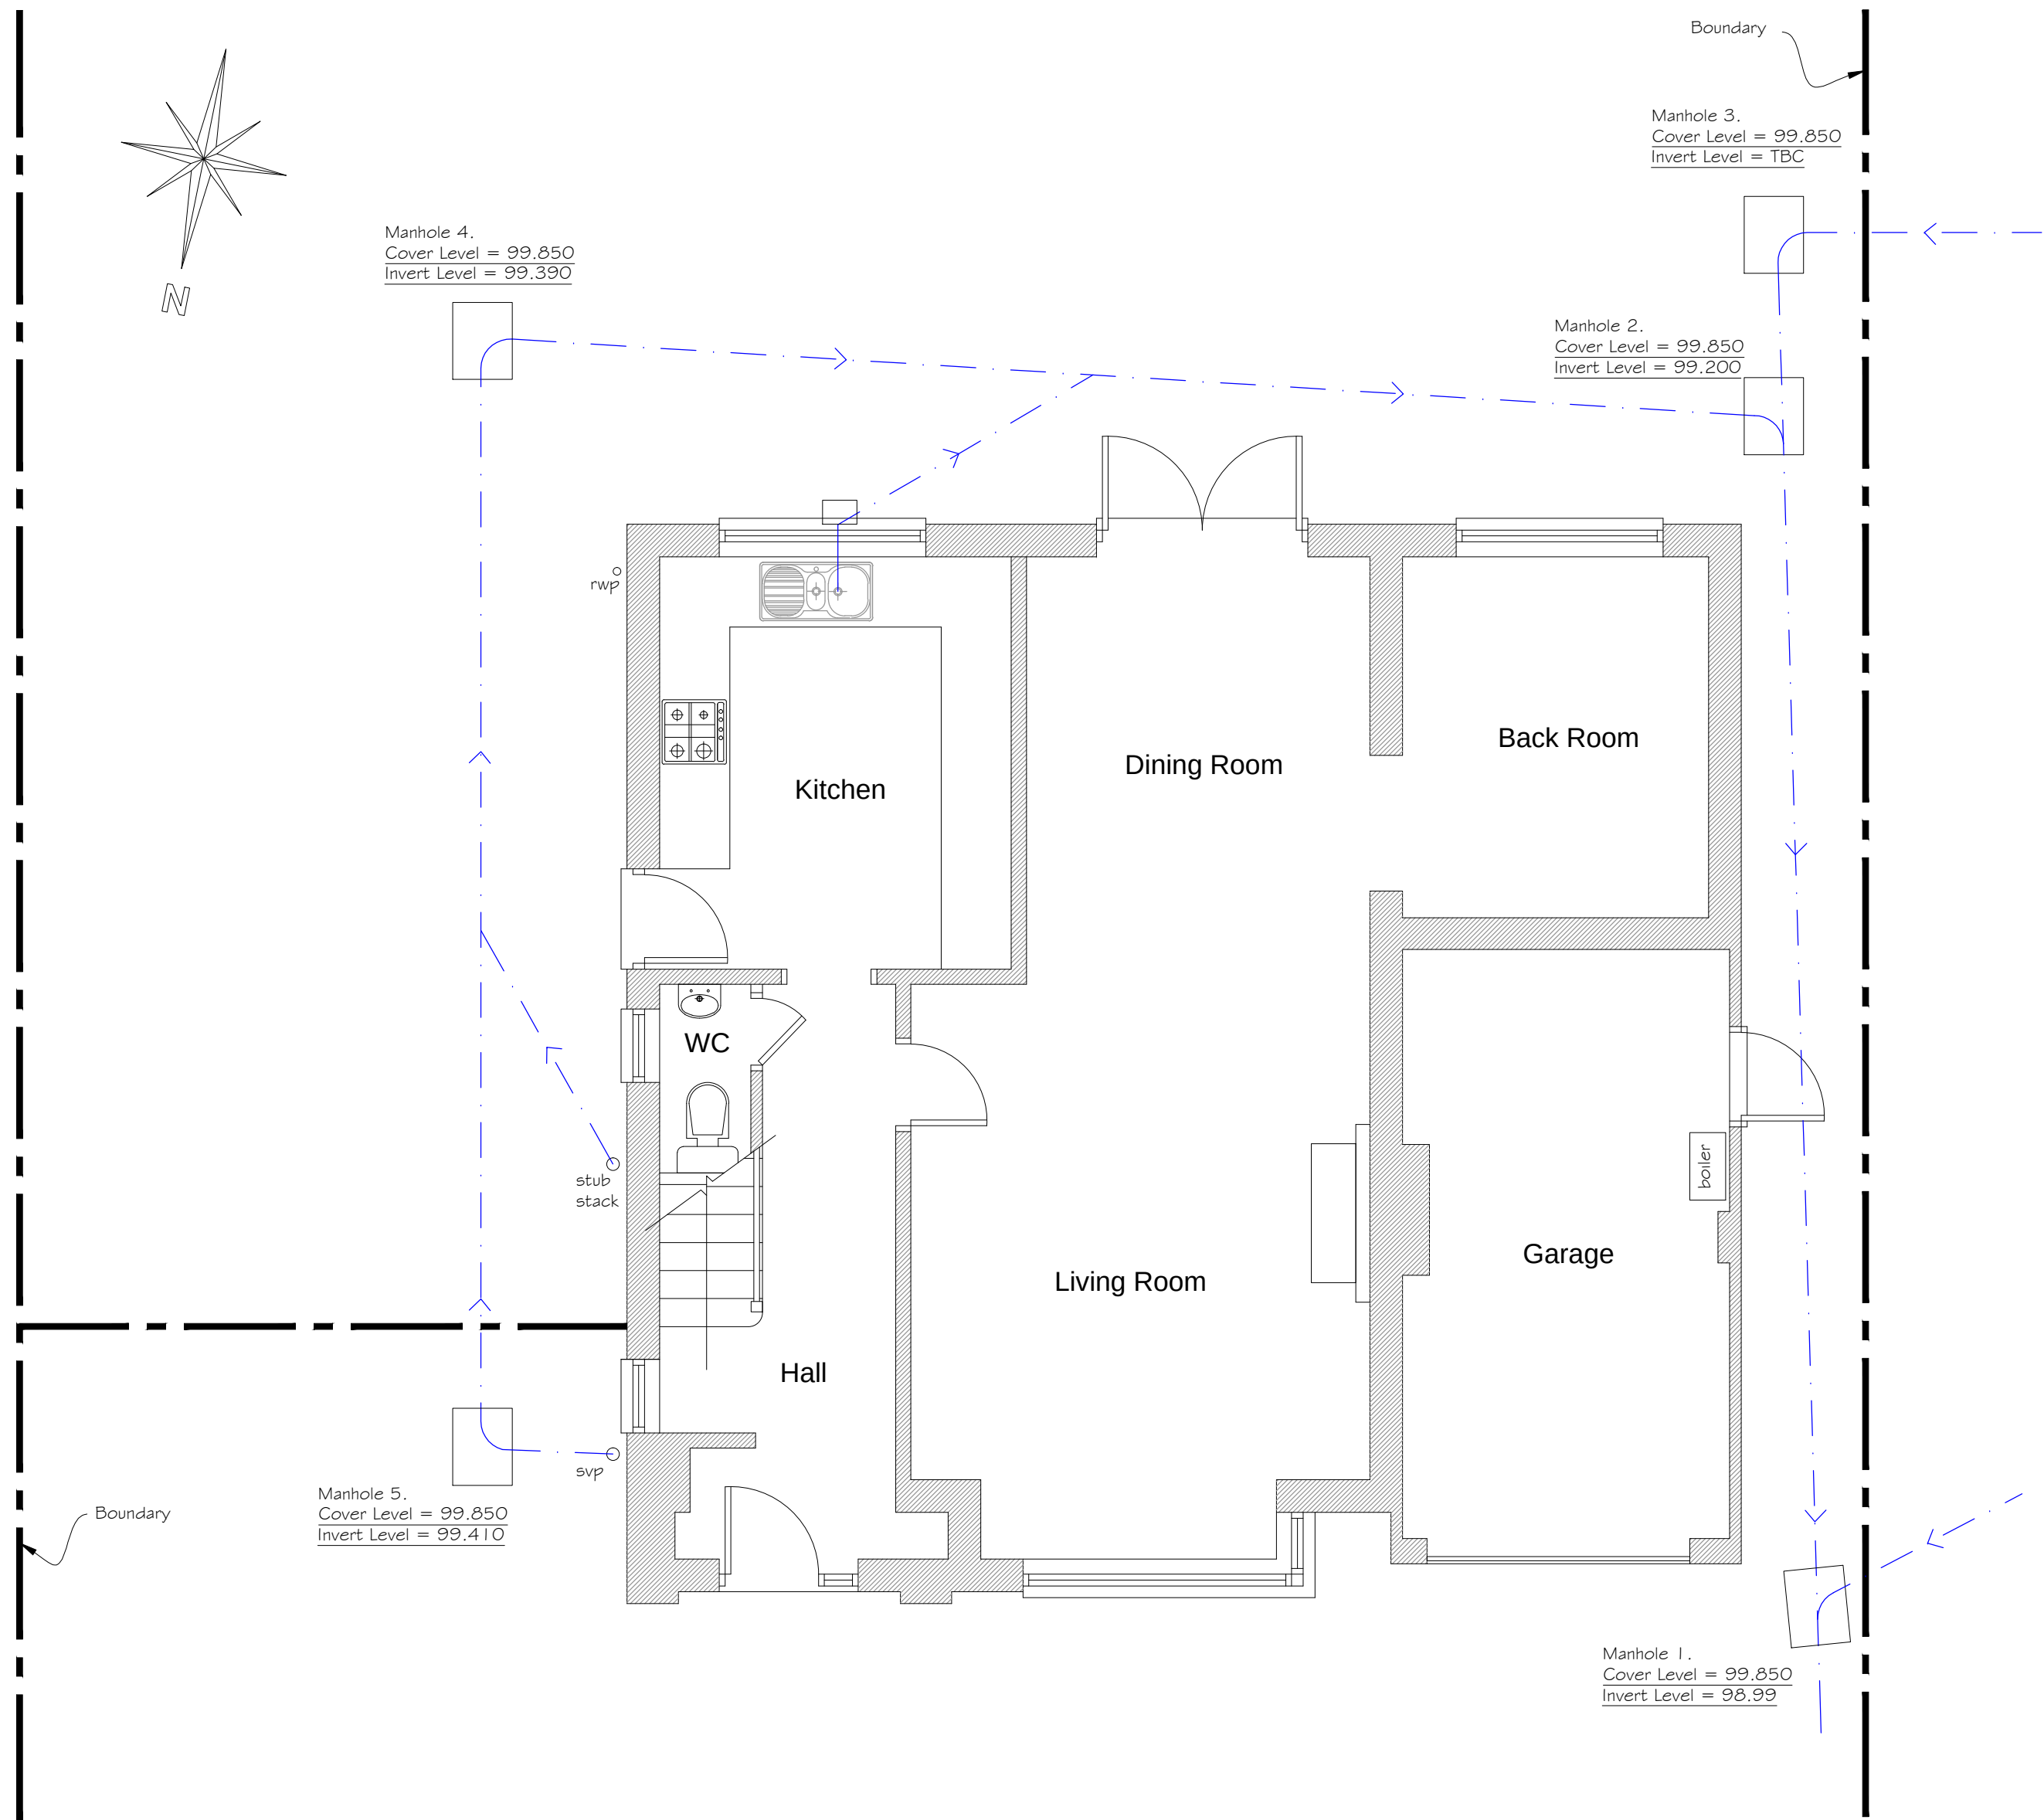


Existing Ground Floor Plan

1:50

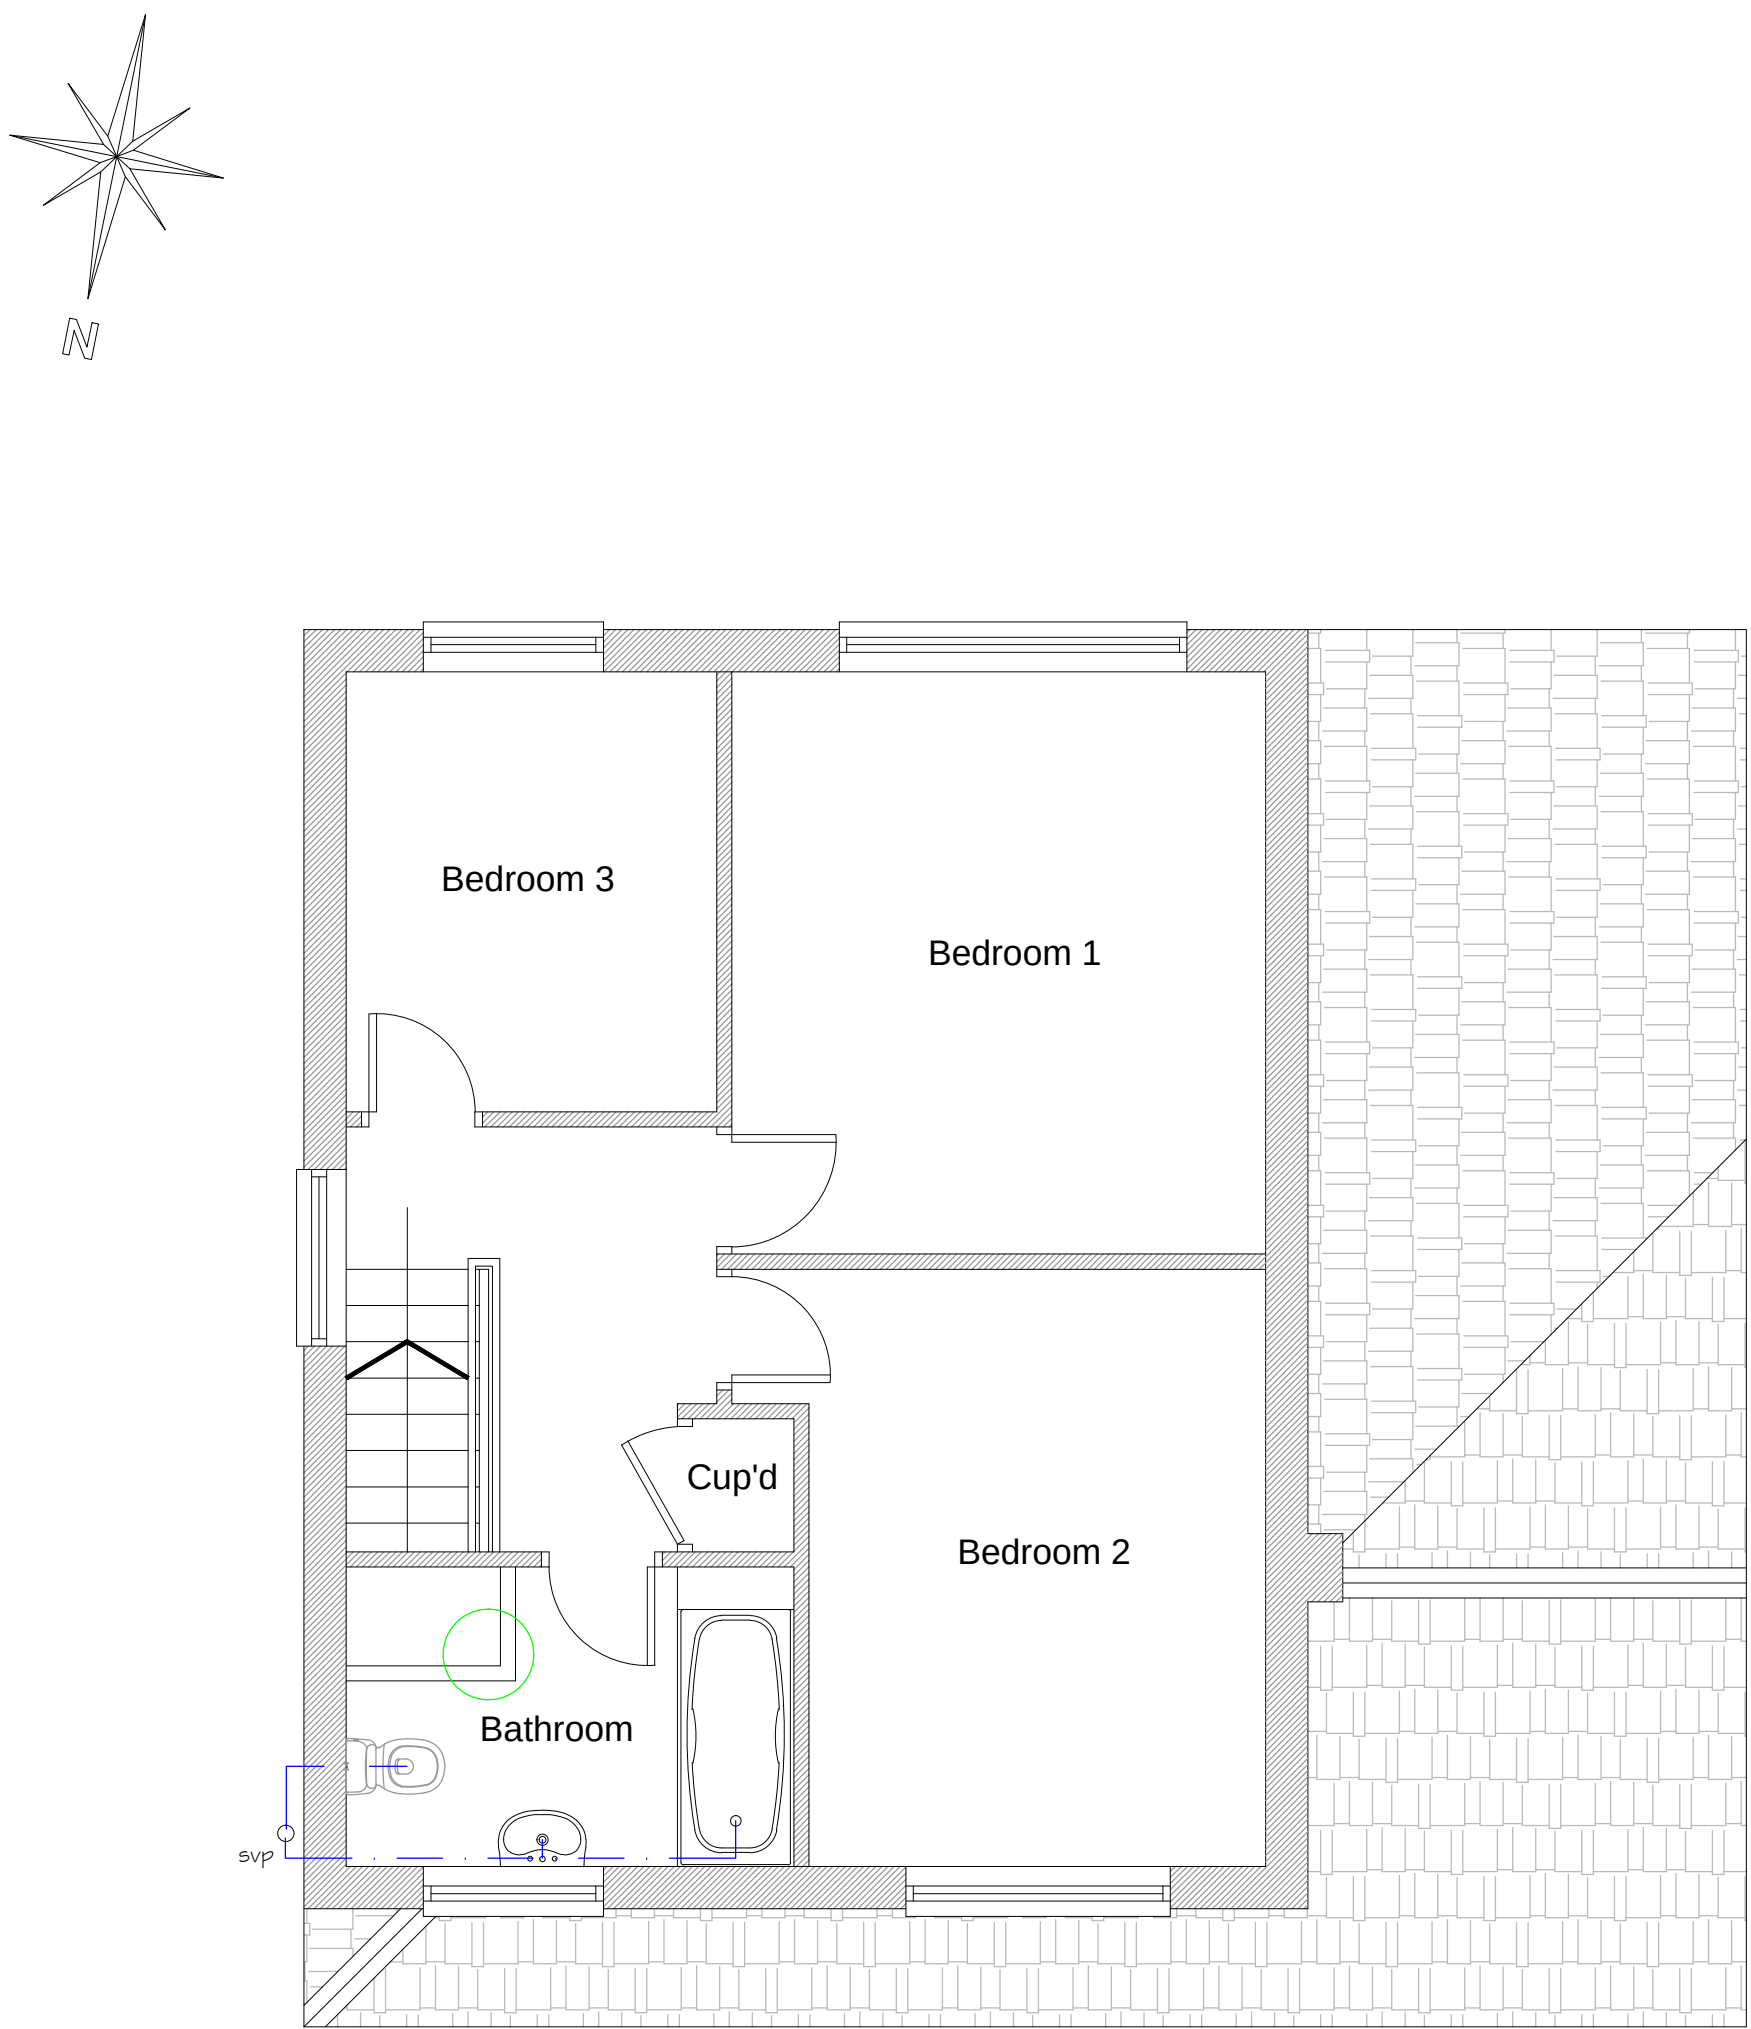


Existing First Floor Plan

1:50

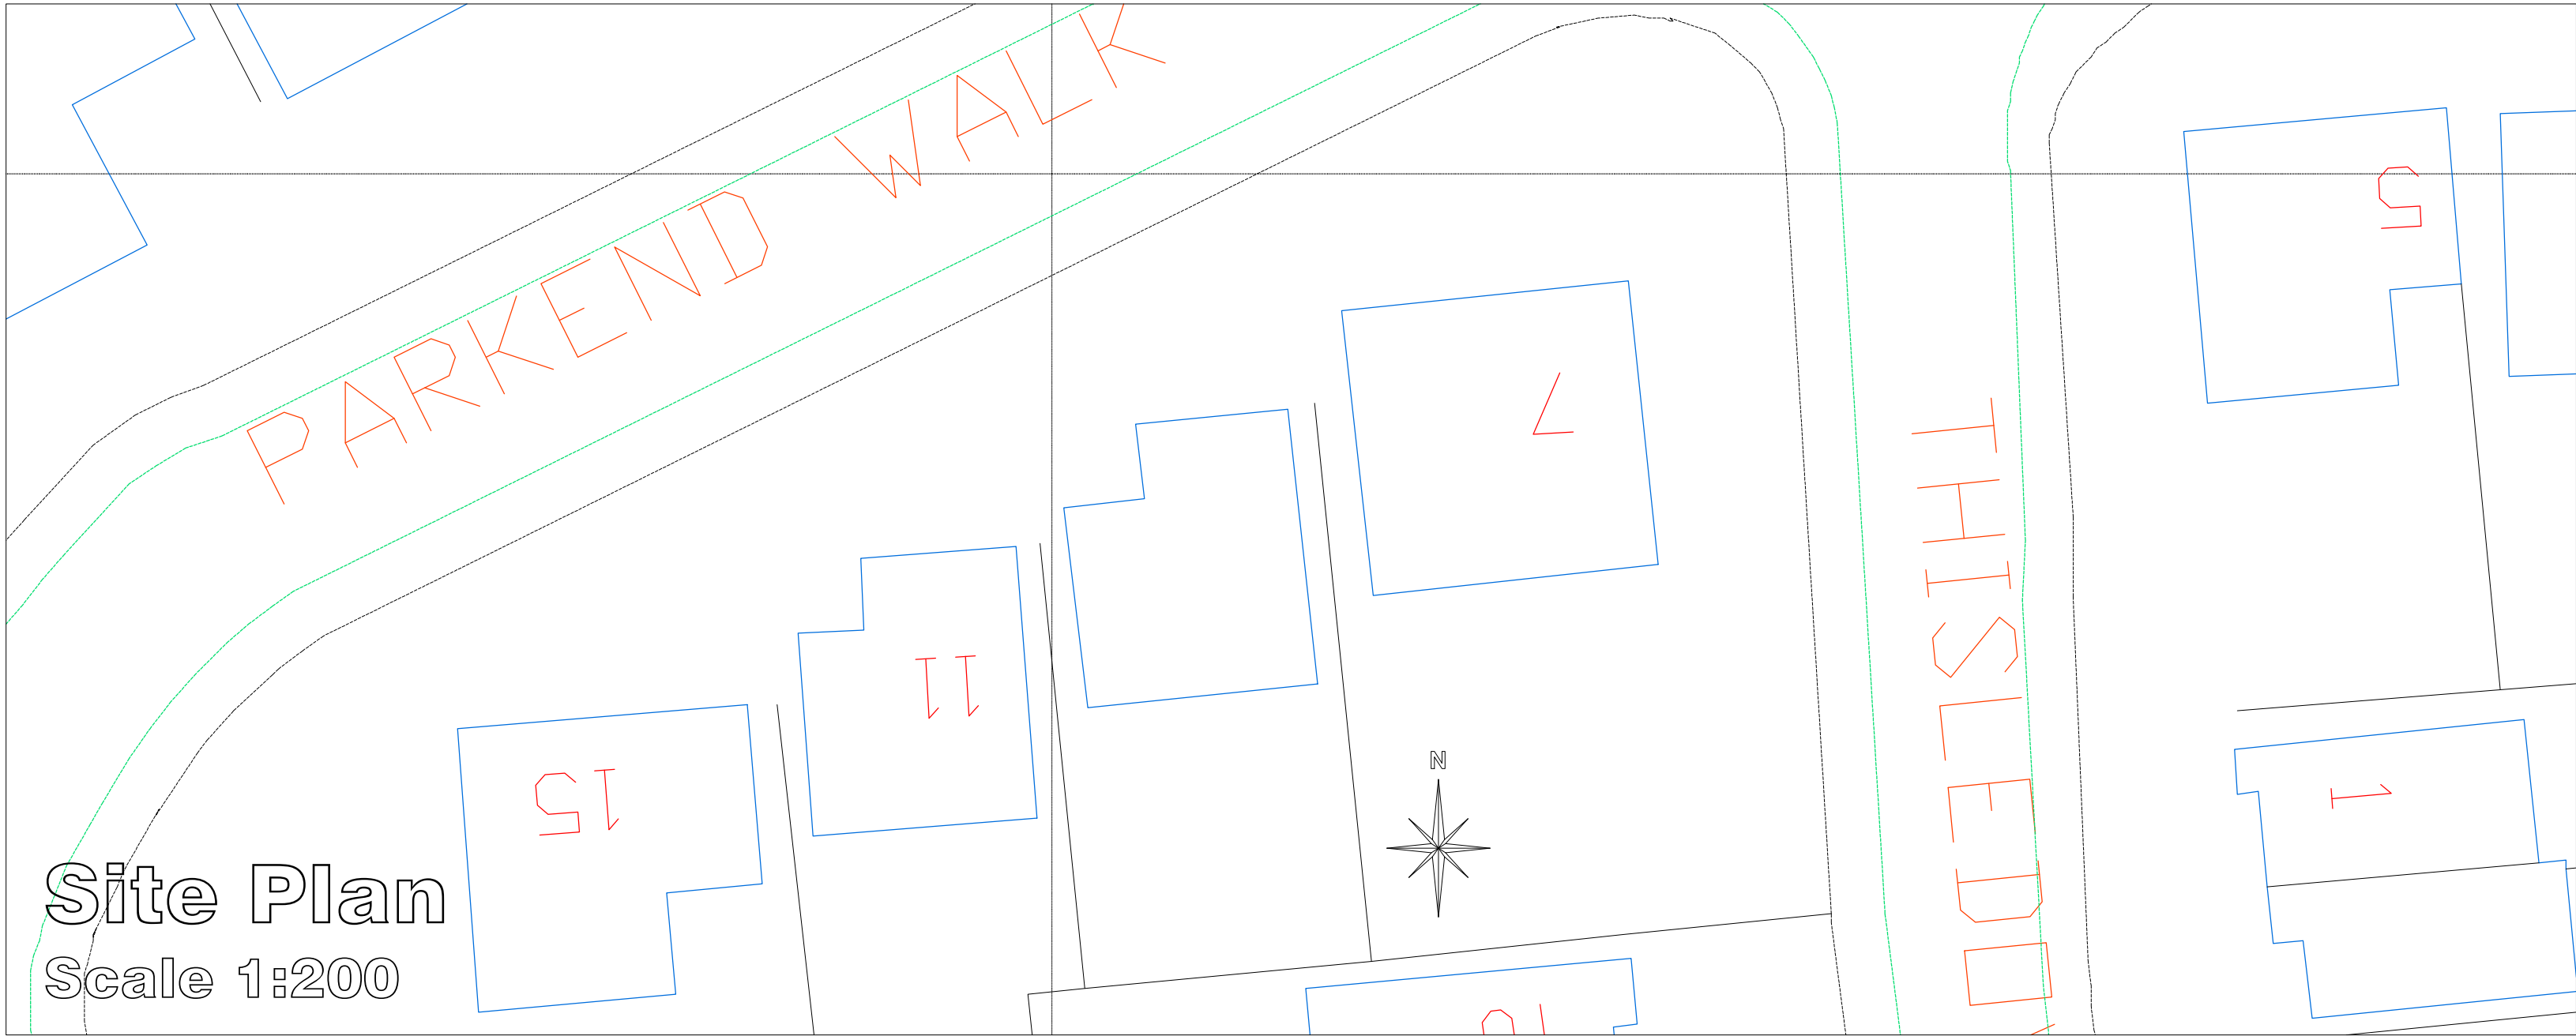

Site Plan

Scale 1:200

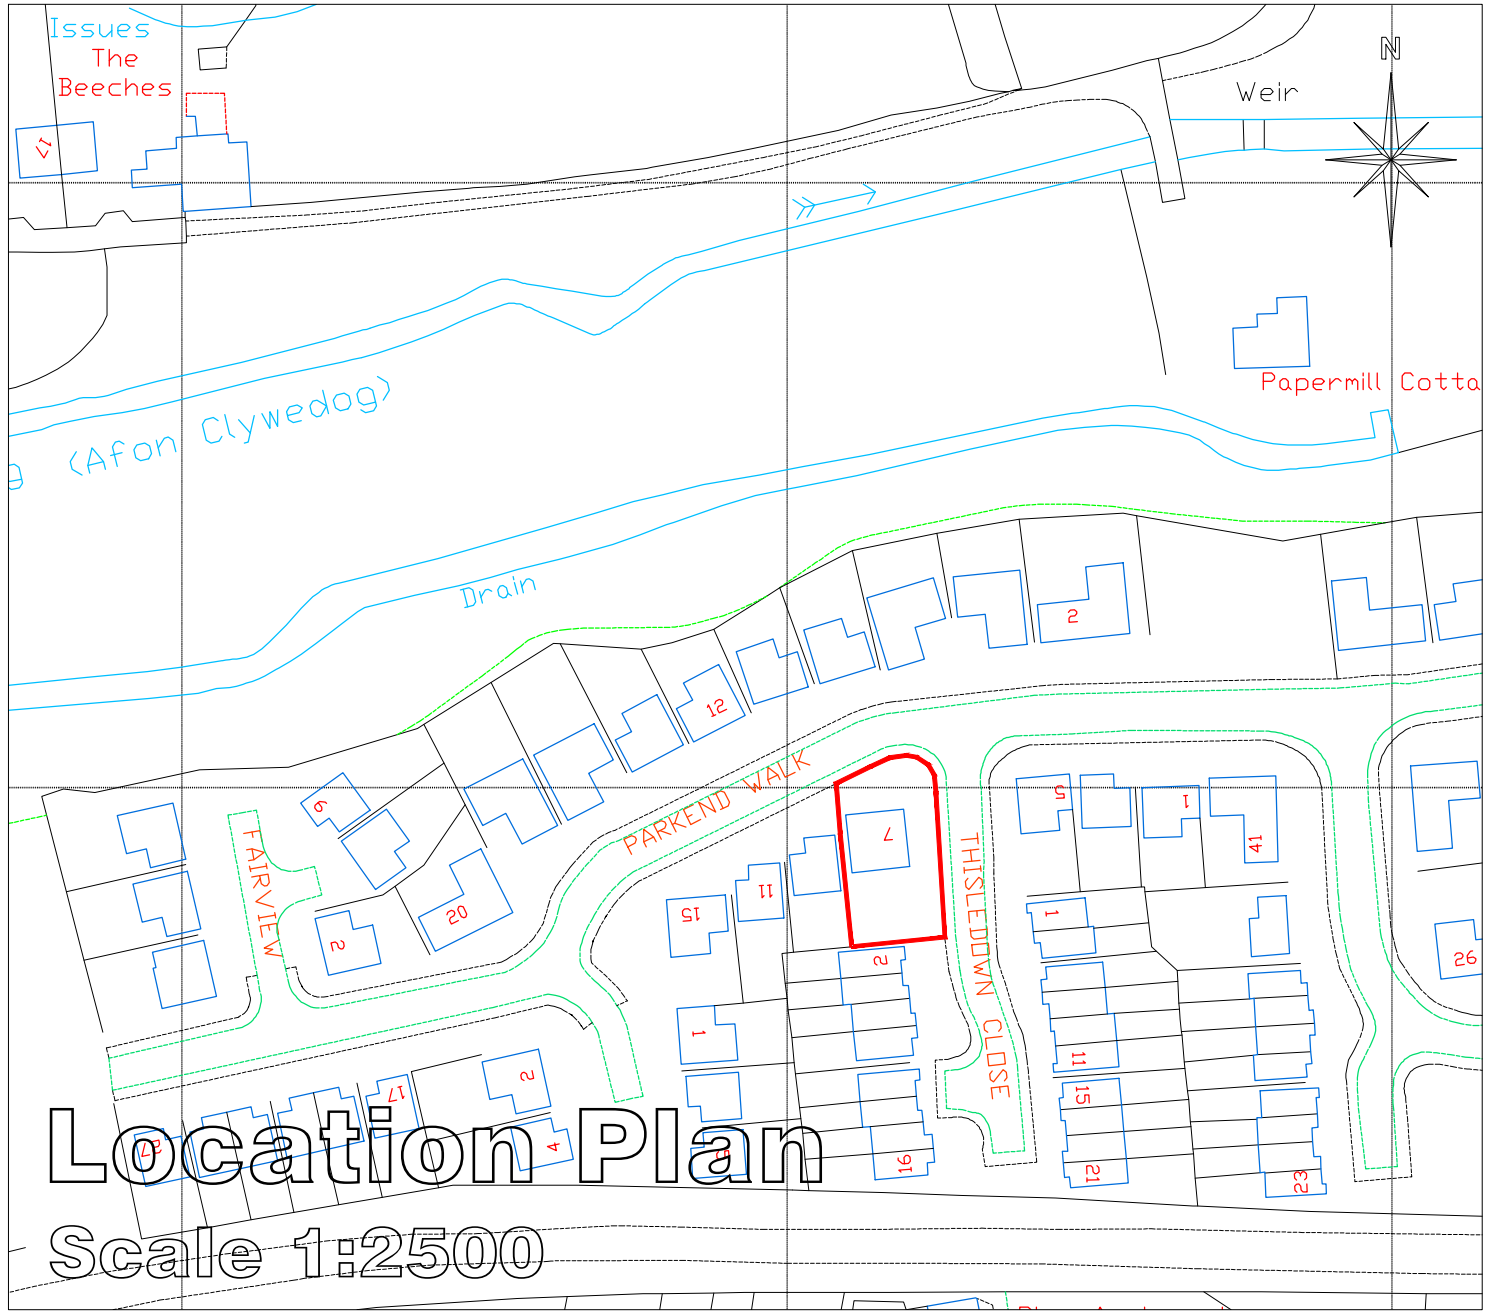

Location Plan

Scale 1:2500

 CULLIS-ARCHITECTURAL-DESIGN 25 Sunningdale Close Wrexham North Wales LL13 9QU T 01978 264376 M 07791 480768 E ajones540@btinternet.com		Client	Mr. & Mrs. Humble.		
		Drawing Title	Existing Plans.		
		Job Title	Proposed Alterations to 7 Parkend Walk, Wrexham.		
		Date	Scale	Rev	Draw No.
Oct 2020	1:50, 1:200 & 1:1250 at A1		01		