






Rear Elevation 1:100

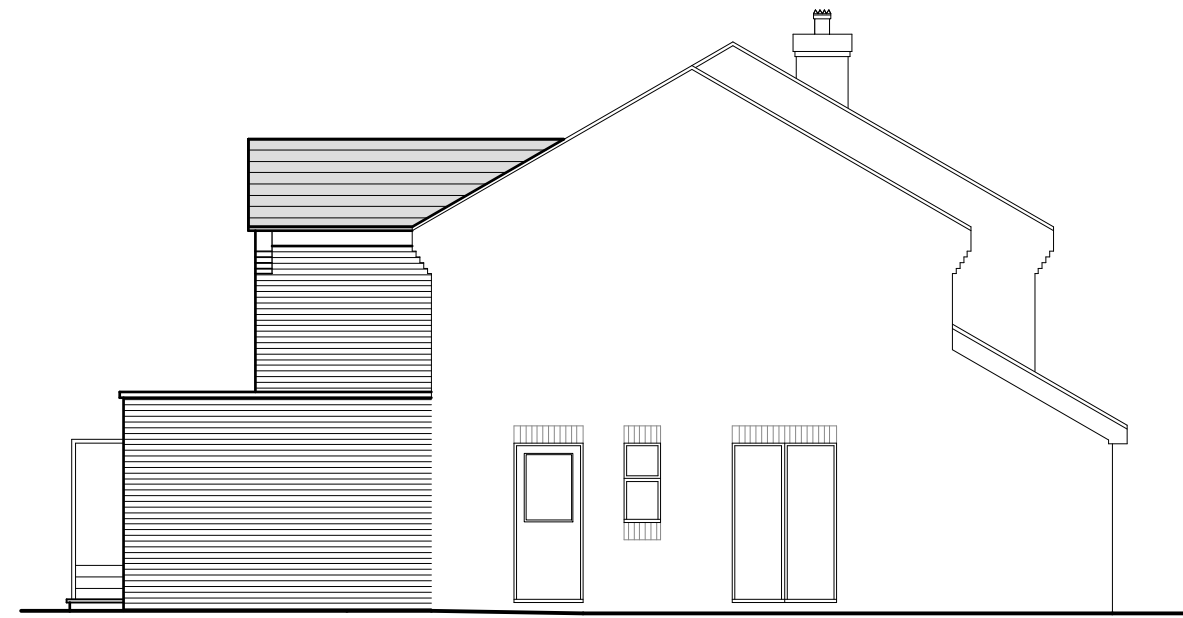


Side Elevation 1:100

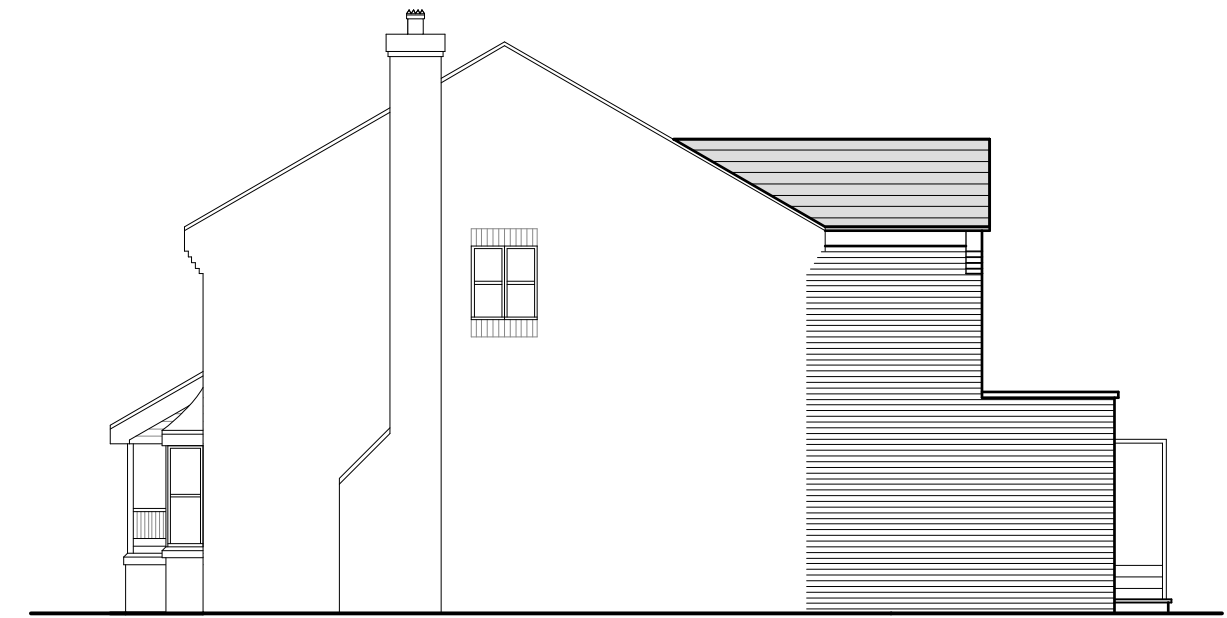

Side Elevation 1:100

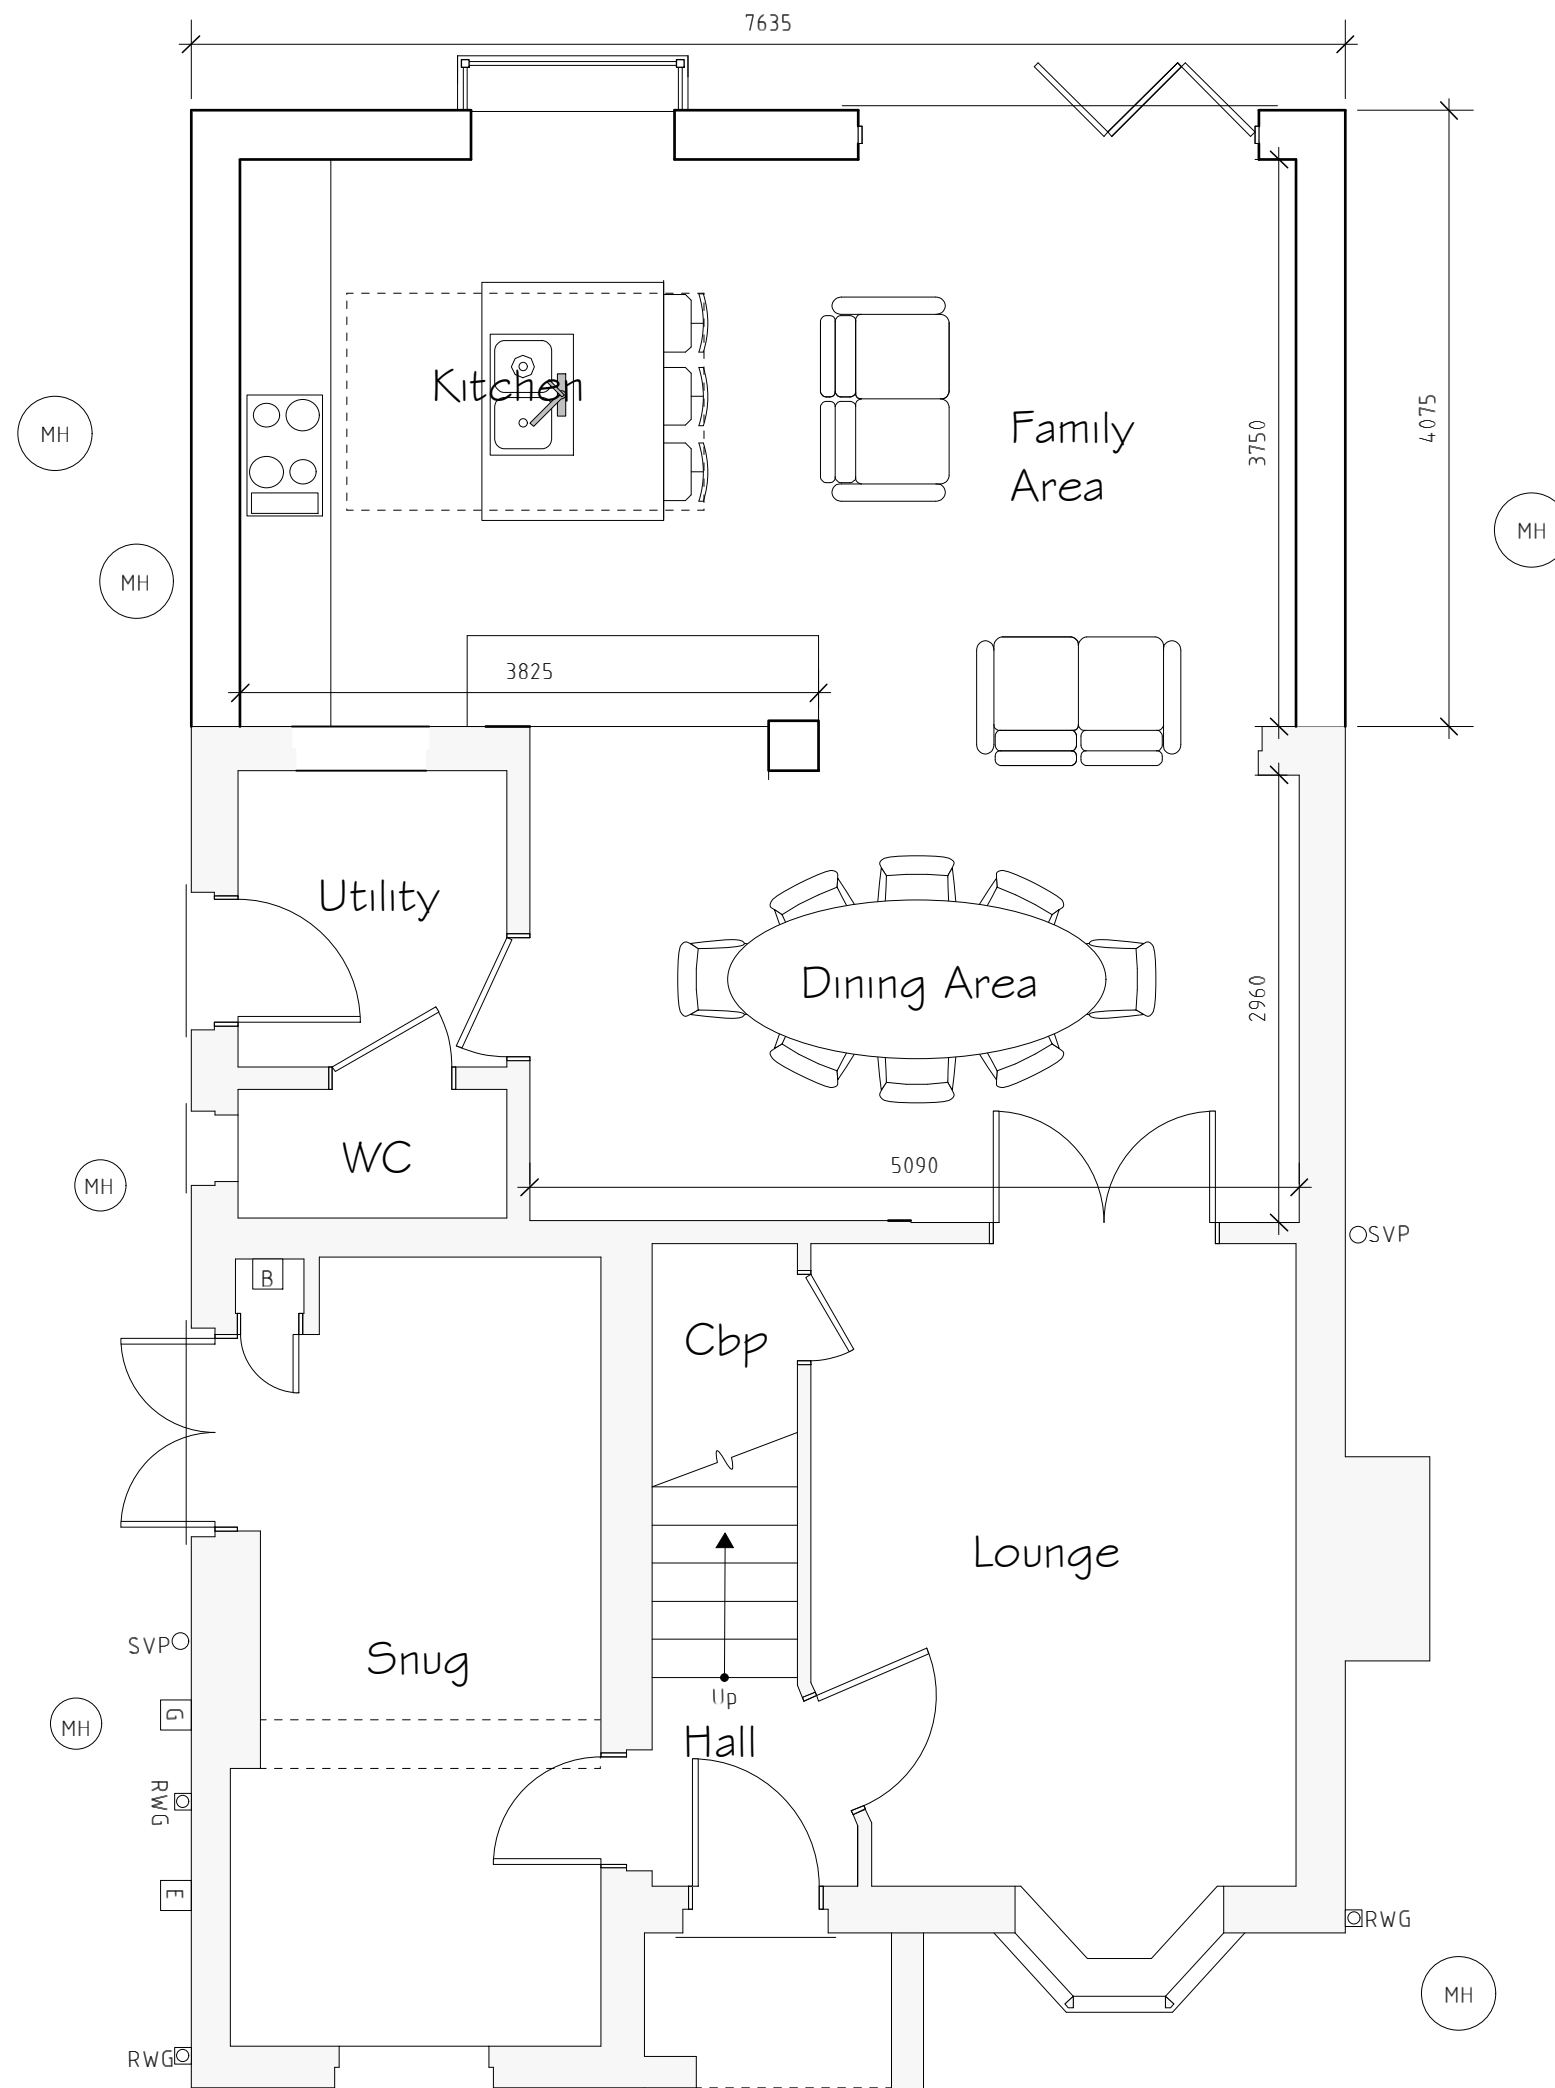

Ground Floor Plan 1:50

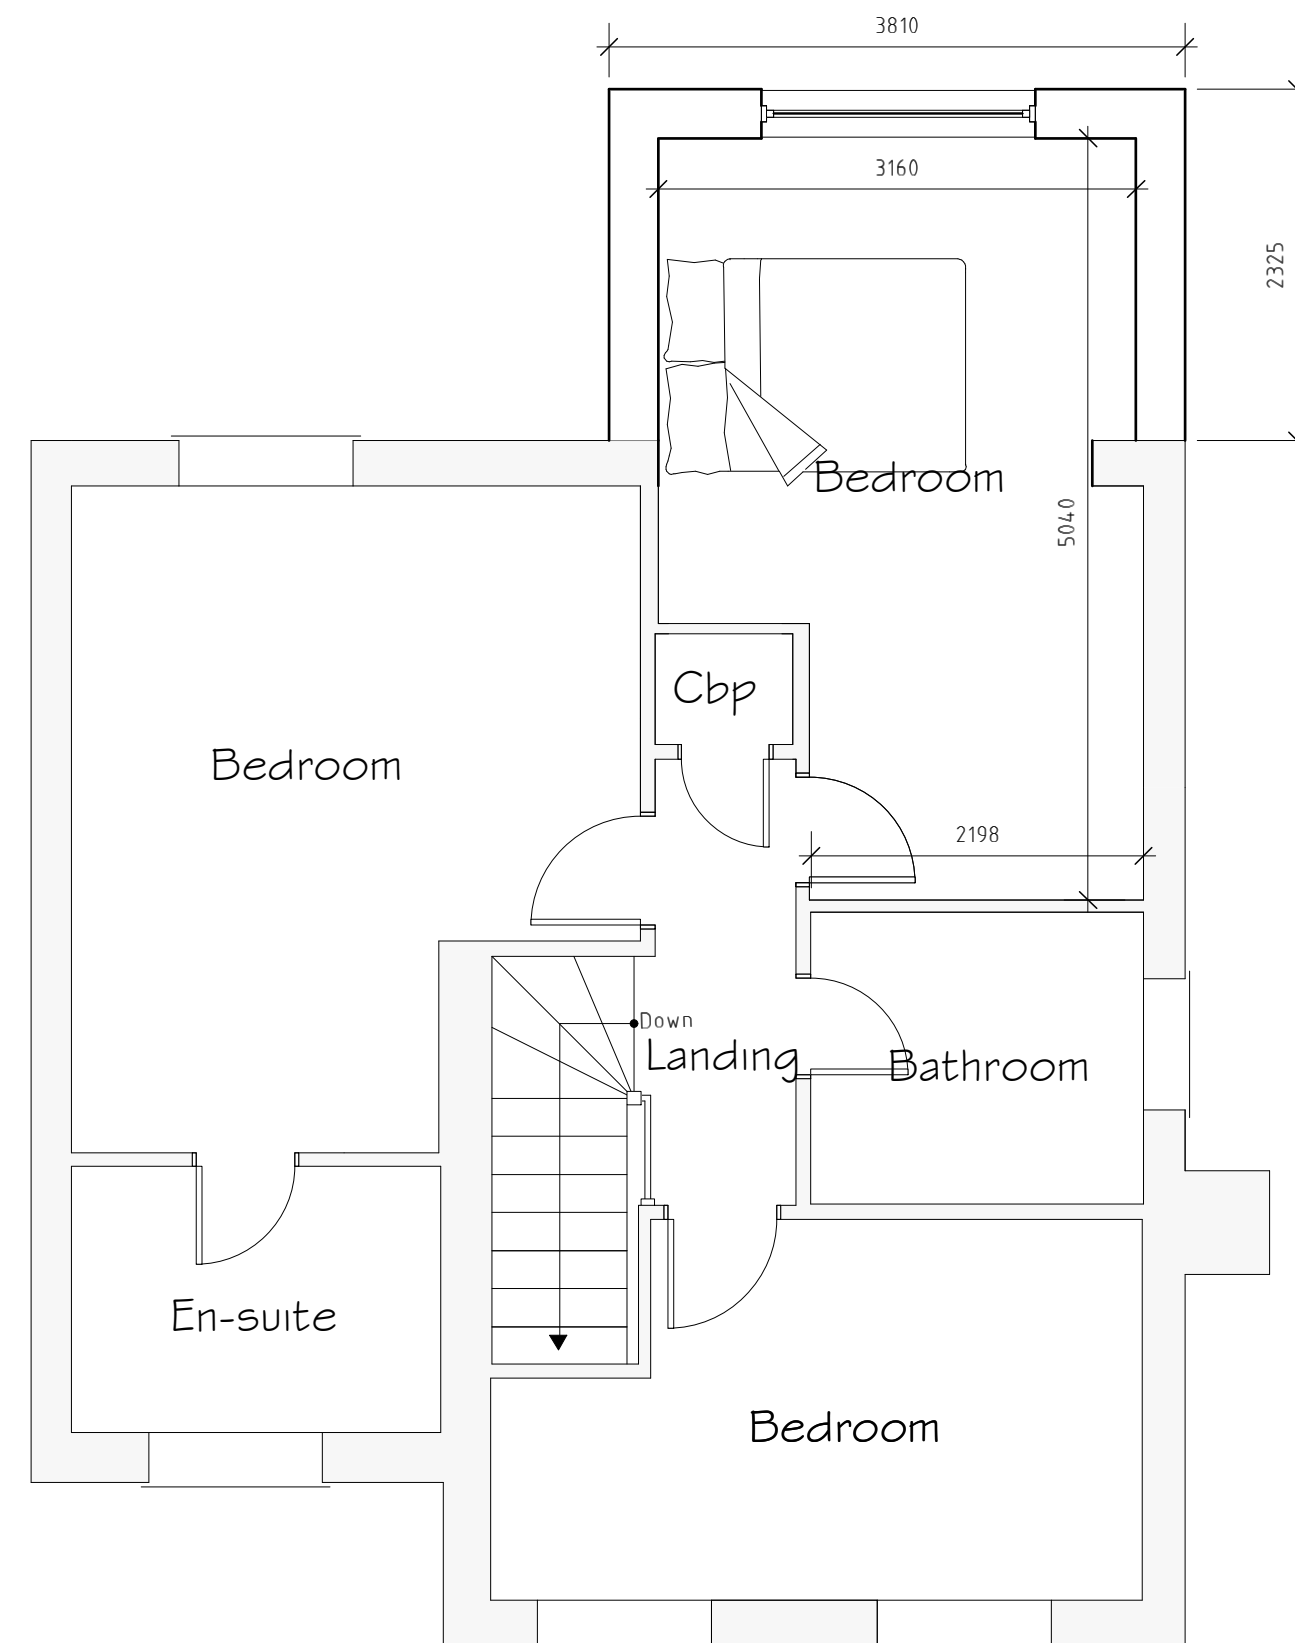

First Floor Plan 1:50

Services Key

- MH Existing Man Hole Position
- B Existing Boiler Position
- G Existing Gas Meter Position
- E Existing Electric Meter Position
- W Existing Stopcock Position
- Existing Soil Vent Pipe (SVP) Position
- RWG Existing Rain Water Gully (RWG) Position

A	06/21	Design amends	SH
Rev	Date	Detail	Initial

Project:
Proposed Alterations to,
57 St Giles Park
Gwersyllt, Wrexham,
LL11 4AX

Title: Planning	Scale: (A2) 1:50 & 1:100
--------------------	--------------------------------

Drawn By: S Hatherall	Date: June 2021
--------------------------	--------------------

Drawing No: G084/003	Sheet: 1 of 1
-------------------------	------------------

blueprint
architectural services

LABC partner
Office 3K4,
Redwither Business Tower,
Wrexham. LL13 9XT
Tel: 01978 356500
www.blueprintarchitectural.com
© copyright all rights reserved