




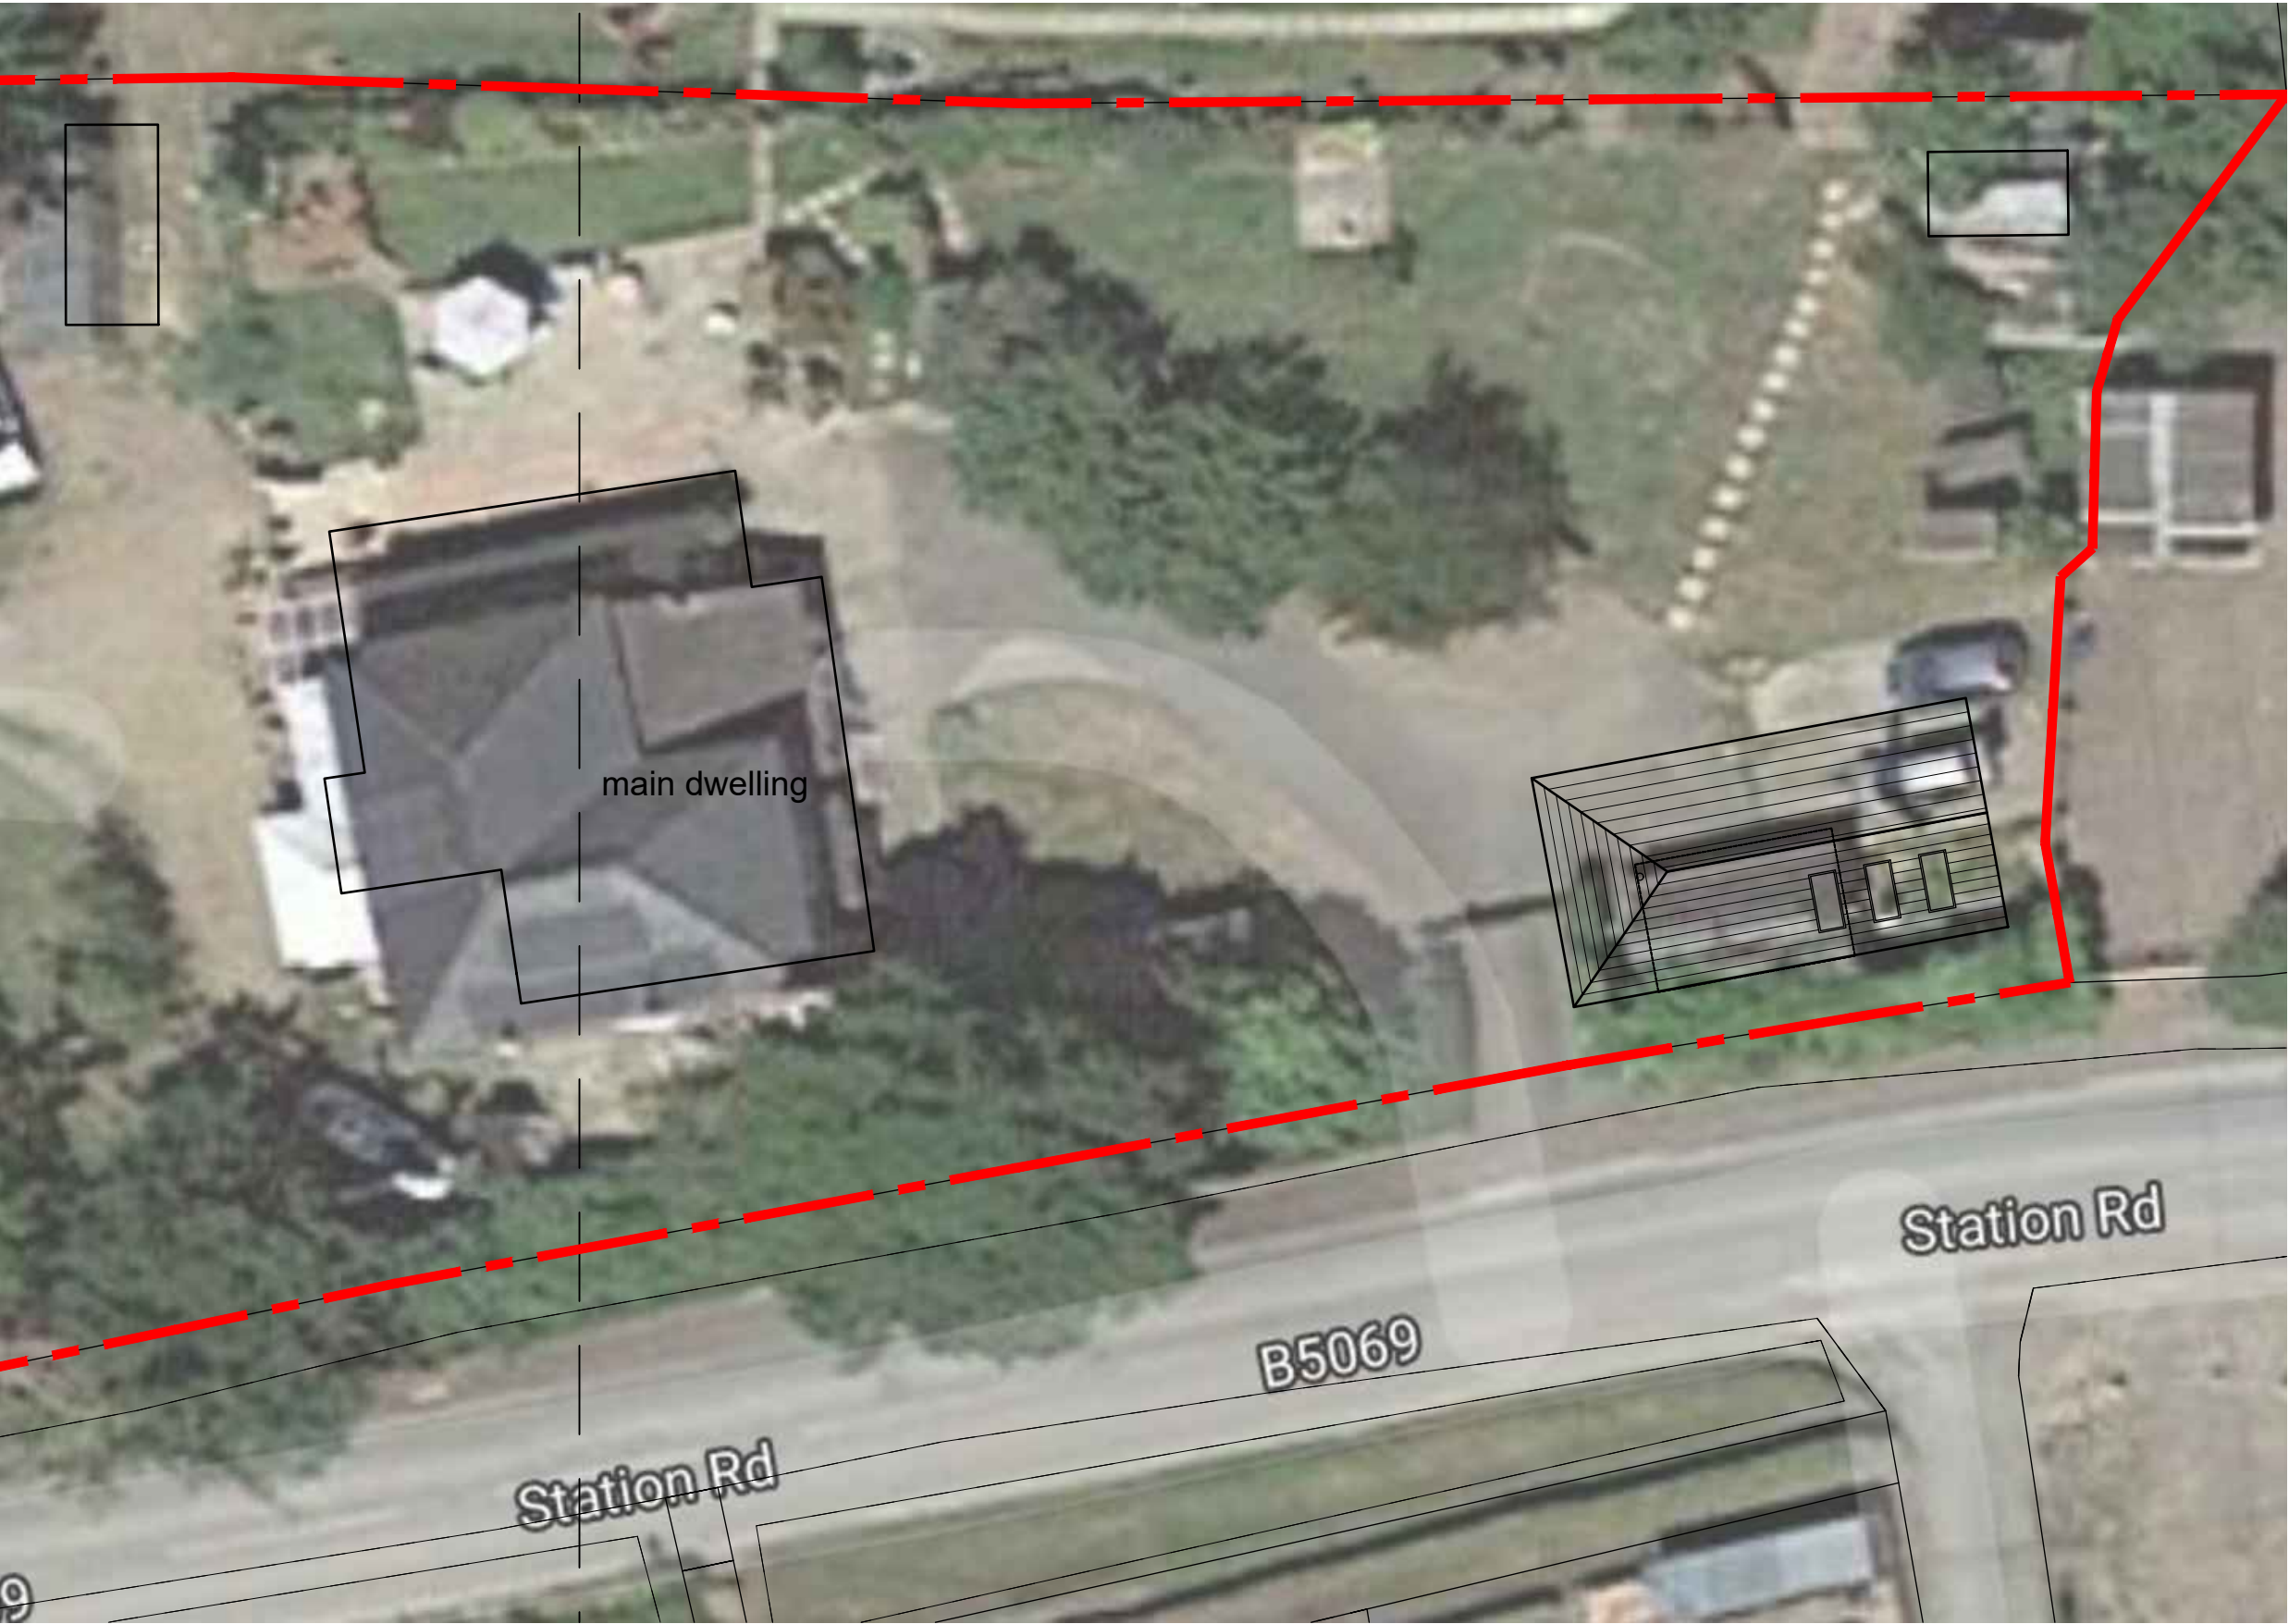

Proposed Site plan 1:200

 

©Crown Copyright and database rights 2021 OS 100047474

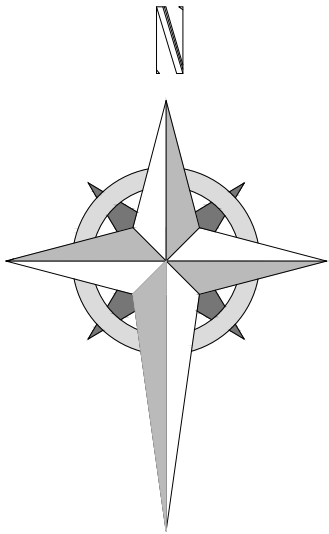



HDS Architectural Services, The Foundry,
15 Yorke Street, Wrexham
LL13 8LW
Tel (01978) 345250
www.hdsarchitectural.co.uk

Project; Ty Graig, Station Road, Bangor On Dee, Wrexham, LL13 0AB	
Title; Block plan	Scale (A3); 1:200
Dwg No; TC/PD/04	Date; 22.06.21
Revision;	